

DRAWING LIST		
Sheet Name		Sheet Number
LOW PRESSURE PLANT TITLE SHEET		
LOW PRESSURE PLANT TITLE SHEET		H000
ROS106, ROS107, ROS108 SITE PLAN		H100
ROS106, ROS107, ROS108 LOW PRESSURE PLANT - FLOOR PLANS		H200
ROS105 SWITCH HOUSE BM & MN PLANS		H201
ROS105 SWITCH HOUSE 02 & RF PLANS		H202
ROS106 TURBINE HALL BM FLOOR PLANS		H203
ROS106 TURBINE HALL BM FLOOR PLANS		H204
ROS106 TURBINE HALL MN FLOOR PLANS		H205
ROS106 TURBINE HALL MN FLOOR PLANS		H206
ROS106 TURBINE HALL RF PLAN		H207
ROS107 BOILER HALL - BM FLOOR PLANS		H208
ROS107 BOILER HALL - BM FLOOR PLANS		H209
ROS107 BOILER HALL - MN FLOOR PLANS		H210
ROS107 BOILER HALL - MN FLOOR PLANS		H211
ROS107 BOILER HALL - NORTH TOWER FLOOR PLANS		H212
ROS107 BOILER HALL - CATWALK FLOOR PLANS		H213
ROS107 BOILER HALL - CATWALK FLOOR PLANS		H214
ROS107 BOILER HALL - MZ FLOOR PLANS		H215
ROS107 BOILER HALL - MZ FLOOR PLANS		H216
ROS107 BOILER HALL - RF PLAN		H217
ROS107 BOILER HALL - RF PLAN		H218
ROS106, ROS107, ROS108 LOW PRESSURE PLANT- EXTERIOR ELEVATIONS		H300
ROS105 SWITCH HOUSE EXTERIOR ELEVATIONS		H301
ROS106 TURBINE HALL EXTERIOR ELEVATIONS		H302
ROS106 TURBINE HALL EXTERIOR ELEVATIONS		H303
ROS106 TURBINE HALL EXTERIOR ELEVATIONS		H304
ROS106 TURBINE HALL EXTERIOR ELEVATIONS		H305
ROS107 BOILER HALL - EXTERIOR ELEVATIONS		H306
ROS107 BOILER HALL - EXTERIOR ELEVATIONS		H307
ROS107 BOILER HALL - EXTERIOR ELEVATIONS		H308
ROS107 BOILER HALL - EXTERIOR ELEVATIONS		H309
ROS105 SWITCH HOUSE BM INTERIOR ELEVATIONS		H600
ROS105 SWITCH HOUSE MN INTERIOR ELEVATIONS		H601
ROS105 SWITCH HOUSE 02 INTERIOR ELEVATIONS -		H602
ROS105 SWITCH HOUSE 02 INTERIOR ELEVATIONS		H603
ROS106 TURBINE HALL BM INTERIOR ELEVATIONS		H604
ROS106 TURBINE HALL BM INTERIOR ELEVATIONS		H605
ROS106 TURBINE HALL MN INTERIOR ELEVATIONS		H606
ROS106 TURBINE HALL MN INTERIOR ELEVATIONS		H607
ROS106 TURBINE HALL MN INTERIOR ELEVATIONS		H608
ROS107 BOILER HALL - BM INTERIOR ELEVATIONS		H609
ROS107 BOILER HALL - BM INTERIOR ELEVATIONS		H610
ROS107 BOILER HALL - MN INTERIOR ELEVATIONS		H611
ROS107 BOILER HALL - MN INTERIOR ELEVATIONS		H612
ROS107 BOILER HALL - MN INTERIOR ELEVATIONS		H613
ROS107 BOILER HALL - MN INTERIOR ELEVATIONS		H614
ROS107 BOILER HALL - MZ INTERIOR ELEVATIONS		H615

SYMBOLS LEGEND


	NORTH ARROW
	INTERIOR ELEVATION MARKER
	EXTERIOR ELEVATION MARKER
	SECTION HEAD
	LEVEL MARKER - BELOW GROUND
	LEVEL MARKER - ABOVE GROUND
	WINDOW TAG
	DOOR TAG
	ROOM TAG
	BREAK LINE

SITE PLAN BUILDING LIST

ROS104.....Rossdale Burial Grounds
ROS105.....Rossdale LP Power Plant - Switch House
ROS106.....Rossdale LP Power Plant - Turbine Hall
ROS107.....Rossdale LP Power Plant - Boiler Hall
ROS108.....Rossdale Pump House #1
ROS109.....Rossdale Pump House #2
ROS111.....Rossdale EPCOR Administration Building
ROS112.....Rossdale Power Plant ATCO Gas Building


HATCH LEGEND

	CONCRETE
	METAL
	PLYWOOD
	OPEN TO BELOW
	BURIED REGION
	PROJECTING SURFACE
	CUT SURFACE

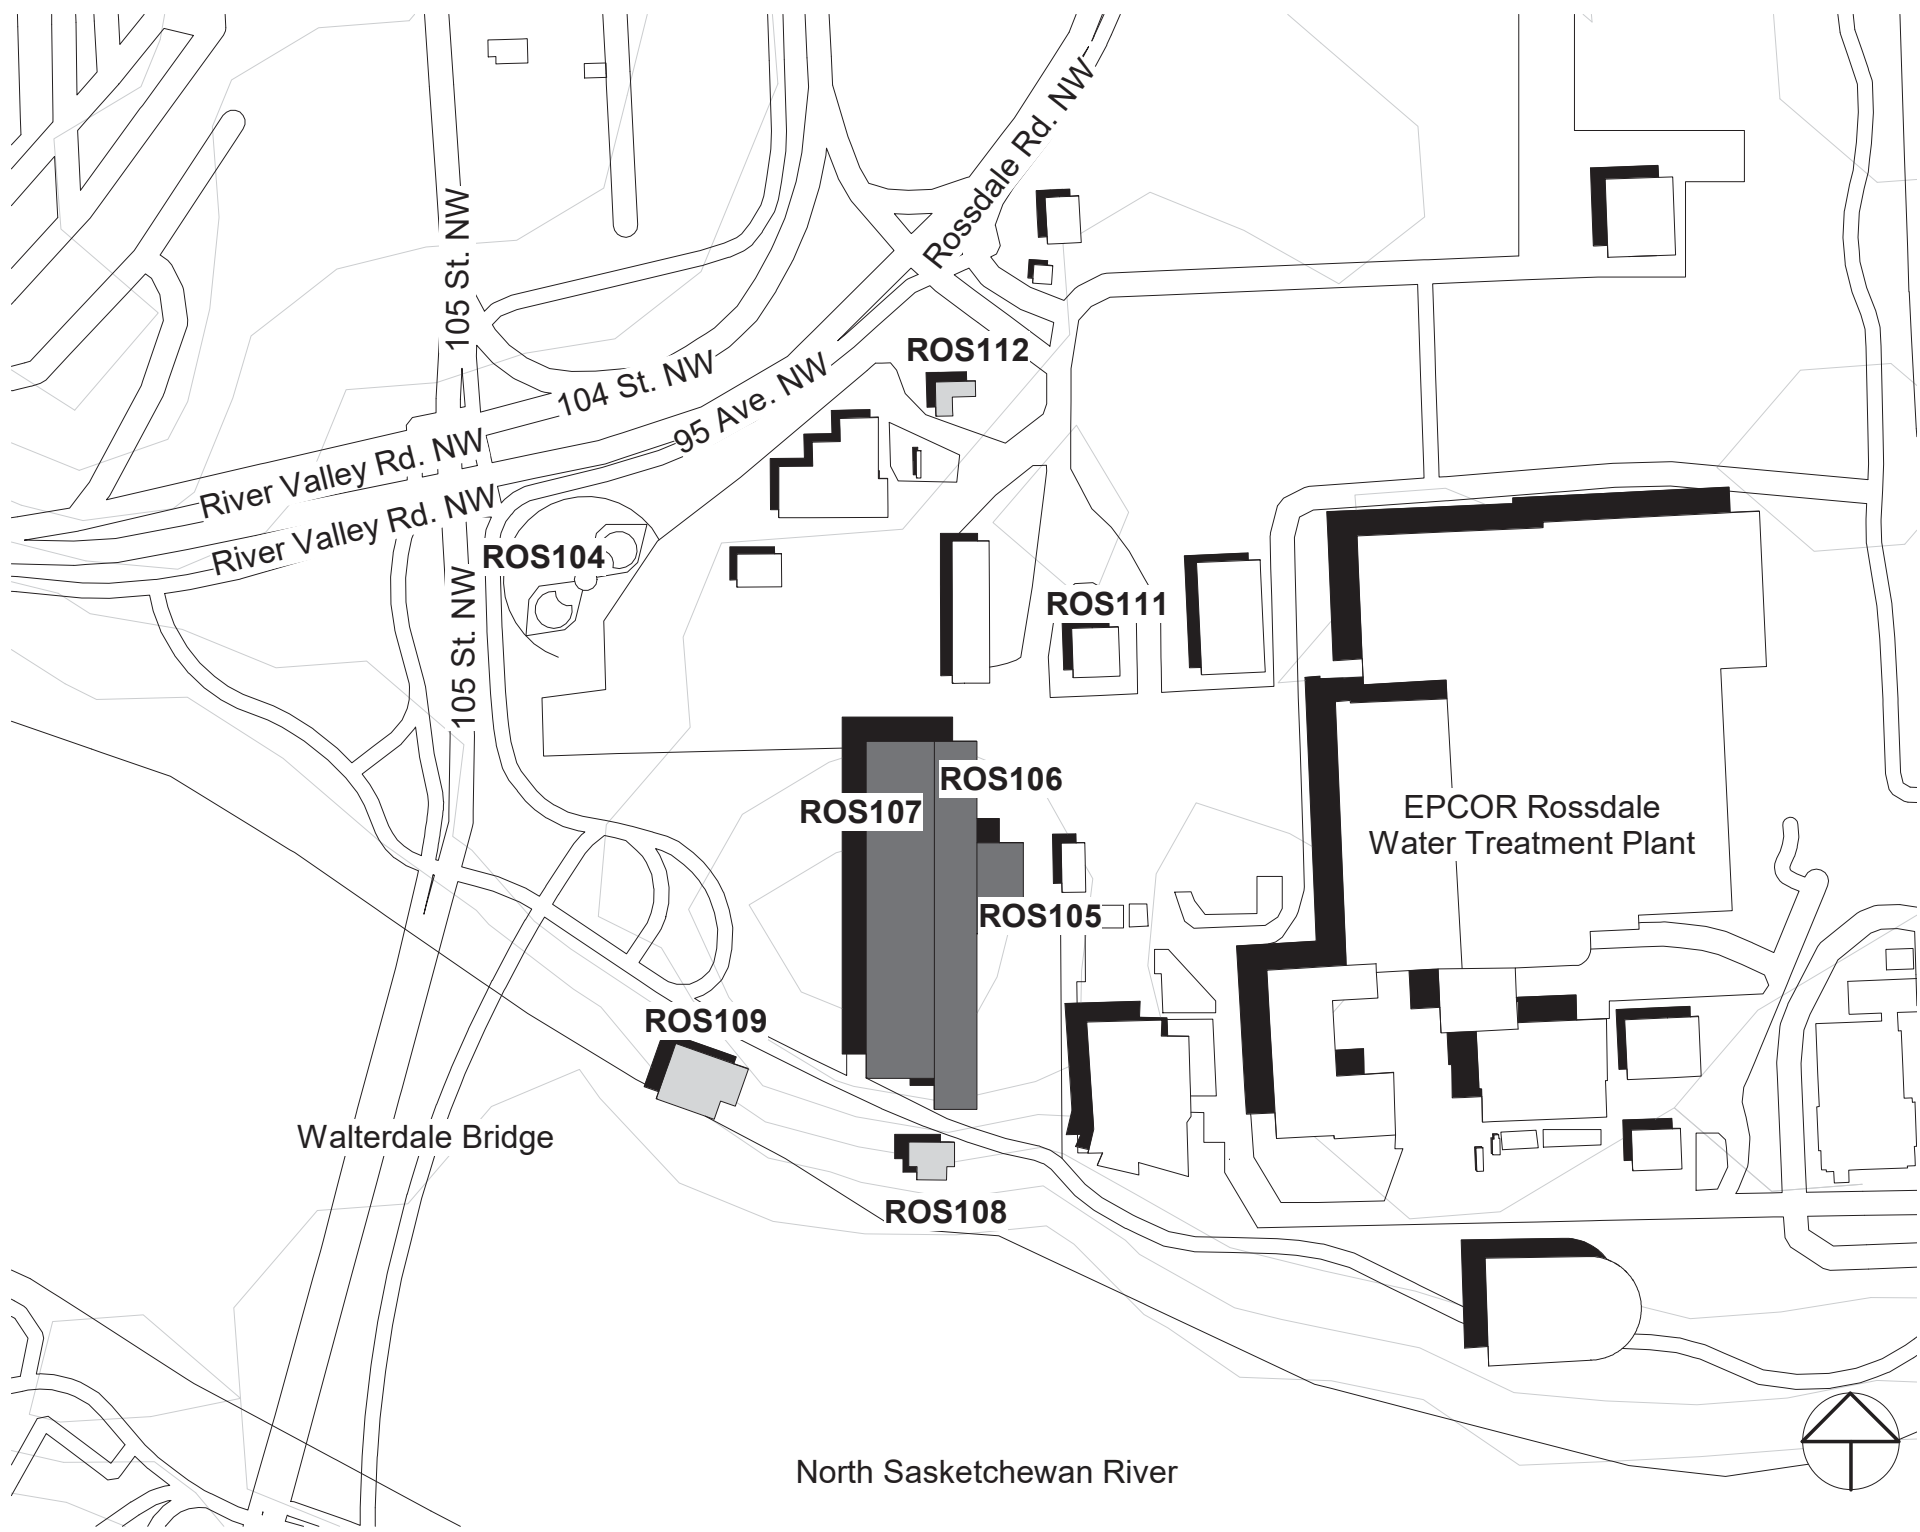

1 SITE PLAN

1 : 2500

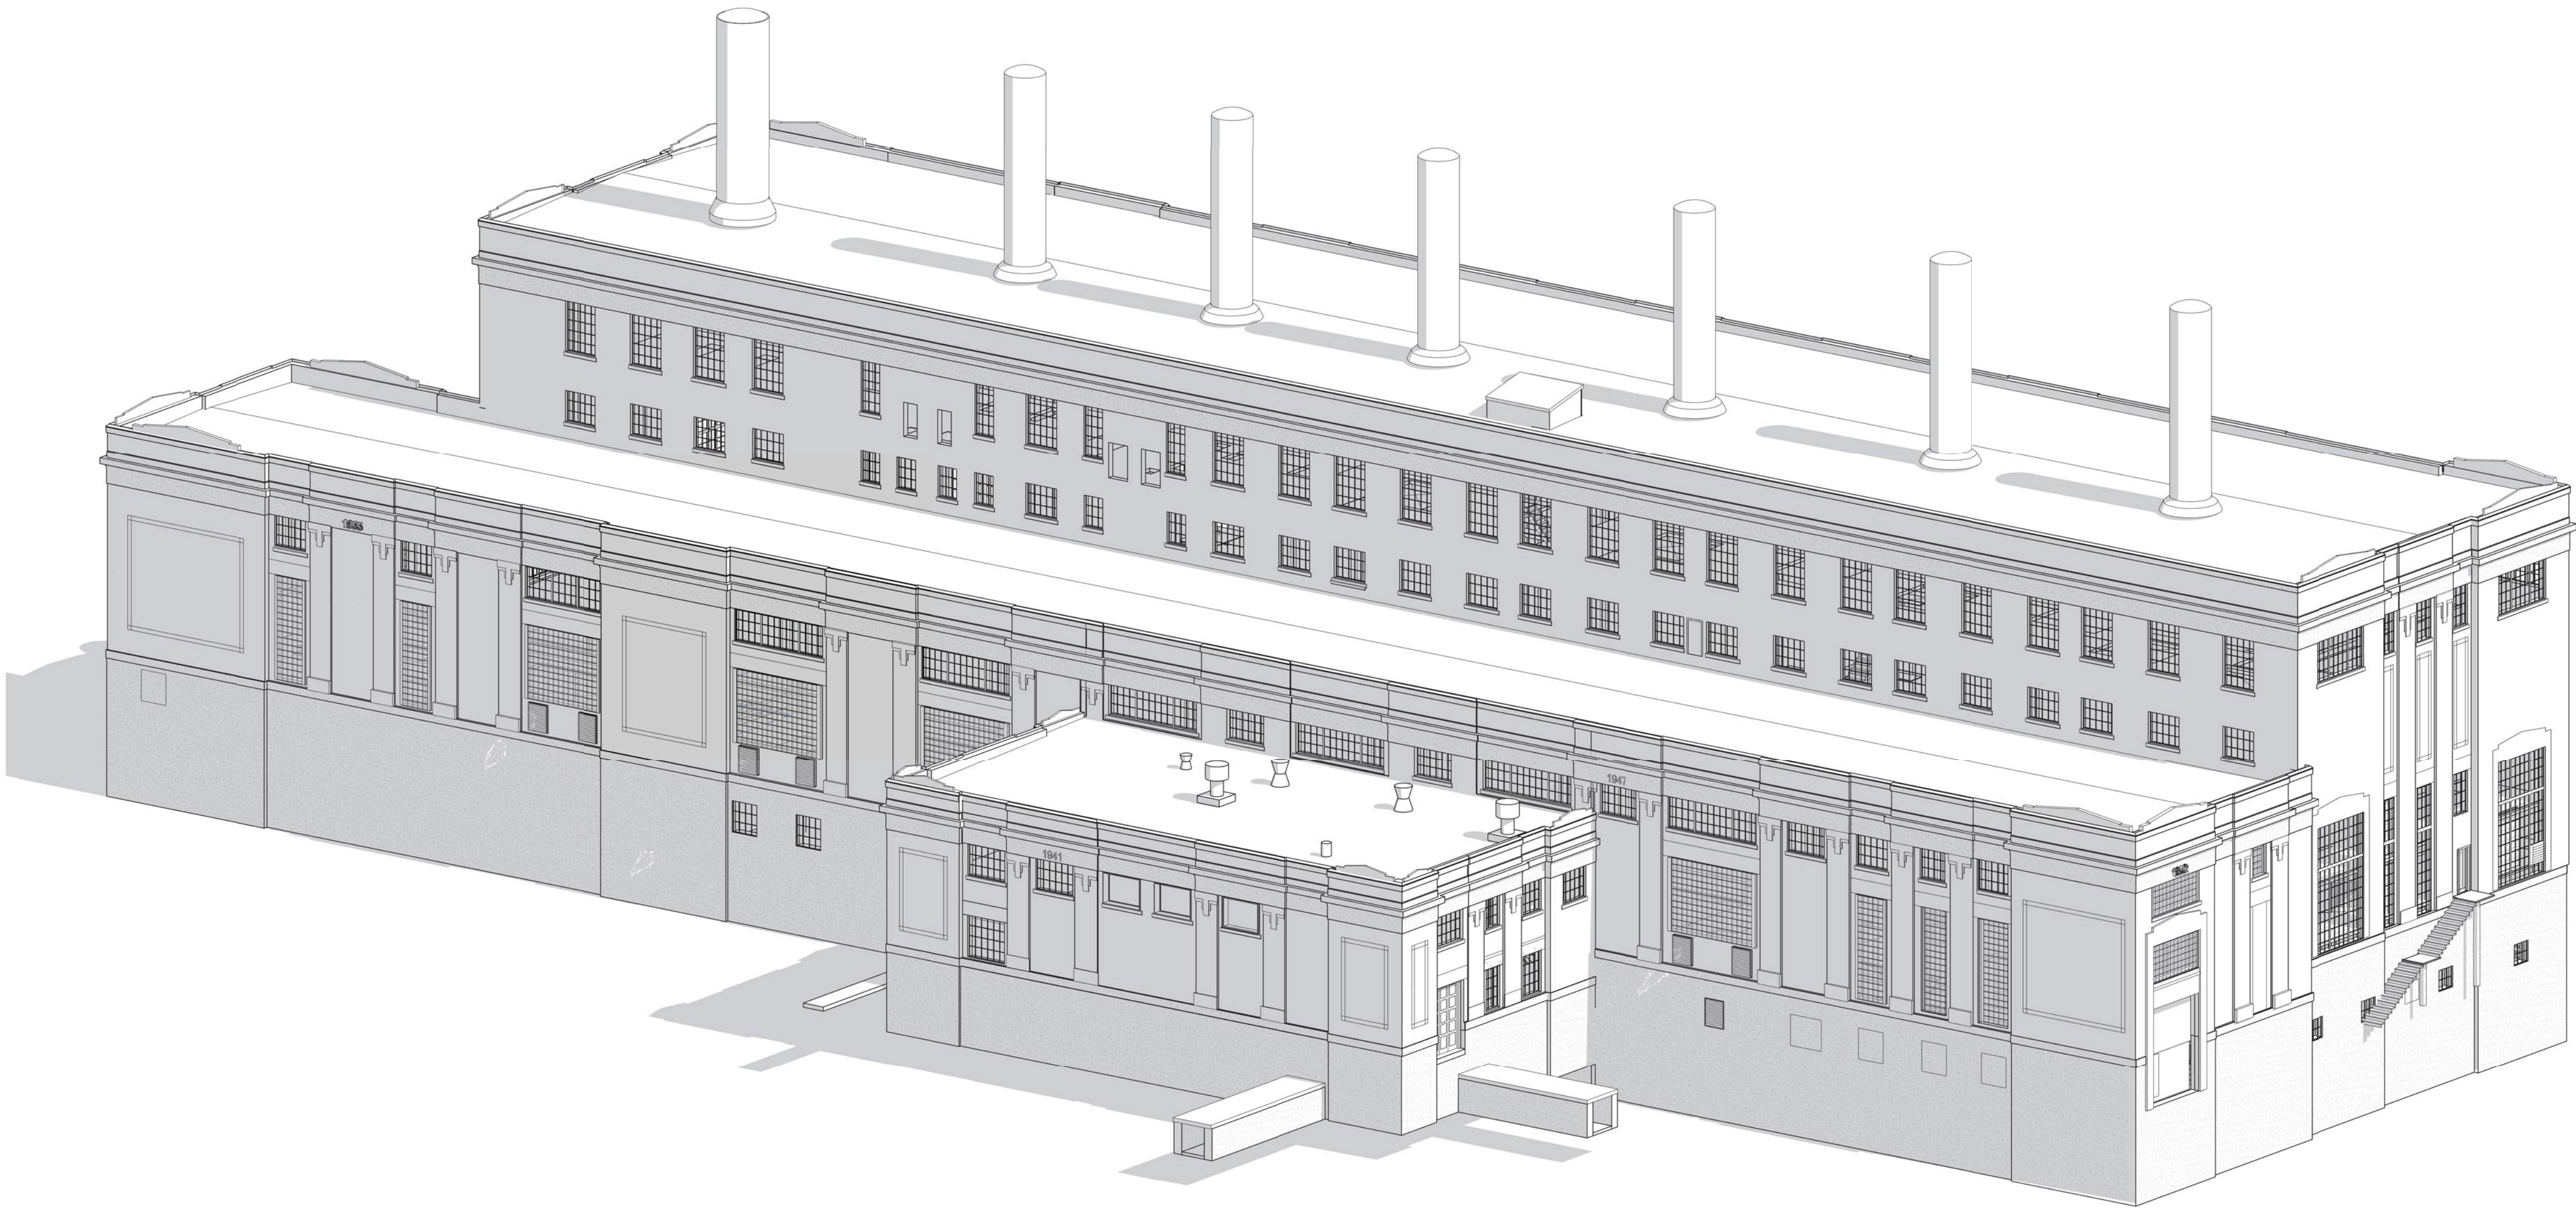

2 LOW PRESSURE PLANT NORTHEAST PERSPECTIVE

DRAWING SET NOTES

The Low Pressure Plant was 2D drafted and 3D modelled in Revit 2020 using data from a variety of sources. The primary source of data was MiraCAD LiDAR scan data from September 16, 2020 and October 23, 2020. A point cloud was generated through terrestrial LiDAR scan data combined with aerial drone photogrammetry. Additional data for the Low Pressure Plant drawing set was gathered from DFS photography, MiraCAD photography, EPCOR's Rossdale Generating Station (RGS) drawing database, and CADMapper.

Accuracy: 50 mm
Level of Development (LOD): 100

Missing Data from Point Cloud: Point cloud data for the East Exterior Elevation of Boiler Hall is minimal. There are also small gaps in Turbine Hall Basement, Boiler Hall Basement, and Switch House 02 - Second Floor.

Missing Data from 3D Revit Model: Structural, Mechanical, Electrical, Civil, and Landscape components have not been modelled. Concrete podiums in Turbine Hall Basement were drafted in 2D, but not 3D. Roof crickets on Boiler Hall roof and Turbine Hall have been drafted in 2D, but not 3D.

Missing Data from 2D Revit Drawings: Structural, Mechanical, Electrical, Civil, and Landscape components have not been drafted.

Consultant

PRIME CONSULTANT/ARCHITECTURAL
the marc boutin architectural collaborative inc.
205 9th Avenue SE, Suite 100
Calgary, AB, T2C 0R3
Contact: Richard Coder

HERITAGE
DPS Inc. Architecture & Design
400 Boulevard de Maisonneuve O,
Montreal, QC H3A 1L4
Contact: Evan Ostlund

ARCHITECTURAL
Saucier + Perrotte Architectes
7045 Waverly St.
Montreal, QC H2S 3J1
Contact: Anne-Marie Saucier

STRUCTURAL/CIVIL/BUILDING ENVELOPE
Reed Jones Christofferson LLP
17415 102 Ave NW #100,
Edmonton, AB T5S 1J6
Contact: Frank Cavalliere (S), John Balla (C),
Nick Trovati (RE)

MECHANICAL/ELECTRICAL
Williams Engineering Canada Inc.
10085 Jasper Ave #200,
Edmonton, AB T5J 3B1
Contact: Sheldon Sambrinsky (M), Ben Rajewski (E)

BUILDING/FIRE CODE
Jensen Hughes
5855 9 St SE #106,
Calgary, AB T2H 1Z9
Contact: Kyle Duckworth

COST
BTY Group
404 8 Ave SW #645,
Calgary, AB T2P 0R9
Contact: Michael Gabel

INDIGENITY
Nahwegah
1205 - 10903 103 Ave NW,
Edmonton, Alberta, T5K 2X6
Contact: Hunter Cardinal



CONSULTANT PROJECT 20008

Seal	Permit
PRELIMINARY NOT FOR CONSTRUCTION	

ROSSDALE POWER PLANT
ADVANCED ASSESSMENT AND
PRIORITY REHABILITATION -
HISTORIC BUILDING RECORD

CP-9496

Department INTEGRATED INFRASTRUCTURE SERVICES

No.	Description	Date
1	BUILDING RECORD	2021-12-08

Location ID ROS 105, ROS106, ROS107
Description LOW PRESSURE PLANT -
BUILDING RECORD

Drawing Title LOW PRESSURE PLANT TITLE
SHEET

Discipline	HERITAGE	Drawn	BD
Volume		Drawing	
Sheet	H000	Number	
File			



Consultant

PRIME CONSULTANT/ARCHITECTURAL
the marc bounie architectural collaborative inc.
 205 9th Avenue SE, Suite 100
 Calgary, AB T2G 0R3
 Contact: Richard Côté

HERITAGE
DFS Inc. Architectural & Design
 400 Boulevard de Maisonneuve O.
 Montréal, QC H3A 1L4
 Contact: Evan Oland

ARCHITECTURAL
Saucier + Perrotte Architects
 7243 Wrenley St.
 Montréal, QC H2S 3J1
 Contact: Anne-Marie Saucier

STRUCTURAL/CIVIL BUILDING ENVELOPE
Read Jones Christoffersen Ltd.
 17415 102 Ave NW #100,
 Edmonton, AB T5S 1N8
 Contact: Frank Cavalliere (S), John Balta (C),
 Sean Trevisan

MECHANICAL/ELECTRICAL
Williams Engineering Canada Inc.
 2065 Jarry Ave #203,
 Edmonton, AB T5J 3B1
 Contact: Shashan Sambramny (M), Ben Rajewski (E)

BUILDING/FIRE CODE
Jensen Hughes
 2855 9 St SE #106,
 Calgary, AB T2H 1Z9
 Contact: Kyle Duckworth

COST
BTY Group
 404-6 Ave SW #645,
 Calgary, AB T2P 0R8
 Contact: Michael Gabelet

INDIGENOUS
Nahyeywin
 1205 - 10603 103 Ave NW,
 Edmonton, Alberta, T5K 2X8
 Contact: Hunter Cardinal

Edmonton


**ROSSDALE POWER PLANT
ADVANCED ASSESSMENT AND
PRIORITY REHABILITATION -
HISTORIC BUILDING RECORD**

CP-9496


[illegible]

Drawing Title	ROS106, ROS107, ROS108 SITE PLAN
------------------	-------------------------------------

Discipline	HERITAGE	Drawn	BH
Volume		Drawing Number	
Sheet	H100		
File			

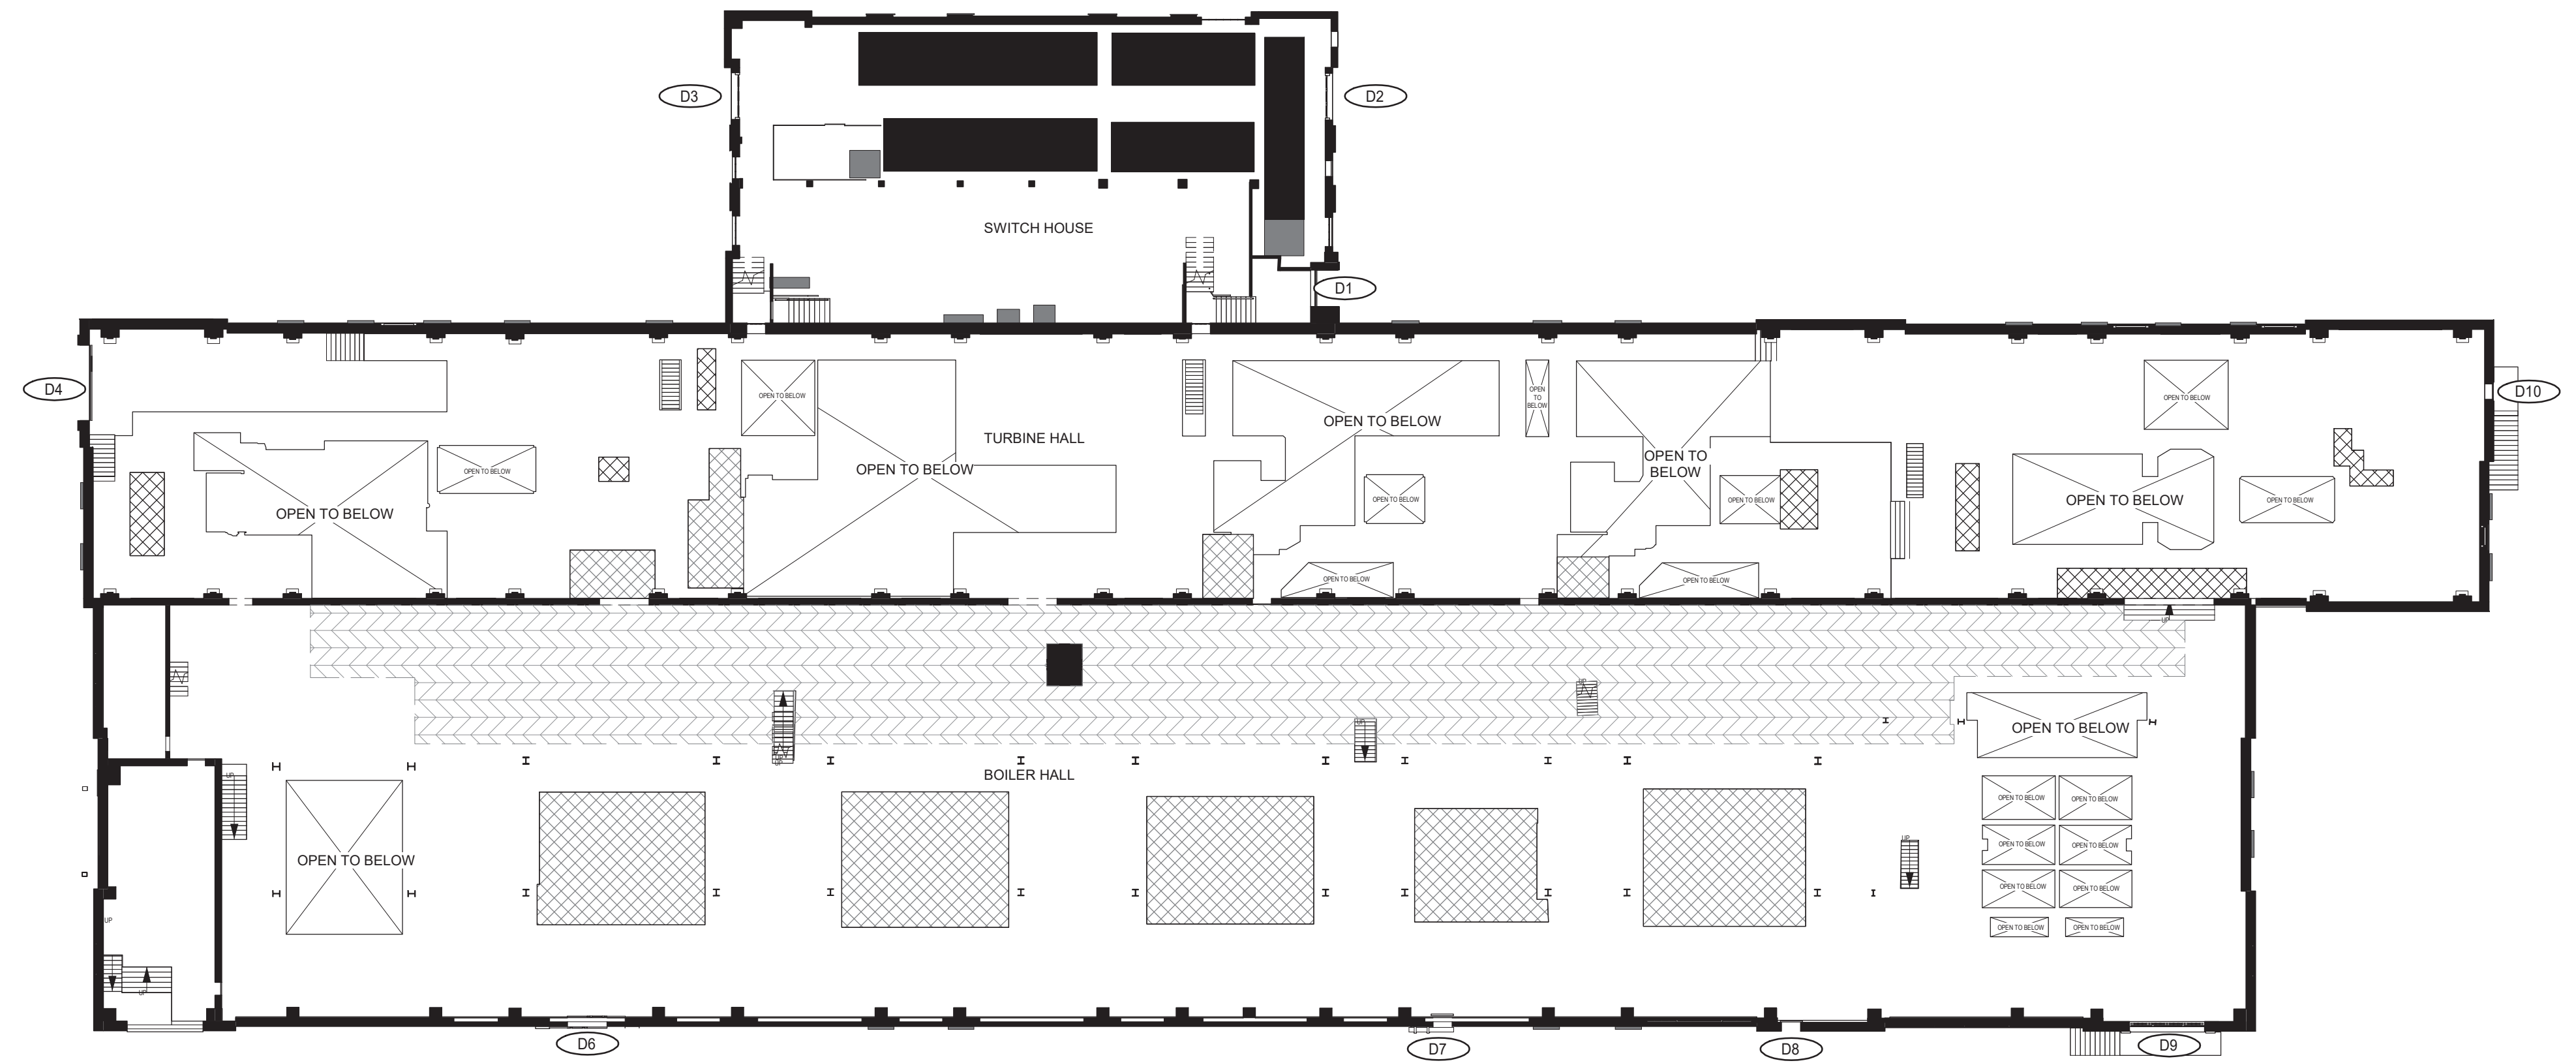

1 MN - LOW PRESSURE PLANT
1 : 250

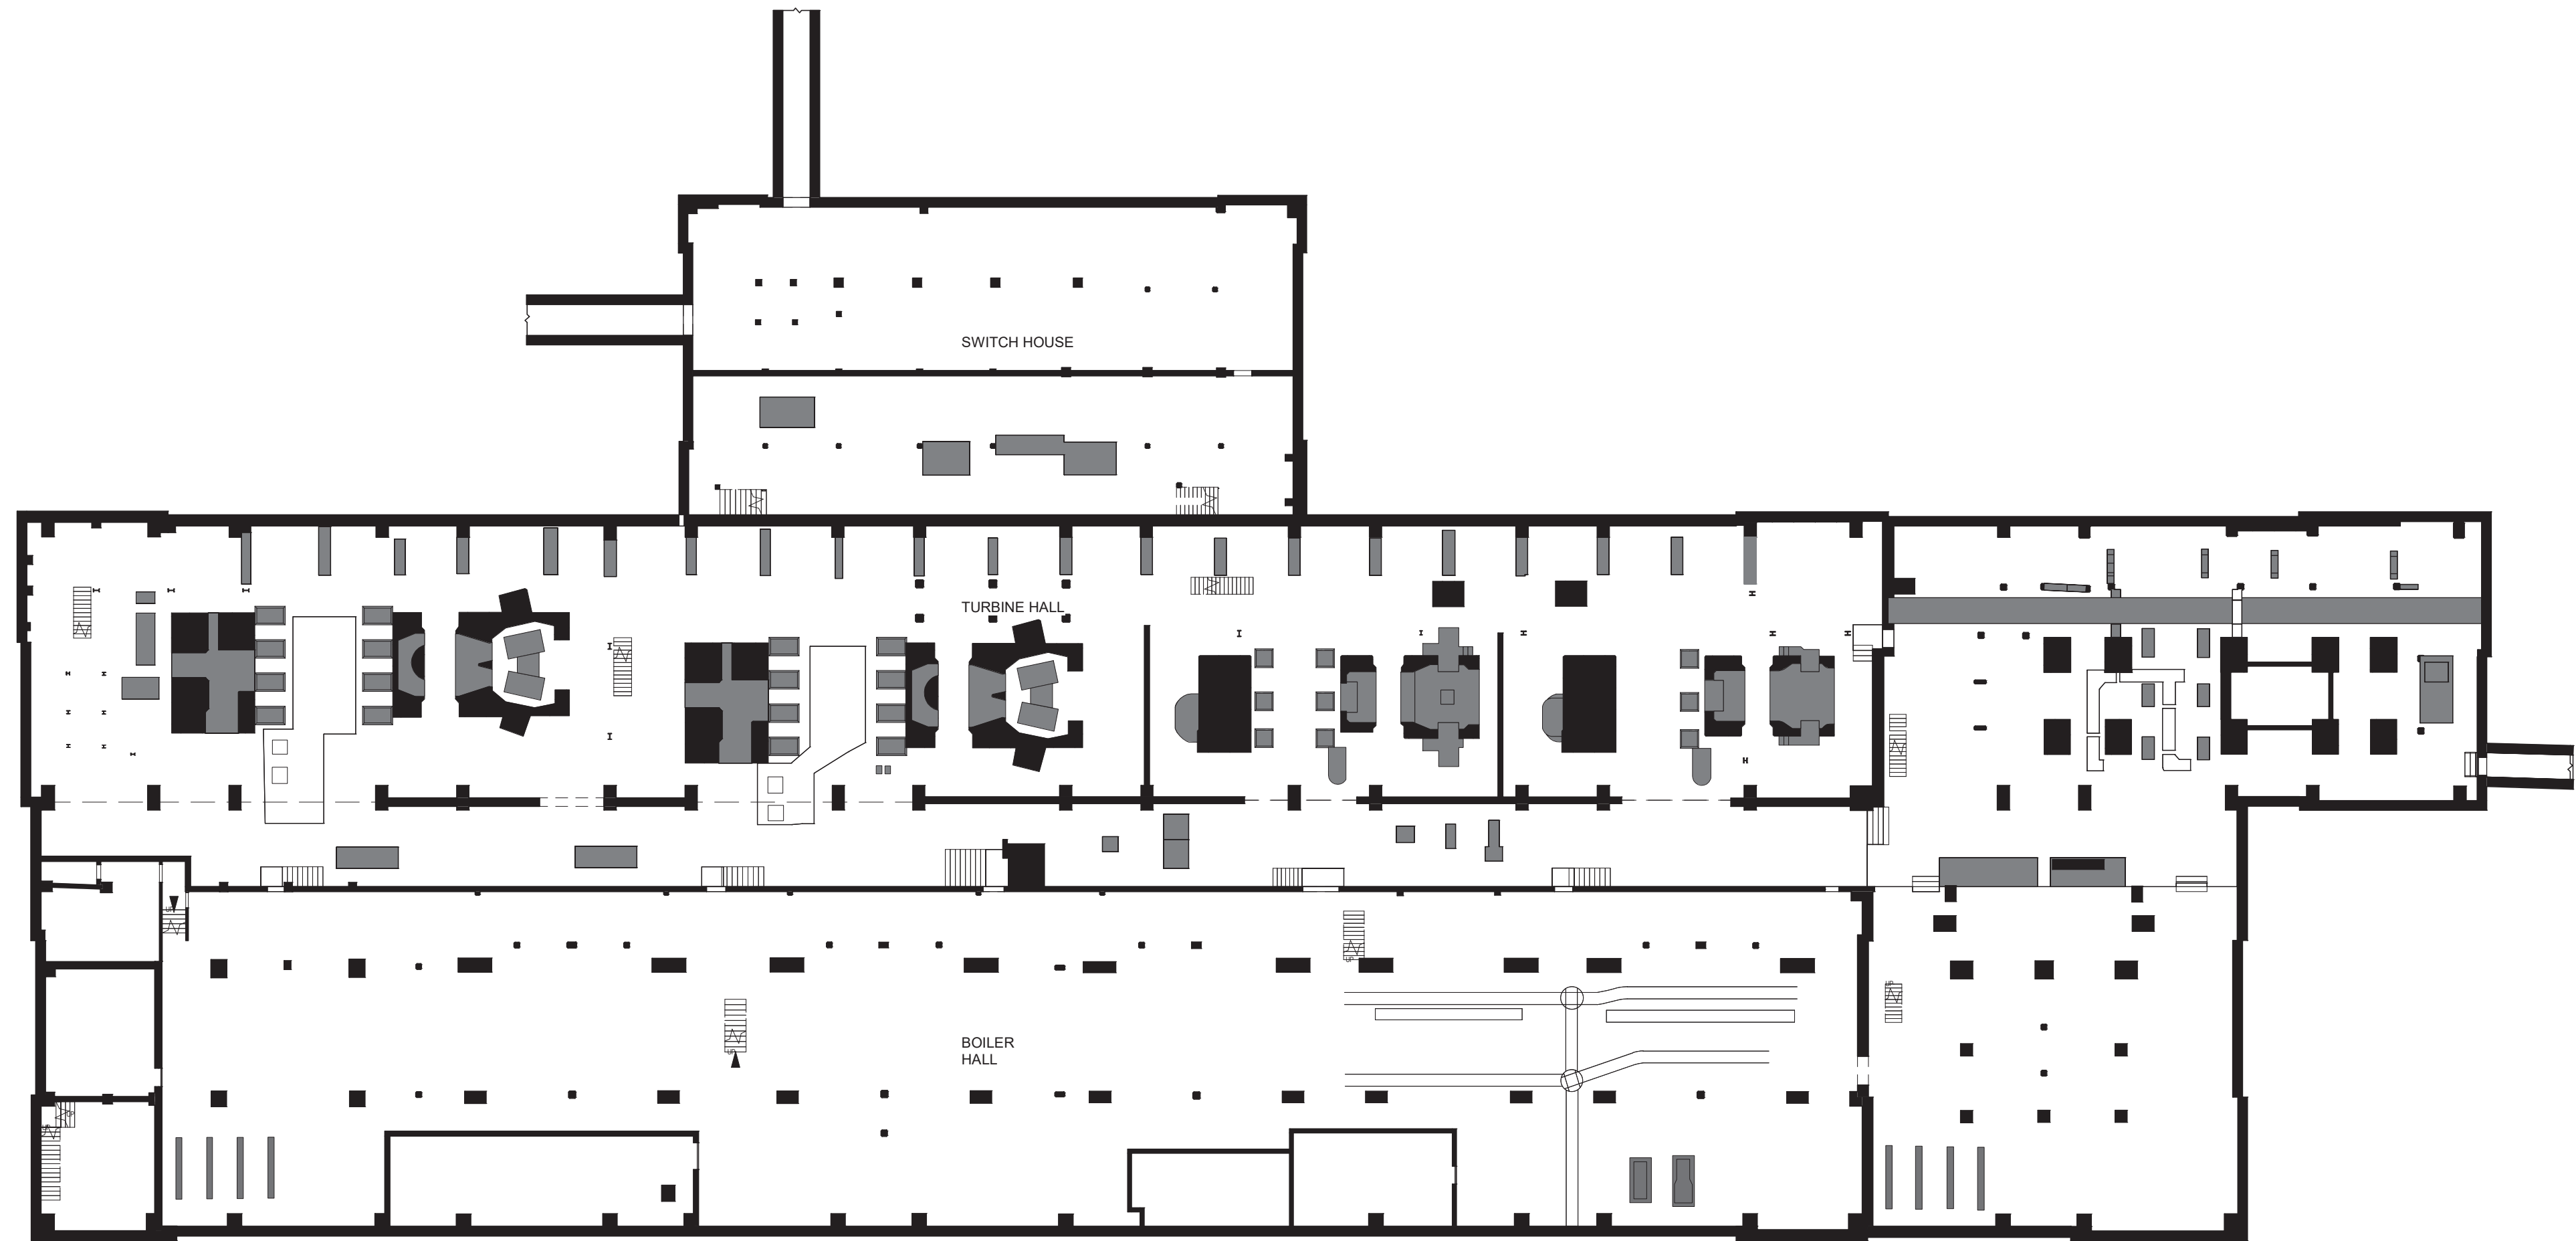

2 BM - LOW PRESSURE PLANT
1 : 250

HATCH LEGEND

- CONCRETE
- METAL
- PLYWOOD
- OPEN TO BELOW
- WATERED REGION
- PROJECTING SURFACE
- CUT SURFACE

Consultant

PRIME CONSULTANT/ARCHITECTURAL
the marc boutin architectural collaborative inc.
205 5th Avenue SE, Suite 100
Calgary, AB, T2C 0P3
Contact: Richard Cotter

HERITAGE
DFS Inc. Architecture & Design
400 Boulevard de Maisonneuve O.
Montreal, QC H3A 1L4
Contact: Evan Oland

ARCHITECTURAL
Saucier + Perrotte Architectes
7243 Waverly St.
Montreal, QC H2S 3J1
Contact: Anne-Marie Saucier

STRUCTURAL/CIVIL/BUILDING ENVELOPE
Read Jones Christofferson Ltd
17415 102 Ave NW #100,
Edmonton, AB T5S 1A8
Contact: Frank Cavalliere (S), John Balla (C),
Nick Thivault (BE)

MECHANICAL/ELECTRICAL
Williams Engineering Canada Inc.
10005 Jasper Ave #200,
Edmonton, AB T5J 3B1
Contact: Sheldon Samborsky (M), Ben Rajewski (E)

BUILDING/FIRE CODE
Jensen Hughes
5855 9 St SE #100,
Calgary, AB T2H 1Z3
Contact: Kyle Dudenwirth

COST
BTY Group
404 6 Ave SW #645,
Calgary, AB T2P 0R9
Contact: Michael Gabelt

INDIGENITY
Nahwegewin
1205 - 10903 103 Ave NW,
Edmonton, Alberta, T5K 2X6
Contact: Hunter Cardinal



CONSULTANT PROJECT 20008

Seal	Permit
	PRELIMINARY NOT FOR CONSTRUCTION

ROSSDALE POWER PLANT
ADVANCED ASSESSMENT AND
PRIORITY REHABILITATION -
HISTORIC BUILDING RECORD

CP-9496


Department INTEGRATED INFRASTRUCTURE SERVICES

No.	Description	Date
1	BUILDING RECORD	2021-02-03
2	BUILDING RECORD	2021-02-19
3	BUILDING RECORD	2021-03-12
4	BUILDING RECORD	2021-12-08


Location ID
Description
**LOW PRESSURE PLANT -
BUILDING RECORD**

Drawing
Title
**ROS106, ROS107, ROS108 LOW
PRESSURE PLANT - FLOOR PLANS**

Discipline	Drawn	BD
Volume	Drawing Number	
Sheet	H200	
File		

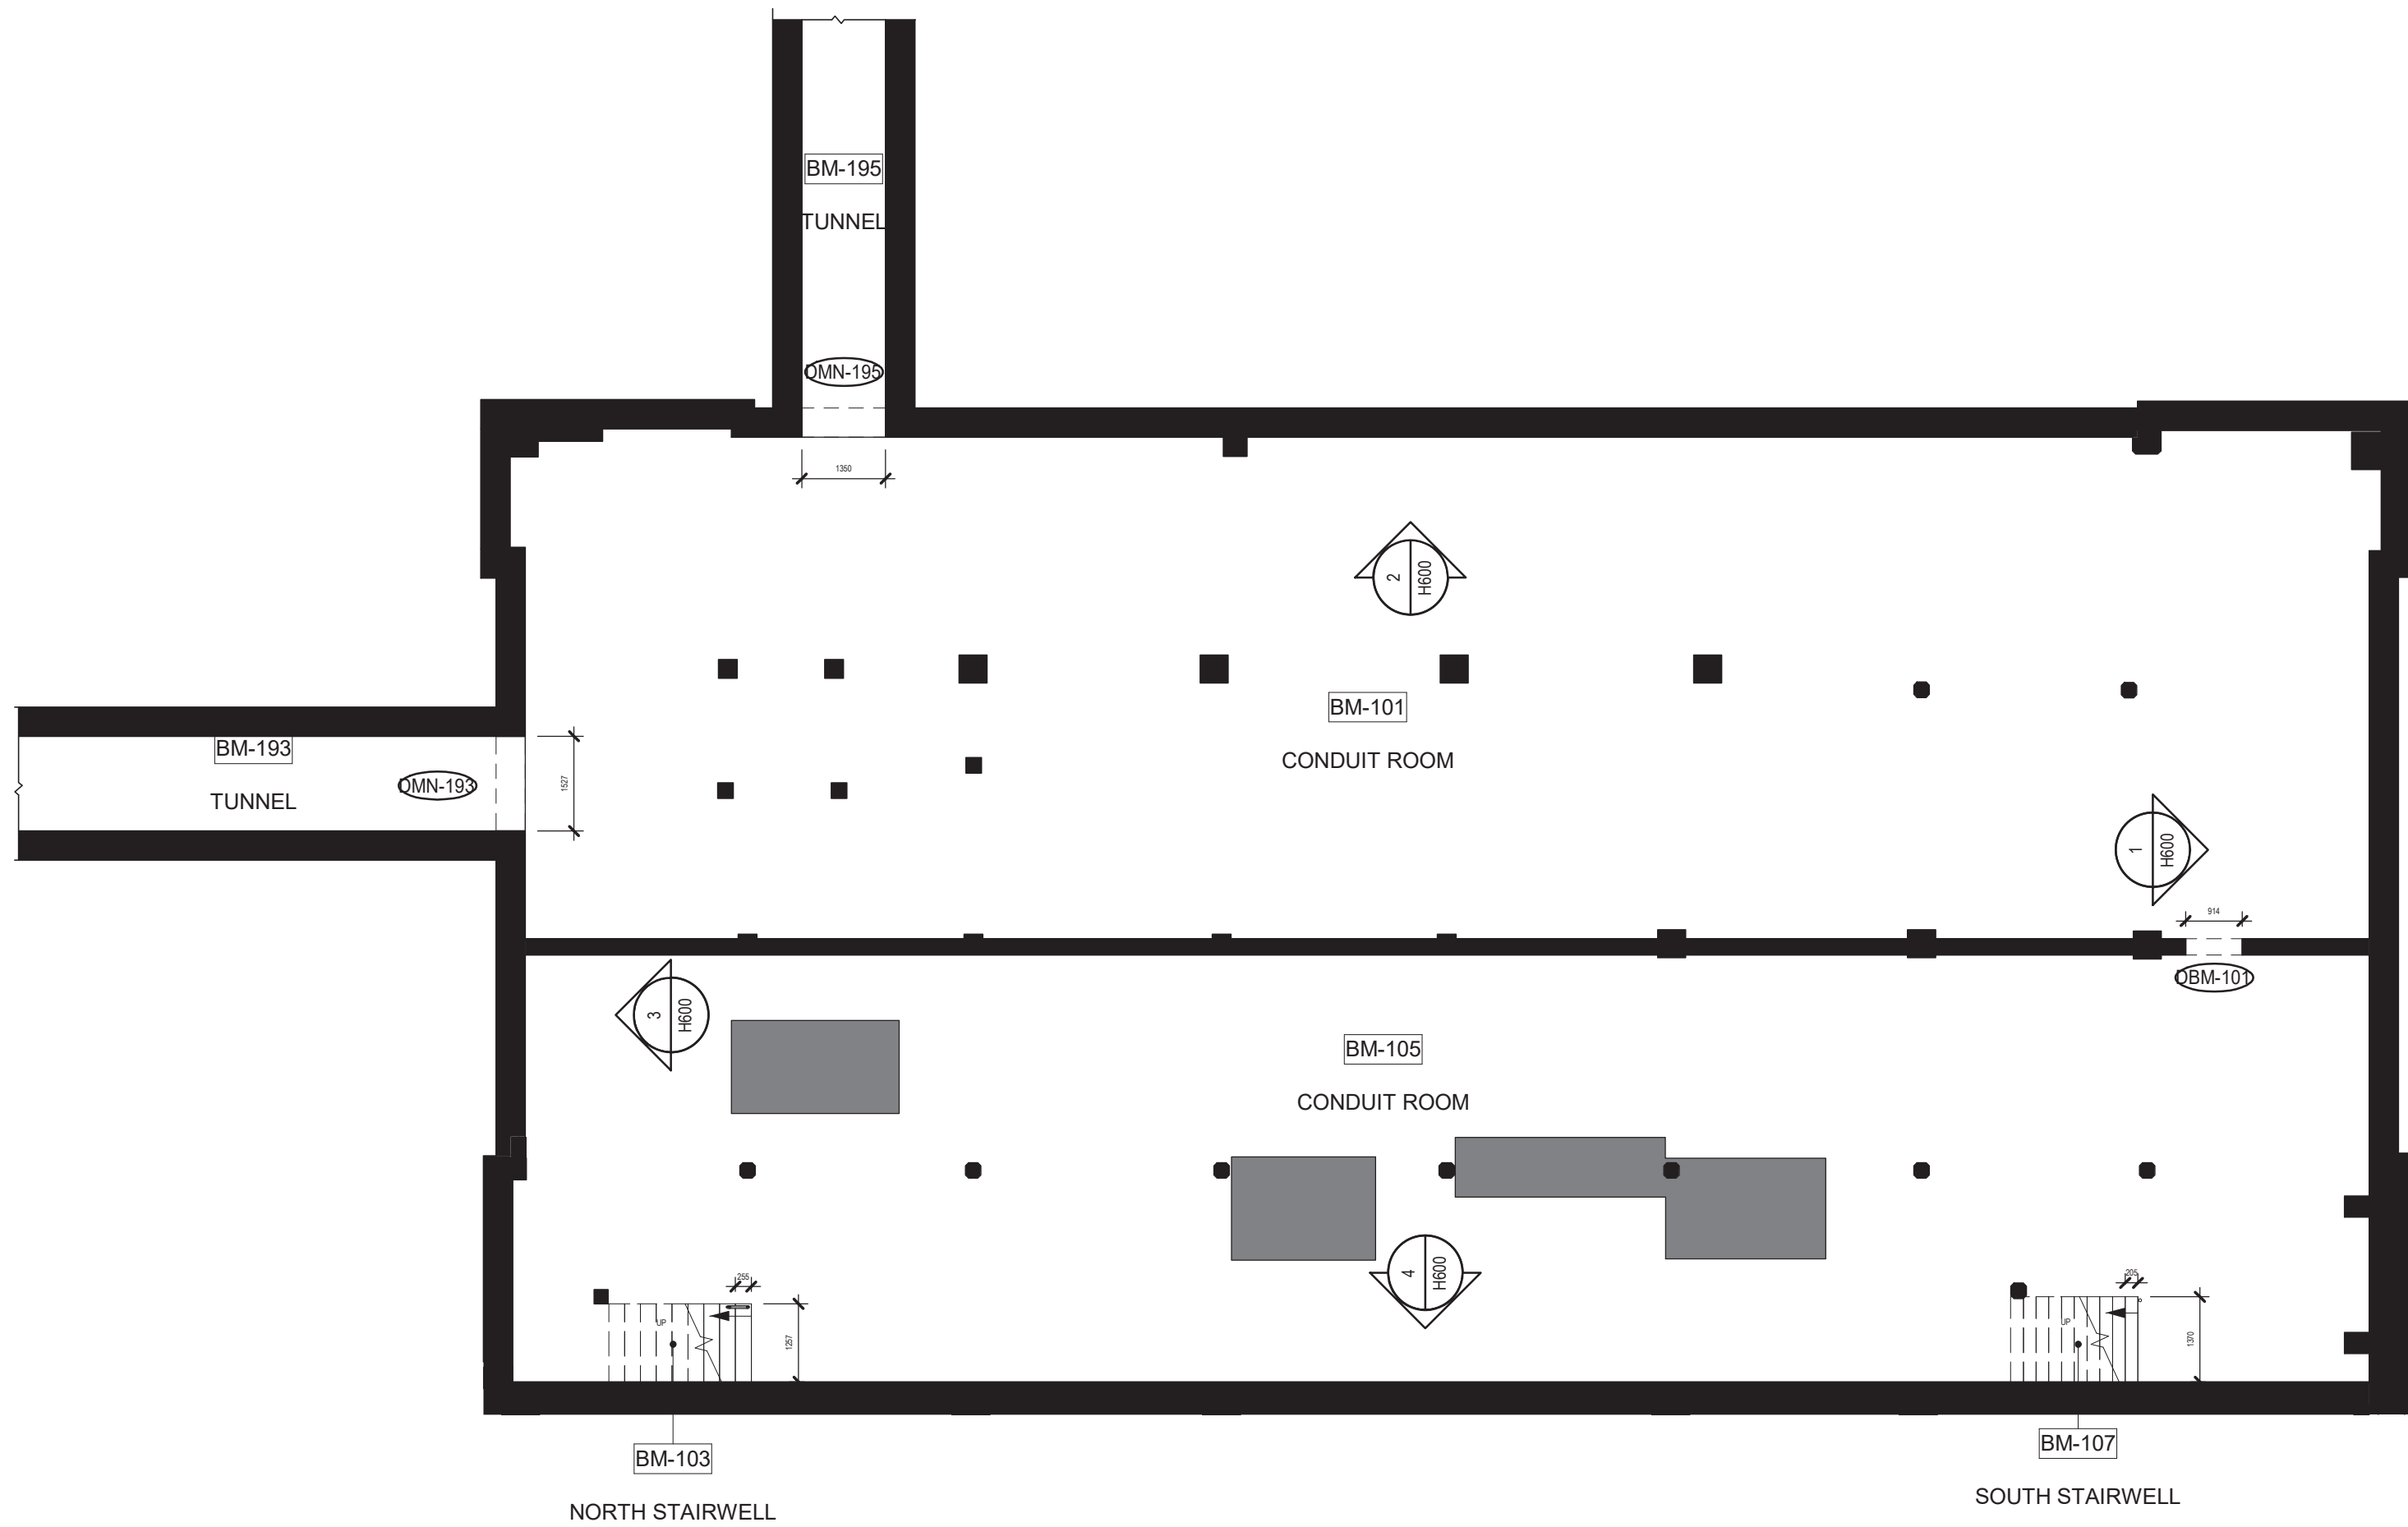


1 BM - SWITCH HOUSE
1 : 100

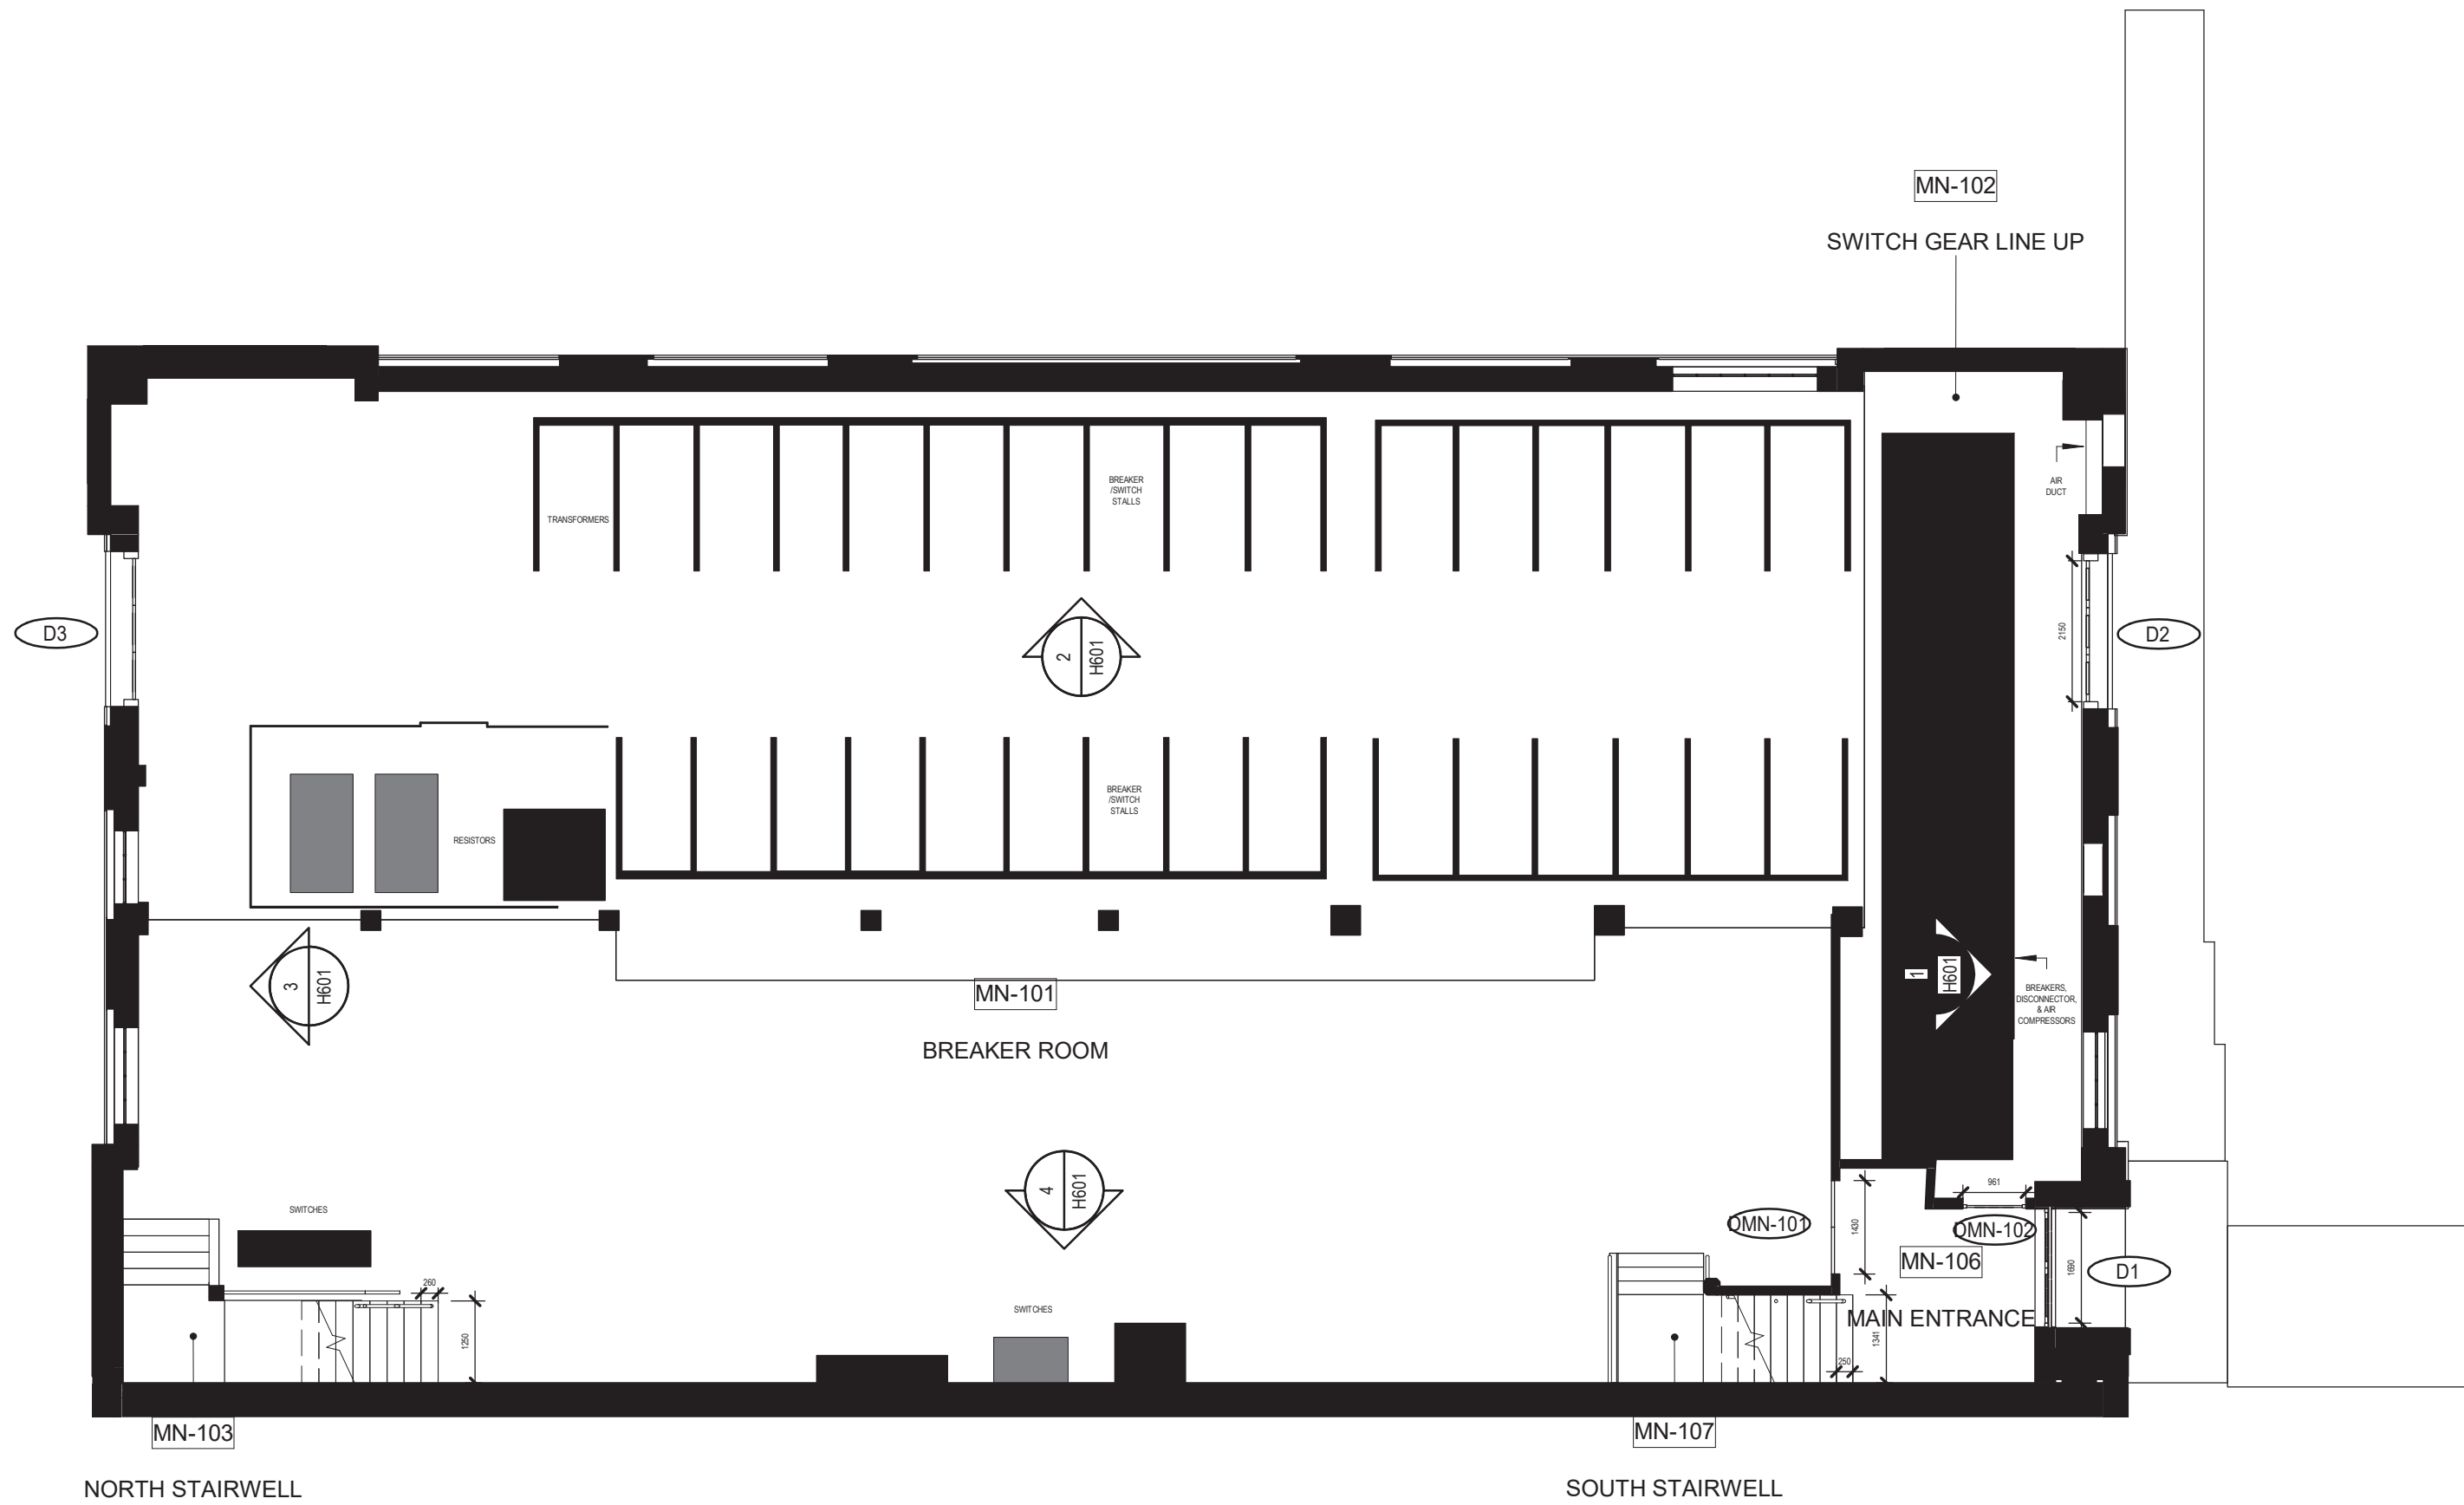

2 MN - SWITCH HOUSE
1 : 100

HATCH LEGEND

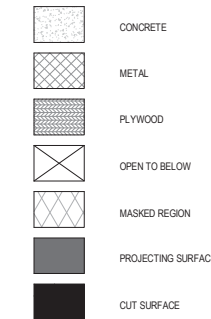

Consultant

PRIME CONSULTANT/ARCHITECTURAL
the marc boutin architectural collaborative inc.
205 9th Avenue SE, Suite 100
Calgary, AB, T2C 0R3
Contact: Richard Colter

HERITAGE
DFS Inc. Architecture & Design
400 Boulevard de Maisonneuve O,
Montreal, QC H3A 1L4
Contact: Evan Ostlund

ARCHITECTURAL
Saucier + Perrotte Architects
7043 Waverly St.
Montreal, QC H2S 3J1
Contact: Anne-Marie Saudier

STRUCTURAL/CIVIL/BUILDING ENVELOPE
Reed Jones Christofferson Ltd
17415 102 Ave NW #100,
Edmonton, AB T5S 1J6
Contact: Frank Cavalliere (S), John Balla (C),
Nick Trovati (RE)

MECHANICAL/ELECTRICAL
Williams Engineering Canada Inc.
10085 Jasper Ave #200,
Edmonton, AB T5J 3B1
Contact: Sheldon Samborsky (M), Ben Rajewski (E)

BUILDING/FIRE CODE
Jensen Hughes
5855 9 St SE #106,
Calgary, AB T2H 1Z3
Contact: Kyle Duckworth

COST
BTY Group
404 8 Ave SW #645,
Calgary, AB T2P 0R9
Contact: Michael Gabart

INDIGENITY
Nahayewit
1205 - 10903 103 Ave NW,
Edmonton, Alberta, T5K 2X6
Contact: Hunter Cardinal



CONSULTANT PROJECT 20008

Seal

Permit

PRELIMINARY NOT FOR CONSTRUCTION



ROSSDALE POWER PLANT
ADVANCED ASSESSMENT AND
PRIORITY REHABILITATION -
HISTORIC BUILDING RECORD

CP-9496


Department INTEGRATED INFRASTRUCTURE SERVICES

No.	Description	Date
1	BUILDING RECORD	2021-01-19
2	BUILDING RECORD	2021-01-27
3	BUILDING RECORD	2021-02-09
4	BUILDING RECORD	2021-02-19
5	CONDITONS ASSESSMENT	2021-03-06
6	CONDITONS ASSESSMENT	2021-03-07
7	BUILDING RECORD	2021-03-12
8	BUILDING RECORD	2021-12-08


Location ID ROS 105, ROS106, ROS107
Description LOW PRESSURE PLANT -
BUILDING RECORD

Drawing Title ROS105 SWITCH HOUSE BM & MN
PLANS

Discipline	HERITAGE	Drawn	BD
Volume		Drawing	
Sheet	H201	Number	
File			

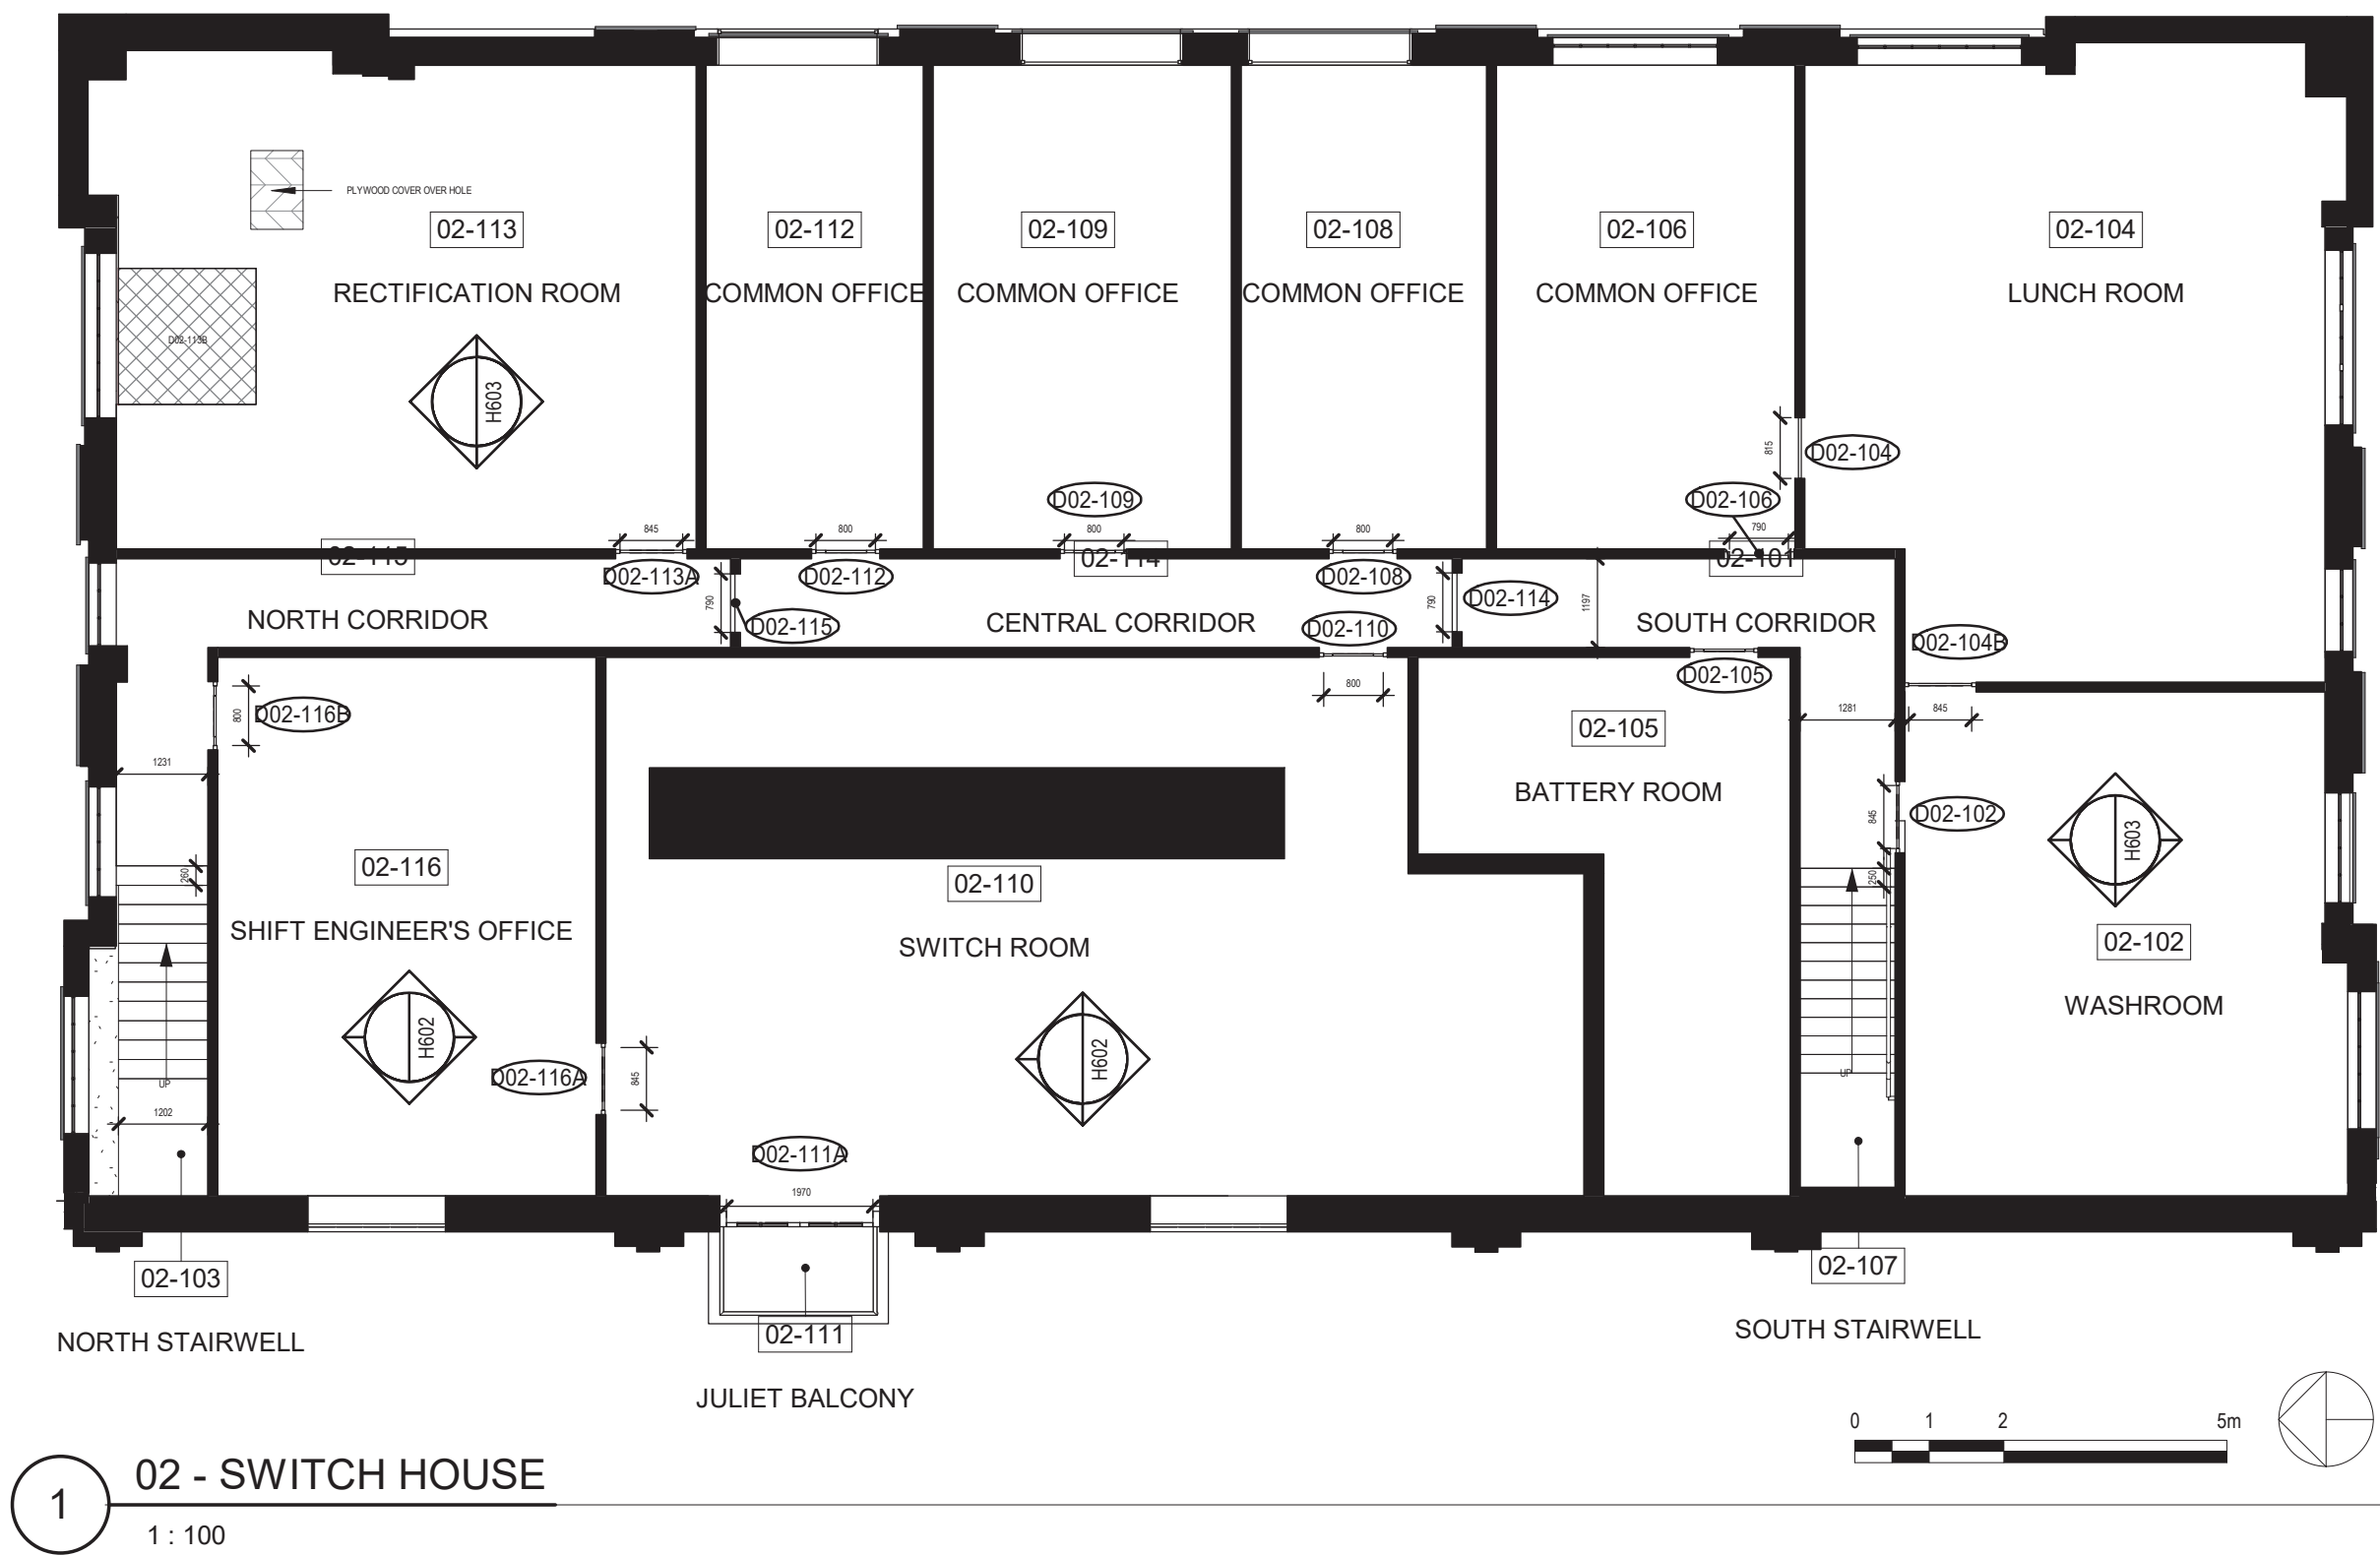


1 02 - SWITCH HOUSE
1 : 100

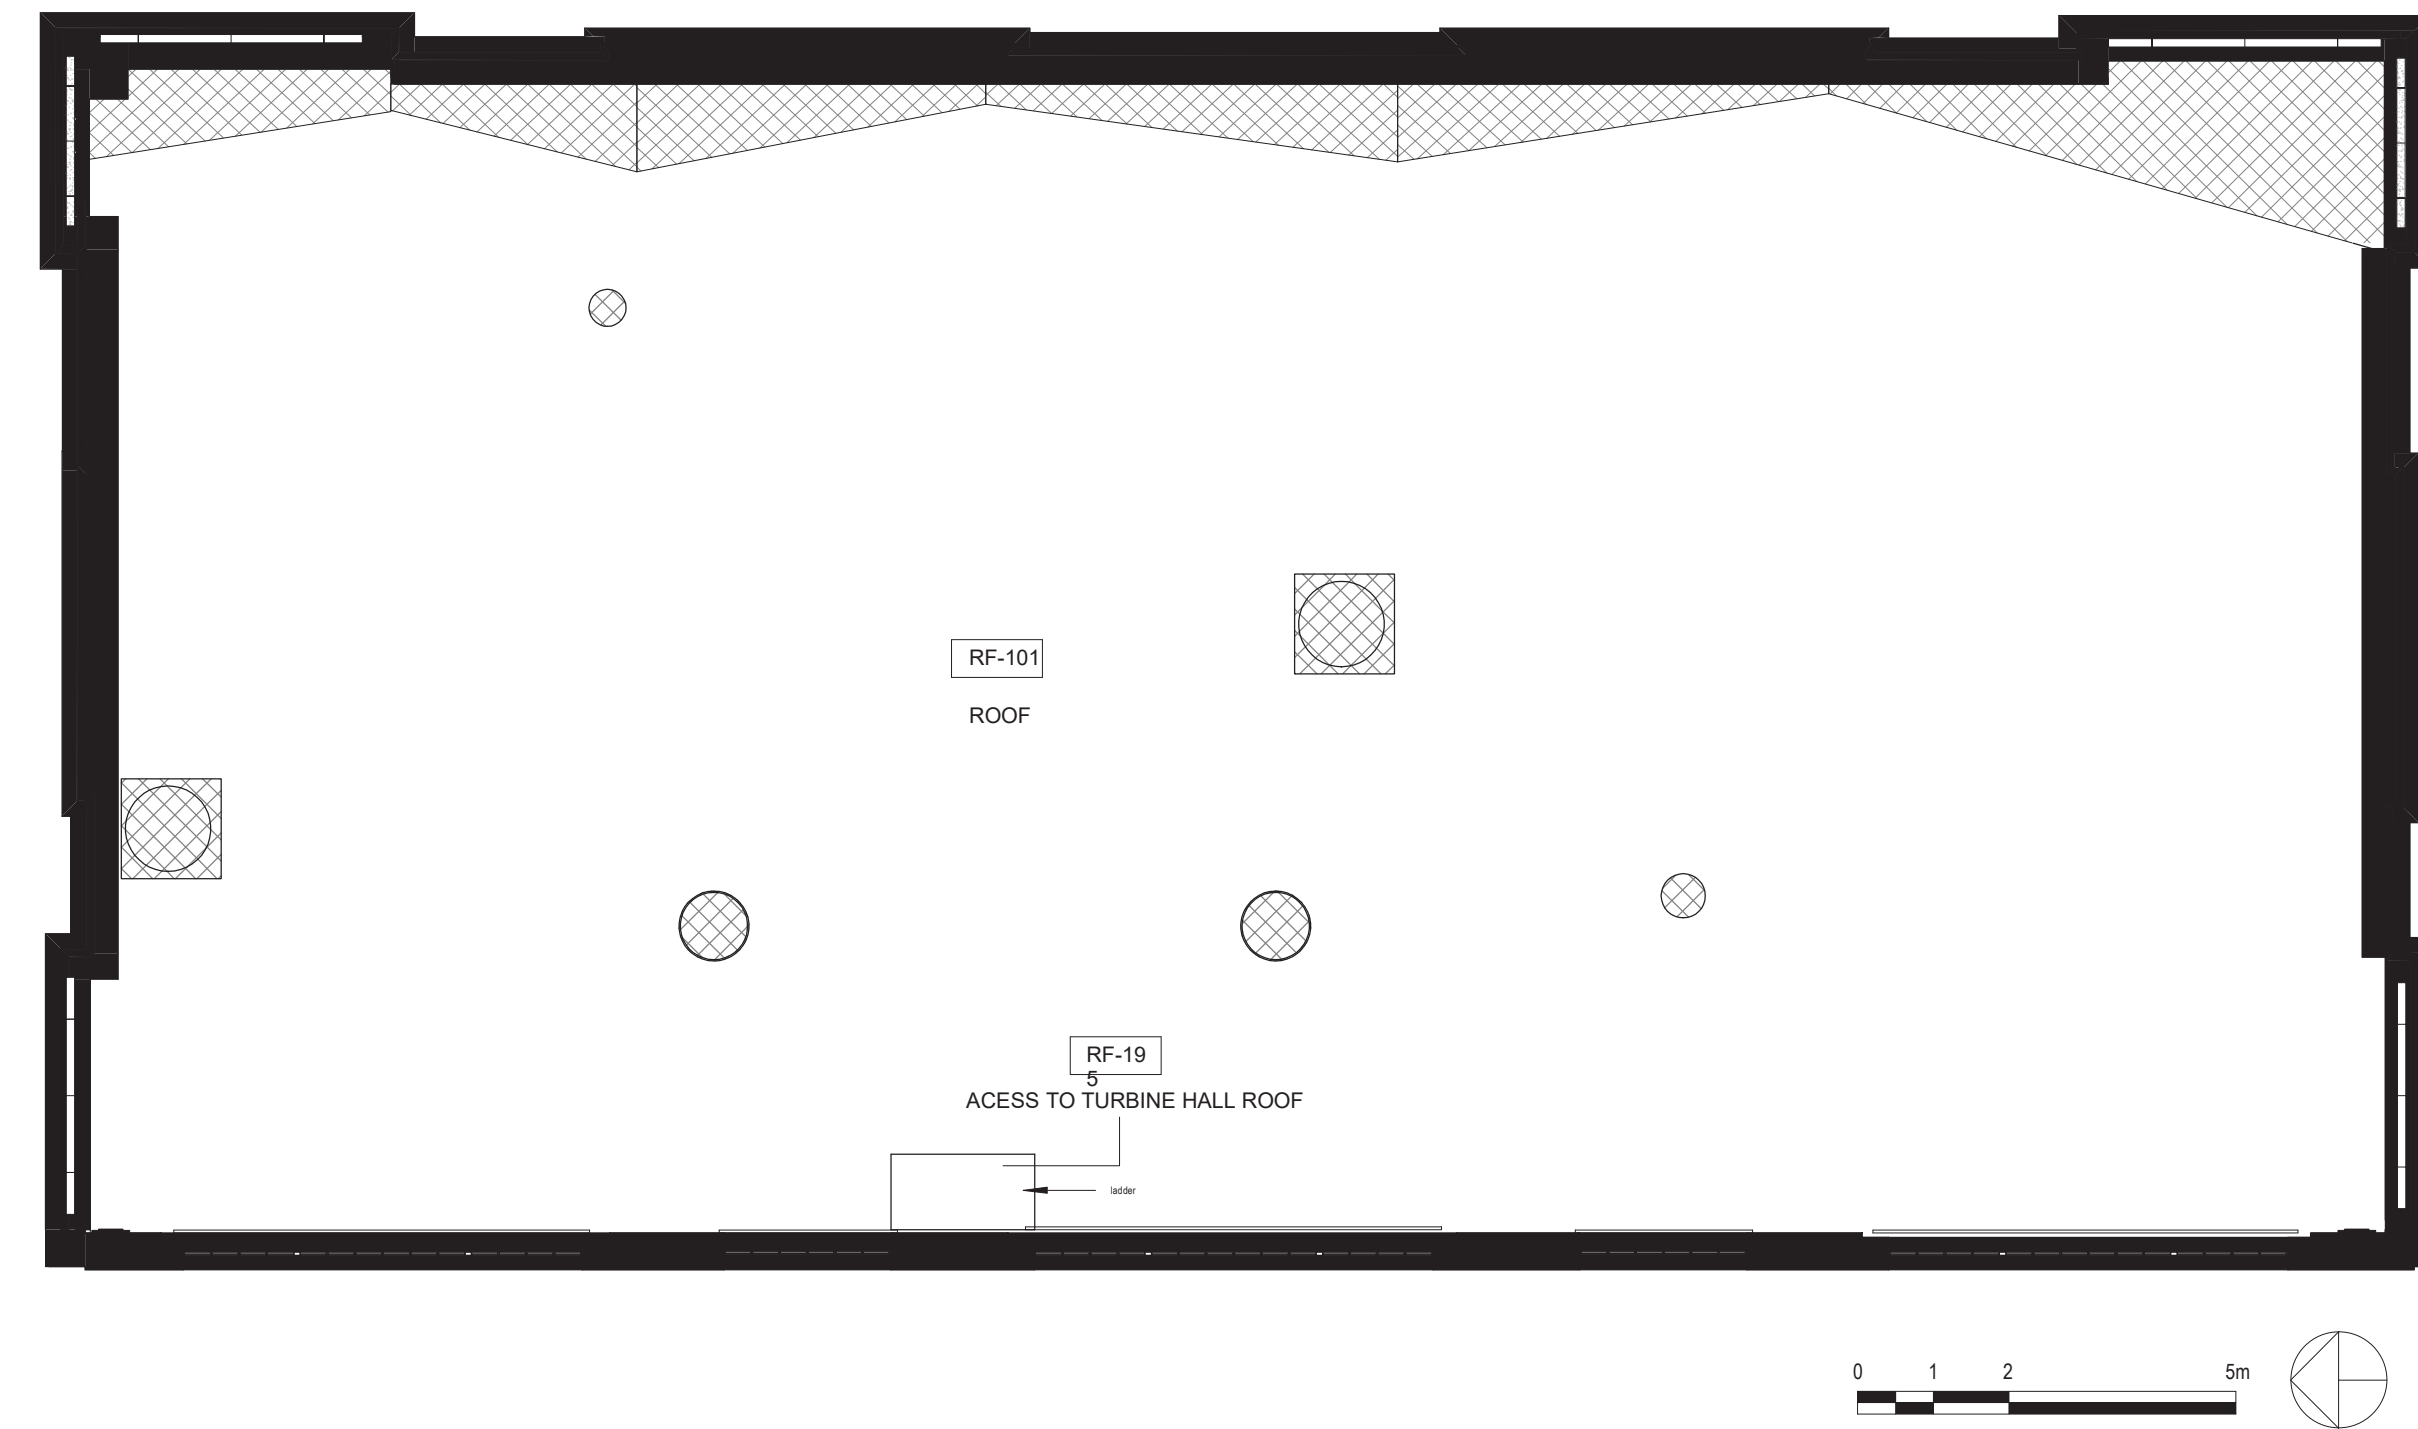

2 RF - SWITCH HOUSE
1 : 100

HATCH LEGEND

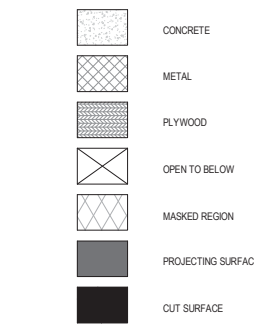

Consultant	
PRIME CONSULTANT/ARCHITECTURAL the marc boutin architectural collaborative inc. 205 9th Avenue SE, Suite 100 Calgary, AB, T2C 0R3 Contact: Richard Cotter	MECHANICAL/ELECTRICAL Williams Engineering Canada Inc. 10665 Jasper Ave #200, Edmonton, AB T5J 3B1 Contact: Sheldon Samborsky (M), Ben Poljowski (E)
HERITAGE DFS Inc. Architecture & Design 400 Boulevard de Maisonneuve O, Montreal, QC H3A 1L4 Contact: Evan Olsland	BUILDING/FIRE CODE Jeremi Hughes 5855 9 St SE #106, Calgary, AB T2H 1Z9 Contact: Kyle Duckworth
ARCHITECTURAL Saucier + Perrotte Architectes 7043 Waverly St, Montreal, QC H2S 3J1 Contact: Anne-Marie Saucier	COST BTY Group 404 8 Ave SW #645, Calgary, AB T2P 0R9 Contact: Michael Gilbert
STRUCTURAL/CIVIL/BUILDING ENVELOPE Reed Jones Christofferson Ltd 17415 102 Ave NW #100, Edmonton, AB T5S 1J6 Contact: Frank Cavalliere (S), John Balla (C), Nick Trovato (BE)	INDIGENITY Nahwegowin 1205 - 10803 103 Ave NW, Edmonton, Alberta, T5K 2X6 Contact: Hunter Cardinal
CONSULTANT PROJECT 20008	
Seal	Permit
	PRELIMINARY NOT FOR CONSTRUCTION

	ROSSDALE POWER PLANT ADVANCED ASSESSMENT AND PRIORITY REHABILITATION - HISTORIC BUILDING RECORD
	CP-9496


Department	INTEGRATED INFRASTRUCTURE SERVICES
------------	------------------------------------

No.	Description	Date
1	BUILDING RECORD	2021-01-19
2	BUILDING RECORD	2021-01-27
3	BUILDING RECORD	2021-02-09
4	BUILDING RECORD	2021-02-19
5	CONDITONS ASSESSMENT	2021-03-06
6	CONDITONS ASSESSMENT	2021-03-07
7	BUILDING RECORD	2021-03-12
8	BUILDING RECORD	2021-12-08


Location ID	ROS 105, ROS106, ROS107
Description	LOW PRESSURE PLANT - BUILDING RECORD

Drawing Title	ROS105 SWITCH HOUSE 02 & RF PLANS
---------------	--------------------------------------


Discipline	HERITAGE	Drawn	BD
Volume		Drawing Number	
Sheet	H202		
File			

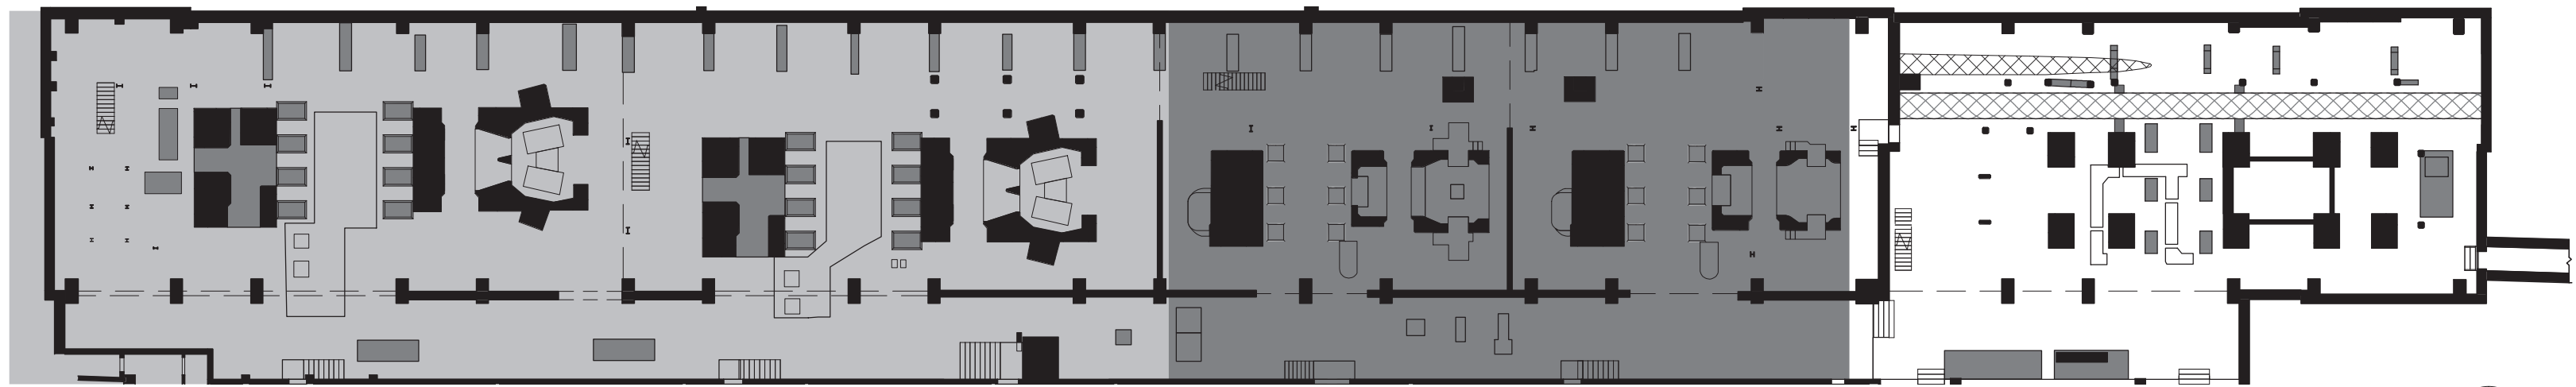

1 KEY BM - TURBINE HALL
1 : 300

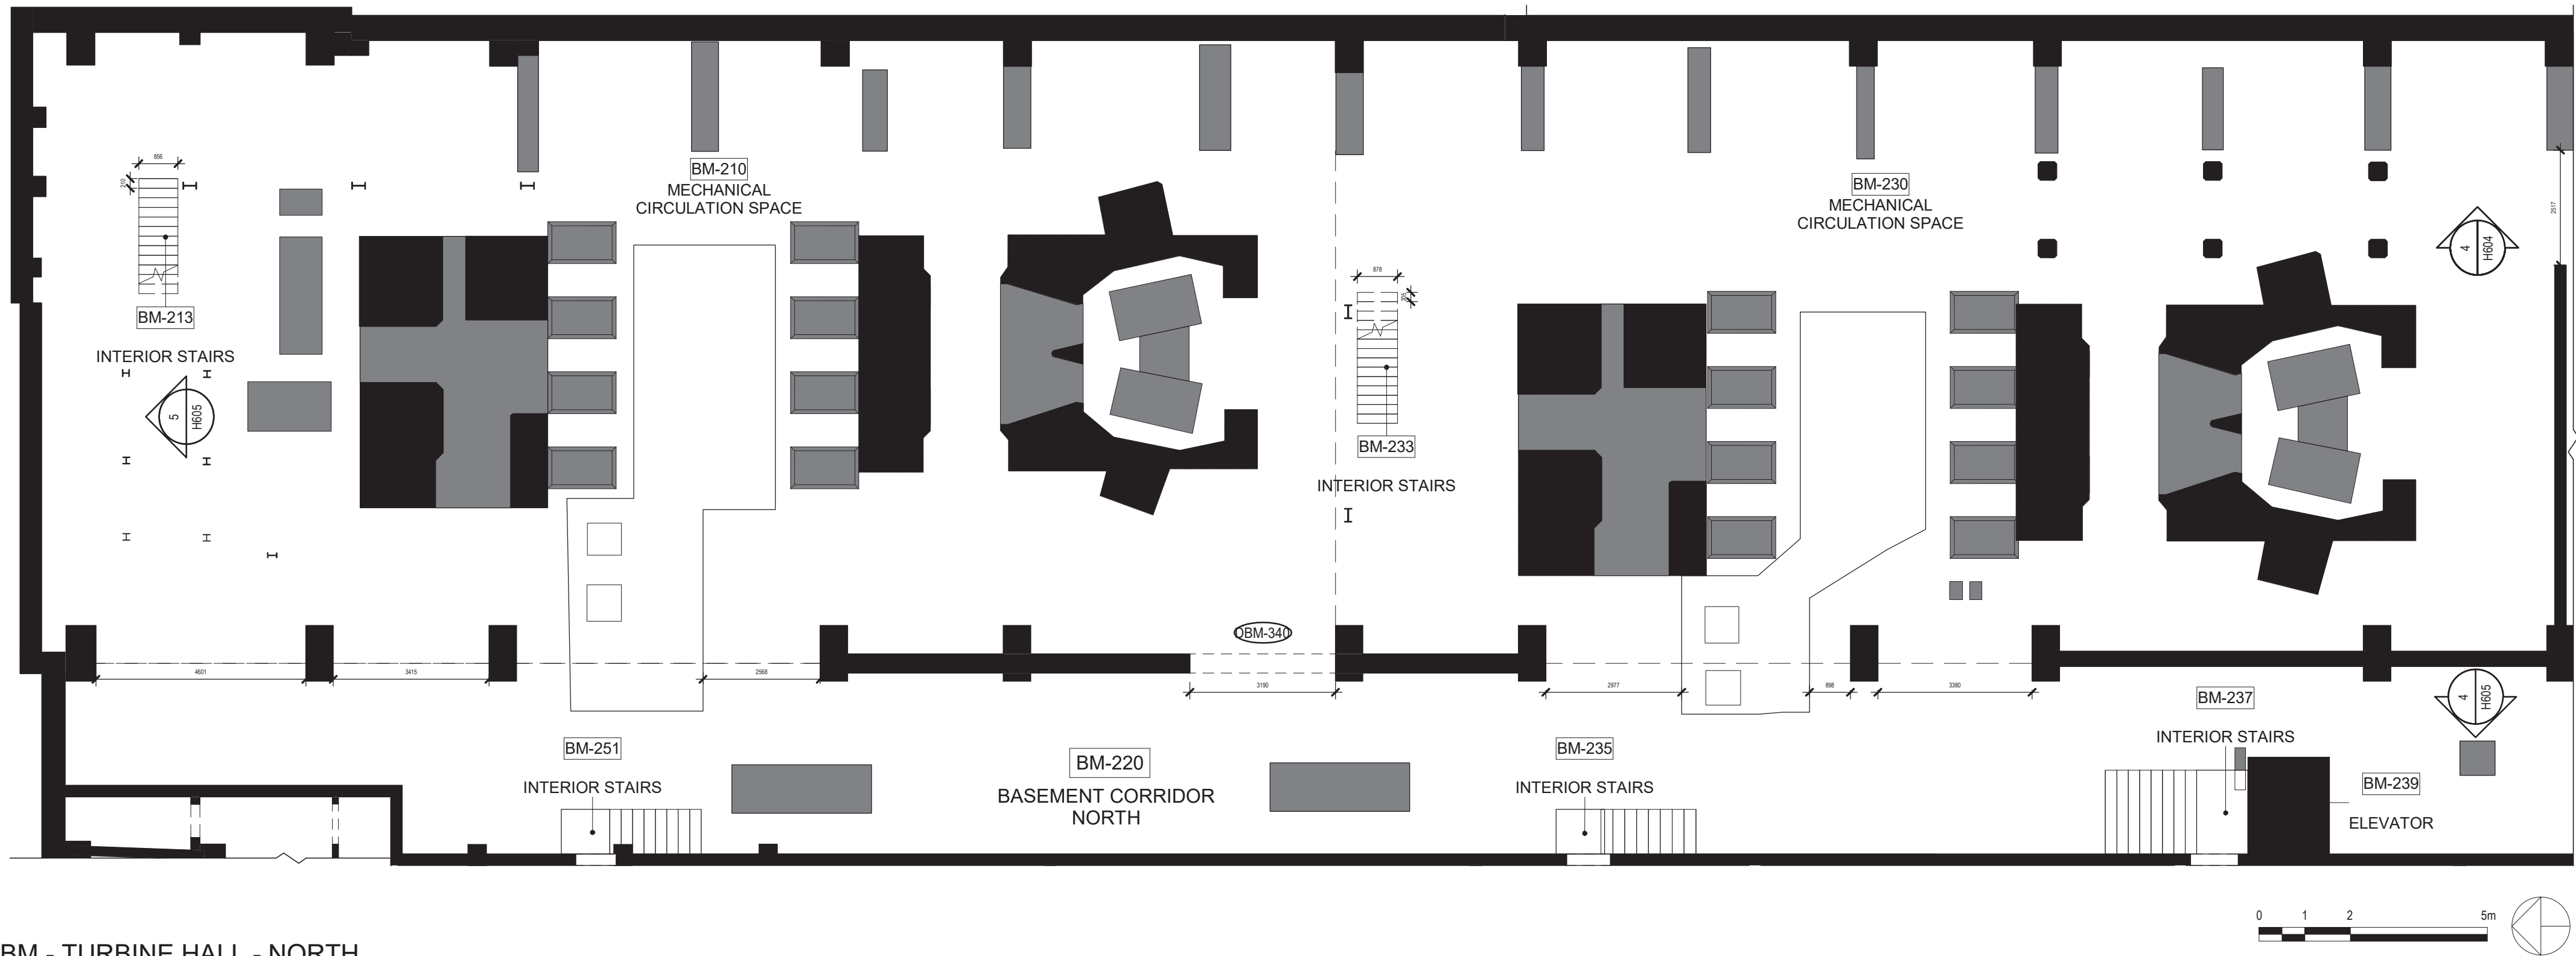


2 BM - TURBINE HALL - NORTH
1 : 100

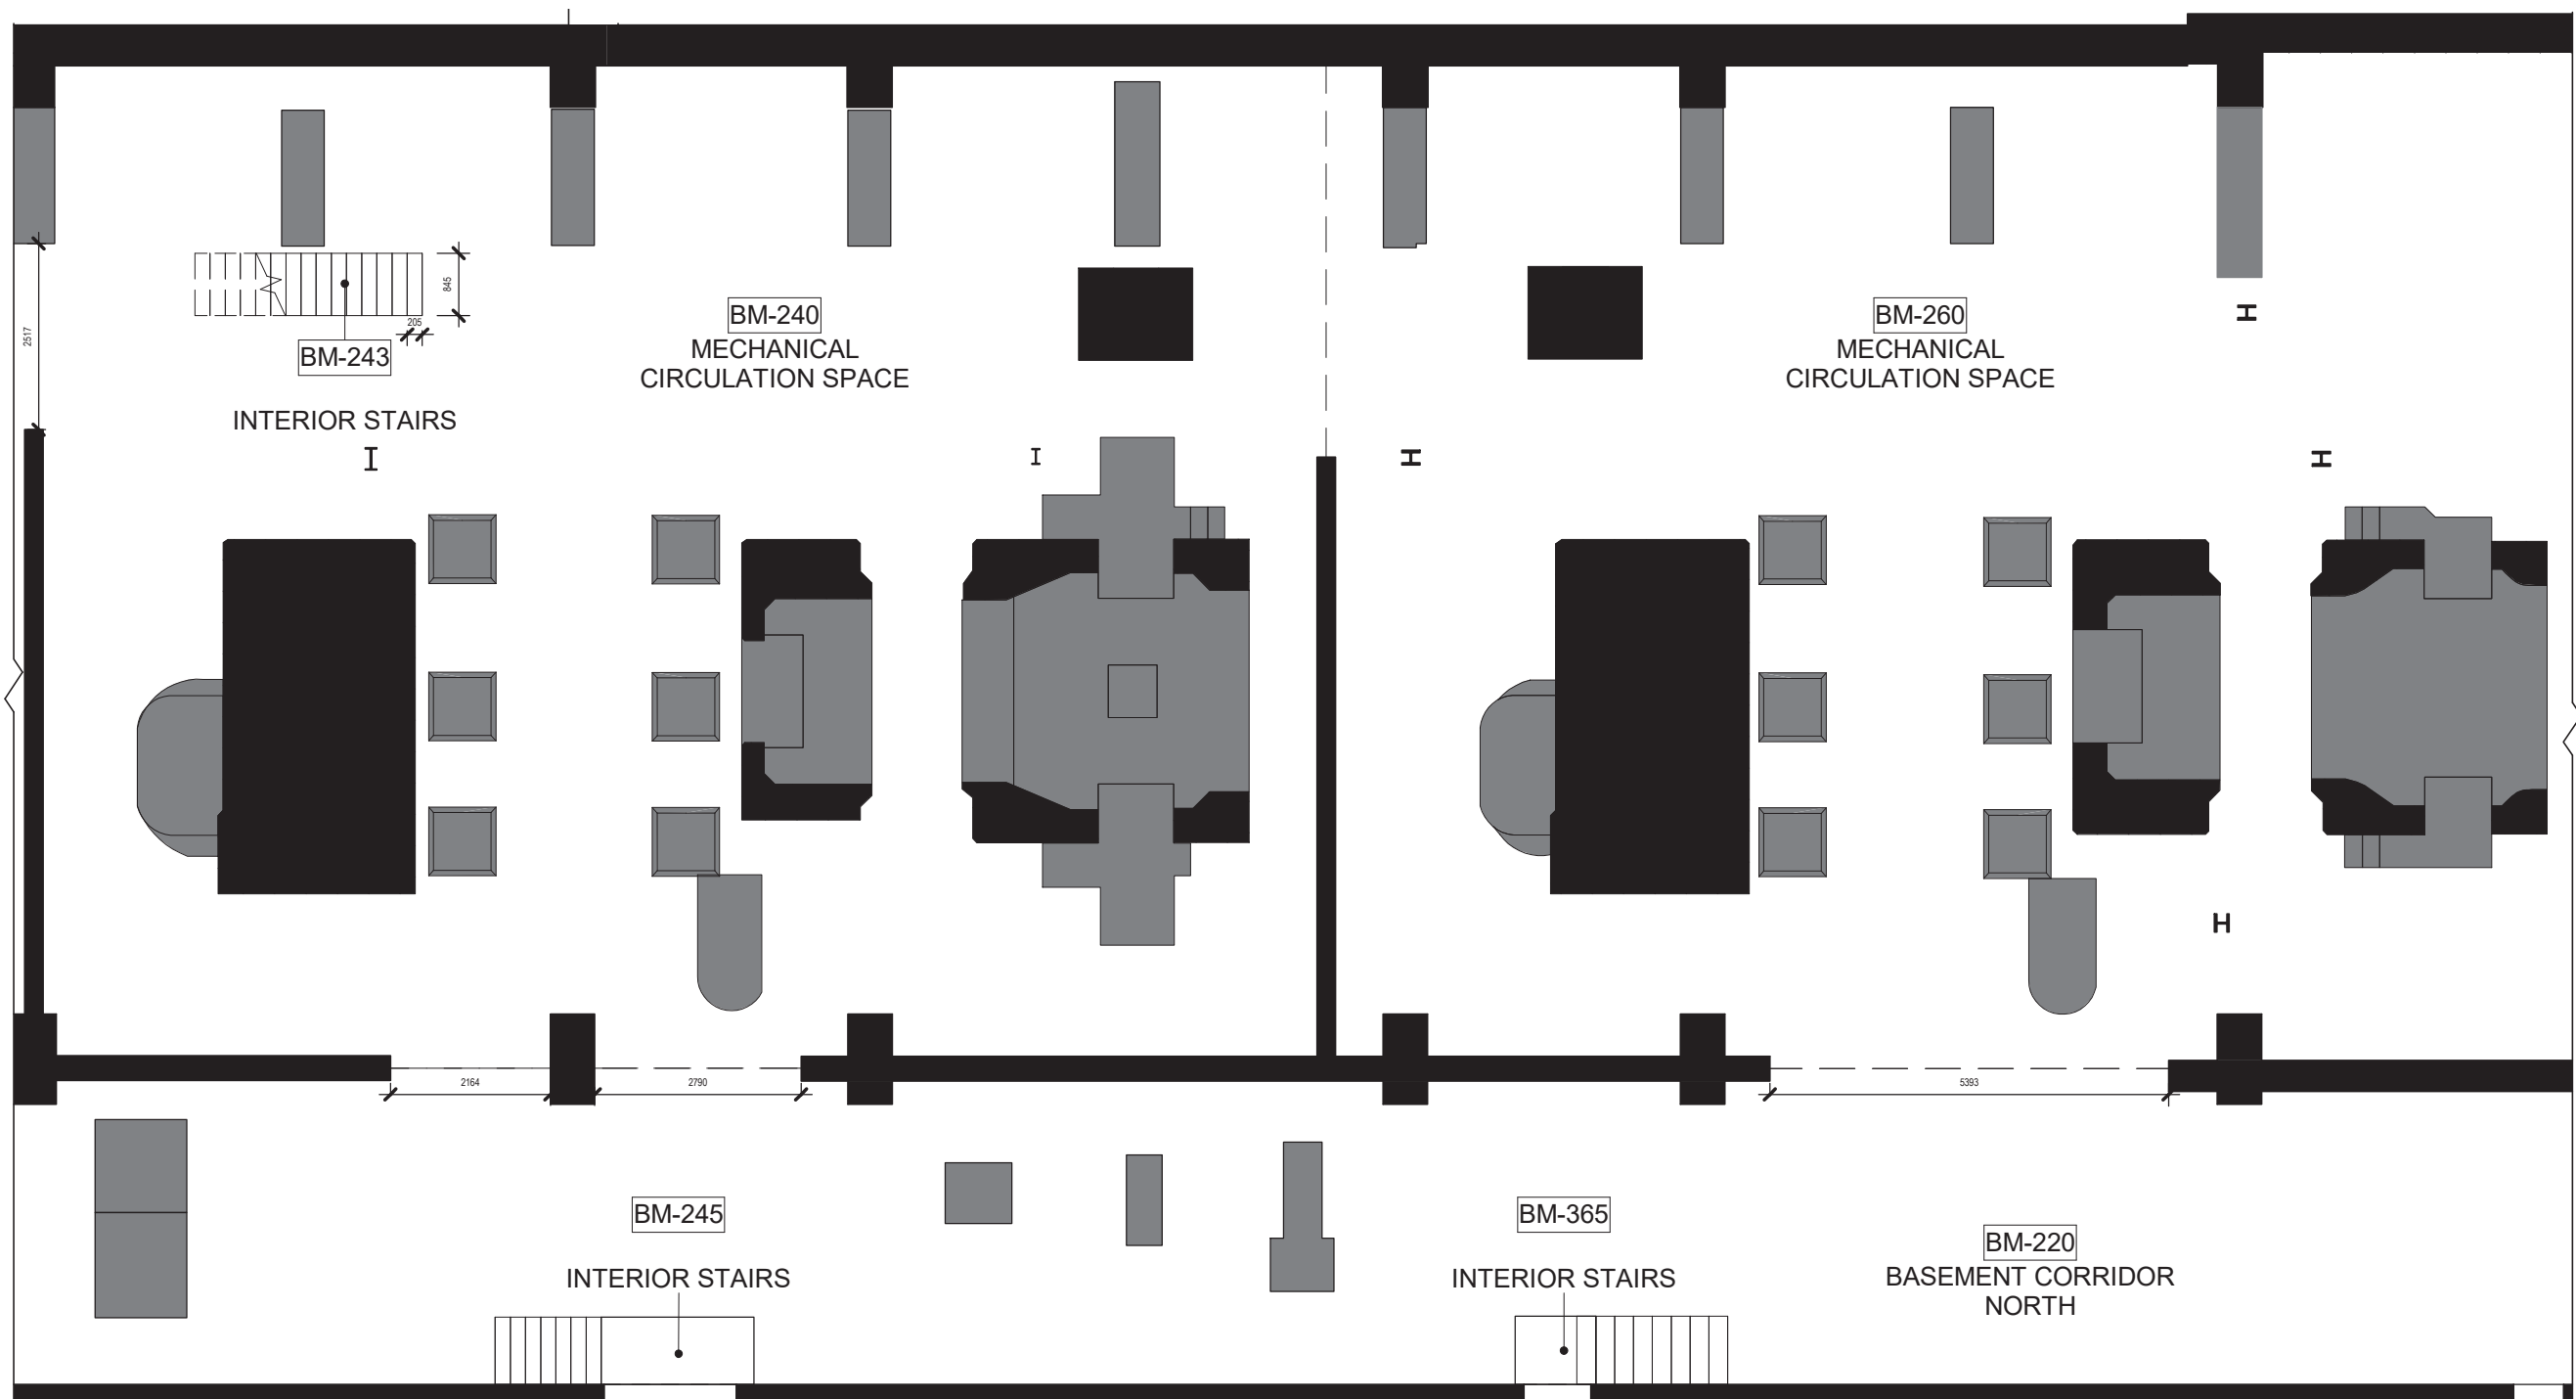

3 BM - TURBINE HALL - CENTRE
1 : 100

HATCH LEGEND

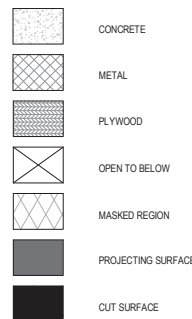

Consultant

PRIME CONSULTANT/ARCHITECTURAL
the marc boutin architectural collaborative inc.
205 5th Avenue SE, Suite 100
Calgary, AB, T2C 0P3
Contact: Richard Cotter

HERITAGE
DFS Inc. Architecture & Design
403 Boulevard de Maisonneuve O.
Montreal, QC H3A 1L4
Contact: Evan Oueland

ARCHITECTURAL
Saucier + Perrotte Architectes
7243 Waverly St.
Montreal, QC H2S 3J1
Contact: Anne-Marie Saucier

STRUCTURAL/CIVIL/BUILDING ENVELOPE
Reid Jones Christofferson Ltd
17415 102 Ave NW #100,
Edmonton, AB T5S 1A8
Contact: Frank Cavalliere (S), John Balla (C),
Nick Thivierge (BE)

MECHANICAL/ELECTRICAL
Williams Engineering Canada Inc.
10065 Jasper Ave #200,
Edmonton, AB T5J 3B1
Contact: Sheldon Samborsky (M), Ben Rajewski (E)

BUILDING/FIRE CODE
Jensen Hughes
5855 9 St SE #100,
Calgary, AB T2H 1Z3
Contact: Kyle Dudenwirth

COST
BTY Group
404 4 Ave SW #645,
Calgary, AB T2P 0R9
Contact: Michael Gabelt

INDIGENITY
Nahwegewin
1205 - 10903 103 Ave NW,
Edmonton, Alberta, T5K 2X6
Contact: Hunter Cardinal



CONSULTANT PROJECT 20008

Seal

Permit

PRELIMINARY NOT FOR CONSTRUCTION

Edmonton

ROSSDALE POWER PLANT
ADVANCED ASSESSMENT AND
PRIORITY REHABILITATION -
HISTORIC BUILDING RECORD

CP-9496


Department INTEGRATED INFRASTRUCTURE SERVICES

No.	Description	Date
1	BUILDING RECORD	2021-02-02
2	BUILDING RECORD	2021-02-15
3	BUILDING RECORD	2021-02-19
4	CONDIONS ASSESSMENT	2021-03-06
5	CONDIONS ASSESSMENT	2021-03-07
6	BUILDING RECORD	2021-03-12
7	BUILDING RECORD	2021-12-08


Location ID ROS 105, ROS106, ROS107
Description LOW PRESSURE PLANT -
BUILDING RECORD

Drawing Title ROS106 TURBINE HALL BM FLOOR
PLANS

Discipline	HERITAGE	Drawn	BD
Volume		Drawing	
Sheet	H203	Number	
File			

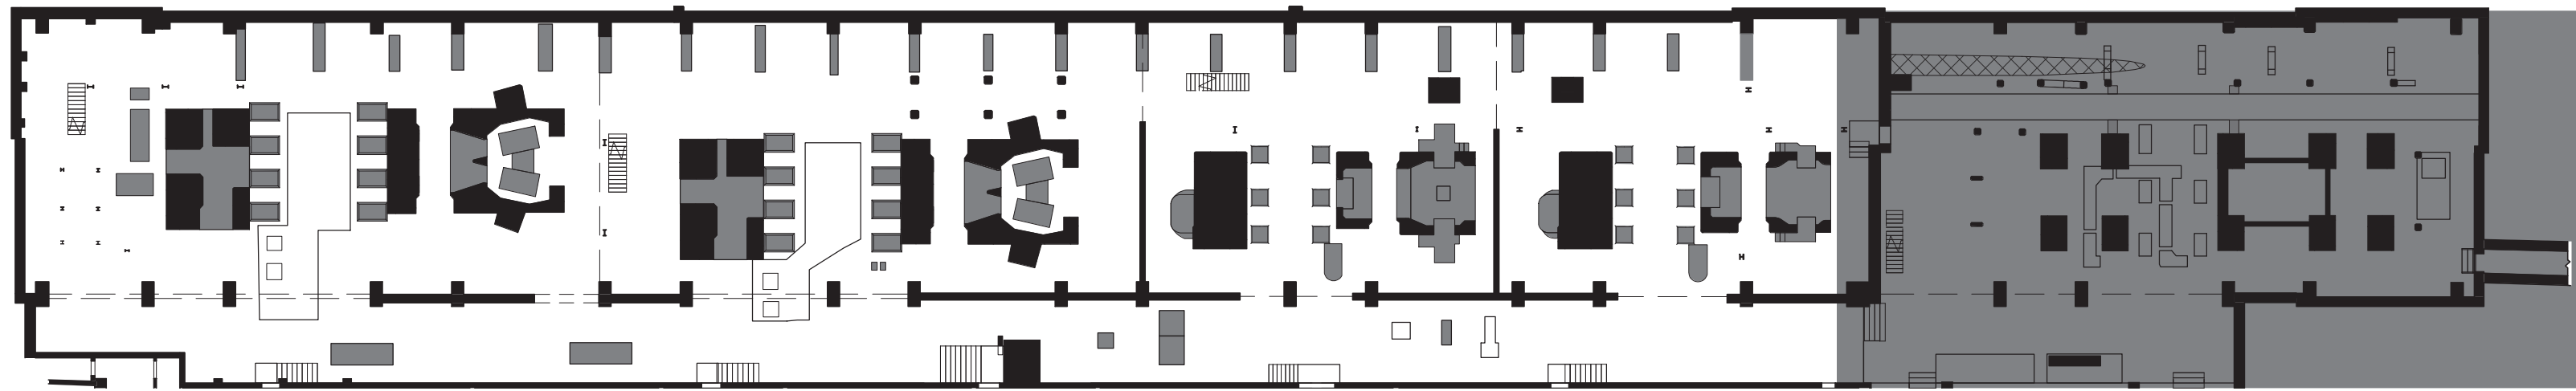


1 KEY BM - TURBINE HALL - SOUTH
1 : 300

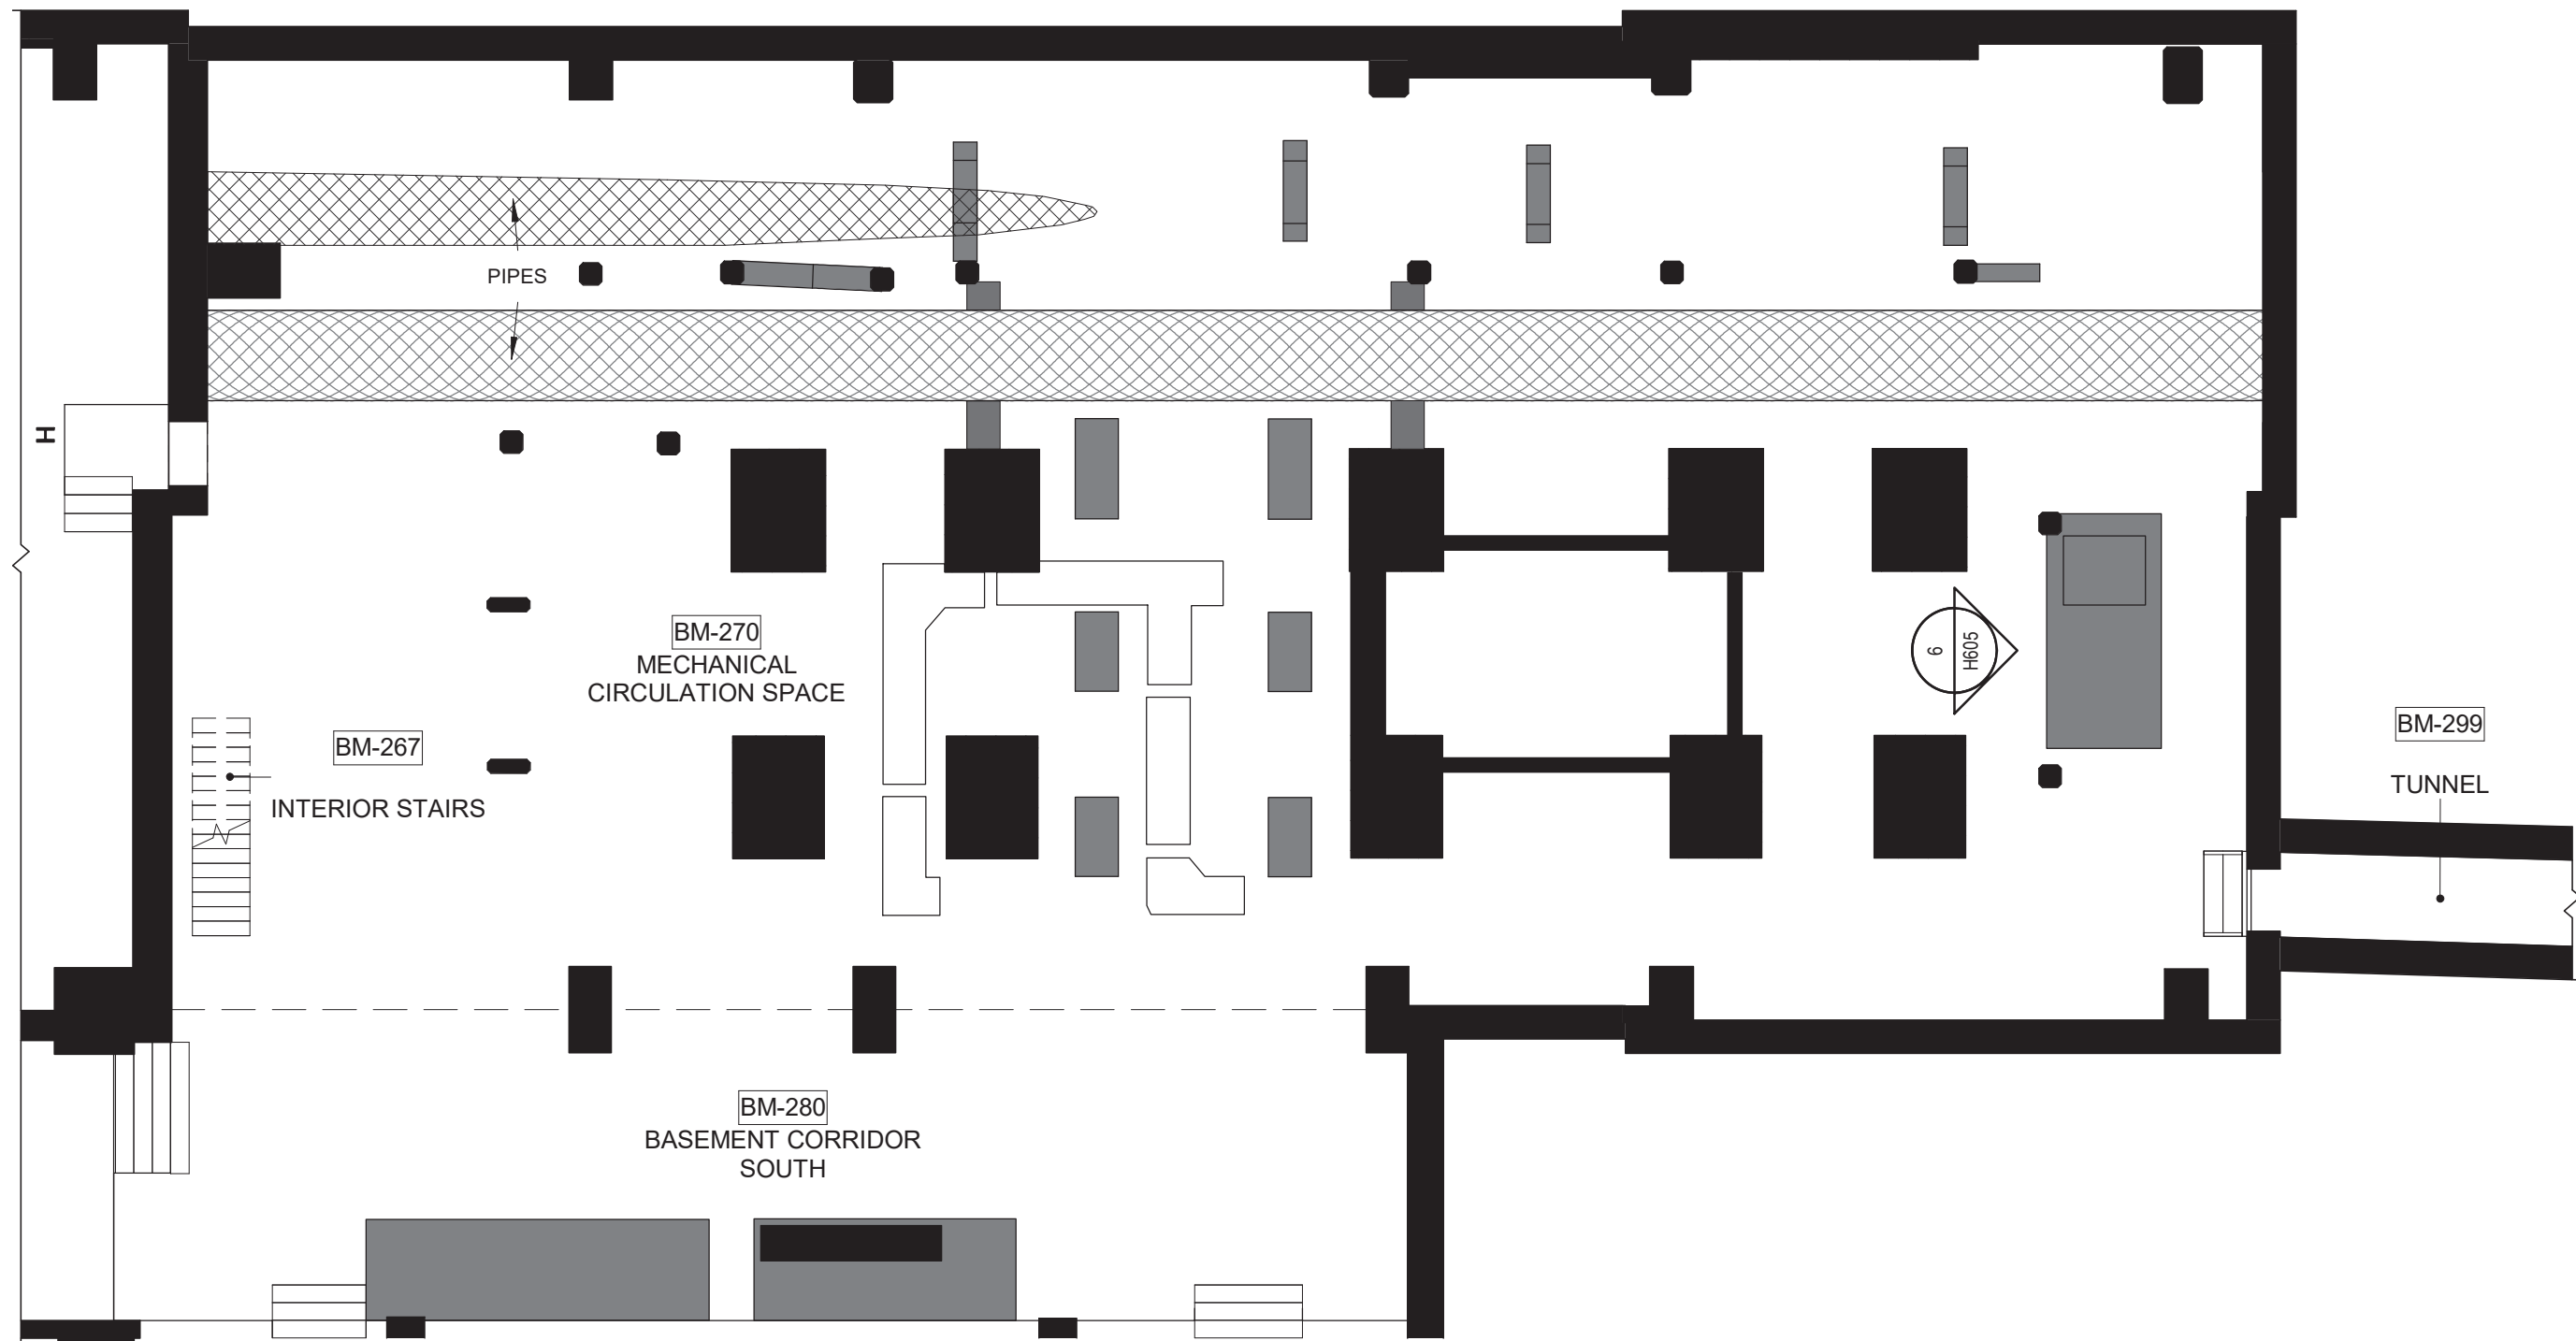

2 BM - TURBINE HALL - SOUTH
1 : 100

HATCH LEGEND

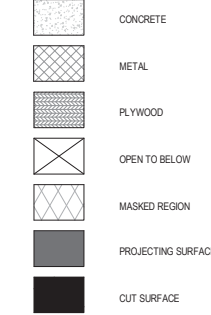

Consultant

PRIME CONSULTANT/ARCHITECTURAL
the marc boutin architectural collaborative inc.
205 5th Avenue SE, Suite 100
Calgary, AB, T2C 0P3
Contact: Richard Cotter

HERITAGE
DFS Inc. Architecture & Design
400 Boulevard de Maisonneuve O.
Montreal, QC H3A 1L4
Contact: Evan Orland

ARCHITECTURAL
Saucier + Perrotte Architectes
7243 Waverly St.
Montreal, QC H2S 3J1
Contact: Anne-Marie Saucier

STRUCTURAL/CIVIL/BUILDING ENVELOPE
Read Jones Christofferson Ltd
17415 102 Ave NW #100,
Edmonton, AB T5S 1A8
Contact: Frank Cavaliere (S), John Balla (C),
Nick Thivault (BE)

MECHANICAL/ELECTRICAL
Williams Engineering Canada Inc.
10005 Jasper Ave #200,
Edmonton, AB T5J 3B1
Contact: Sheldon Samborsky (M), Ben Rajewski (E)

BUILDING/FIRE CODE
Jensen Hughes
5855 9 St SE #100,
Calgary, AB T2H 1Z9
Contact: Kyle Dudenworth

COST
BTY Group
404 6 Ave SW #645,
Calgary, AB T2P 0R9
Contact: Michael Gabelt

INDIGENITY
Nahayewin
1205 - 10903 103 Ave NW,
Edmonton, Alberta, T5K 2X6
Contact: Hunter Cardinal



CONSULTANT PROJECT 20008

Seal

Permit

PRELIMINARY NOT FOR CONSTRUCTION



ROSSDALE POWER PLANT
ADVANCED ASSESSMENT AND
PRIORITY REHABILITATION -
HISTORIC BUILDING RECORD

CP-9496


Department INTEGRATED INFRASTRUCTURE SERVICES

No.	Description	Date
1	BUILDING RECORD	2021-02-02
2	BUILDING RECORD	2021-02-15
3	BUILDING RECORD	2021-02-19
4	CONDITIONS ASSESSMENT	2021-03-06
5	CONDITIONS ASSESSMENT	2021-03-07
6	BUILDING RECORD	2021-03-12
7	BUILDING RECORD	2021-12-08


Location ID ROS 105, ROS106, ROS107
Description LOW PRESSURE PLANT -
BUILDING RECORD

Drawing Title ROS106 TURBINE HALL BM FLOOR
PLANS


Discipline	HERITAGE	Drawn	BD
Volume		Drawing	
Sheet	H204	Number	
File			

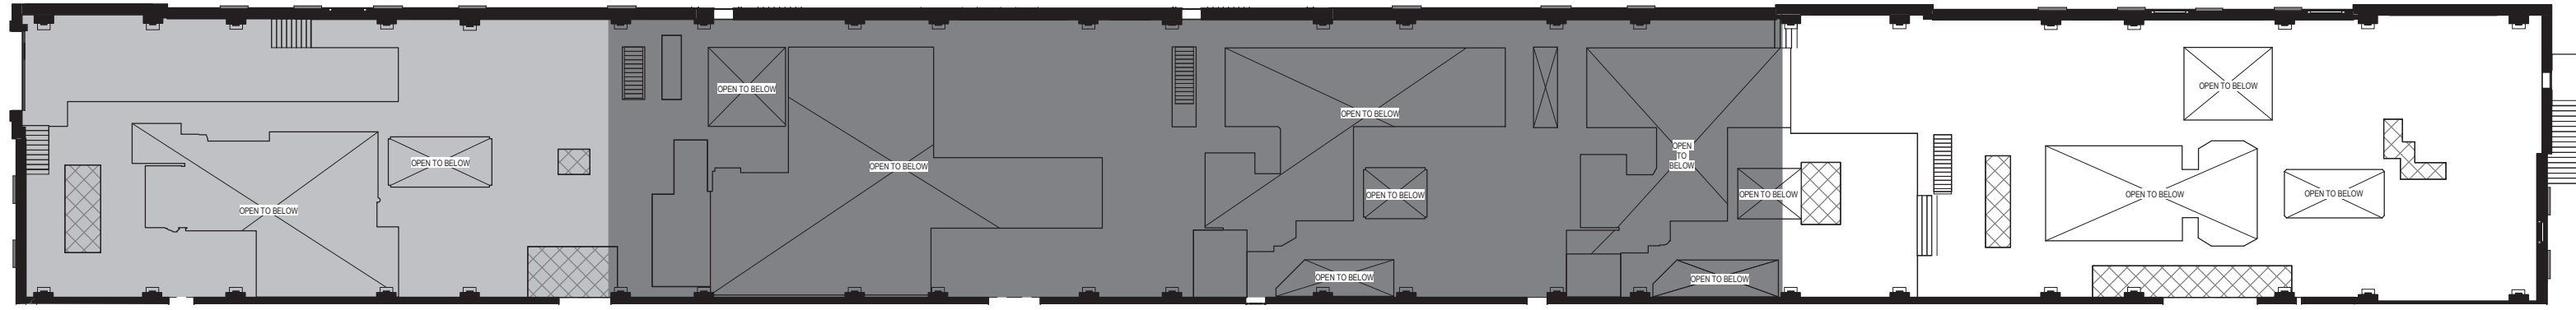

1 KEY MN - TURBINE HALL
1 : 300

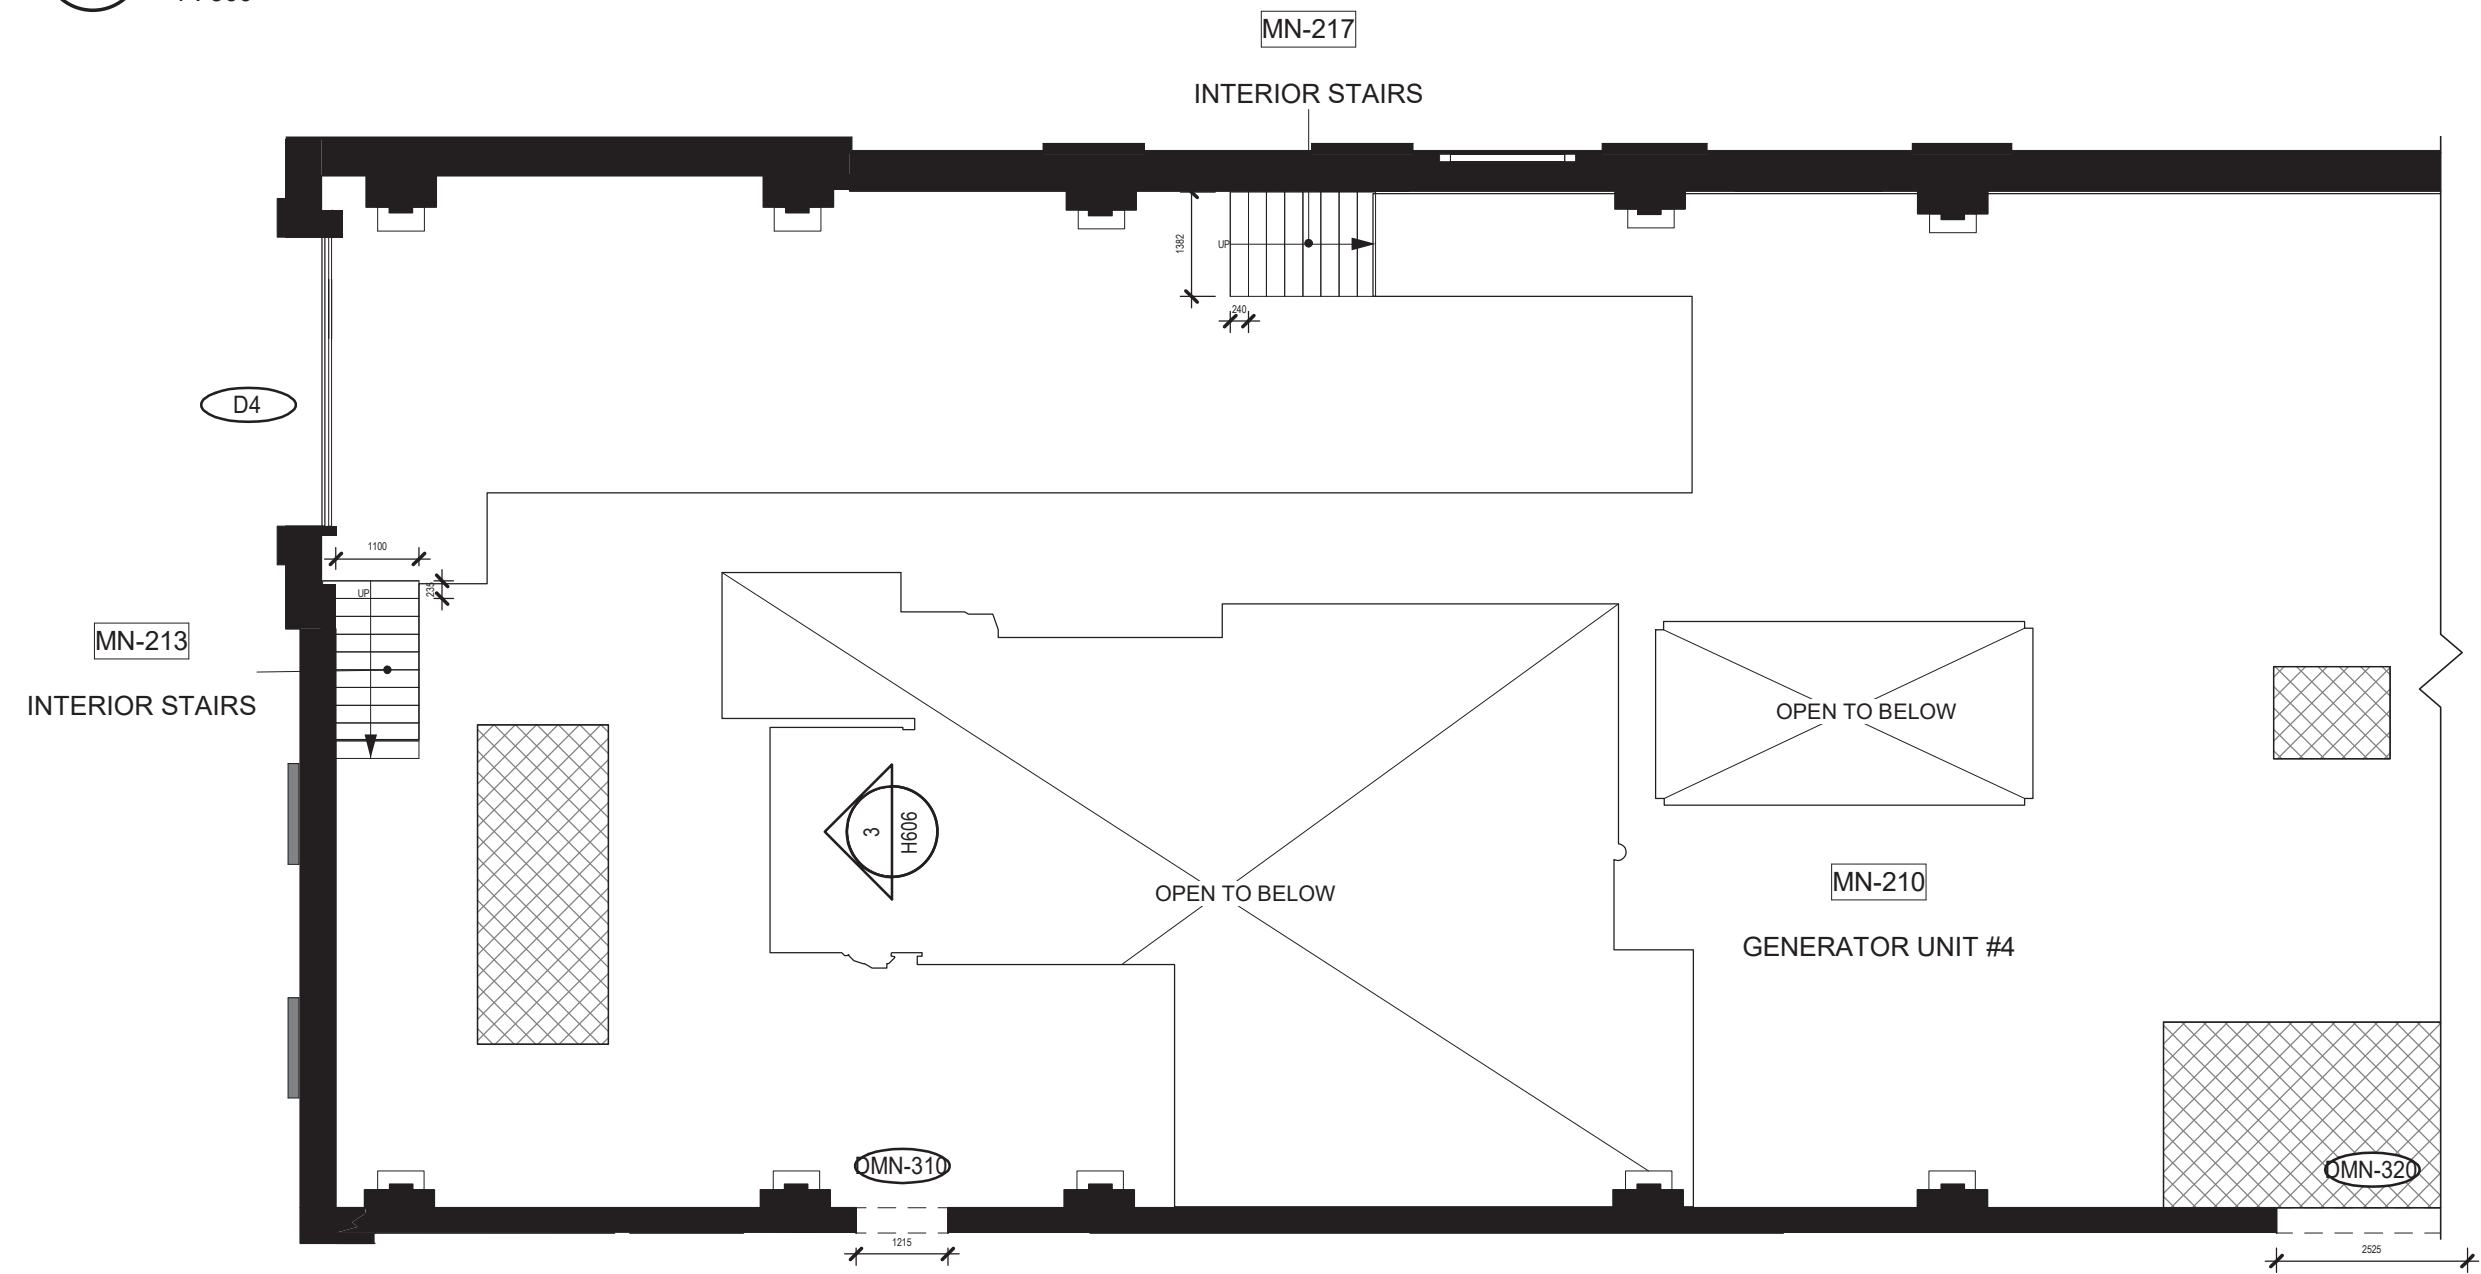


2 MN - TURBINE HALL - NORTH
1 : 100

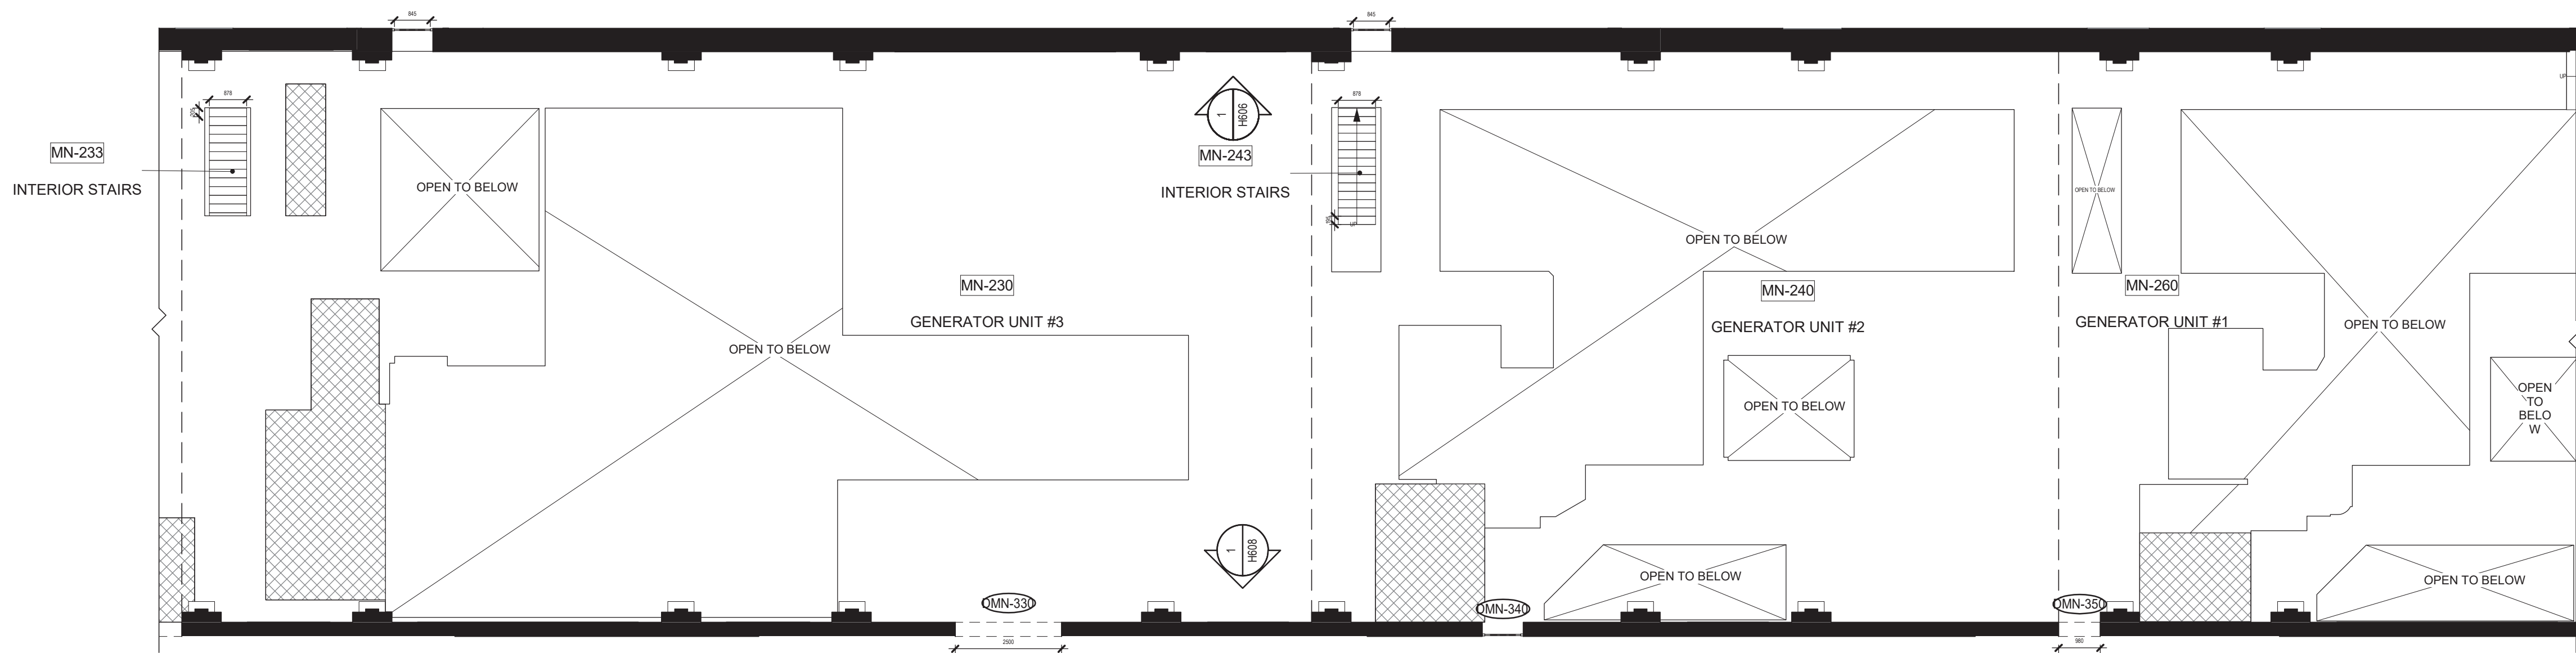

3 MN - TURBINE HALL - CENTRE
1 : 100

HATCH LEGEND

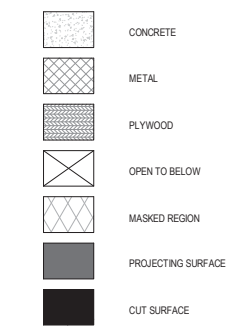

Consultant

PRIME CONSULTANT/ARCHITECTURAL
the marc boutin architectural collaborative inc.
205 9th Avenue SE, Suite 100
Calgary, AB T2C 0P3
Contact: Richard Cotter

HERITAGE
DFS Inc. Architecture & Design
400 Boulevard de Maisonneuve O,
Montreal, QC H3A 1L4
Contact: Evan Oshend

ARCHITECTURAL
Saudier + Parrotte Architectes
7043 Waverly St.
Montreal, QC H2S 3J1
Contact: Anne-Marie Saudier

STRUCTURAL/CIVIL/BUILDING ENVELOPE
Reed Jones Christofferson Ltd
17415 102 Ave NW #100,
Edmonton, AB T5S 1J6
Contact: Frank Cavalliere (S), John Balla (C),
Nick Trovato (BE)

MECHANICAL/ELECTRICAL
Williams Engineering Canada Inc.
10665 Jasper Ave #200,
Edmonton, AB T5J 3B1
Contact: Sheldon Samborsky (M), Ben Rajewski (E)

BUILDING/FIRE CODE
Jensen Hughes
5855 9 St SE #106,
Calgary, AB T2H 1Z9
Contact: Kyle Duckworth

COST
BTY Group
404 8 Ave SW #645,
Calgary, AB T2P 0R9
Contact: Michael Gilbert

INDIGENITY
Nahwegon
1205 - 10803 103 Ave NW,
Edmonton, Alberta, T5K 2X6
Contact: Hunter Cardinal



CONSULTANT PROJECT 20008

Seal	Permit
	PRELIMINARY NOT FOR CONSTRUCTION



ROSSDALE POWER PLANT
ADVANCED ASSESSMENT AND
PRIORITY REHABILITATION -
HISTORIC BUILDING RECORD

CP-9496


Department INTEGRATED INFRASTRUCTURE SERVICES

No.	Description	Date
1	BUILDING RECORD	2021-02-02
2	BUILDING RECORD	2021-02-15
3	BUILDING RECORD	2021-02-19
4	CONDIONS ASSESSMENT	2021-03-06
5	CONDIONS ASSESSMENT	2021-03-07
6	BUILDING RECORD	2021-03-12
7	BUILDING RECORD	2021-12-08


Location ID ROS 105, ROS106, ROS107
Description LOW PRESSURE PLANT -
BUILDING RECORD

Drawing Title ROS106 TURBINE HALL MN FLOOR
PLANS

Discipline	HERITAGE	Drawn	BD
Volume		Drawing	
Sheet	H205	Number	
File			

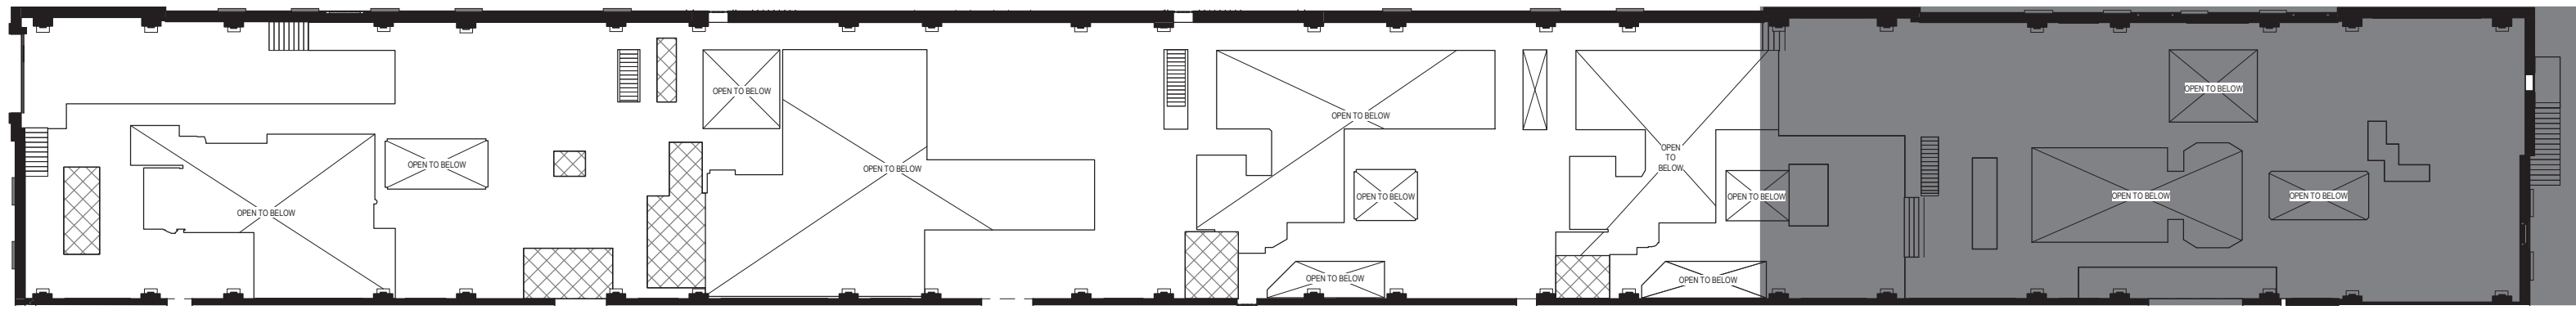


1 KEY MN - TURBINE HALL - SOUTH
1 : 300

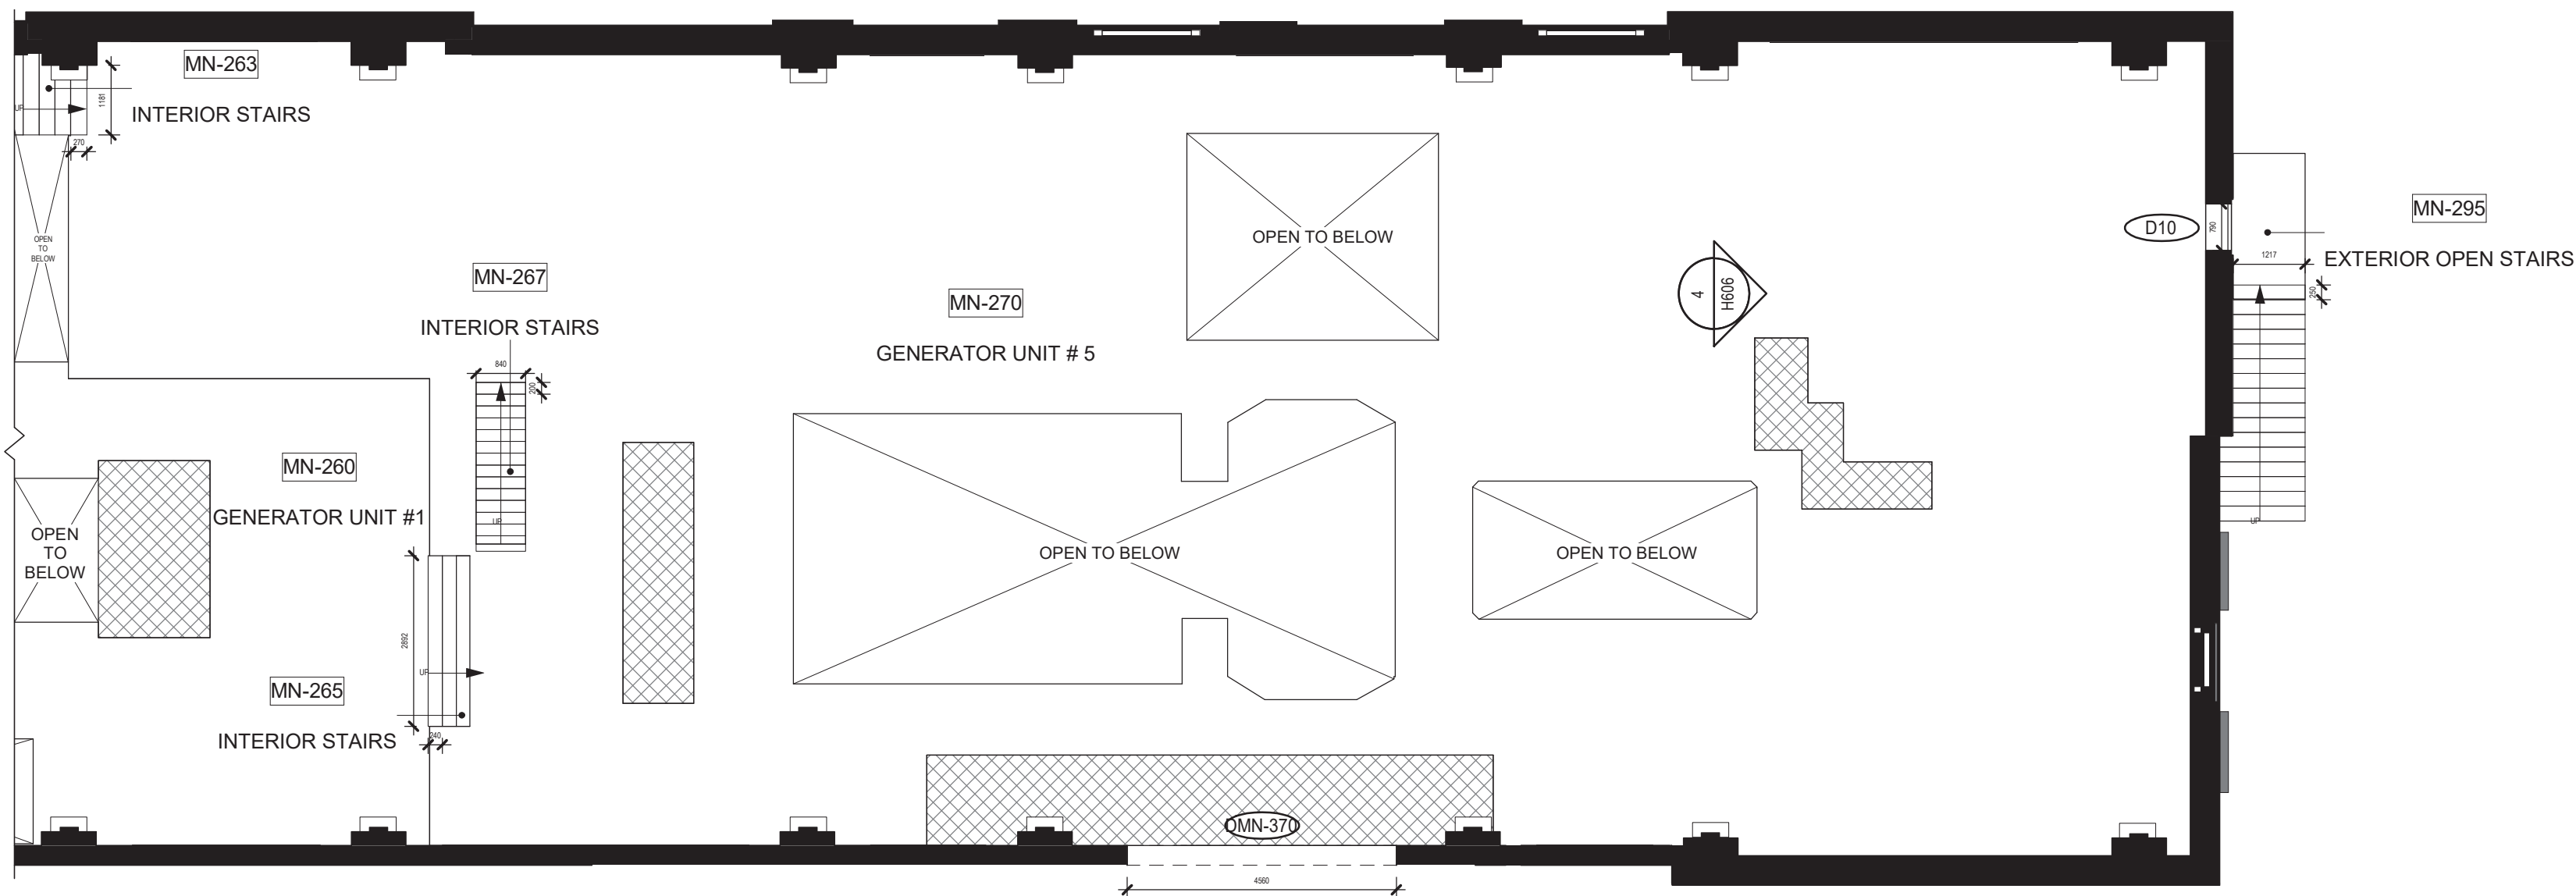

2 MN - TURBINE HALL - SOUTH
1 : 100

HATCH LEGEND

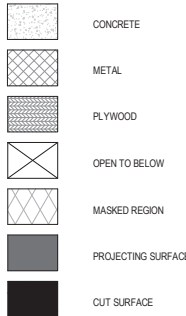

Consultant

PRIME CONSULTANT/ARCHITECTURAL
the marc boutin architectural collaborative inc.
205 9th Avenue SE, Suite 100
Calgary, AB, T2C 0P3
Contact: Richard Cotter

HERITAGE
DFS Inc. Architecture & Design
400 Boulevard de Maisonneuve O,
Montreal, QC H3A 1L4
Contact: Evan Olsland

ARCHITECTURAL
Saucier + Perrotte Architectes
7043 Waverly St.
Montreal, QC H2S 3J1
Contact: Anne-Marie Saucier

STRUCTURAL/CIVIL/BUILDING ENVELOPE
Reed Jones Christofferson Ltd
17415 102 Ave NW #100,
Edmonton, AB T5S 1J6
Contact: Frank Cavalliere (S), John Balla (C),
Nick Trovato (BE)

MECHANICAL/ELECTRICAL
Williams Engineering Canada Inc.
10665 Jasper Ave #200,
Edmonton, AB T5J 3B1
Contact: Sheldon Samborsky (M), Ben Rajewski (E)

BUILDING/FIRE CODE
Jensen Hughes
5855 9 St SE #106,
Calgary, AB T2H 1Z9
Contact: Kyle Duckworth

COST
BTY Group
404 8 Ave SW #645,
Calgary, AB T2P 0R9
Contact: Michael Gilbert

INDIGENITY
Nahwegowin
1205 - 10803 103 Ave NW,
Edmonton, Alberta, T5K 2X6
Contact: Hunter Cardinal



CONSULTANT PROJECT 20008

Seal

Permit

PRELIMINARY NOT FOR CONSTRUCTION



ROSSDALE POWER PLANT
ADVANCED ASSESSMENT AND
PRIORITY REHABILITATION -
HISTORIC BUILDING RECORD

CP-9496


Department INTEGRATED INFRASTRUCTURE SERVICES

No.	Description	Date
1	BUILDING RECORD	2021-02-02
2	BUILDING RECORD	2021-02-15
3	BUILDING RECORD	2021-02-19
4	CONDITIONS ASSESSMENT	2021-03-07
5	BUILDING RECORD	2021-03-12
6	BUILDING RECORD	2021-12-08


Location ID ROS 105, ROS106, ROS107
Description LOW PRESSURE PLANT -
BUILDING RECORD

Drawing Title ROS106 TURBINE HALL MN FLOOR
PLANS


Discipline	HERITAGE	Drawn	BD
Volume		Drawing	
Sheet	H206	Number	
File			

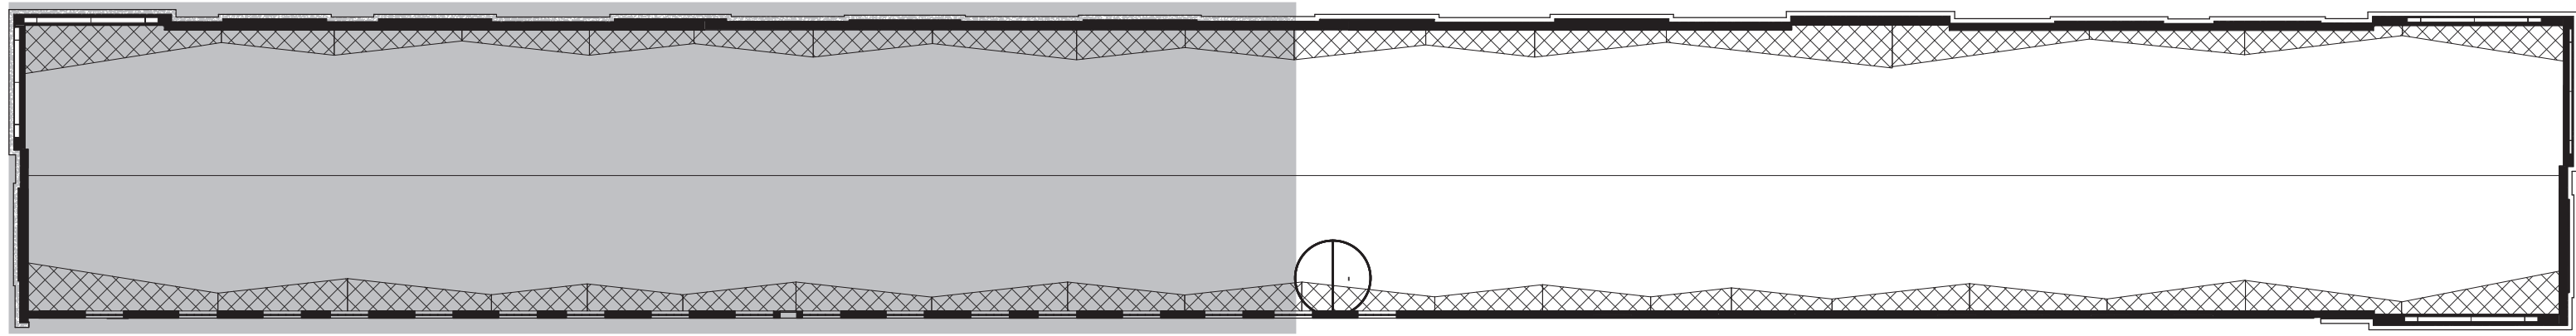

1 KEY ROOF - TURBINE HALL
1 : 300

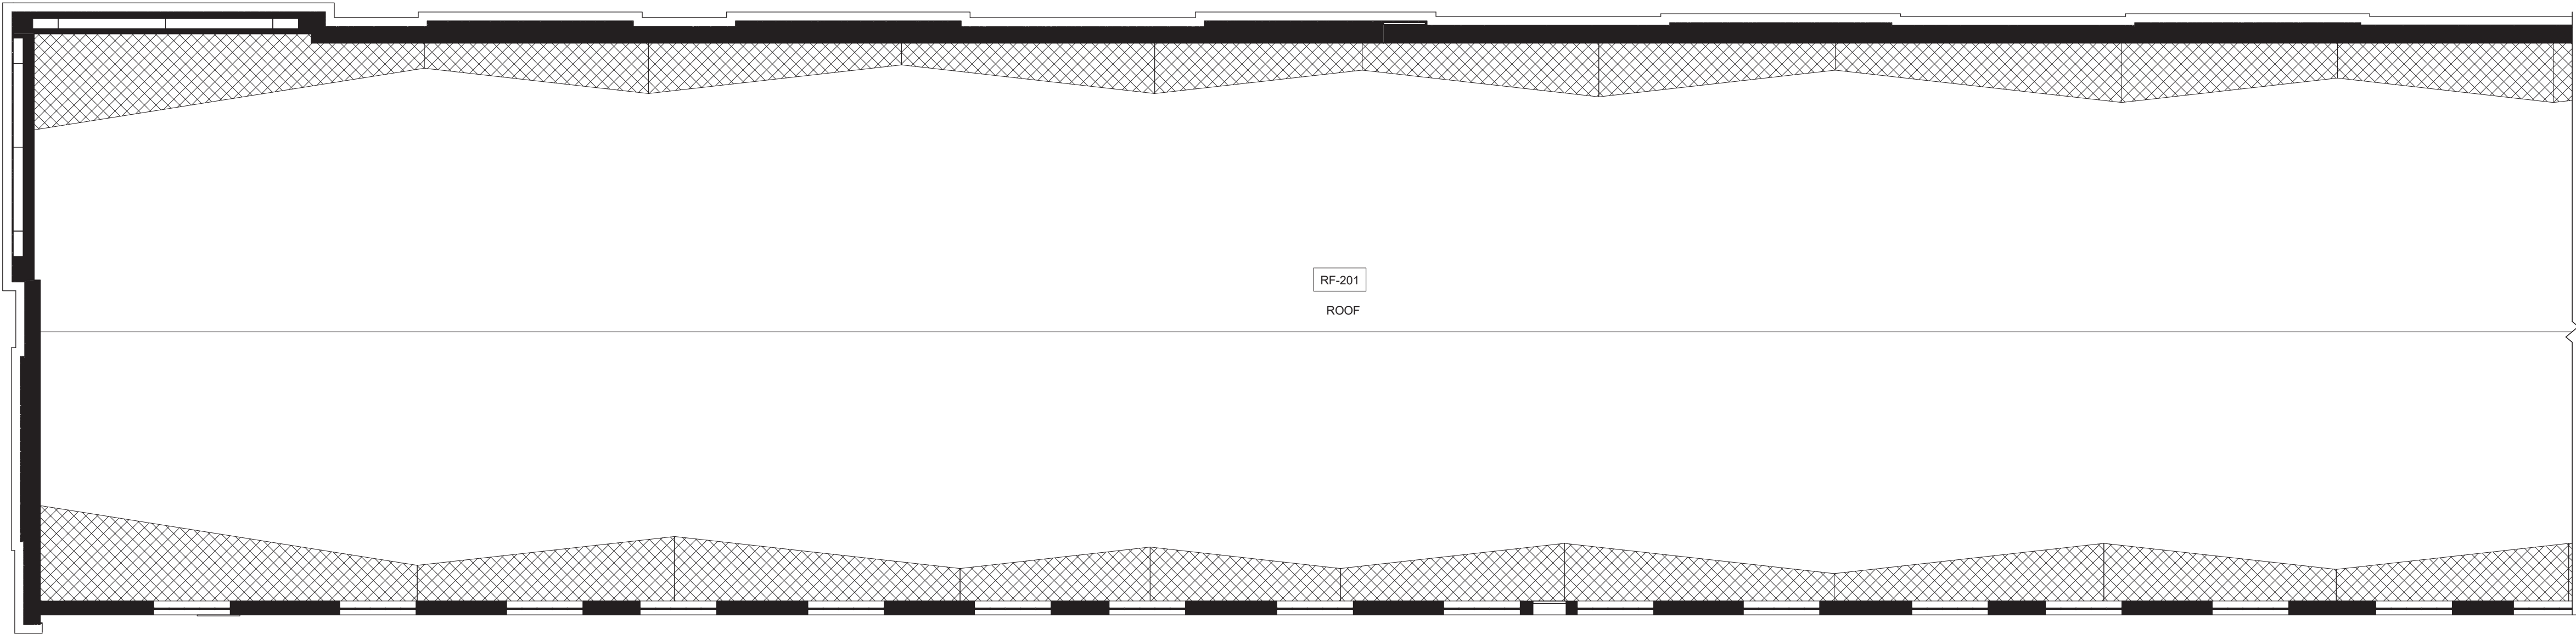


2 ROOF - TURBINE HALL - NORTH
1 : 100

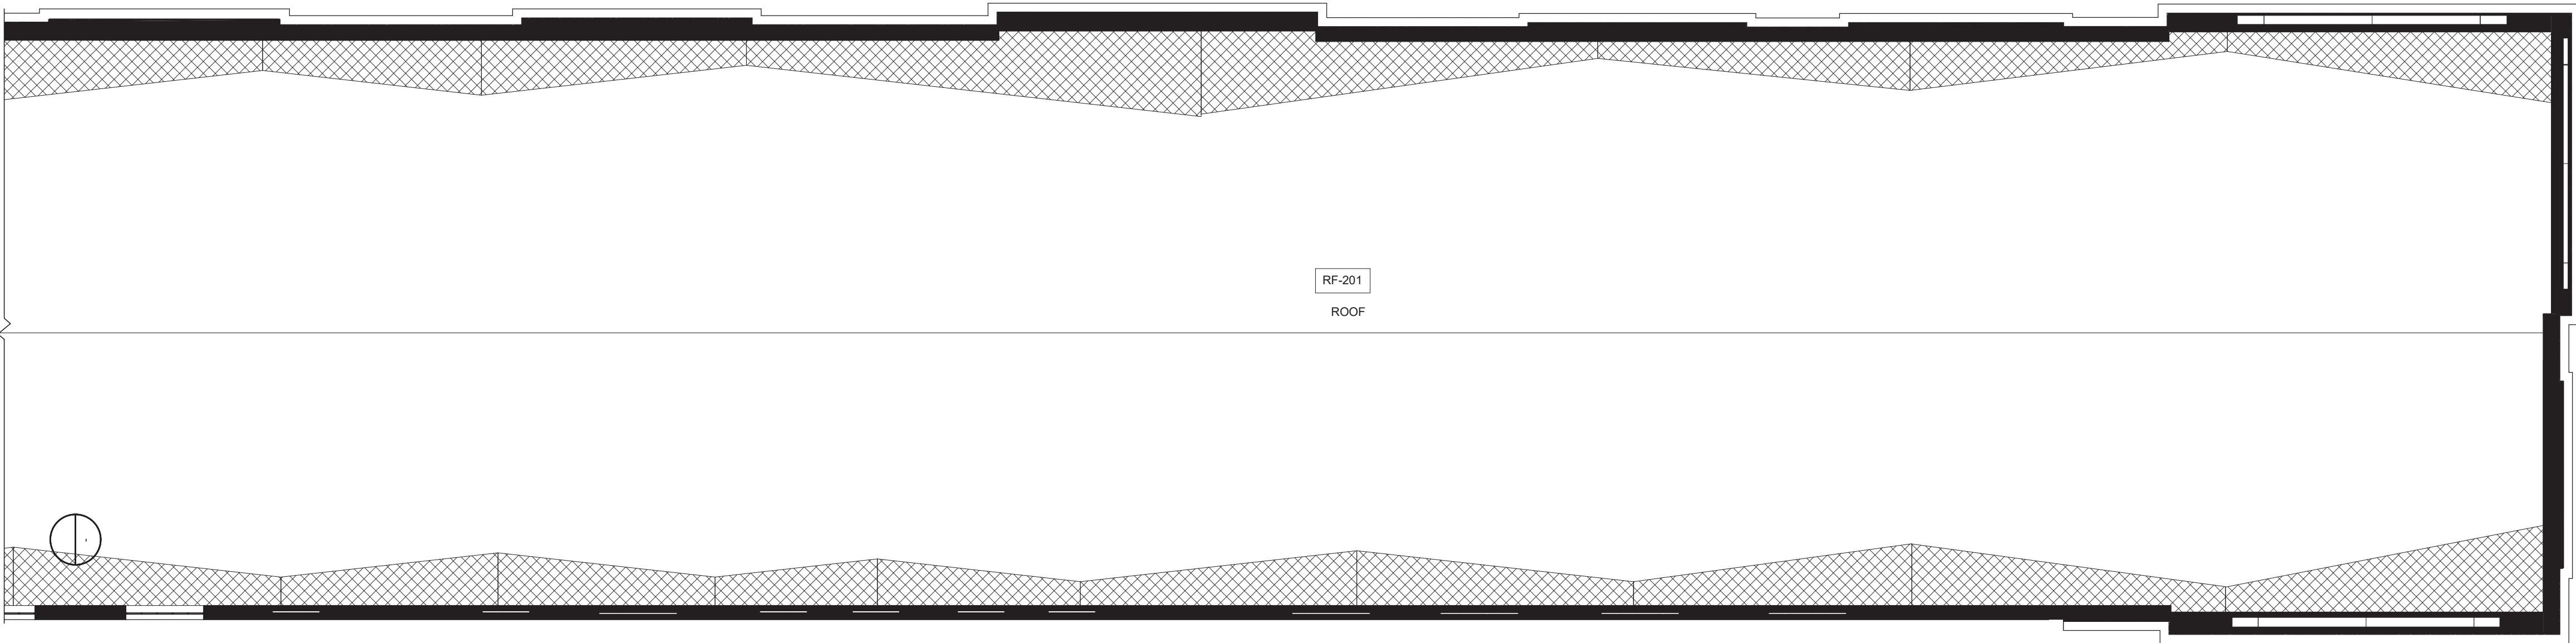

3 ROOF - TURBINE HALL - SOUTH
1 : 100

HATCH LEGEND

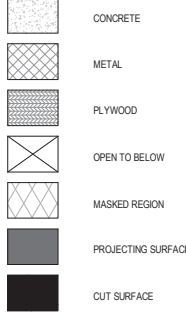

Consultant

PRIME CONSULTANT/ARCHITECTURAL the marc boutin architectural collaborative inc. 205 9th Avenue SE, Suite 100 Calgary, AB, T2C 0R3 Contact: Richard Cotter	MECHANICAL/ELECTRICAL Williams Engineering Canada Inc. 10005 Jasper Ave #200, Edmonton, AB T5J 3B1 Contact: Sheldon Samborsky (M), Ben Rajewski (E)	
HERITAGE DFS Inc. Architecture & Design 400 Boulevard de Maisonneuve O, Montreal, QC H3A 1L4 Contact: Evan Ostlund	BUILDING/FIRE CODE Jensen Hughes 5855 9 St SE #106, Calgary, AB T2H 1Z3 Contact: Nyle Duckworth	
ARCHITECTURAL Saucier + Perrotte Architectes 7043 Waverly St, Montreal, QC H2S 3J1 Contact: Anne-Marie Saucier	COST BTY Group 404 8 Ave SW #645, Calgary, AB T2P 0R9 Contact: Michael Gabelot	
STRUCTURAL/CIVIL/BUILDING ENVELOPE Reed Jones Christofferson Ltd 17415 102 Ave NW #100, Edmonton, AB T5S 1J6 Contact: Frank Cavalliere (S), John Balla (C), Nick Trovati (RE)	INDIGENITY Nahwegah 1205 - 10903 103 Ave NW, Edmonton, Alberta, T5K 2K6 Contact: Hunter Cardinal	

CONSULTANT PROJECT 20008

Seal	Permit
	PRELIMINARY NOT FOR CONSTRUCTION



ROSSDALE POWER PLANT
ADVANCED ASSESSMENT AND
PRIORITY REHABILITATION -
HISTORIC BUILDING RECORD

CP-9496


Department	INTEGRATED INFRASTRUCTURE SERVICES
------------	------------------------------------

No.	Description	Date
1	BUILDING RECORD	2021-02-15
2	BUILDING RECORD	2021-02-19
3	CONDIONS ASSESSMENT	2021-03-06
4	CONDIONS ASSESSMENT	2021-03-07
5	BUILDING RECORD	2021-03-12
6	BUILDING RECORD	2021-12-08


Location ID	ROS 105, ROS106, ROS107
Description	LOW PRESSURE PLANT - BUILDING RECORD

Drawing Title	ROS106 TURBINE HALL RF PLAN
---------------	-----------------------------

Discipline	HERITAGE	Drawn	BD
Volume		Drawing Number	
Sheet	H207		
File			

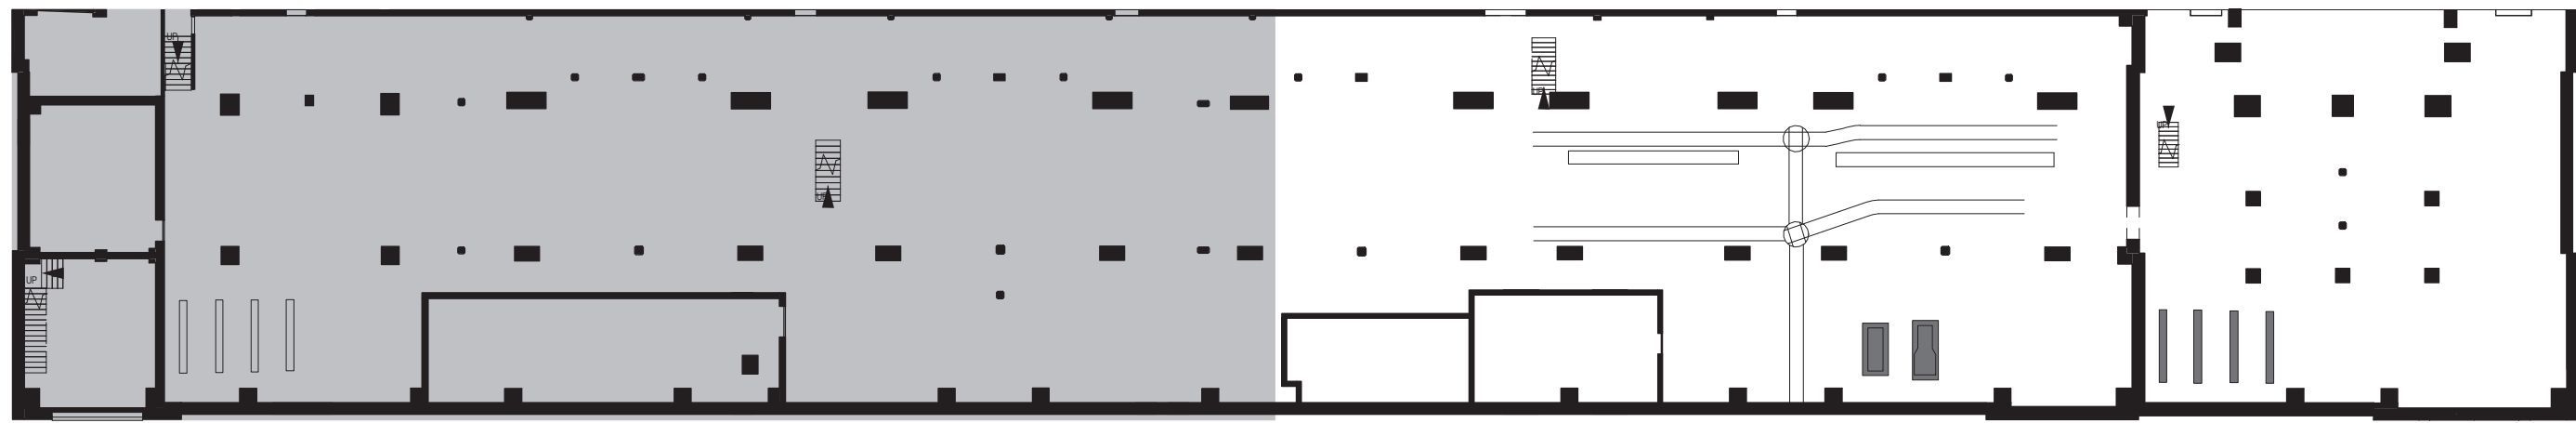


1 KEY BM - BOILER HALL
1 : 300

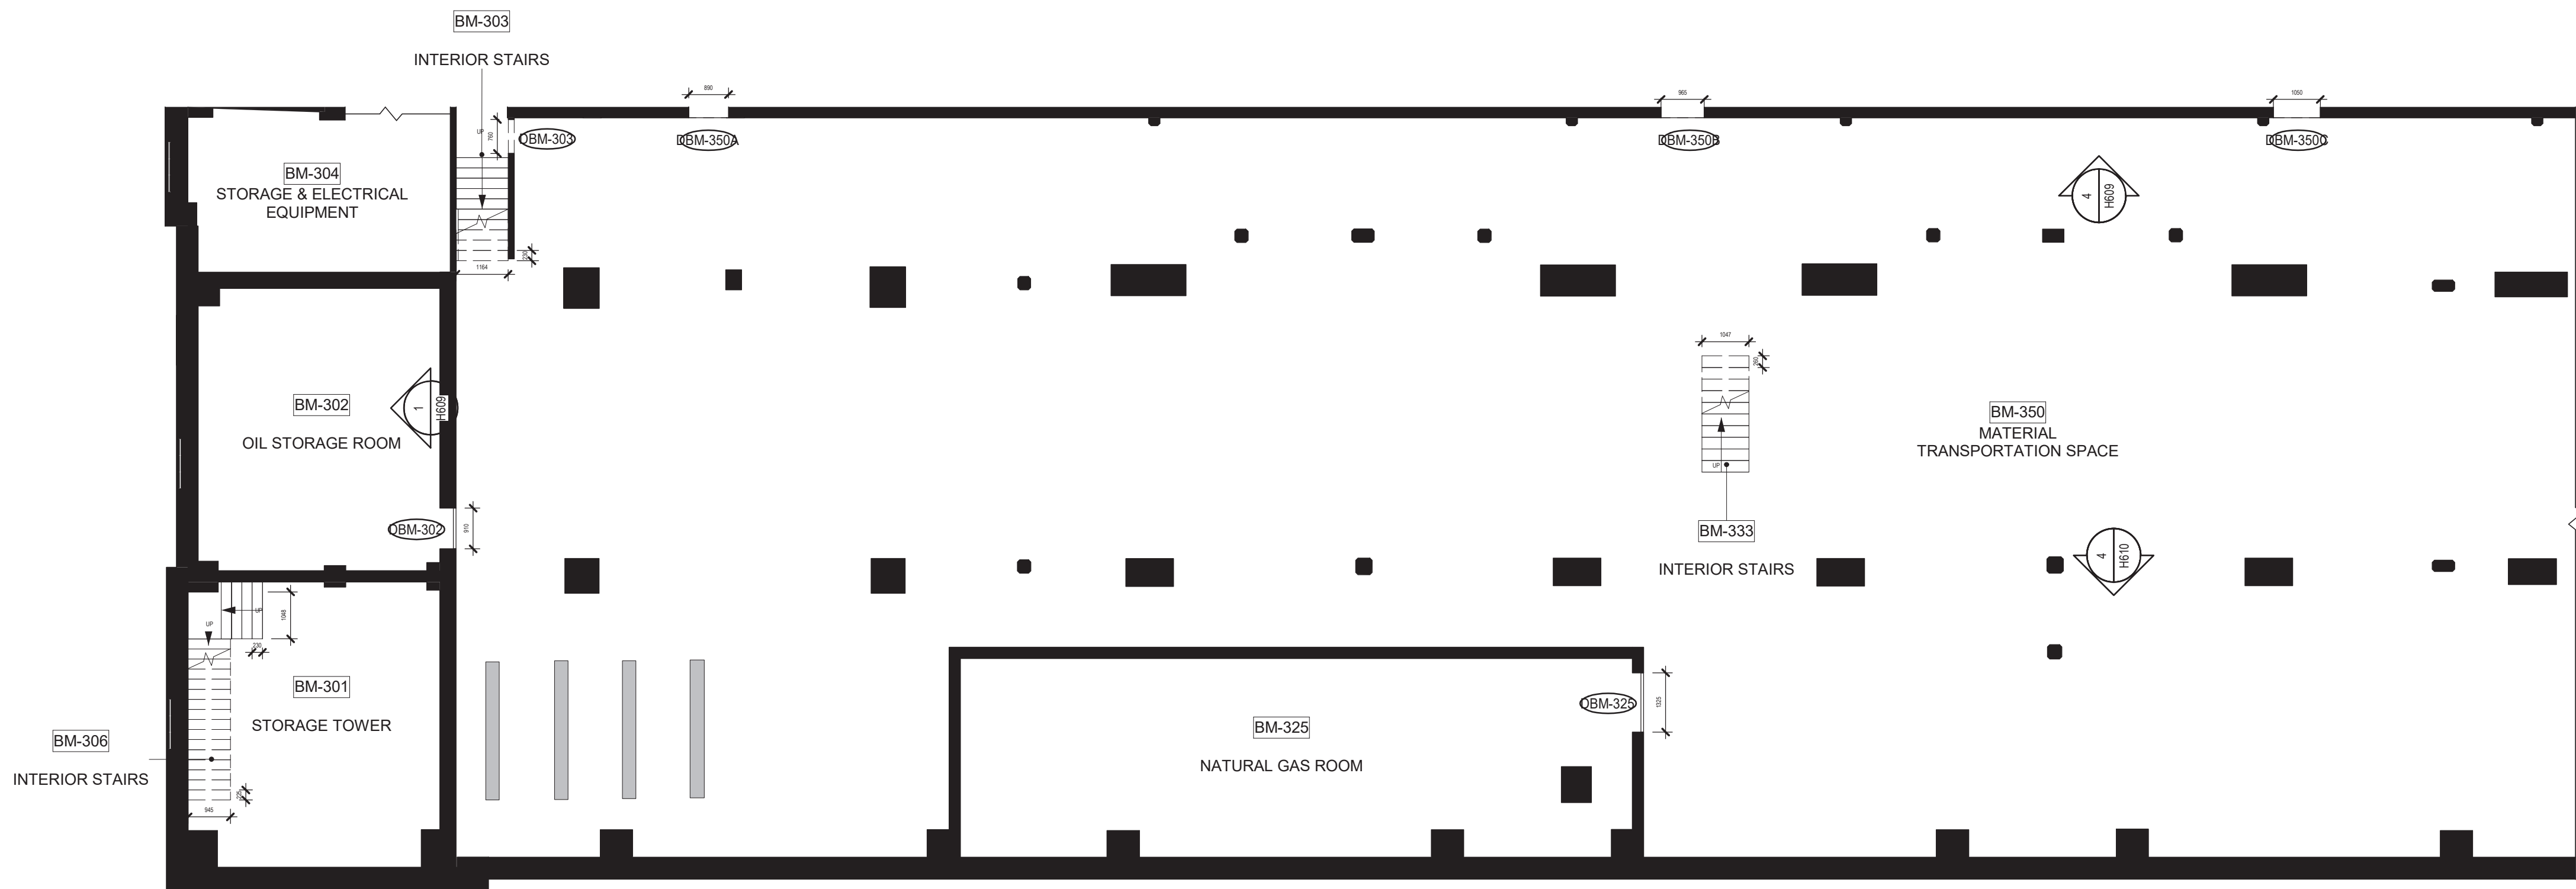

2 BM - BOILER HALL - NORTH
1 : 100

HATCH LEGEND

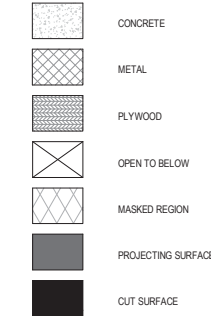

Consultant

PRIME CONSULTANT/ARCHITECTURAL
the marc boutin architectural collaborative inc.
205 9th Avenue SE, Suite 100
Calgary, AB, T2C 0R3
Contact: Richard Cotter

HERITAGE
DFS Inc. Architecture & Design
400 Boulevard de Maisonneuve O,
Montreal, QC H3A 1L4
Contact: Evan Ostlund

ARCHITECTURAL
Saucier + Perrotte Architectes
7043 Waverly St.
Montreal, QC H2S 3J1
Contact: Anne-Marie Saudier

STRUCTURAL/CIVIL/BUILDING ENVELOPE
Reed Jones Christofferson Ltd
17415 102 Ave NW #100,
Edmonton, AB T5S 1J6
Contact: Frank Cavalliere (S), John Balla (C),
Nick Trovati (BE)

MECHANICAL/ELECTRICAL
Williams Engineering Canada Inc.
10065 Jasper Ave #200,
Edmonton, AB T5J 3B1
Contact: Sheldon Samborsky (M), Ben Rajewski (E)

BUILDING/FIRE CODE
Jensen Hughes
5855 9 St SE #106,
Calgary, AB T2H 1Z3
Contact: Nyle Duckworth

COST
BTY Group
404 8 Ave SW #645,
Calgary, AB T2P 0R9
Contact: Michael Gabeit

INDIGENITY
Nahwegahnee
1205 - 10903 103 Ave NW,
Edmonton, Alberta, T5K 2K6
Contact: Hunter Cardinal



CONSULTANT PROJECT 20008

Seal	Permit
	PRELIMINARY NOT FOR CONSTRUCTION



ROSSDALE POWER PLANT
ADVANCED ASSESSMENT AND
PRIORITY REHABILITATION -
HISTORIC BUILDING RECORD

CP-9496


Department	INTEGRATED INFRASTRUCTURE SERVICES
------------	------------------------------------

No.	Description	Date
1	BUILDING RECORD	2021-02-02
2	BUILDING RECORD	2021-02-12
3	BUILDING RECORD	2021-02-17
4	CONDCTIONS ASSESSMENT	2021-03-07
5	BUILDING RECORD	2021-03-12
6	BUILDING RECORD	2021-12-08


Location ID	ROS 105, ROS106, ROS107
Description	LOW PRESSURE PLANT - BUILDING RECORD

Drawing Title	ROS107 BOILER HALL- BM FLOOR PLANS
---------------	---------------------------------------

Discipline	HERITAGE	Drawn	BD
Volume		Drawing	
Sheet	H208	Number	
File			

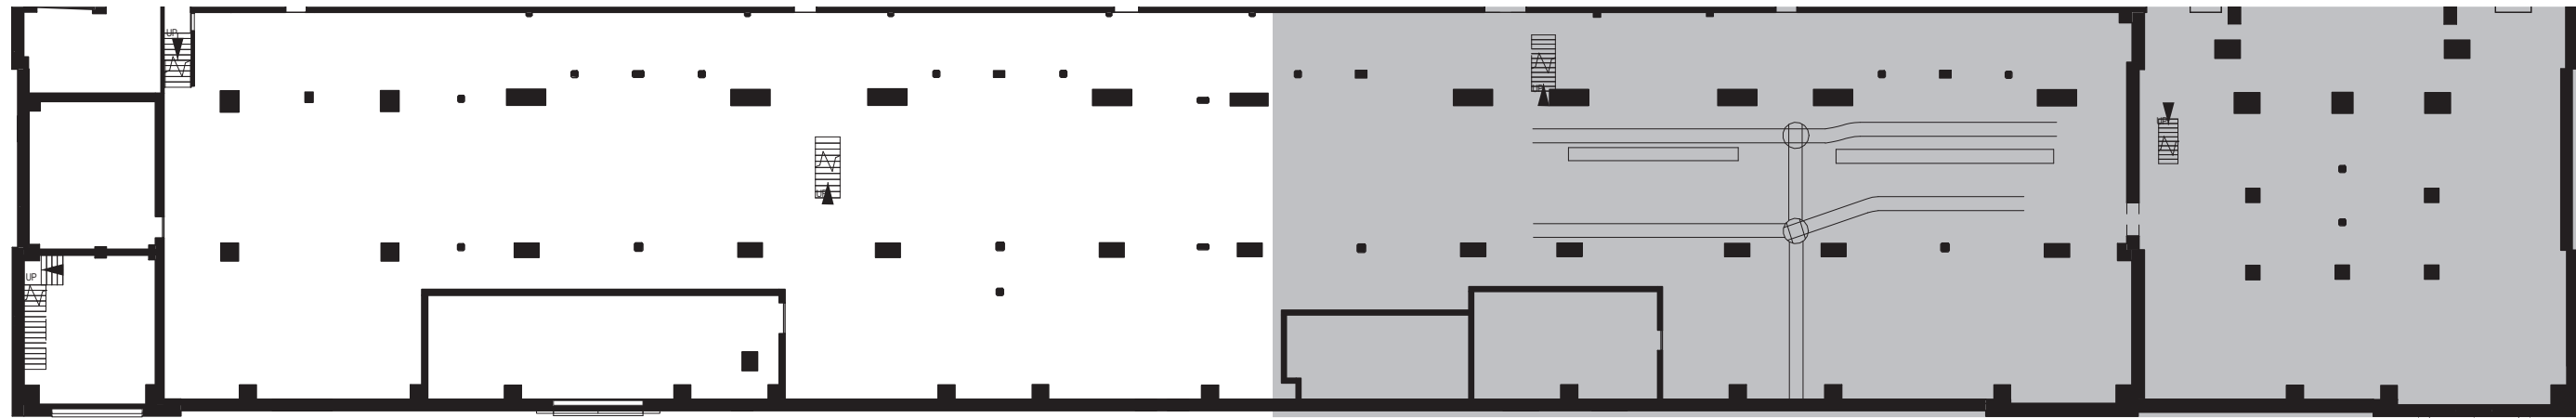


1 KEY BM - BOILER HALL - SOUTH
1 : 300

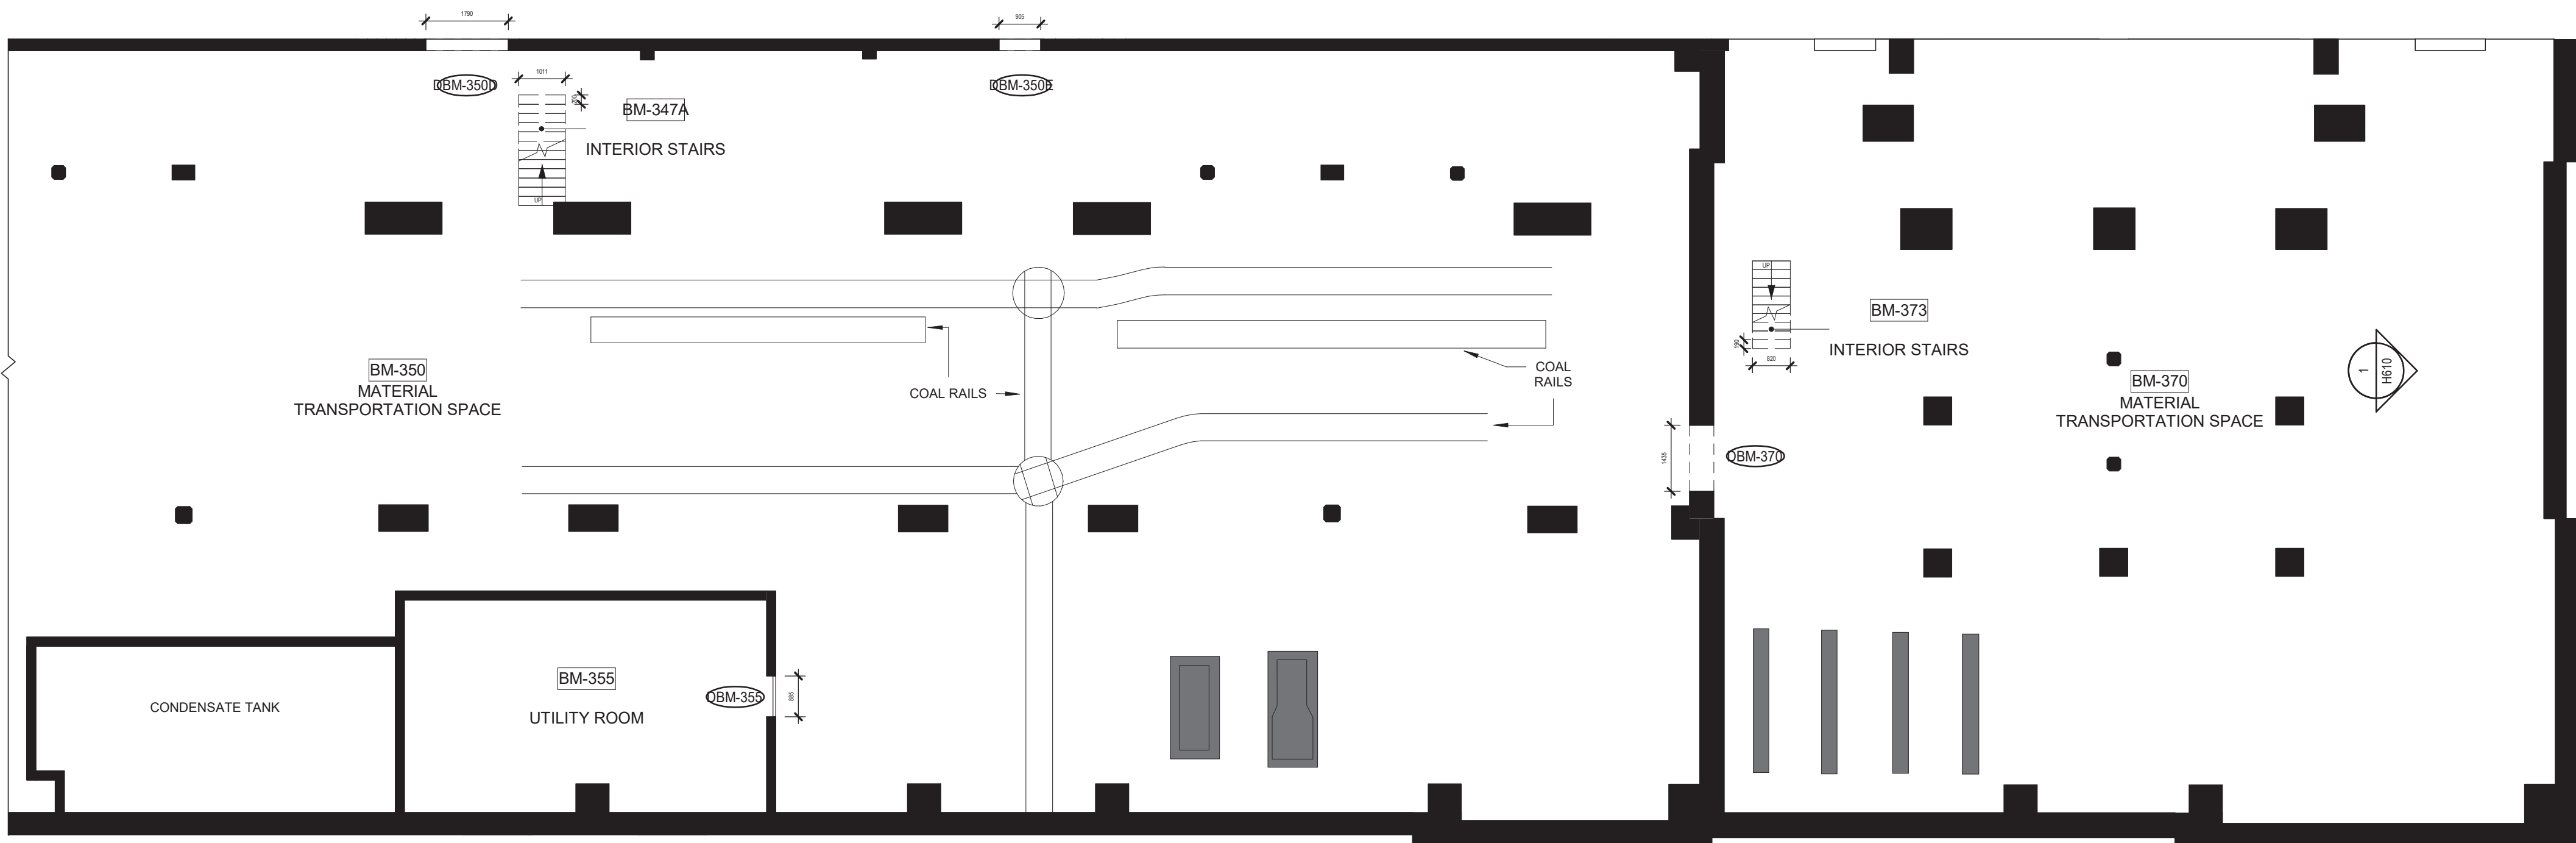

2 BM - BOILER HALL - SOUTH
1 : 100

HATCH LEGEND

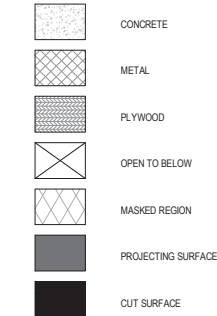

Consultant

PRIME CONSULTANT/ARCHITECTURAL
the marc boutin architectural collaborative inc.
205 5th Avenue SE, Suite 100
Calgary AB, T2C 0P3
Contact: Richard Cotter

HERITAGE
DFS Inc. Architecture & Design
400 Boulevard de Maisonneuve O.
Montreal, QC H3A 1L4
Contact: Evan Orland

ARCHITECTURAL
Saucier + Perrotte Architectes
7243 Waverly St.
Montreal, QC H2S 3J1
Contact: Anne-Marie Saucier

STRUCTURAL/CIVIL/BUILDING ENVELOPE
Reid Jones Christofferson Ltd
17415 102 Ave NW #100,
Edmonton, AB T5S 1A8
Contact: Frank Cavalliere (S), John Balla (C),
Nick Thivais (BE)

MECHANICAL/ELECTRICAL
Williams Engineering Canada Inc.
10005 Jasper Ave #200,
Edmonton, AB T5J 3B1
Contact: Sheldon Samborsky (M), Ben Rajewski (E)

BUILDING/FIRE CODE
Jensen Hughes
5855 9 St SE #100,
Calgary, AB T2H 1Z3
Contact: Kyle Dudenwirth

COST
BTY Group
404 6 Ave SW #645,
Calgary, AB T2P 0R9
Contact: Michael Gabet

INDIGENITY
Nahayewin
1205 - 10903 103 Ave NW,
Edmonton, Alberta, T5K 2X6
Contact: Hunter Cardinal



CONSULTANT PROJECT 20008

Seal

Permit

PRELIMINARY NOT FOR CONSTRUCTION

Edmonton

ROSSDALE POWER PLANT
ADVANCED ASSESSMENT AND
PRIORITY REHABILITATION -
HISTORIC BUILDING RECORD

CP-9496


Department INTEGRATED INFRASTRUCTURE SERVICES

No.	Description	Date
1	CONDIONS ASSESSMENT	2021-03-07
2	BUILDING RECORD	2021-03-12
3	BUILDING RECORD	2021-12-08


Location ID ROS 105, ROS106, ROS107
Description LOW PRESSURE PLANT -
BUILDING RECORD

Drawing Title ROS107 BOILER HALL - BM FLOOR
PLANS



Discipline	HERITAGE	Drawn	BD
Volume		Drawing	
Sheet	H209	Number	
File			

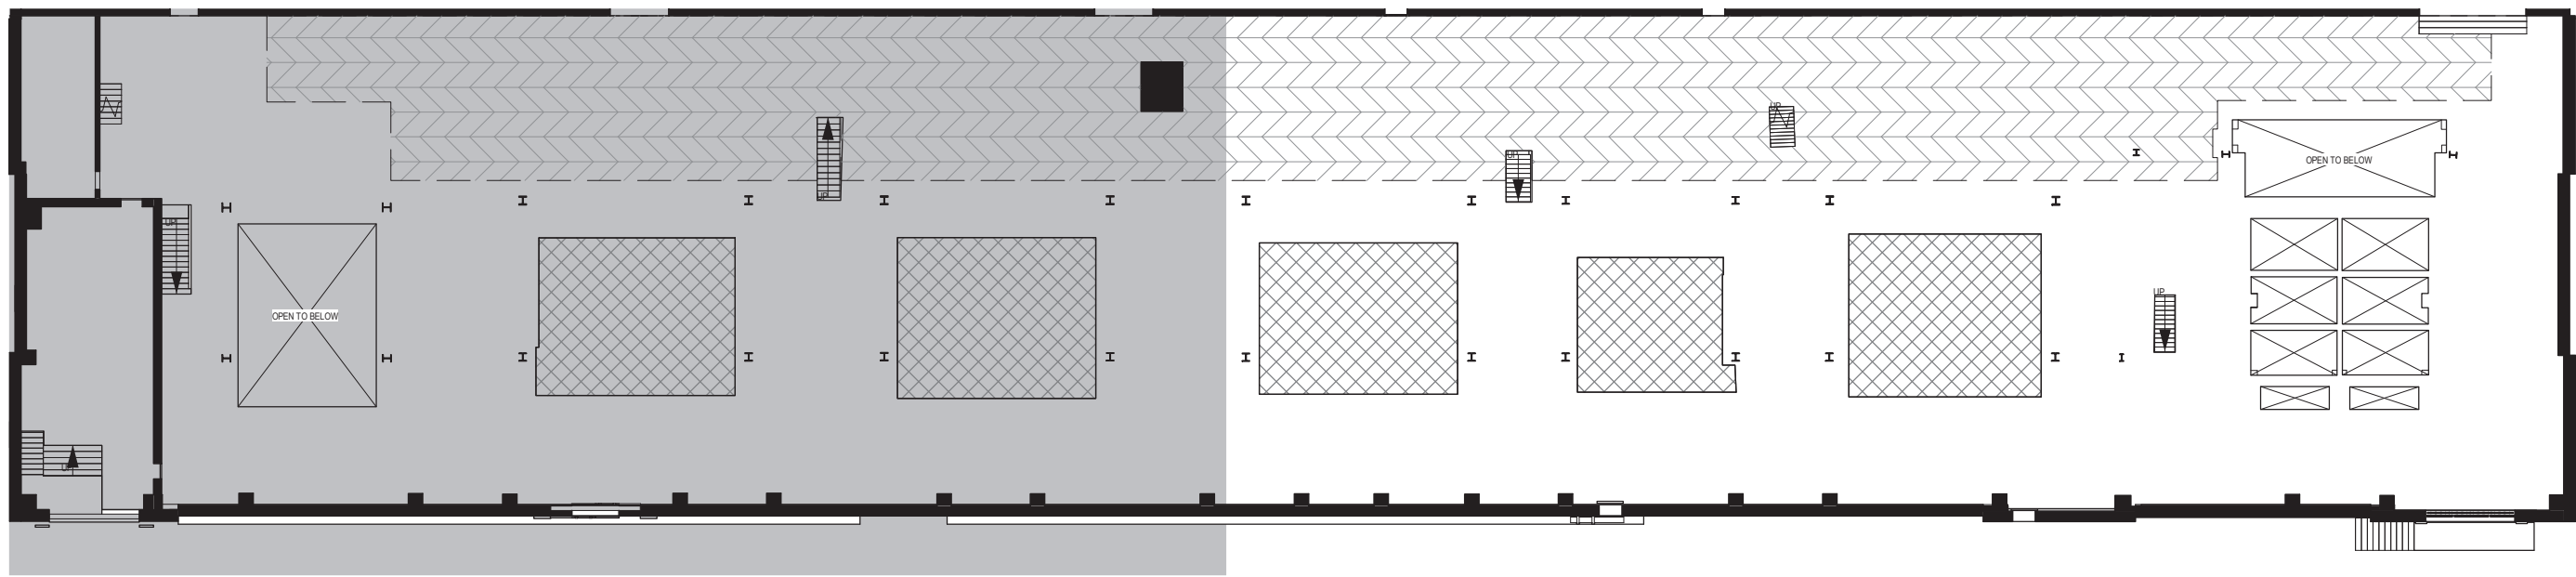



1 KEY MN - BOILER HALL
1 : 300

 

HATCH LEGEND

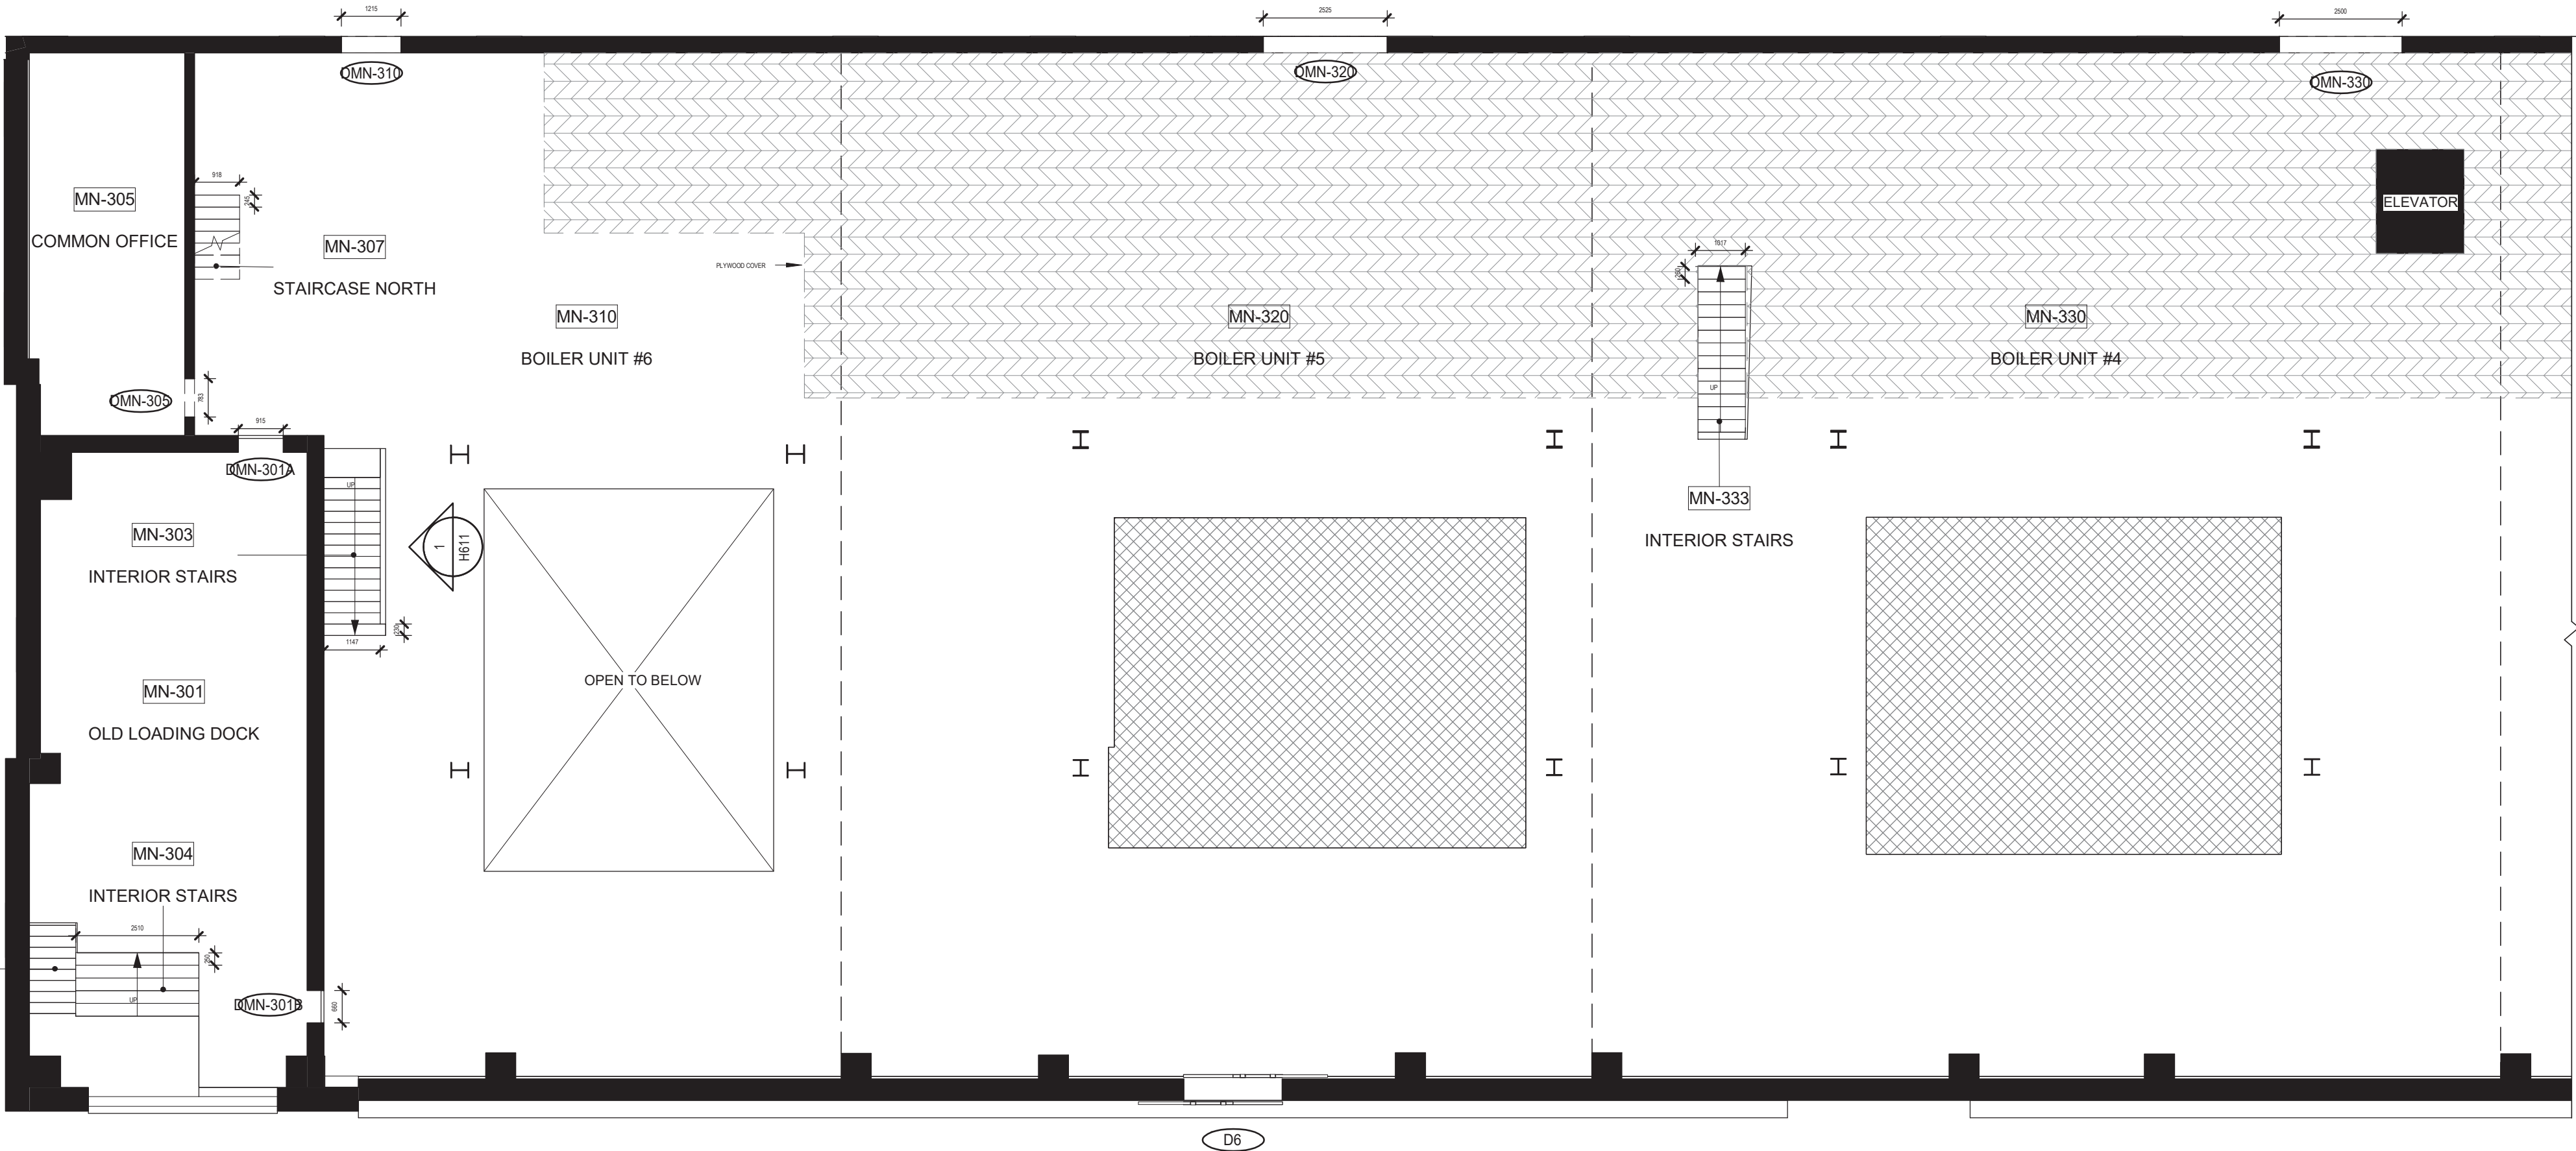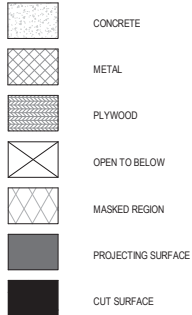

2 MN - BOILER HALL - NORTH
1 : 100

  

Consultant

PRIME CONSULTANT/ARCHITECTURAL
the marc boutin architectural collaborative inc.
205 9th Avenue SE, Suite 100
Calgary, AB T2C 0R3
Contact: Richard Cotter

HERITAGE
DFS Inc. Architecture & Design
400 Boulevard de Maisonneuve O,
Montreal, QC H3A 1L4
Contact: Evan Oland

ARCHITECTURAL
Saucier + Perrotte Architectes
7043 Waverly St.
Montreal, QC H2S 3J1
Contact: Anne-Marie Saucier

STRUCTURAL/CIVIL/BUILDING ENVELOPE
Reed Jones Christofferson Ltd
17415 102 Ave NW #100,
Edmonton, AB T5S 1J6
Contact: Frank Cavalliere (S), John Balla (C),
Nick Trovato (BC)

MECHANICAL/ELECTRICAL
Williams Engineering Canada Inc.
10665 Jasper Ave #200,
Edmonton, AB T5J 3B1
Contact: Sheldon Samborsky (M), Ben Rajewski (E)

BUILDING/FIRE CODE
Jensen Hughes
5855 9 St SE #106,
Calgary, AB T2H 1Z9
Contact: Kyle Duckworth

COST
BTY Group
404 8 Ave SW #645,
Calgary, AB T2P 0R9
Contact: Michael Gilbert

INDIGENITY
Nahwegowin
1205 - 10803 103 Ave NW,
Edmonton, Alberta, T5K 2X6
Contact: Hunter Cardinal



CONSULTANT PROJECT 20008

Seal

Permit

PRELIMINARY NOT FOR CONSTRUCTION



ROSSDALE POWER PLANT
ADVANCED ASSESSMENT AND
PRIORITY REHABILITATION -
HISTORIC BUILDING RECORD

CP-9496


Department INTEGRATED INFRASTRUCTURE SERVICES

No.	Description	Date
1	BUILDING RECORD	2021-02-02
2	BUILDING RECORD	2021-02-12
3	BUILDING RECORD	2021-02-17
4	CONDITONS ASSESSMENT	2021-03-07
5	BUILDING RECORD	2021-03-12
6	BUILDING RECORD	2021-12-08


Location ID ROS 105, ROS106, ROS107
Description LOW PRESSURE PLANT -
BUILDING RECORD

Drawing Title ROS107 BOILER HALL - MN FLOOR
PLANS

Discipline	HERITAGE	Drawn	BD
Volume		Drawing	
Sheet	H210	Number	
File			

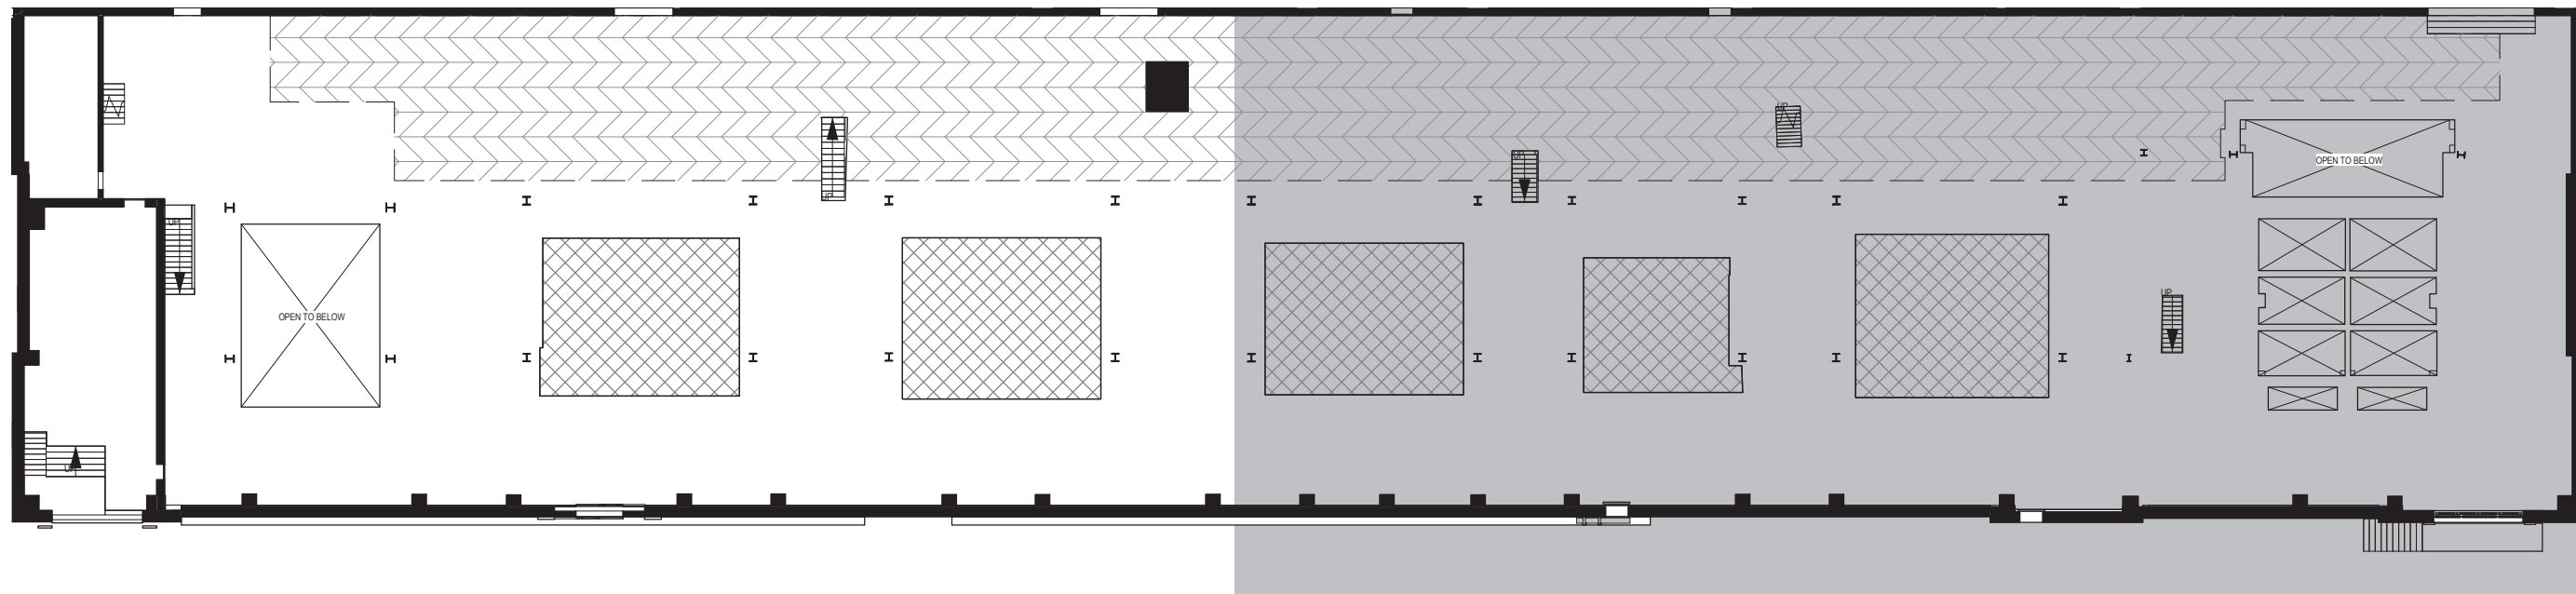


1 KEY MN - BOILER HALL -SOUTH
1 : 300

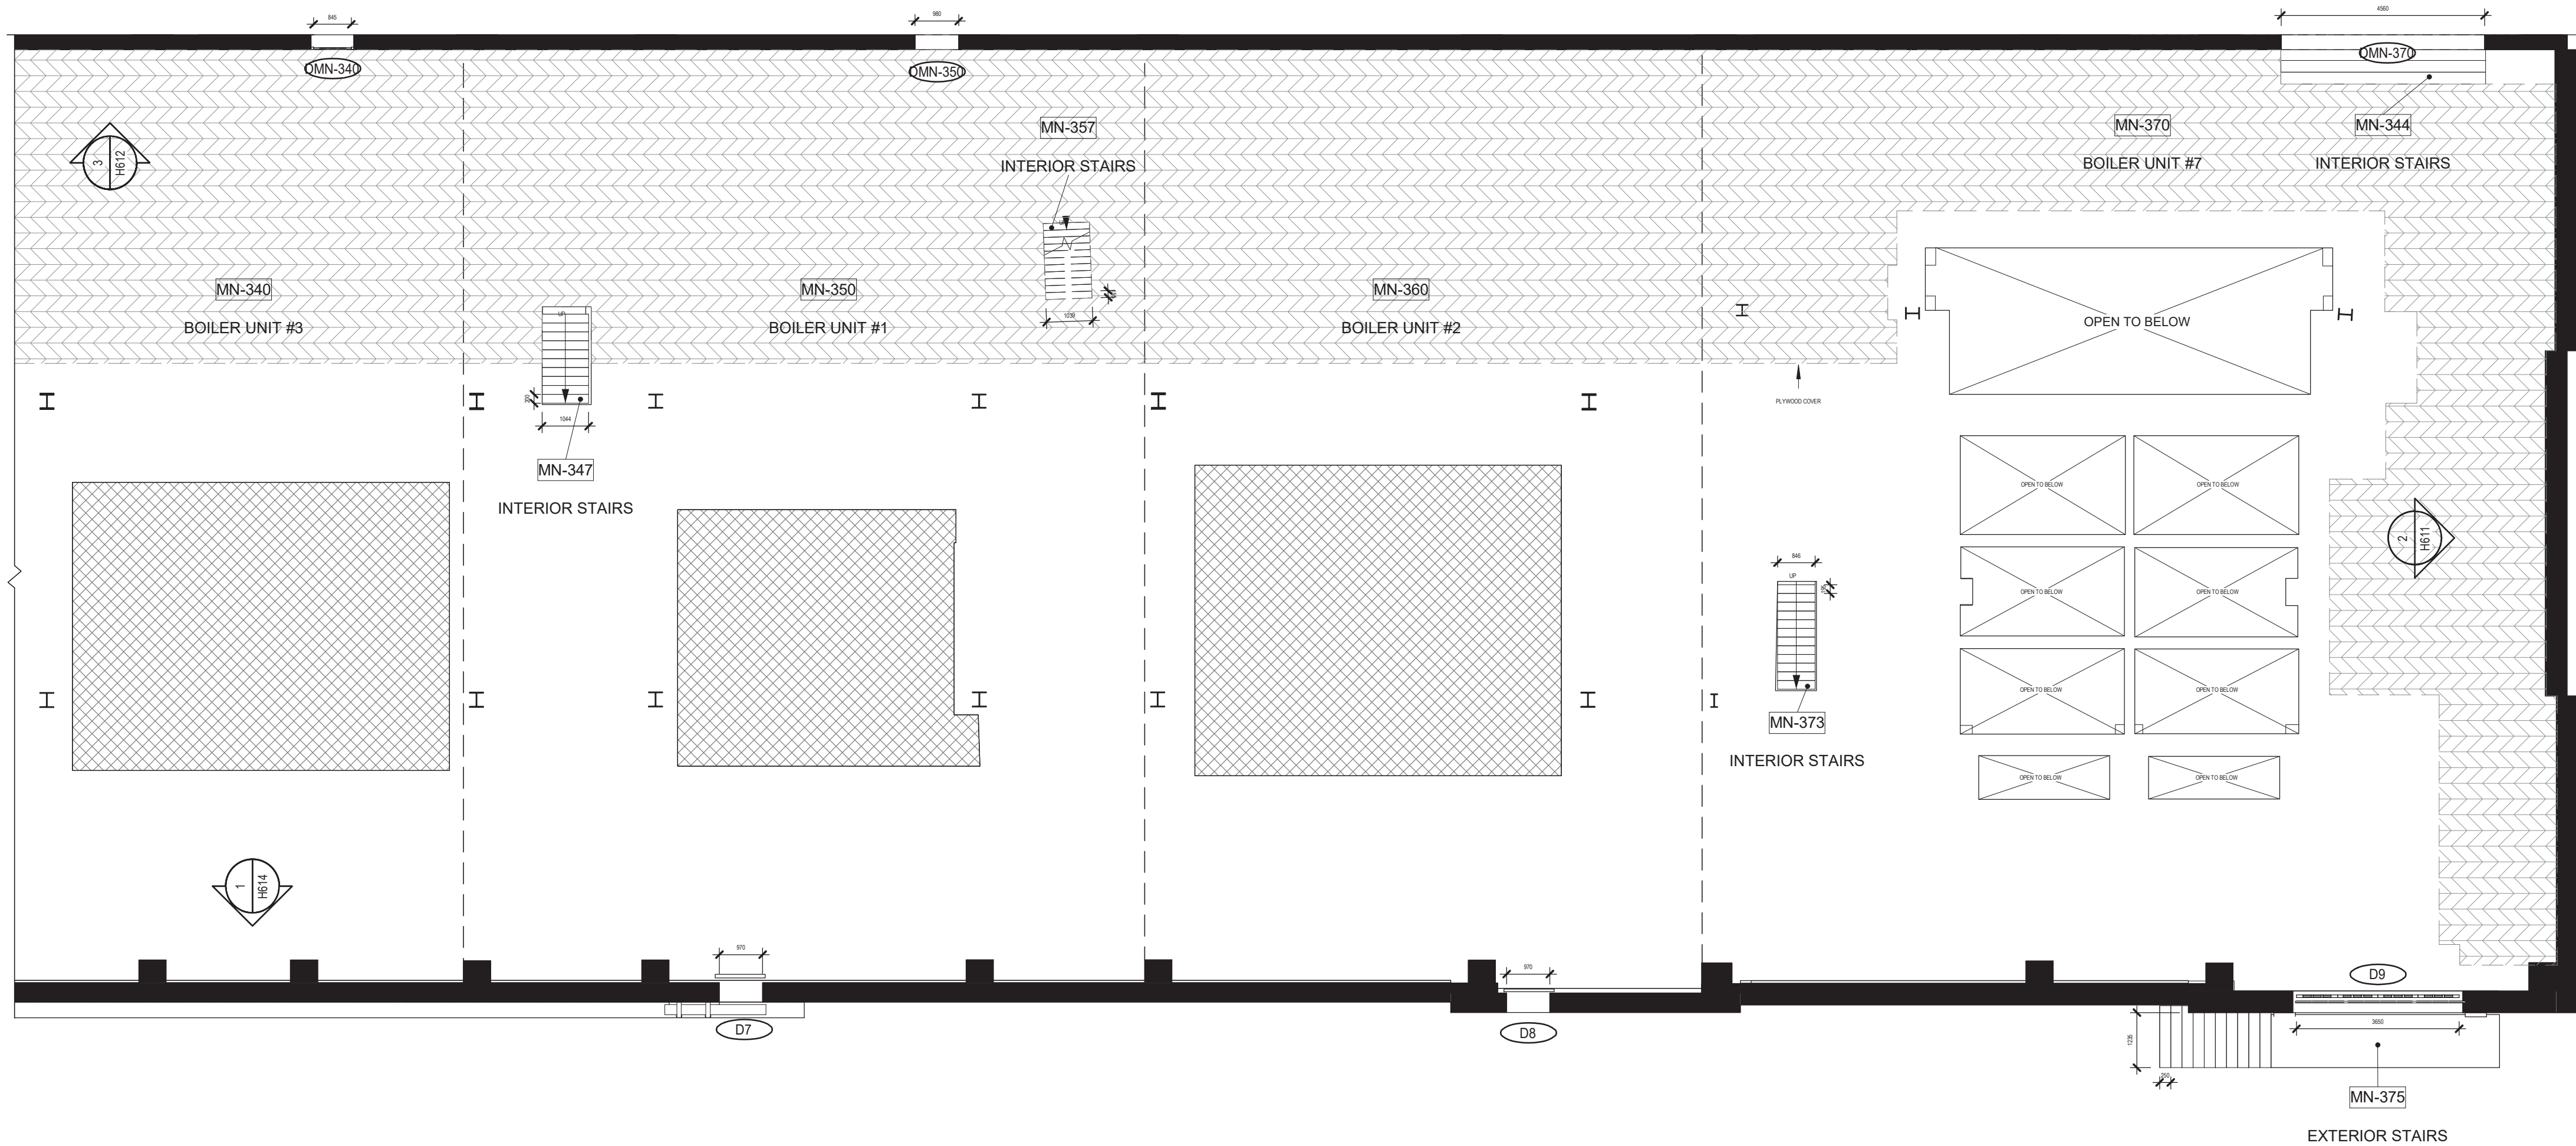

2 MN - BOILER HALL -SOUTH
1 : 100

HATCH LEGEND

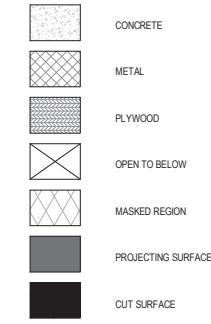

Consultant

PRIME CONSULTANT/ARCHITECTURAL
the marc boutin architectural collaborative inc.
205 5th Avenue SE, Suite 100
Calgary, AB, T2C 0P3
Contact: Richard Cotter

HERITAGE
DFS Inc. Architecture & Design
400 Boulevard de Maisonneuve O.
Montreal, QC H3A 1L4
Contact: Evan Orland

ARCHITECTURAL
Saucier + Perrotte Architectes
7343 Waverly St.
Montreal, QC H2S 3J1
Contact: Anne-Marie Saucier

STRUCTURAL/CIVIL/BUILDING ENVELOPE
Reid Jones Christofferson Ltd
17415 102 Ave NW #100,
Edmonton, AB T5S 1A8
Contact: Frank Cavalliere (S), John Balla (C),
Nick Thivierge (BE)

MECHANICAL/ELECTRICAL
Williams Engineering Canada Inc.
10005 Jasper Ave #200,
Edmonton, AB T5J 3B1
Contact: Sheldon Samborsky (M), Ben Rajewski (E)

BUILDING/FIRE CODE
Jensen Hughes
5855 9 St SE #100,
Calgary, AB T2H 1Z9
Contact: Kyle Dudenworn

COST
BTY Group
404 6 Ave SW #645,
Calgary, AB T2P 0R9
Contact: Michael Gabert

INDIGENITY
Nahwegewon
1205 - 10903 103 Ave NW,
Edmonton, Alberta, T5K 2X6
Contact: Hunter Cardinal



CONSULTANT PROJECT 20008

Seal

Permit

PRELIMINARY NOT FOR CONSTRUCTION



ROSSDALE POWER PLANT
ADVANCED ASSESSMENT AND
PRIORITY REHABILITATION -
HISTORIC BUILDING RECORD

CP-9496

Department INTEGRATED INFRASTRUCTURE SERVICES

No.	Description	Date
1	BUILDING RECORD	2021-02-02
2	BUILDING RECORD	2021-02-12
3	BUILDING RECORD	2021-02-17
4	CONDITIONS ASSESSMENT	2021-03-07
5	BUILDING RECORD	2021-03-12
6	BUILDING RECORD	2021-12-08

Location ID





Description

LOW PRESSURE PLANT -
BUILDING RECORD


Drawing
Title

ROS107 BOILER HALL - MN FLOOR
PLANS

Discipline	Drawn	BD
Volume		
Sheet	H211	Drawing Number
File		

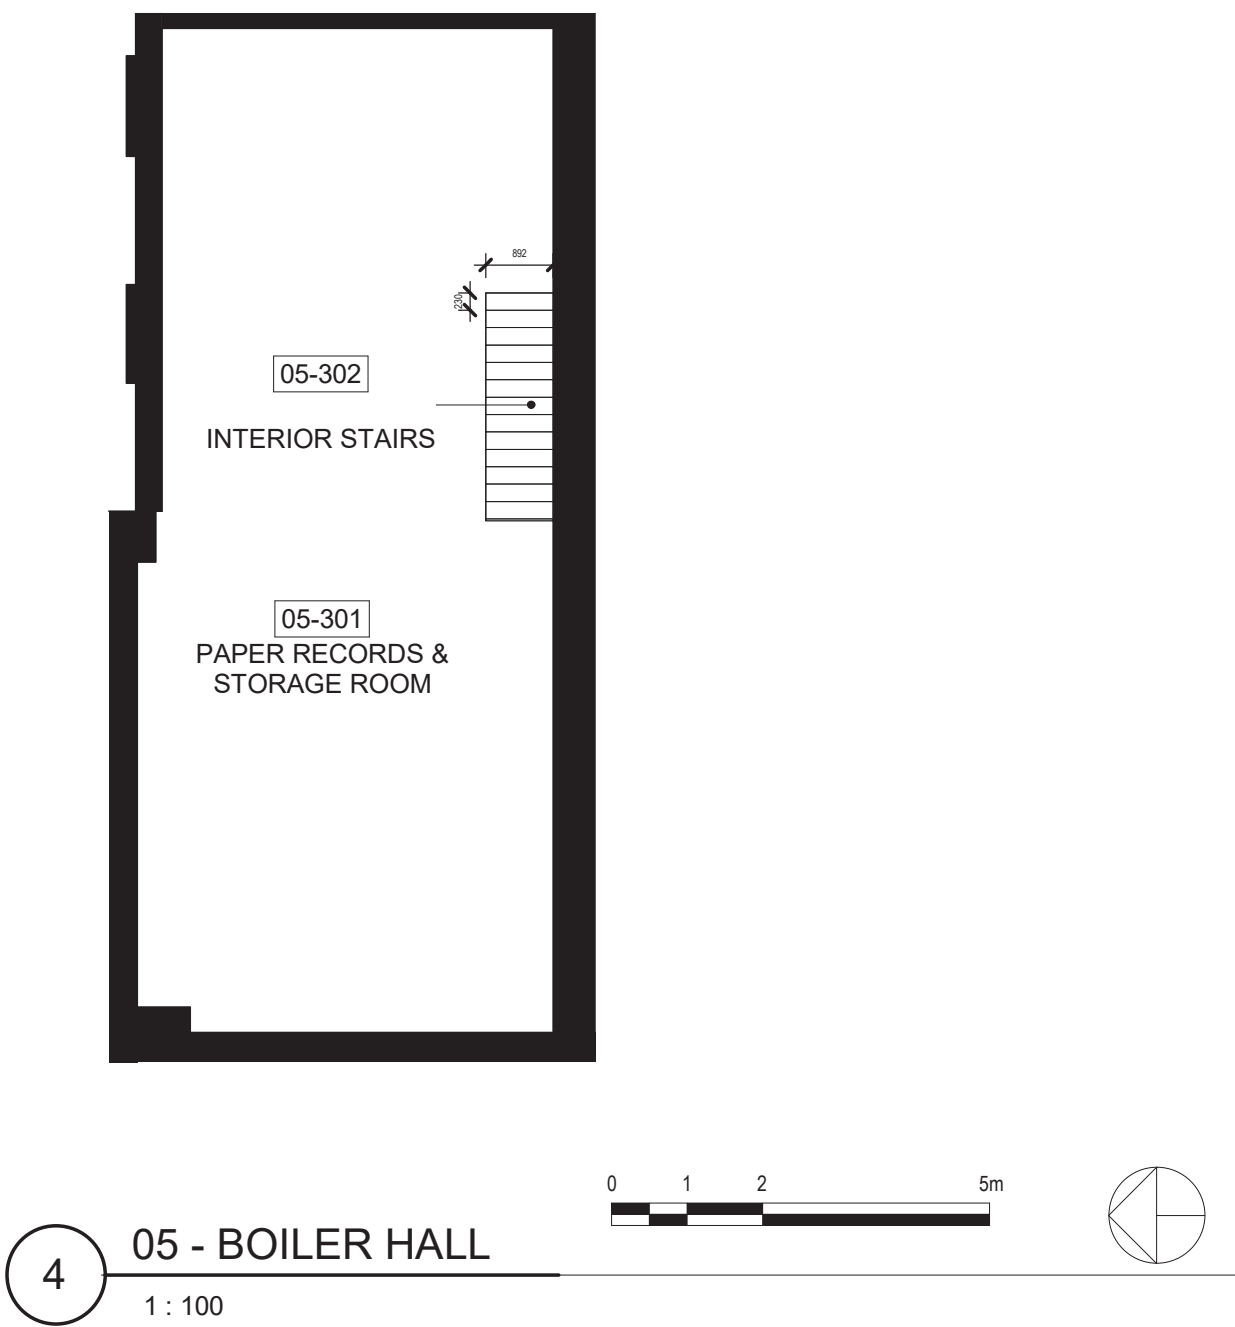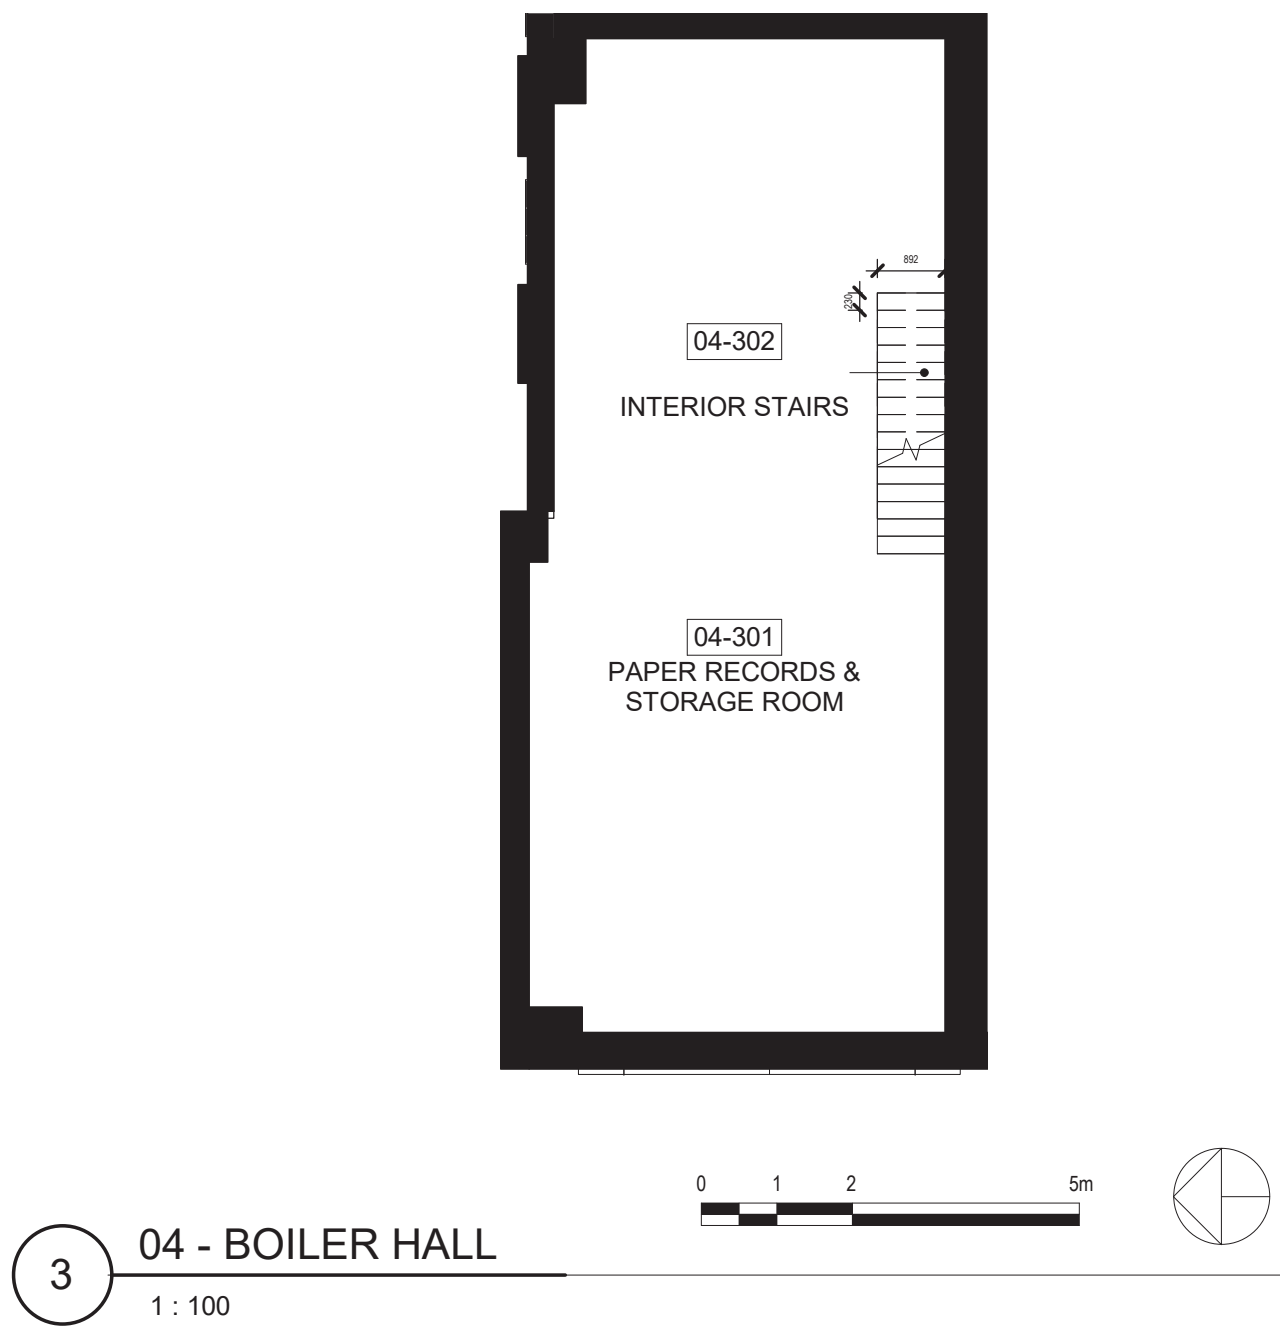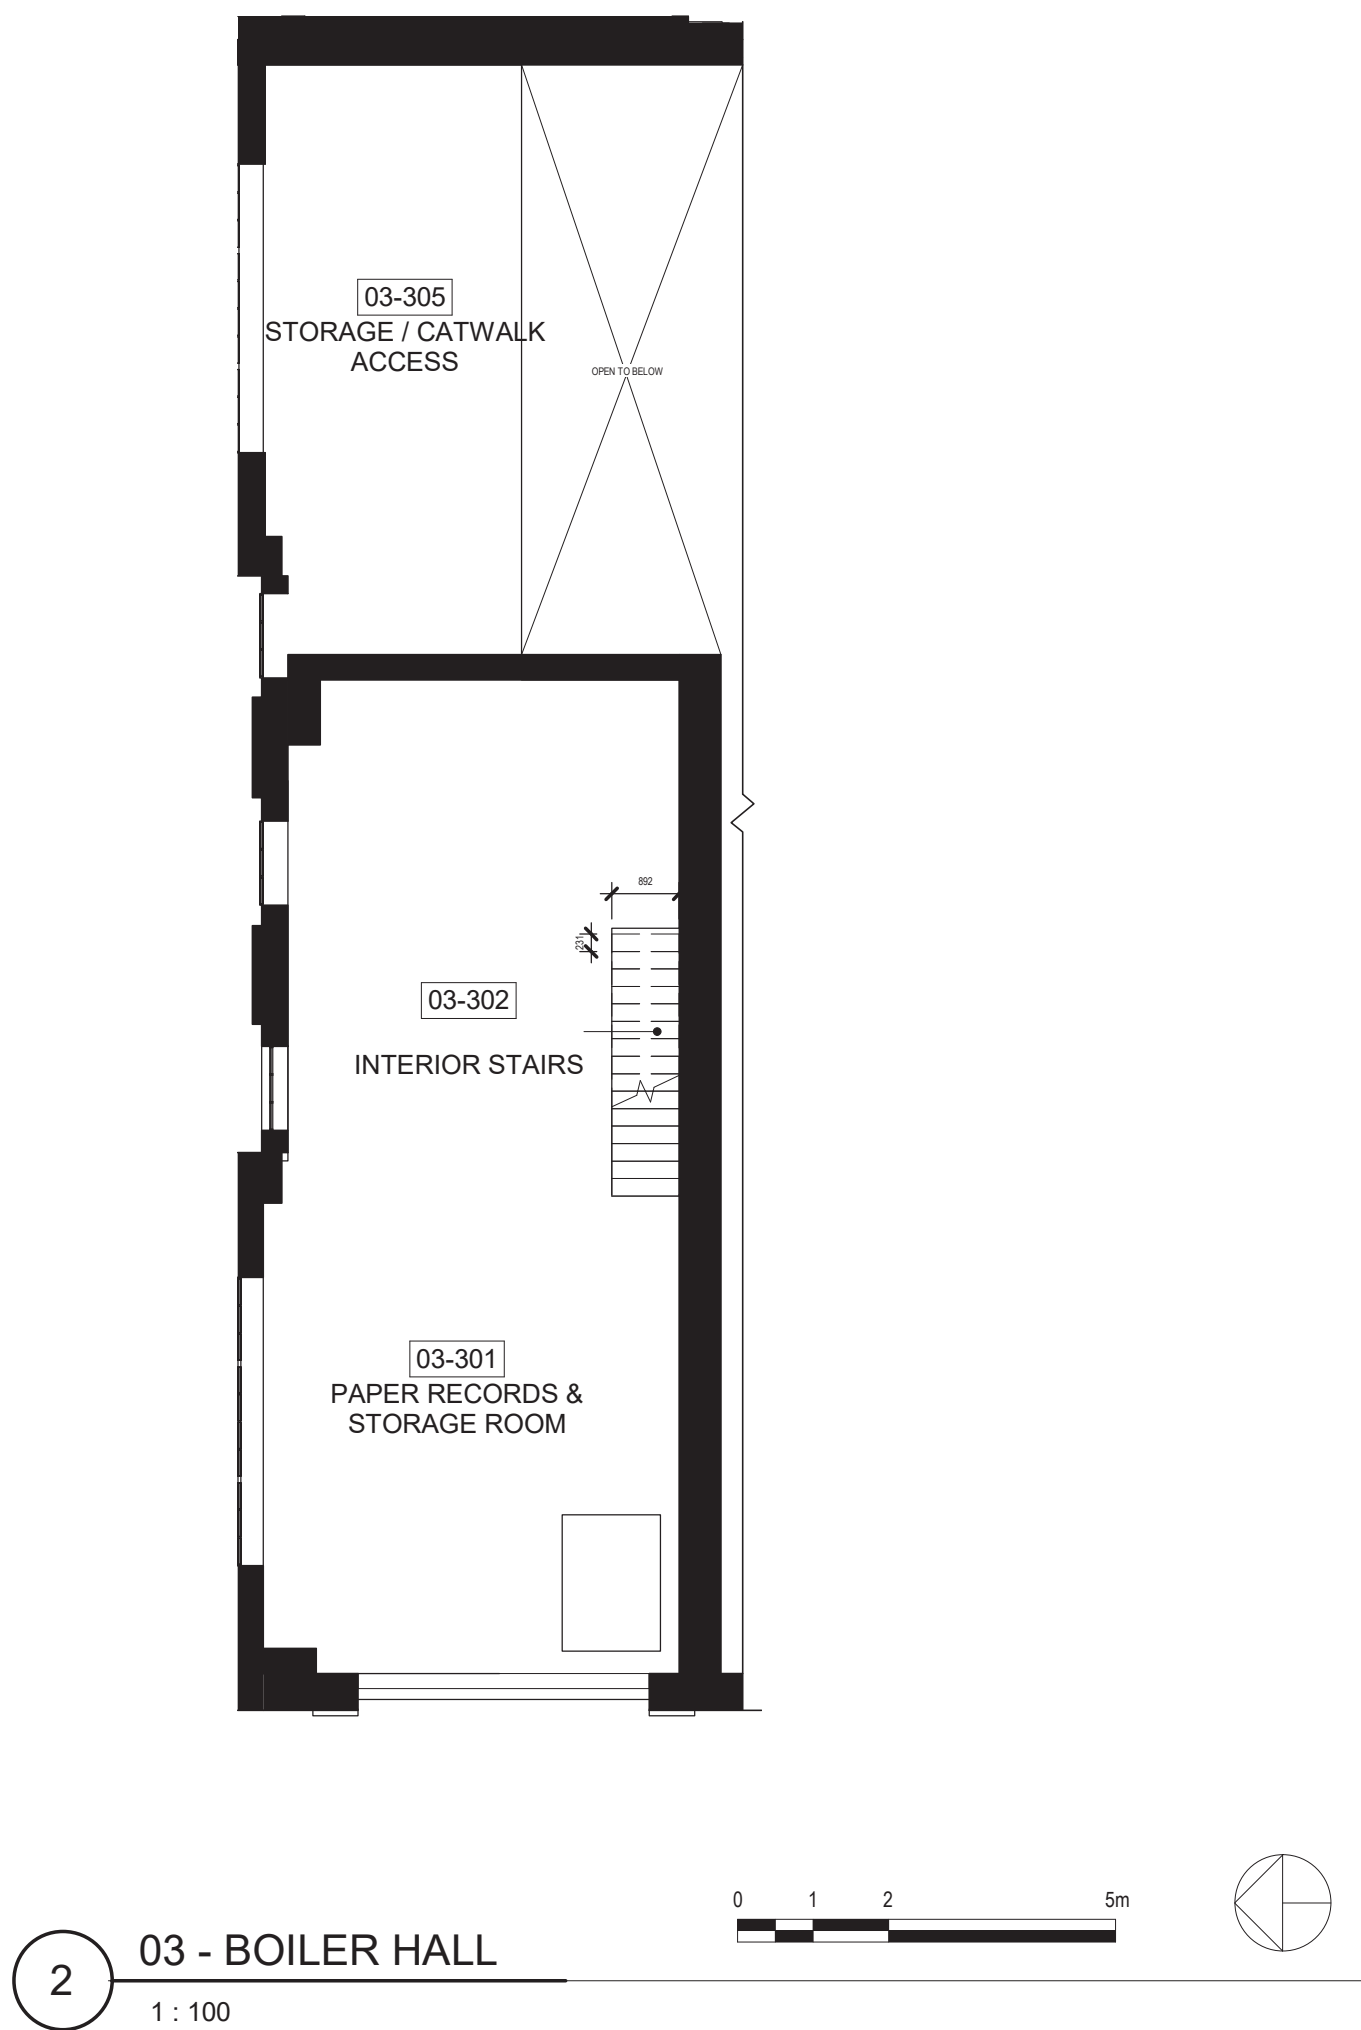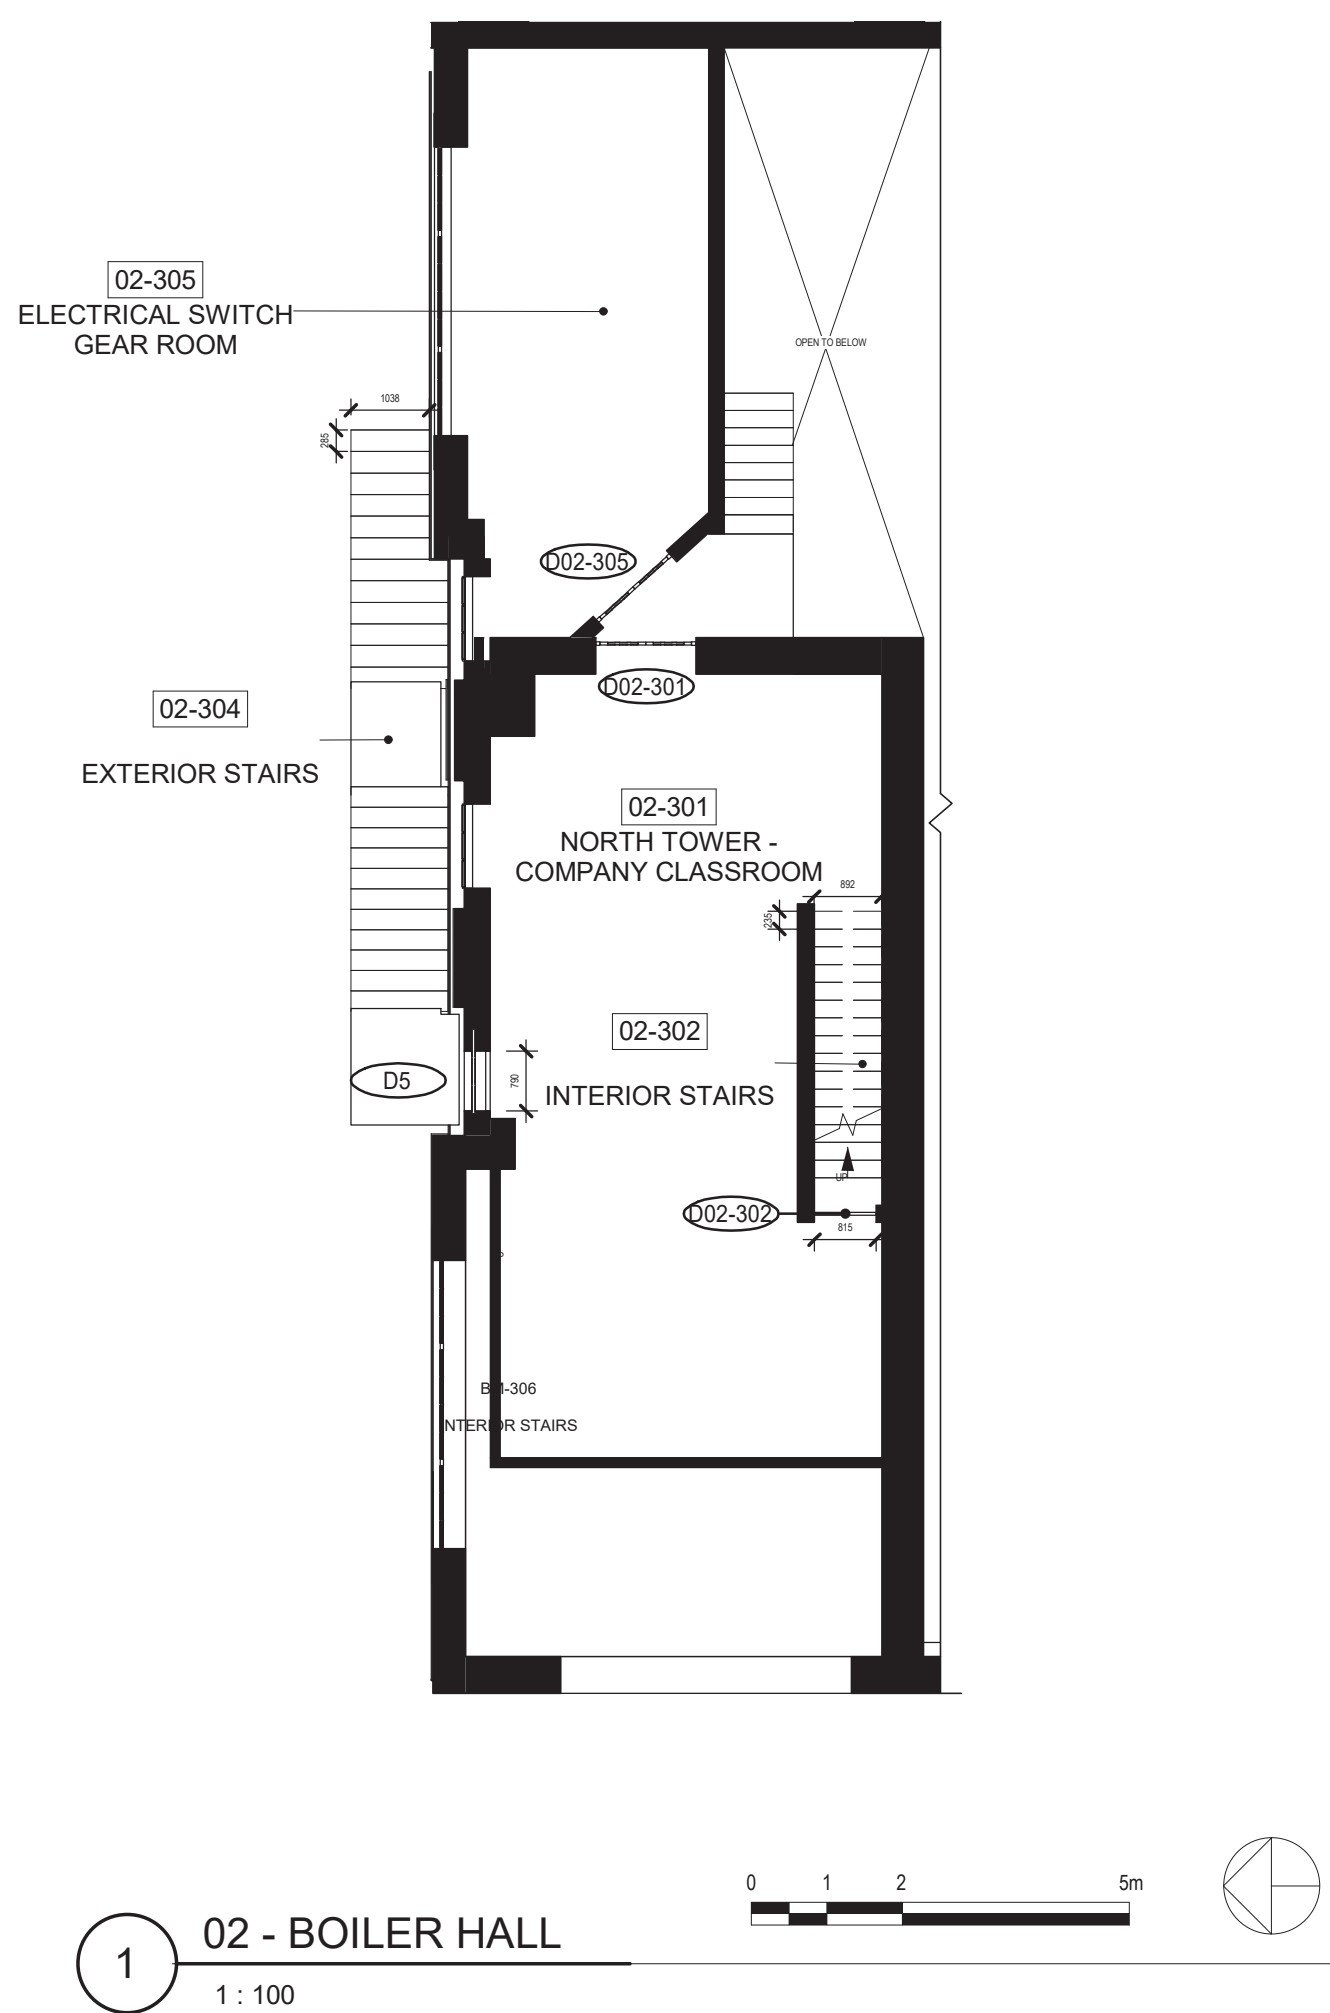

HATCH LEGEND

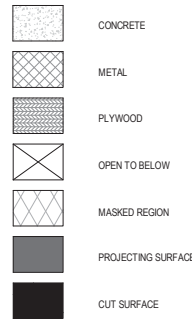

Consultant

PRIME CONSULTANT/ARCHITECTURAL the marc boutin architectural collaborative inc. 205 5th Avenue SE, Suite 100 Calgary, AB, T2C 0P3 Contact: Richard Cotter	MECHANICAL/ELECTRICAL Williams Engineering Canada Inc. 10065 Jasper Ave #200, Edmonton, AB T5J 3B1 Contact: Sheldon Samborsky (M), Ben Rajewski (E)	 
HERITAGE DFS Inc Architecture & Design 400 Boulevard de Maisonneuve O, Montreal, QC H3A 1L4 Contact: Evan Orland	BUILDING/FIRE CODE Jensen Hughes 5855 9 St SE #100, Calgary, AB T2H 1Z9 Contact: Kyle Dudenwirth	
ARCHITECTURAL Saucier + Perrotte Architectes 7243 Waverly St, Montreal, QC H2S 3J1 Contact: Anne-Marie Saucier	COST BTY Group 404 6 Ave SW #645, Calgary, AB T2P 0R9 Contact: Michael Gabet	
STRUCTURAL/CIVIL/BUILDING ENVELOPE Reid Jones Christofferson Ltd 17415 102 Ave NW #100, Edmonton, AB T5S 1A8 Contact: Frank Cavalliere (S), John Balla (C), Nick Thivault (BE)	INDIGENITY Nahayewin 1205 - 10903 103 Ave NW, Edmonton, Alberta, T5K 2X6 Contact: Hunter Cardinal	

CONSULTANT PROJECT 20008

Seal	Permit
	PRELIMINARY NOT FOR CONSTRUCTION

Edmonton

ROSSDALE POWER PLANT
ADVANCED ASSESSMENT AND
PRIORITY REHABILITATION -
HISTORIC BUILDING RECORD

CP-9496


Department INTEGRATED INFRASTRUCTURE SERVICES

No.	Description	Date
1	BUILDING RECORD	2021-02-02
2	BUILDING RECORD	2021-02-12
3	BUILDING RECORD	2021-02-17
4	CONDITIONS ASSESSMENT	2021-03-07
5	BUILDING RECORD	2021-03-12
6	BUILDING RECORD	2021-12-08


Location ID	ROS 105, ROS106, ROS107
Description	LOW PRESSURE PLANT - BUILDING RECORD

Drawing Title	ROS107 BOILER HALL - NORTH TOWER FLOOR PLANS
---------------	---

Discipline	HERITAGE	Drawn	BD
Volume		Drawing Number	
Sheet	H212		
File			

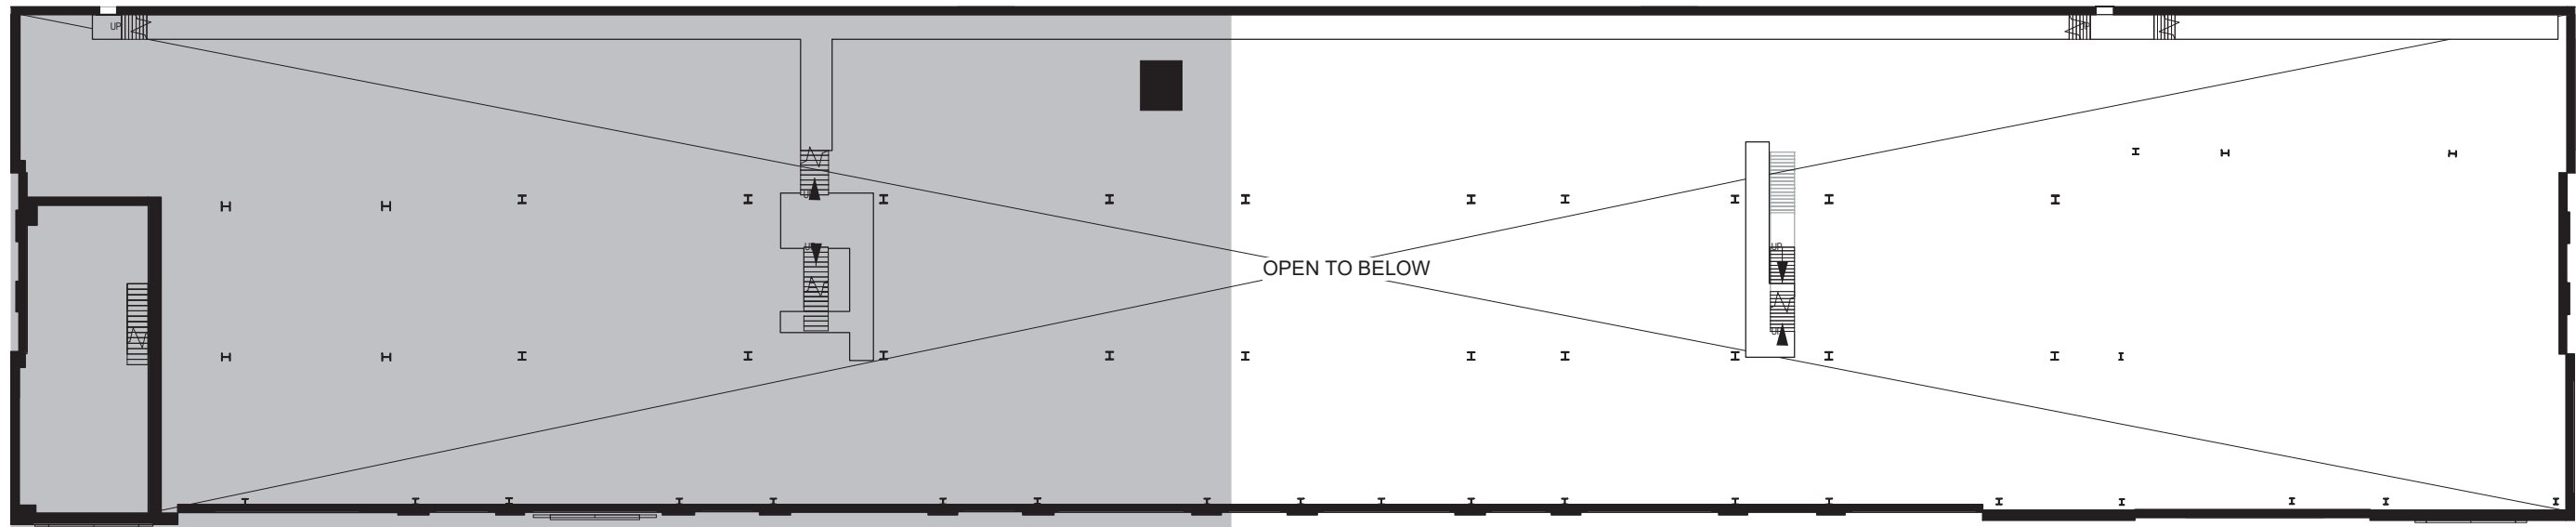


1 KEY CW - BOILER HALL
1 : 300

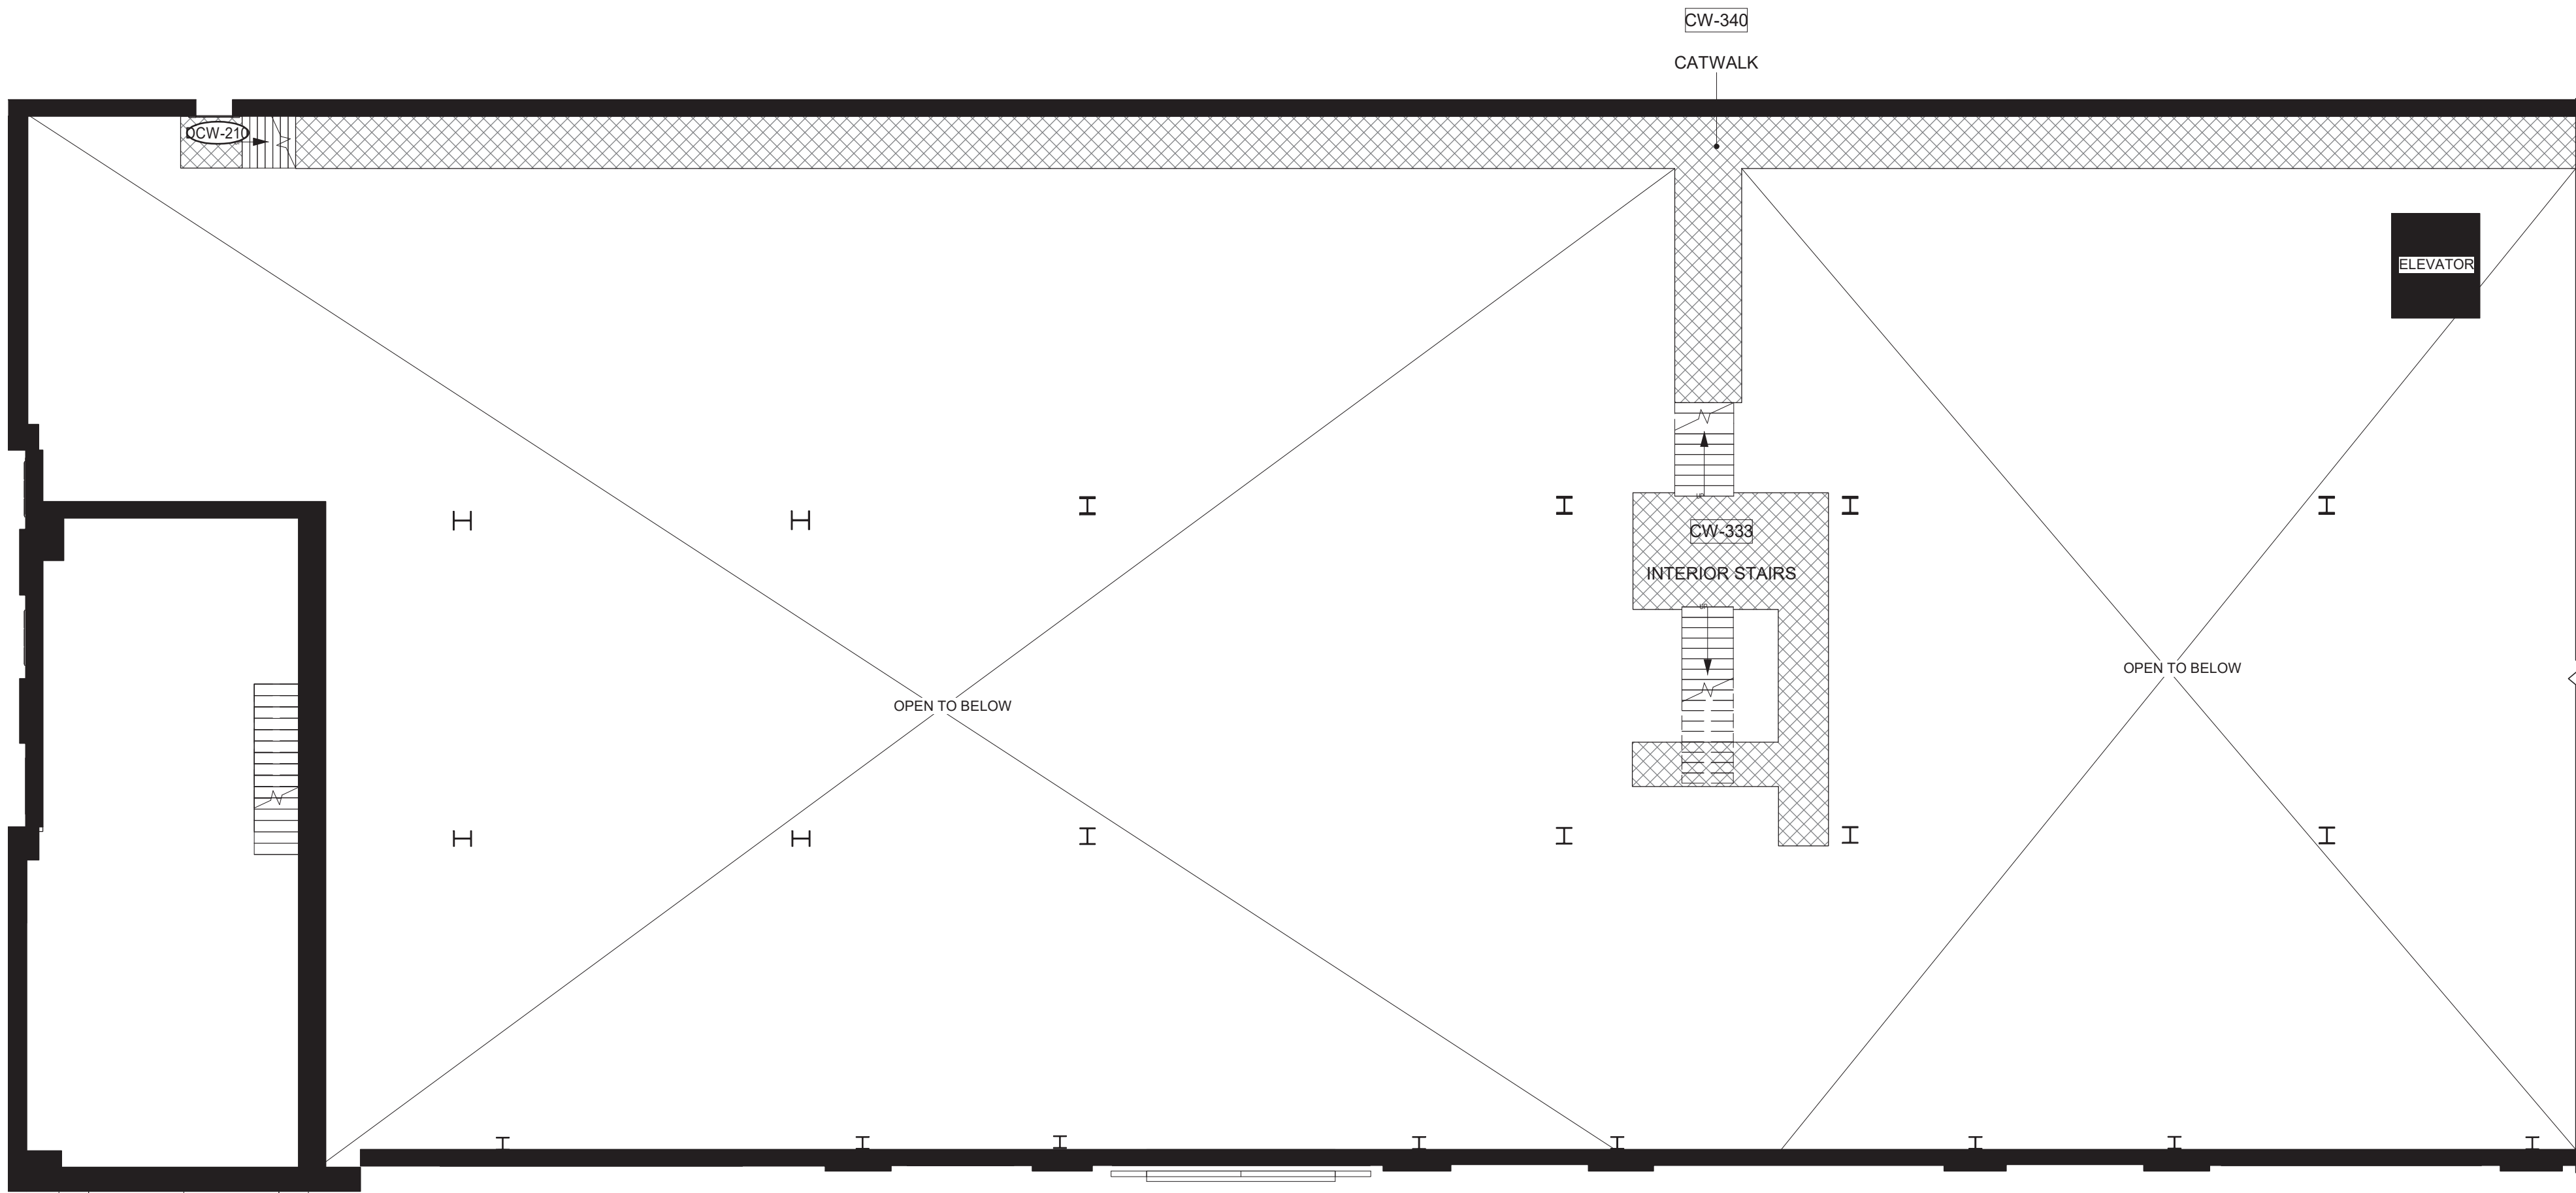

2 CW - BOILER HALL - NORTH
1 : 100

HATCH LEGEND

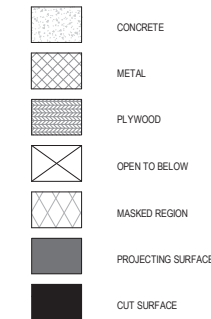

Consultant

PRIME CONSULTANT/ARCHITECTURAL the marc boutin architectural collaborative inc. 205 9th Avenue SE, Suite 100 Calgary, AB, T2C 0R3 Contact: Richard Cotter	MECHANICAL/ELECTRICAL Williams Engineering Canada Inc. 10085 Jasper Ave #200, Edmonton, AB T5J 3B1 Contact: Sheldon Samborsky (M), Ben Rajewski (E)	
HERITAGE DFS Inc. Architecture & Design 400 Boulevard de Maisonneuve O, Montreal, QC H3A 1L4 Contact: Evan Ostlund	BUILDING/FIRE CODE Jensen Hughes 5855 9 St SE #106, Calgary, AB T2H 1Z3 Contact: Kyle Duckworth	
ARCHITECTURAL Saucier + Perrotte Architects 7043 Waverly St, Montreal, QC H2S 3J1 Contact: Anne-Marie Saudier	COST BTY Group 404 8 Ave SW #645, Calgary, AB T2P 0R9 Contact: Michael Gabeit	
STRUCTURAL/CIVIL/BUILDING ENVELOPE Reed Jones Christofferson Ltd 17415 102 Ave NW #100, Edmonton, AB T5S 1J6 Contact: Frank Cavalliere (S), John Balla (C), Nick Trovati (BE)	INDIGENITY Nahayewit 1205 - 10903 103 Ave NW, Edmonton, Alberta, T5K 2K6 Contact: Hunter Cardinal	

CONSULTANT PROJECT 20008

Seal	Permit
	PRELIMINARY NOT FOR CONSTRUCTION



ROSSDALE POWER PLANT
ADVANCED ASSESSMENT AND
PRIORITY REHABILITATION -
HISTORIC BUILDING RECORD

CP-9496


Department	INTEGRATED INFRASTRUCTURE SERVICES
------------	------------------------------------

No.	Description	Date
1	BUILDING RECORD	2021-02-02
2	BUILDING RECORD	2021-02-12
3	BUILDING RECORD	2021-02-17
4	CONDITONS ASSESSMENT	2021-03-07
5	BUILDING RECORD	2021-03-12
6	BUILDING RECORD	2021-12-08



Location ID	ROS 105, ROS106, ROS107
Description	LOW PRESSURE PLANT - BUILDING RECORD

Drawing Title	ROS107 BOILER HALL - CATWALK FLOOR PLANS
---------------	---


Discipline	HERITAGE	Drawn	BD
Volume		Drawing Number	
Sheet	H213		
File			

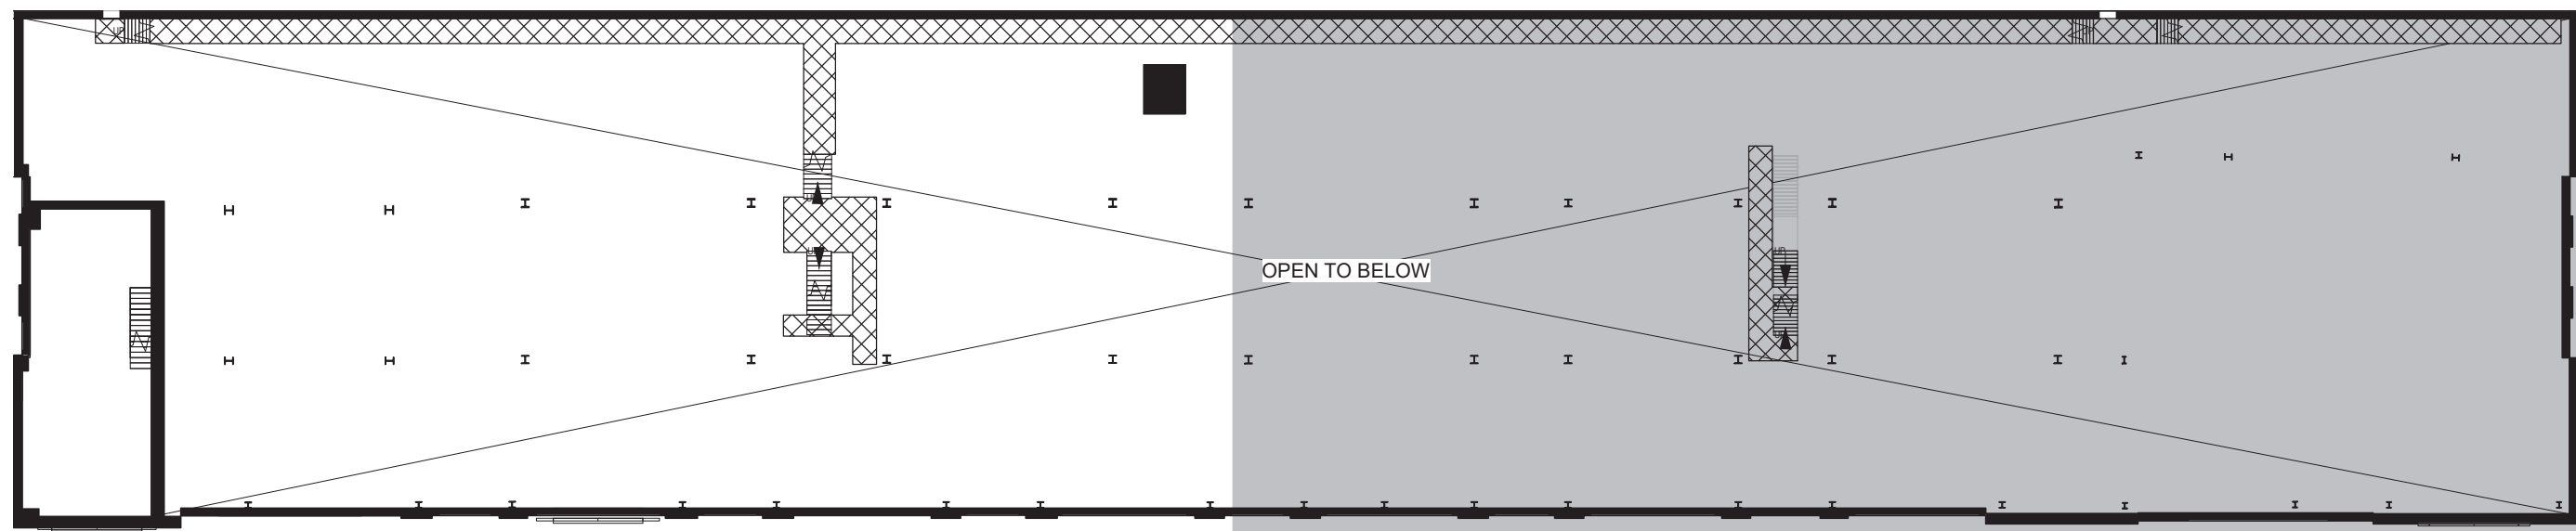


1 KEY CW - BOILER HALL - SOUTH
1 : 300

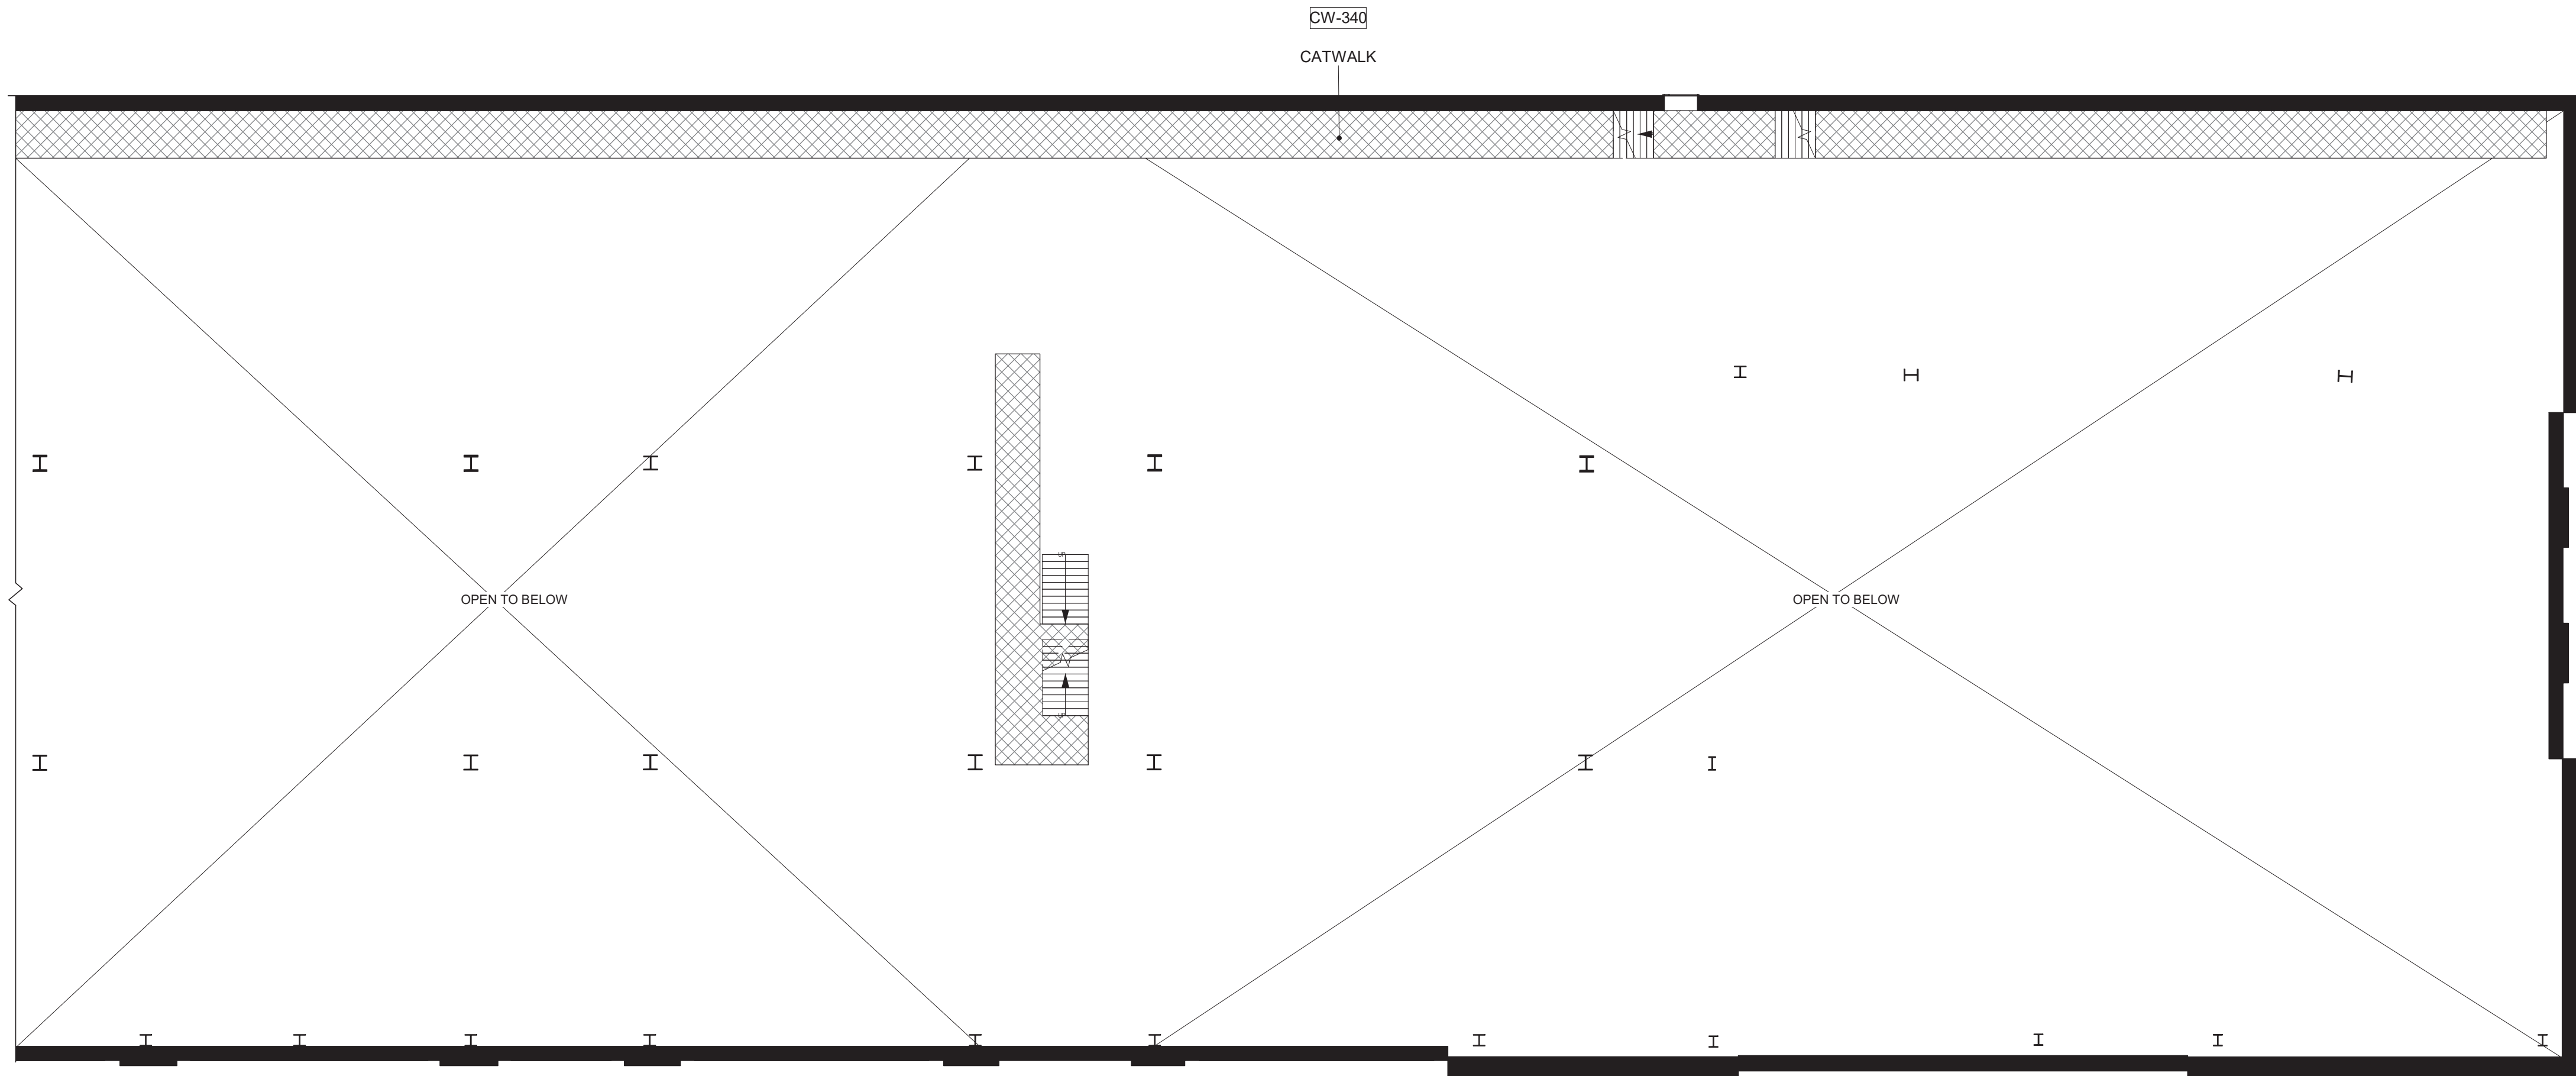 

2 CW - BOILER HALL - SOUTH
1 : 100

 

HATCH LEGEND

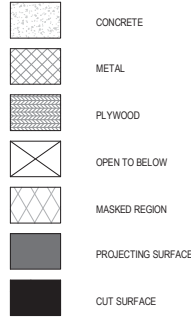

Consultant

PRIME CONSULTANT/ARCHITECTURAL
the marc boutin architectural collaborative inc.
205 5th Avenue SE, Suite 100
Calgary, AB, T2C 0P3
Contact: Richard Cotter

HERITAGE
DFS Inc. Architecture & Design
400 Boulevard de Maisonneuve O.
Montreal, QC H3A 1L4
Contact: Evan Orland

ARCHITECTURAL
Saucier + Perrotte Architectes
7243 Waverly St.
Montreal, QC H2S 3J1
Contact: Anne-Marie Saucier

STRUCTURAL/CIVIL/BUILDING ENVELOPE
Reid Jones Christofferson Ltd
17415 102 Ave NW #100,
Edmonton, AB T5S 1A8
Contact: Frank Cavalliere (S), John Balla (C),
Nick Thivais (BE)

MECHANICAL/ELECTRICAL
Williams Engineering Canada Inc.
10005 Jasper Ave #200,
Edmonton, AB T5J 3B1
Contact: Sheldon Samborsky (M), Ben Rajewski (E)

BUILDING/FIRE CODE
Jensen Hughes
5855 9 St SE #100,
Calgary, AB T2H 1Z9
Contact: Kyle Dudenworth

COST
BTY Group
404 6 Ave SW #645,
Calgary, AB T2P 0R9
Contact: Michael Gabelt

INDIGENITY
Nahwegewin
1205 - 10903 103 Ave NW,
Edmonton, Alberta, T5K 2X6
Contact: Hunter Cardinal



CONSULTANT PROJECT 20008

Seal

Permit

PRELIMINARY NOT FOR CONSTRUCTION

Edmonton

ROSSDALE POWER PLANT
ADVANCED ASSESSMENT AND
PRIORITY REHABILITATION -
HISTORIC BUILDING RECORD

CP-9496



Department INTEGRATED INFRASTRUCTURE SERVICES

No.	Description	Date
1	BUILDING RECORD	2021-02-02
2	BUILDING RECORD	2021-02-12
3	BUILDING RECORD	2021-02-17
4	CONDIONS ASSESSMENT	2021-03-07
5	BUILDING RECORD	2021-03-12
6	BUILDING RECORD	2021-12-08

Location ID ROS 105, ROS106, ROS107
Description LOW PRESSURE PLANT -
BUILDING RECORD


Drawing Title ROS107 BOILER HALL - CATWALK
FLOOR PLANS

Discipline	HERITAGE	Drawn	BD
Volume		Drawing	
Sheet	H214	Number	
File			

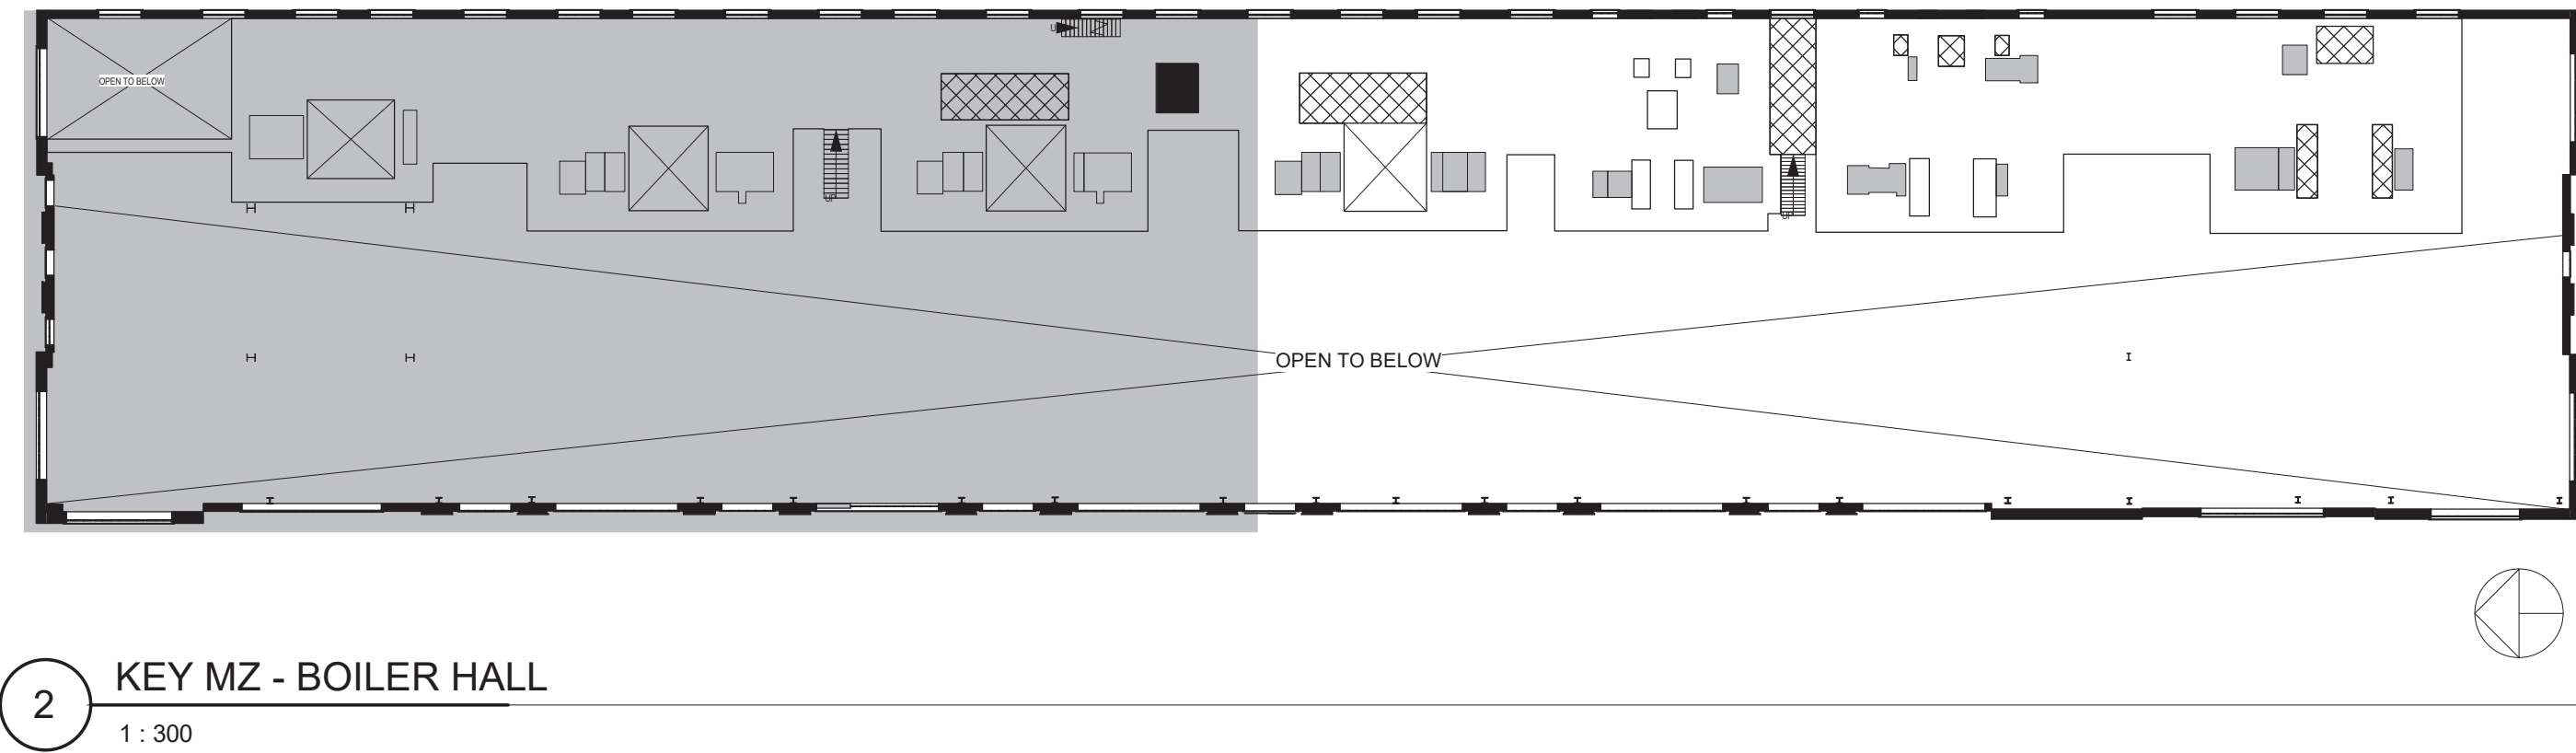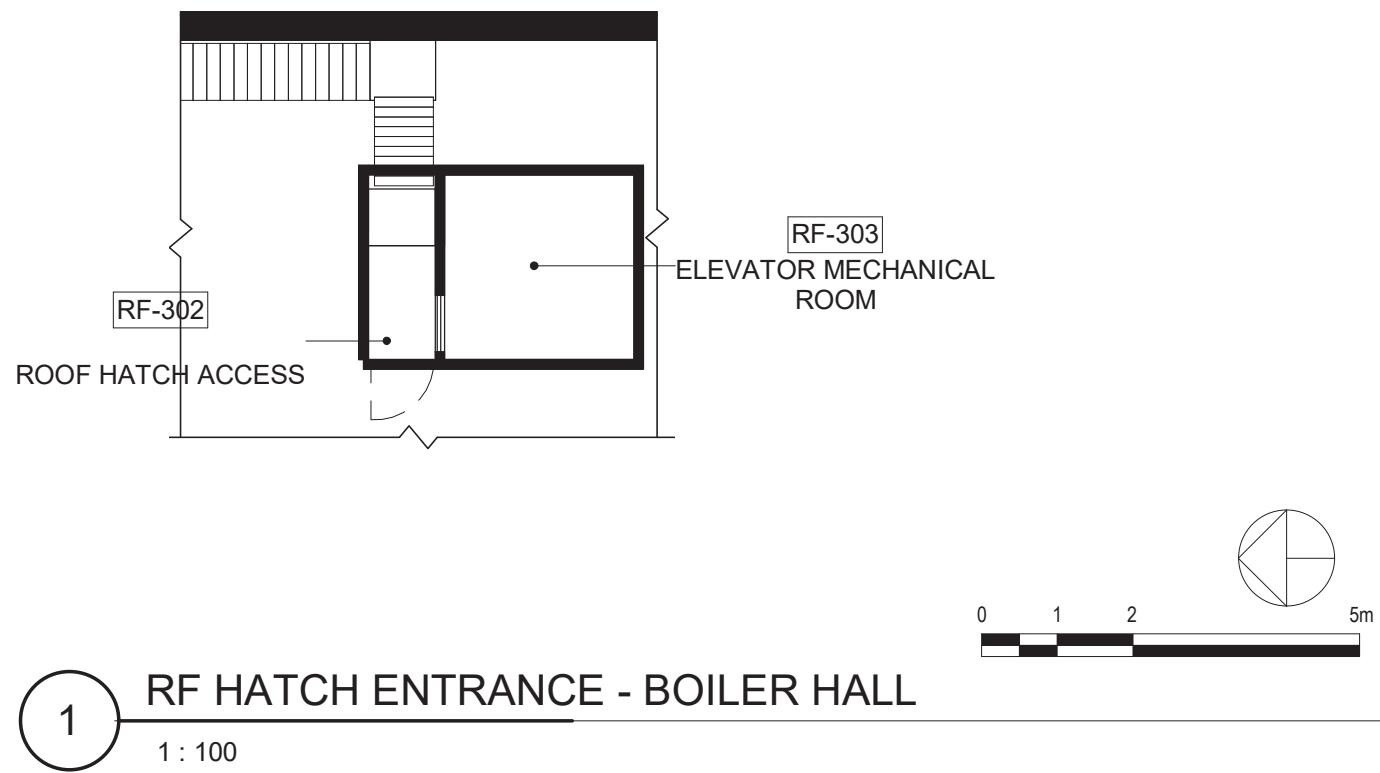

HATCH LEGEND

- CONCRETE
- METAL
- PLYWOOD
- OPEN TO BELOW
- MADE REASON
- PROJECTING SURFACE
- CLIP SURFACE

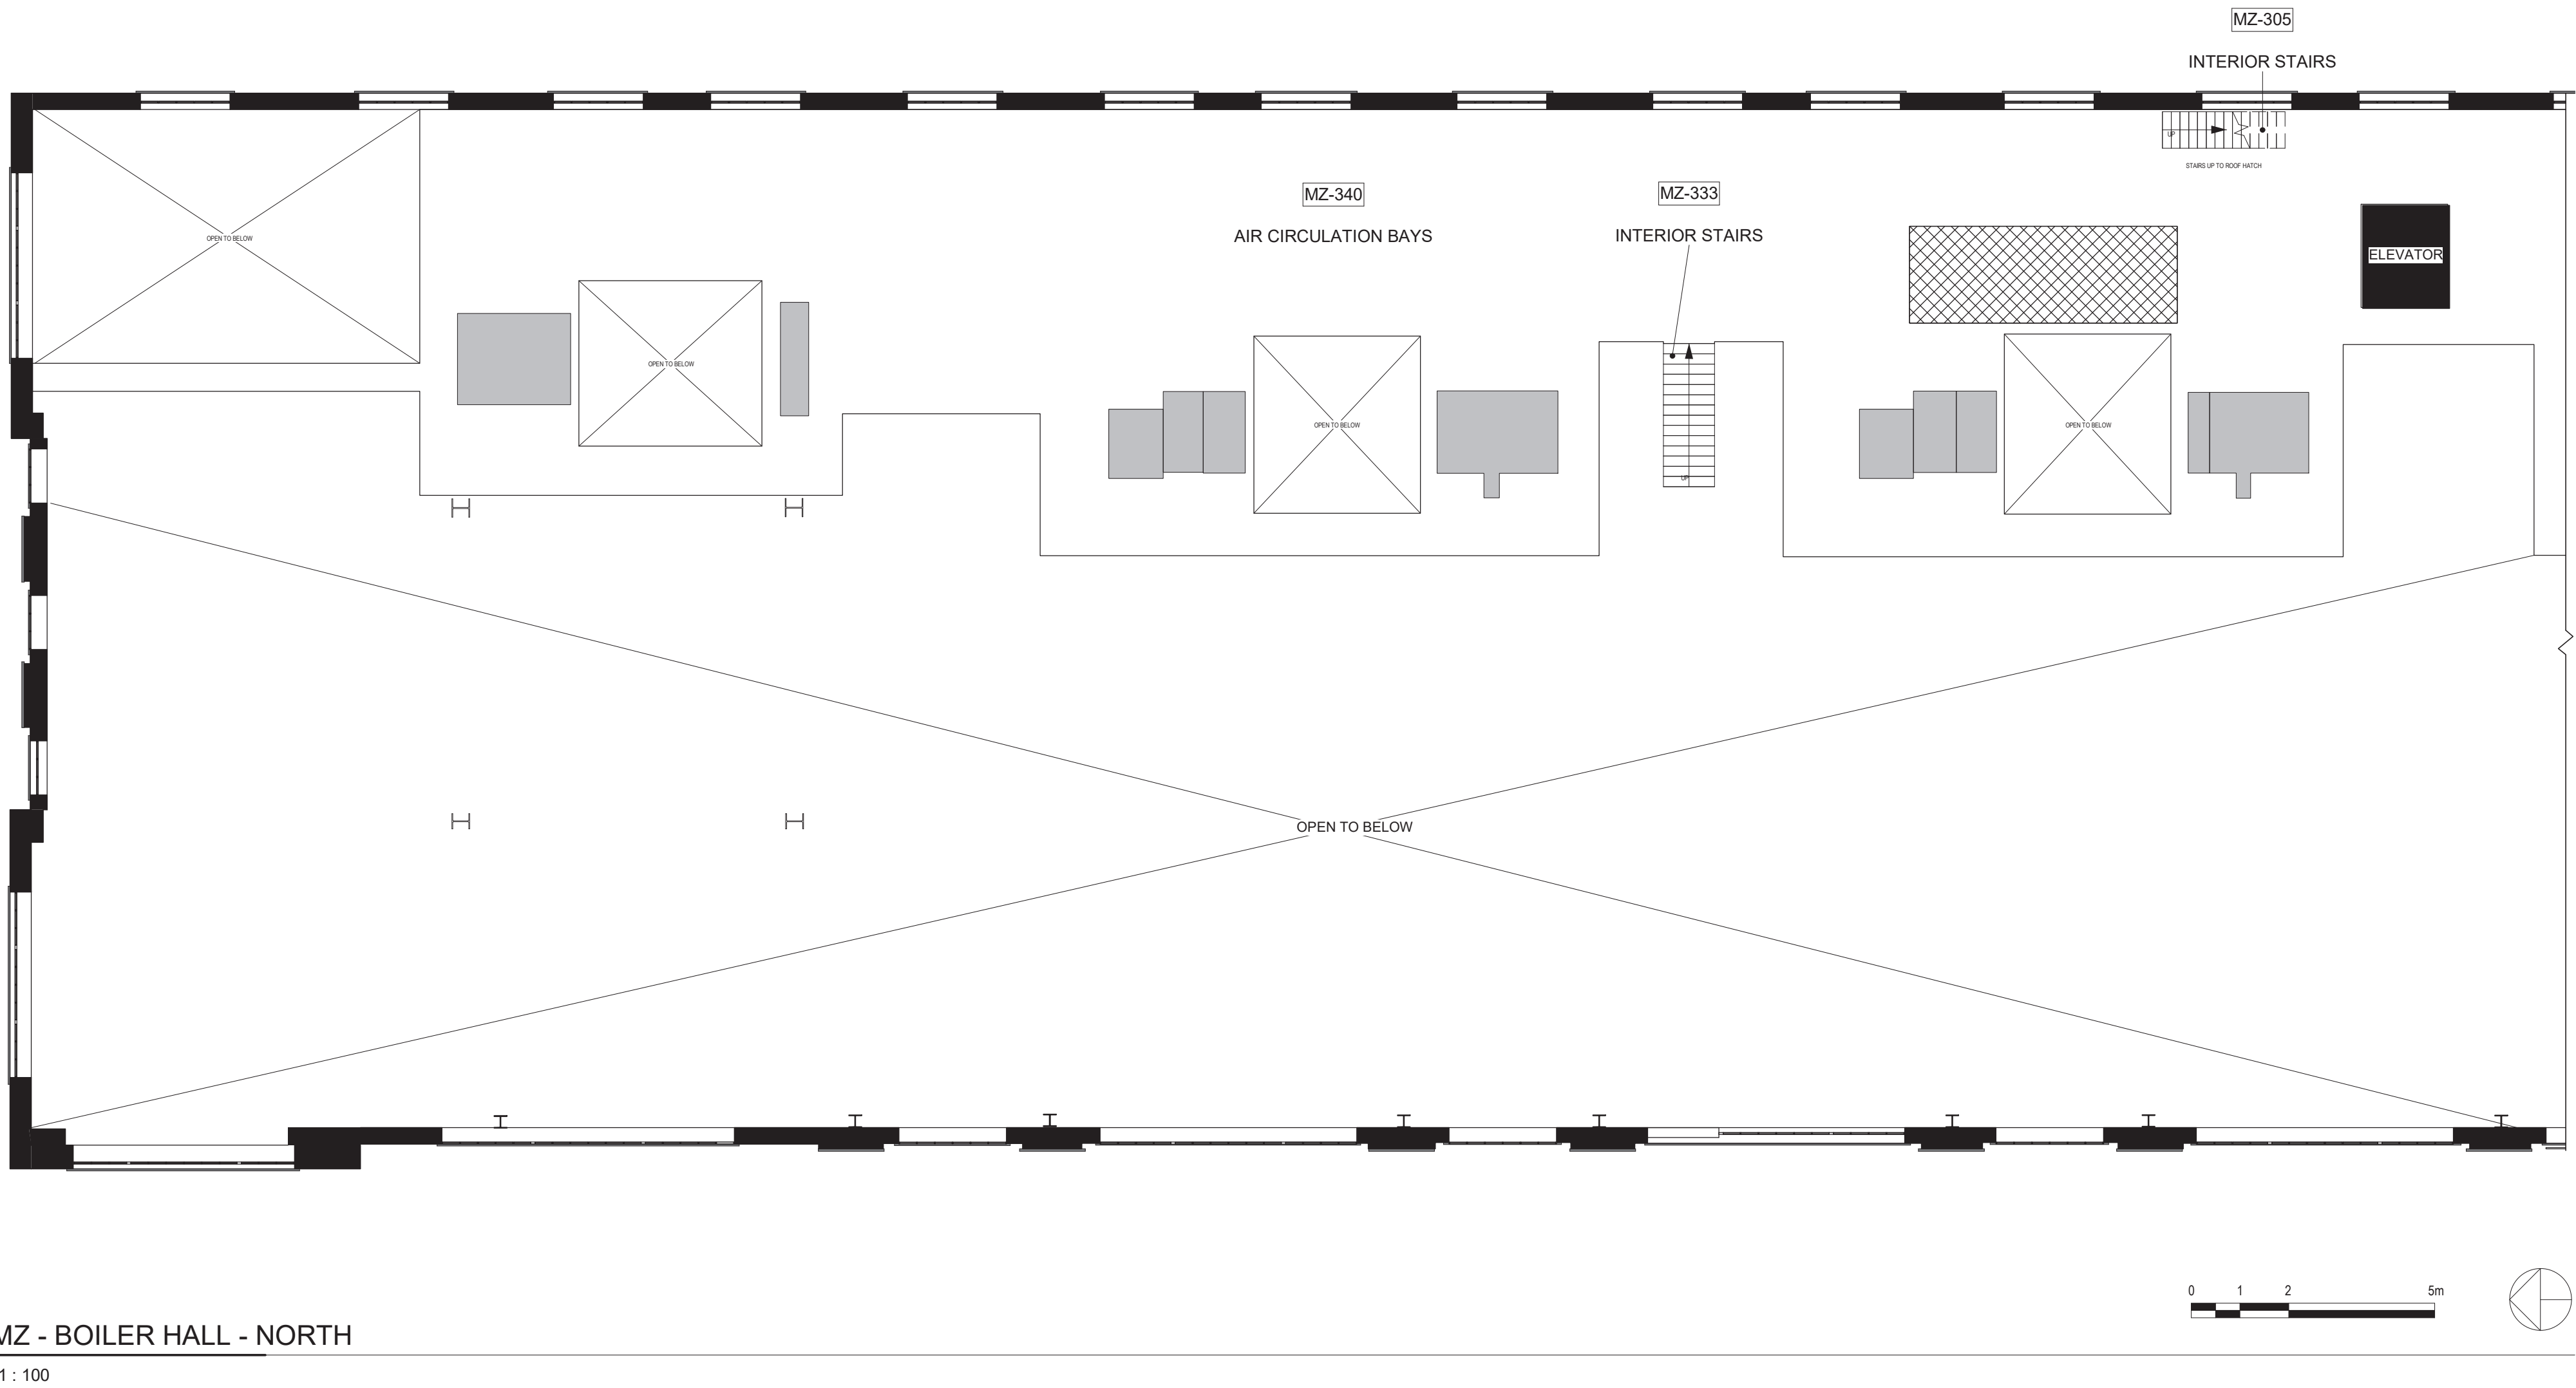

Consultant

PRIME CONSULTANT/ARCHITECTURAL
the marc boutin architectural collaborative inc.
10005 Jasper Ave #200,
Edmonton, AB T5J 3B1
Contact: Richard Cotter

MECHANICAL/ELECTRICAL
Williams Engineering Canada Inc.
10005 Jasper Ave #200,
Edmonton, AB T5J 3B1
Contact: Sheldon Samborsky (M), Ben Rajewski (E)

HERITAGE
DFS Inc. Architecture & Design
400 Boulevard de Maisonneuve O,
Montreal, QC H3A 1L4
Contact: Evan Ostlund

ARCHITECTURAL
Saucier + Perrotte Architectes
7043 Waverly St,
Montreal, QC H2S 3J1
Contact: Anne-Marie Saudier

STRUCTURAL/CIVIL/BUILDING ENVELOPE
Reed Jones Christofferson Ltd
17415 102 Ave NW #100,
Edmonton, AB T5S 1J6
Contact: Frank Cavalliere (S), John Balla (C),
Nick Trovati (BE)

BUILDING/FIRE CODE
Jensen Hughes
5855 9 St SE #106,
Calgary, AB T2H 1Z3
Contact: Kyle Duckworth

COST
BTY Group
404 8 Ave SW #645,
Calgary, AB T2P 0R9
Contact: Michael Gabeit

INDIGENITY
Nahwegahnee
1205 - 10903 103 Ave NW,
Edmonton, Alberta, T5K 2X6
Contact: Hunter Cardinal

CONSULTANT PROJECT 20008

Seal	Permit
PRELIMINARY NOT FOR CONSTRUCTION	

Edmonton

ROSSDALE POWER PLANT
ADVANCED ASSESSMENT AND
PRIORITY REHABILITATION -
HISTORIC BUILDING RECORD

CP-9496


Department INTEGRATED INFRASTRUCTURE SERVICES

No.	Description	Date
1	BUILDING RECORD	2021-02-02
2	BUILDING RECORD	2021-02-12
3	BUILDING RECORD	2021-02-17
4	CONDITONS ASSESSMENT	2021-03-07
5	BUILDING RECORD	2021-03-12
6	BUILDING RECORD	2021-12-08



Location ID ROS 105, ROS106, ROS107
Description LOW PRESSURE PLANT -
BUILDING RECORD

Drawing Title ROS107 BOILER HALL - MZ FLOOR
PLANS


Discipline	HERITAGE	Drawn	BD
Volume		Drawing	
Sheet	H215	Number	
File			

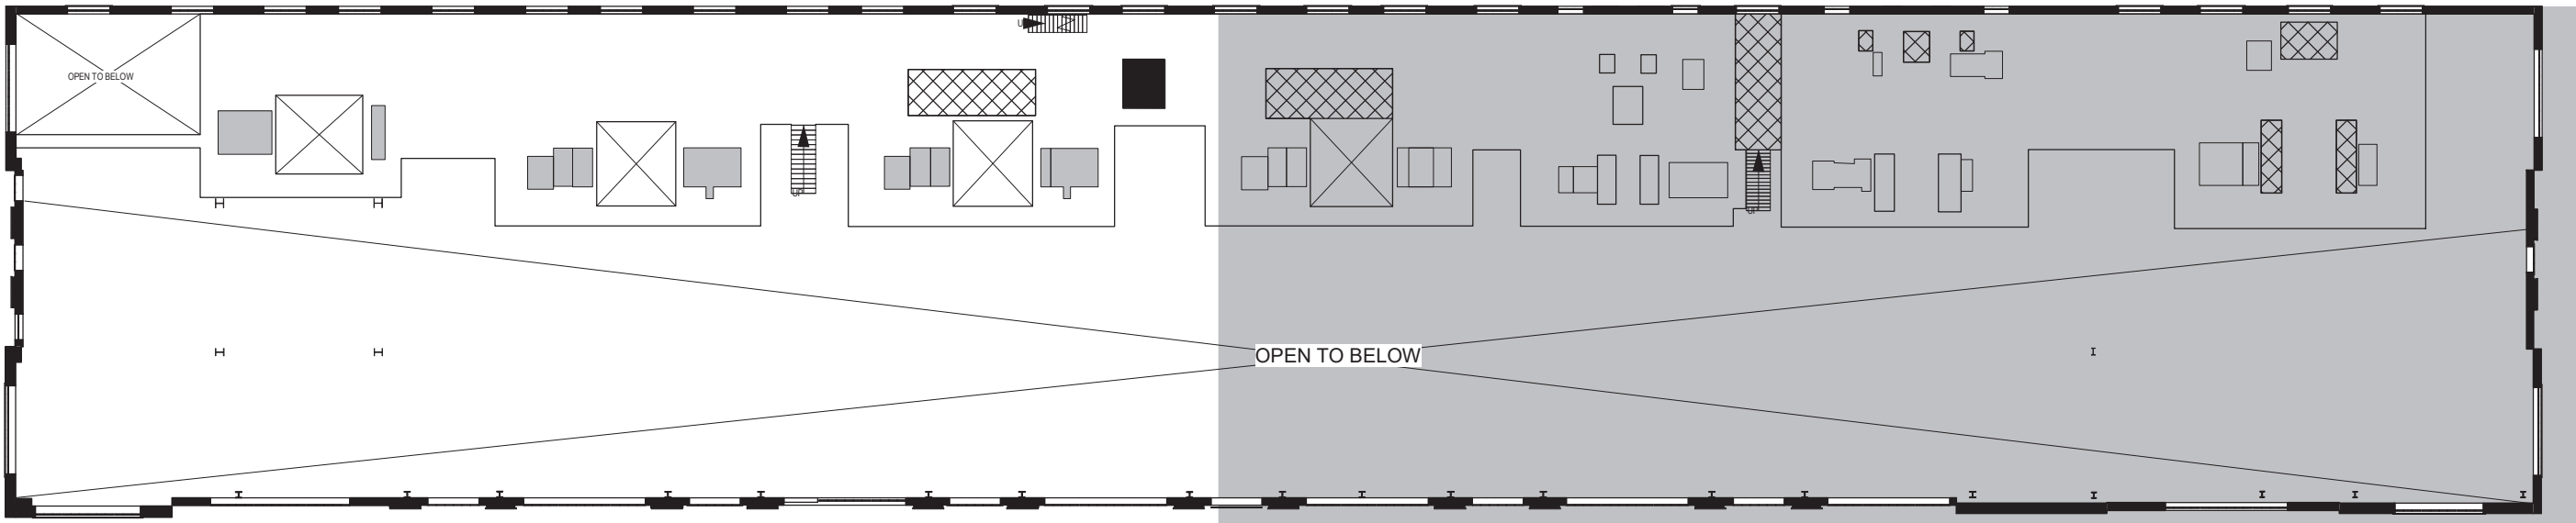


1 KEY MZ - BOILER HALL - SOUTH
1 : 300

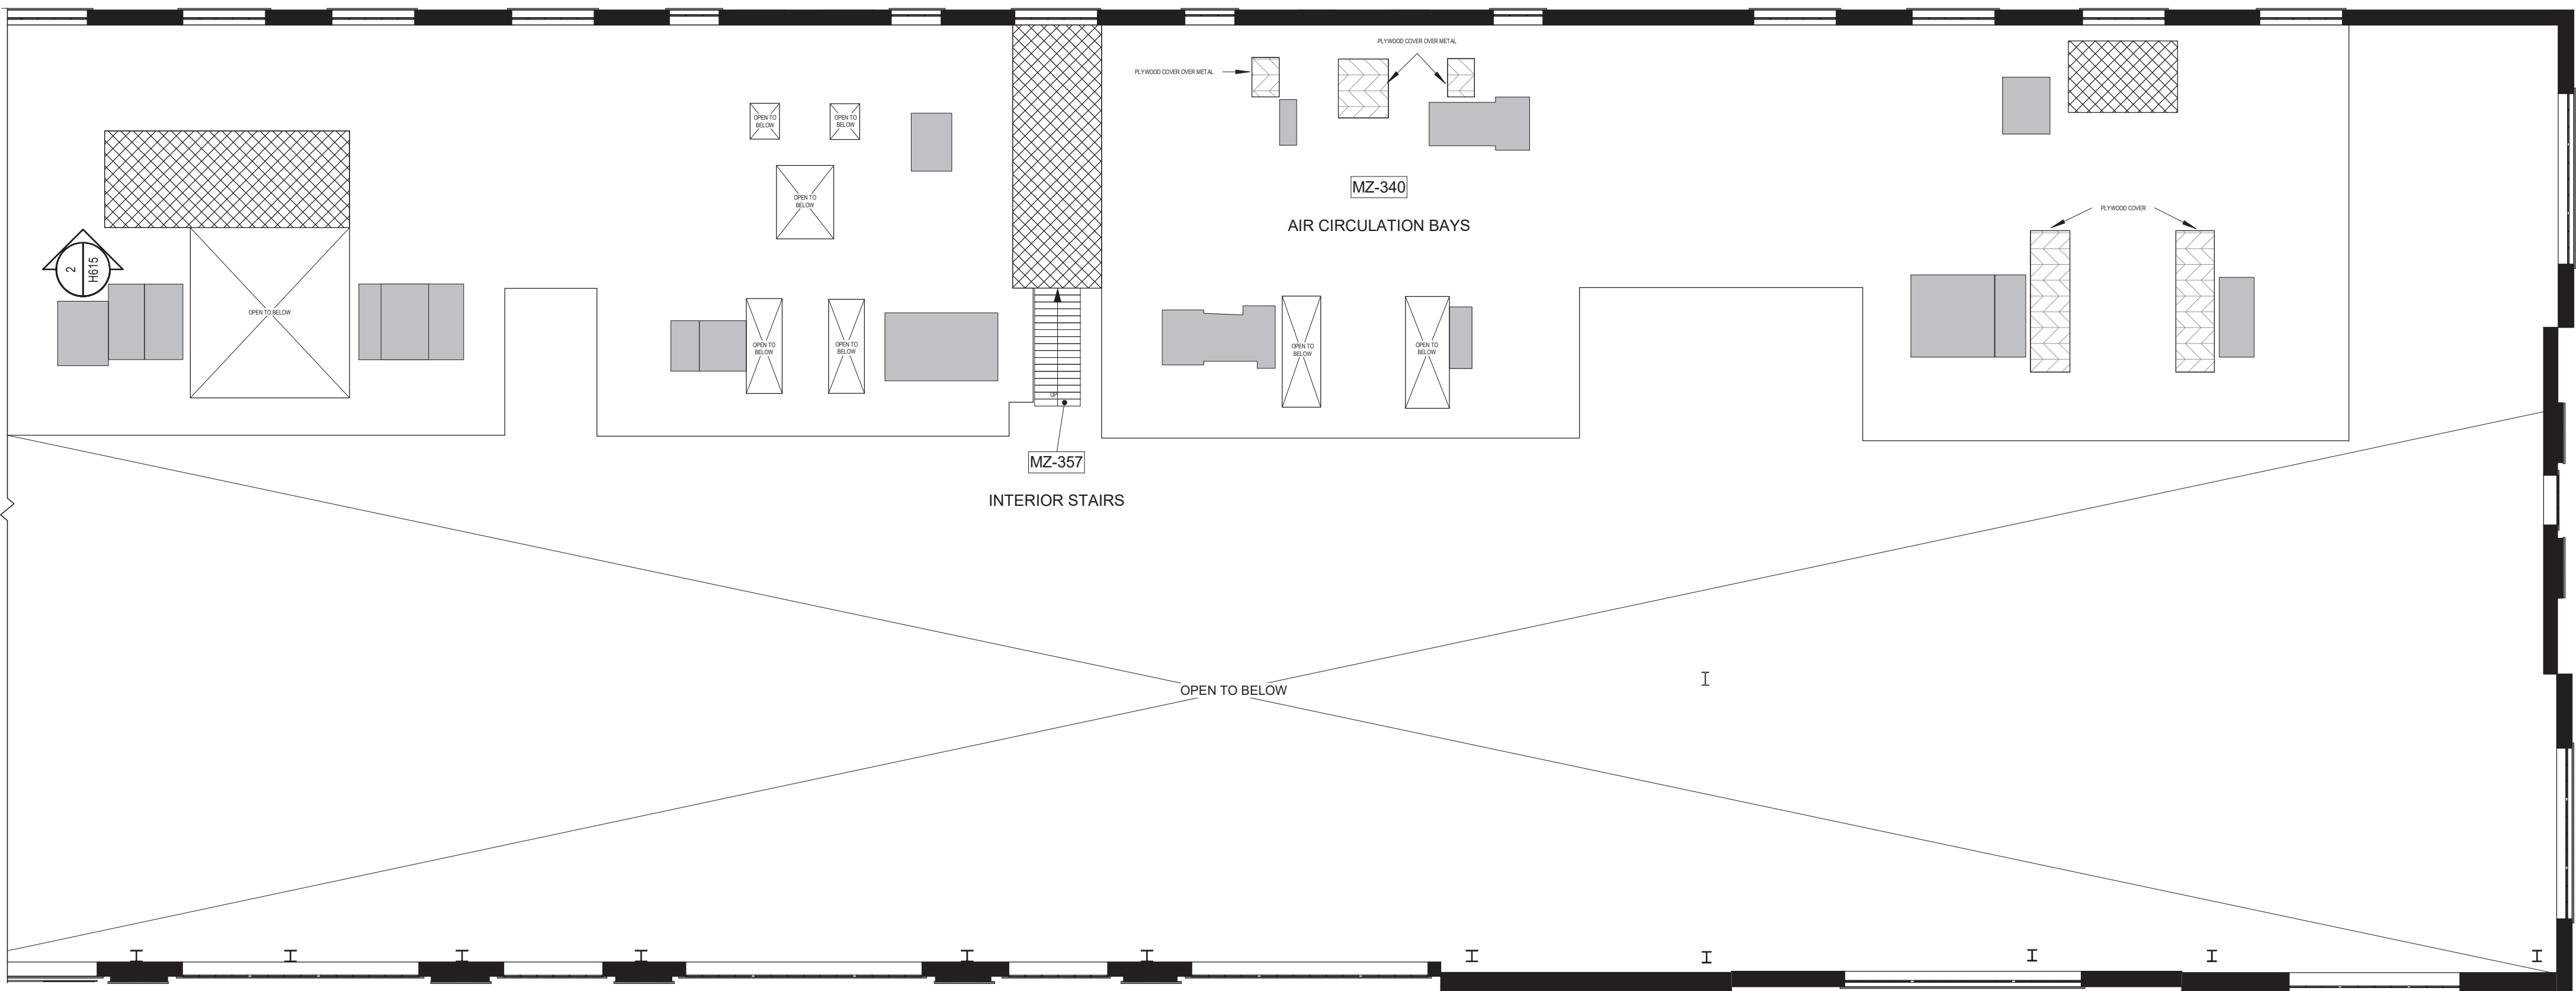 

2 MZ - BOILER HALL - SOUTH
1 : 100

 

HATCH LEGEND

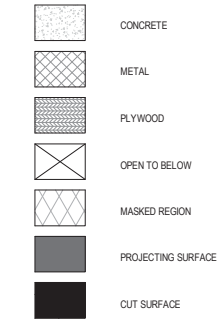

Consultant

PRIME CONSULTANT/ARCHITECTURAL
the marc boutin architectural collaborative inc.
205 9th Avenue SE, Suite 100
Calgary, AB, T2C 0R3
Contact: Richard Cotter

HERITAGE
DFS Inc. Architecture & Design
400 Boulevard de Maisonneuve O,
Montreal, QC H3A 1L4
Contact: Evan Ostlund

ARCHITECTURAL
Saucier + Perrotte Architectes
7043 Waverly St.
Montreal, QC H2S 3J1
Contact: Anne-Marie Saudier

STRUCTURAL/CIVIL/BUILDING ENVELOPE
Reed Jones Christofferson Ltd
17415 102 Ave NW #100,
Edmonton, AB T5S 1J6
Contact: Frank Cavaliere (S), John Balla (C),
Nick Trovati (BE)

CONSULTANT PROJECT 20008

Seal

MECHANICAL/ELECTRICAL
Williams Engineering Canada Inc.
10085 Jasper Ave #200,
Edmonton, AB T5J 3B1
Contact: Sheldon Samborsky (M), Ben Rajewski (E)

BUILDING/FIRE CODE
Jensen Hughes
5855 9 St SE #106,
Calgary, AB T2H 1Z3
Contact: Kyle Duckworth

COST
BTY Group
404 8 Ave SW #645,
Calgary, AB T2P 0R9
Contact: Michael Gabeit

INDIGENITY
Nahwegahnee
1205 - 10903 103 Ave NW,
Edmonton, Alberta, T5K 2K6
Contact: Hunter Cardinal



Permit

PRELIMINARY NOT FOR CONSTRUCTION



ROSSDALE POWER PLANT
ADVANCED ASSESSMENT AND
PRIORITY REHABILITATION -
HISTORIC BUILDING RECORD

CP-9496


Department INTEGRATED INFRASTRUCTURE SERVICES

No.	Description	Date
1	BUILDING RECORD	2021-02-02
2	BUILDING RECORD	2021-02-12
3	BUILDING RECORD	2021-02-17
4	CONDIONS ASSESSMENT	2021-03-07
5	BUILDING RECORD	2021-03-12
6	BUILDING RECORD	2021-12-08


Location ID ROS 105, ROS106, ROS107
Description LOW PRESSURE PLANT -
BUILDING RECORD

Drawing Title ROS107 BOILER HALL - MZ FLOOR
PLANS

Discipline	HERITAGE	Drawn	BD
Volume		Drawing	
Sheet	H216	Number	
File			

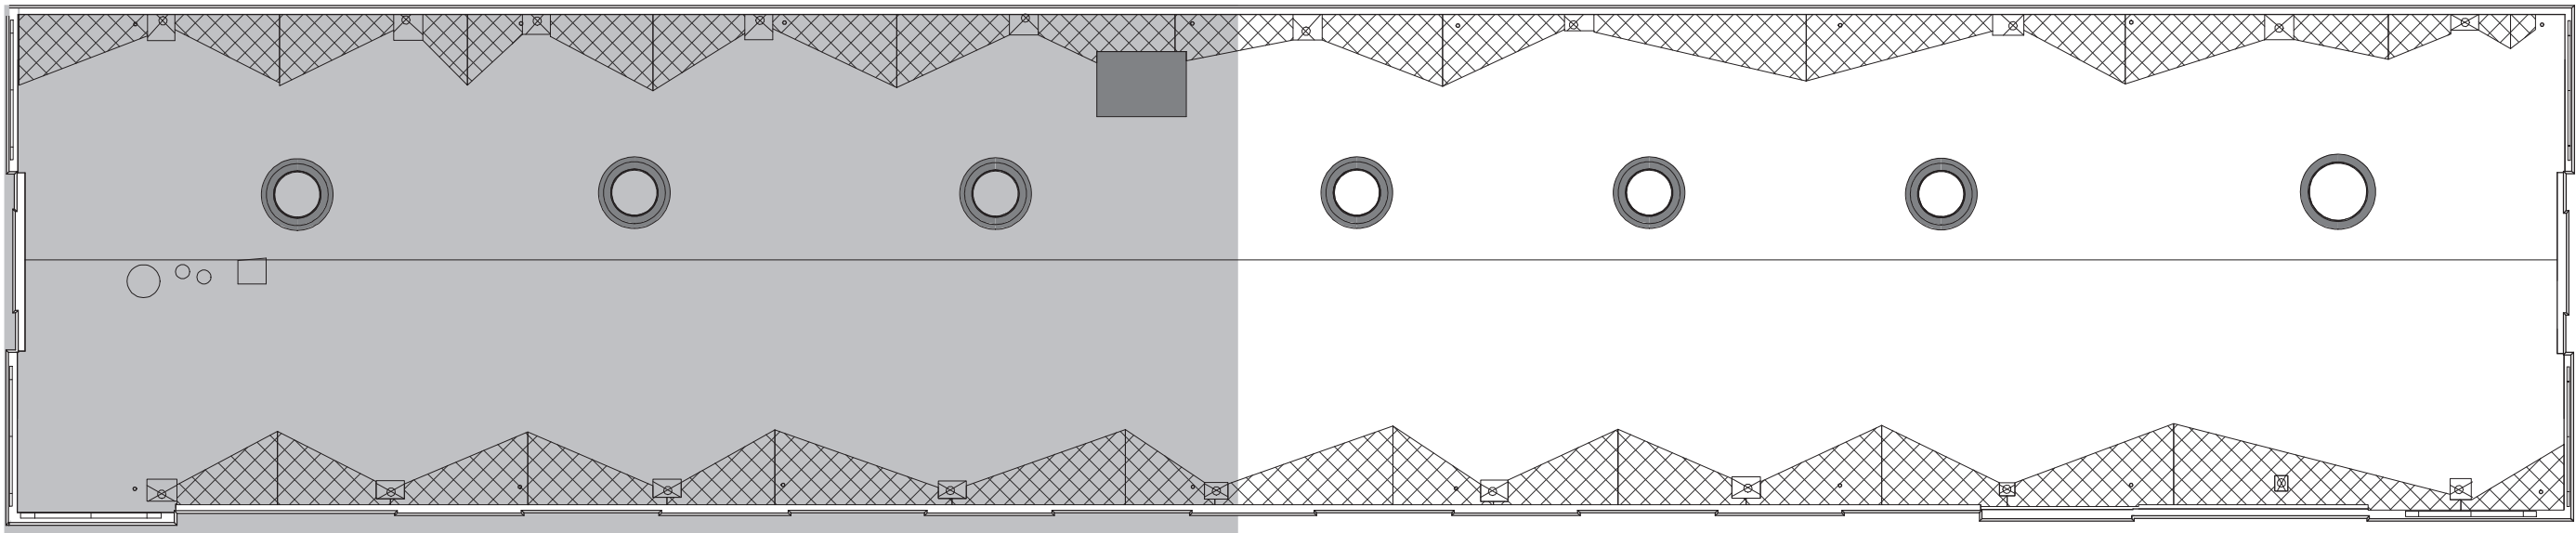


2 KEY RF- BOILER HALL
1 : 300

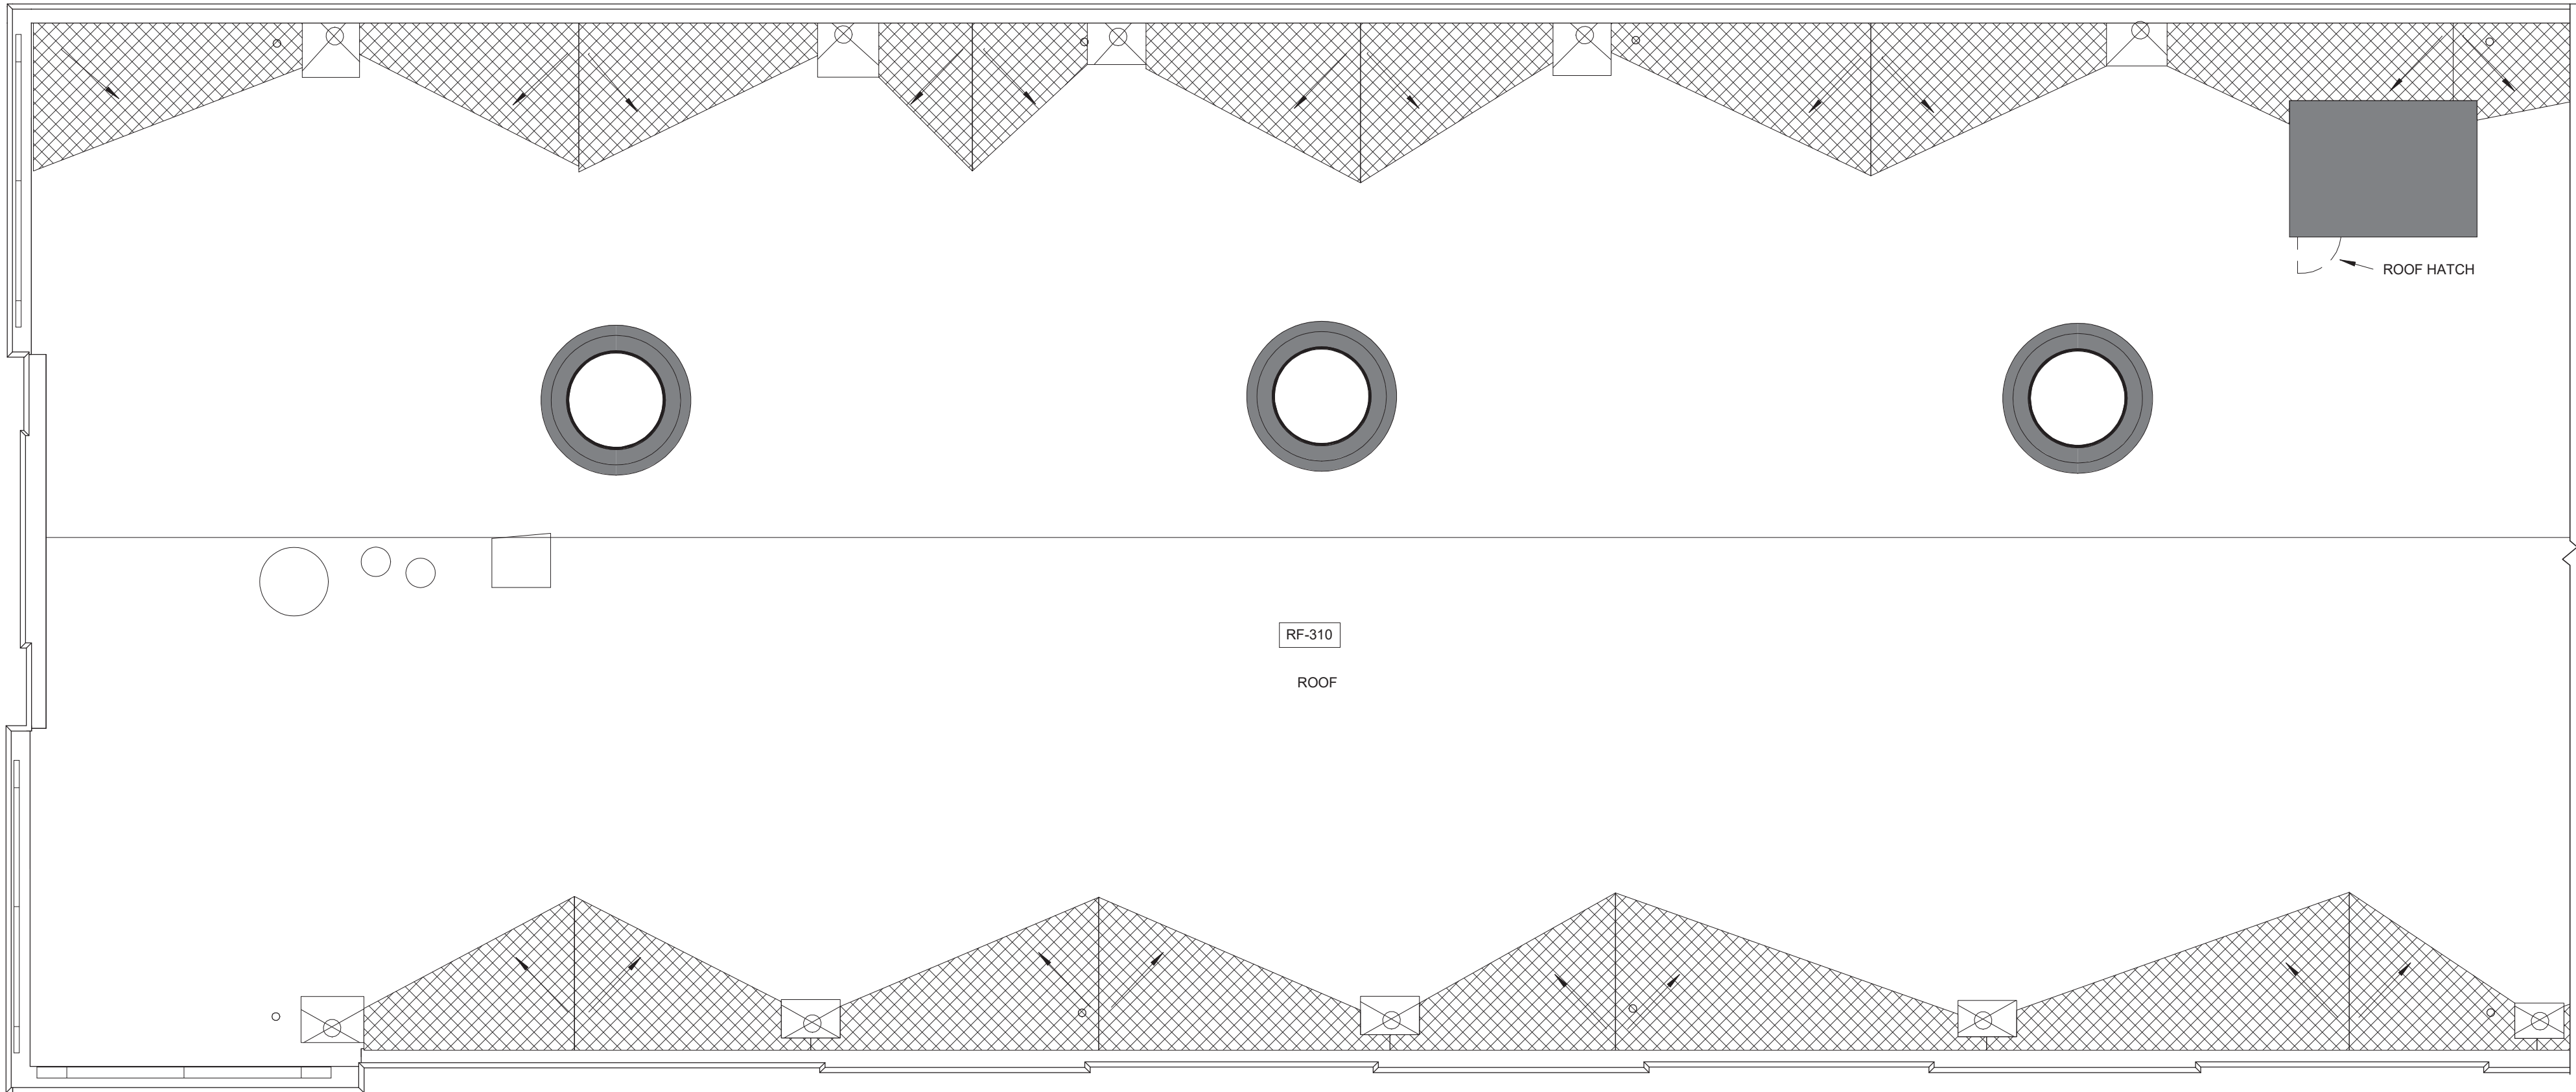

3 RF- BOILER HALL - NORTH
1 : 100

HATCH LEGEND

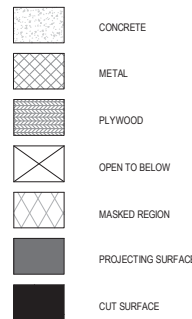

Consultant

PRIME CONSULTANT/ARCHITECTURAL
the marc boutin architectural collaborative inc.
205 9th Avenue SE, Suite 100
Calgary, AB, T2G 0P3
Contact: Richard Cotter

HERITAGE
DFS Inc. Architecture & Design
400 Boulevard de Maisonneuve O.
Montreal, QC H3A 1L4
Contact: Evan Orland

ARCHITECTURAL
Saucier + Perrotte Architectes
7243 Waverly St.
Montreal, QC H2S 3J1
Contact: Anne-Marie Saucier

STRUCTURAL/CIVIL/BUILDING ENVELOPE
Reid Jones Christofferson Ltd
17415 102 Ave NW #100,
Edmonton, AB T5S 1A8
Contact: Frank Cavalliere (S), John Balla (C),
Nick Thivais (BE)

MECHANICAL/ELECTRICAL
Williams Engineering Canada Inc.
10005 Jasper Ave #200,
Edmonton, AB T5J 3B1
Contact: Sheldon Samborsky (M), Ben Rajewski (E)

BUILDING/FIRE CODE
Jensen Hughes
5855 9 St SE #100,
Calgary, AB T2H 1Z9
Contact: Kyle Dudenwirth

COST
BTY Group
404 6 Ave SW #645,
Calgary, AB T2P 0R9
Contact: Michael Gabelt

INDIGENITY
Nahwegewin
1205 - 10903 103 Ave NW,
Edmonton, Alberta, T5K 2X6
Contact: Hunter Cardinal



CONSULTANT PROJECT 20008

Seal

Permit

PRELIMINARY NOT FOR CONSTRUCTION



ROSSDALE POWER PLANT
ADVANCED ASSESSMENT AND
PRIORITY REHABILITATION -
HISTORIC BUILDING RECORD

CP-9496


Department INTEGRATED INFRASTRUCTURE SERVICES

No.	Description	Date
1	BUILDING RECORD	2021-02-02
2	BUILDING RECORD	2021-02-12
3	BUILDING RECORD	2021-02-17
4	CONDITIONS ASSESSMENT	2021-03-07
5	BUILDING RECORD	2021-03-12
6	BUILDING RECORD	2021-12-08


Location ID ROS 105, ROS106, ROS107
Description LOW PRESSURE PLANT -
BUILDING RECORD

Drawing Title ROS107 BOILER HALL - RF PLAN

Discipline	HERITAGE	Drawn	BD
Volume		Drawing	
Sheet	H217	Number	
File			

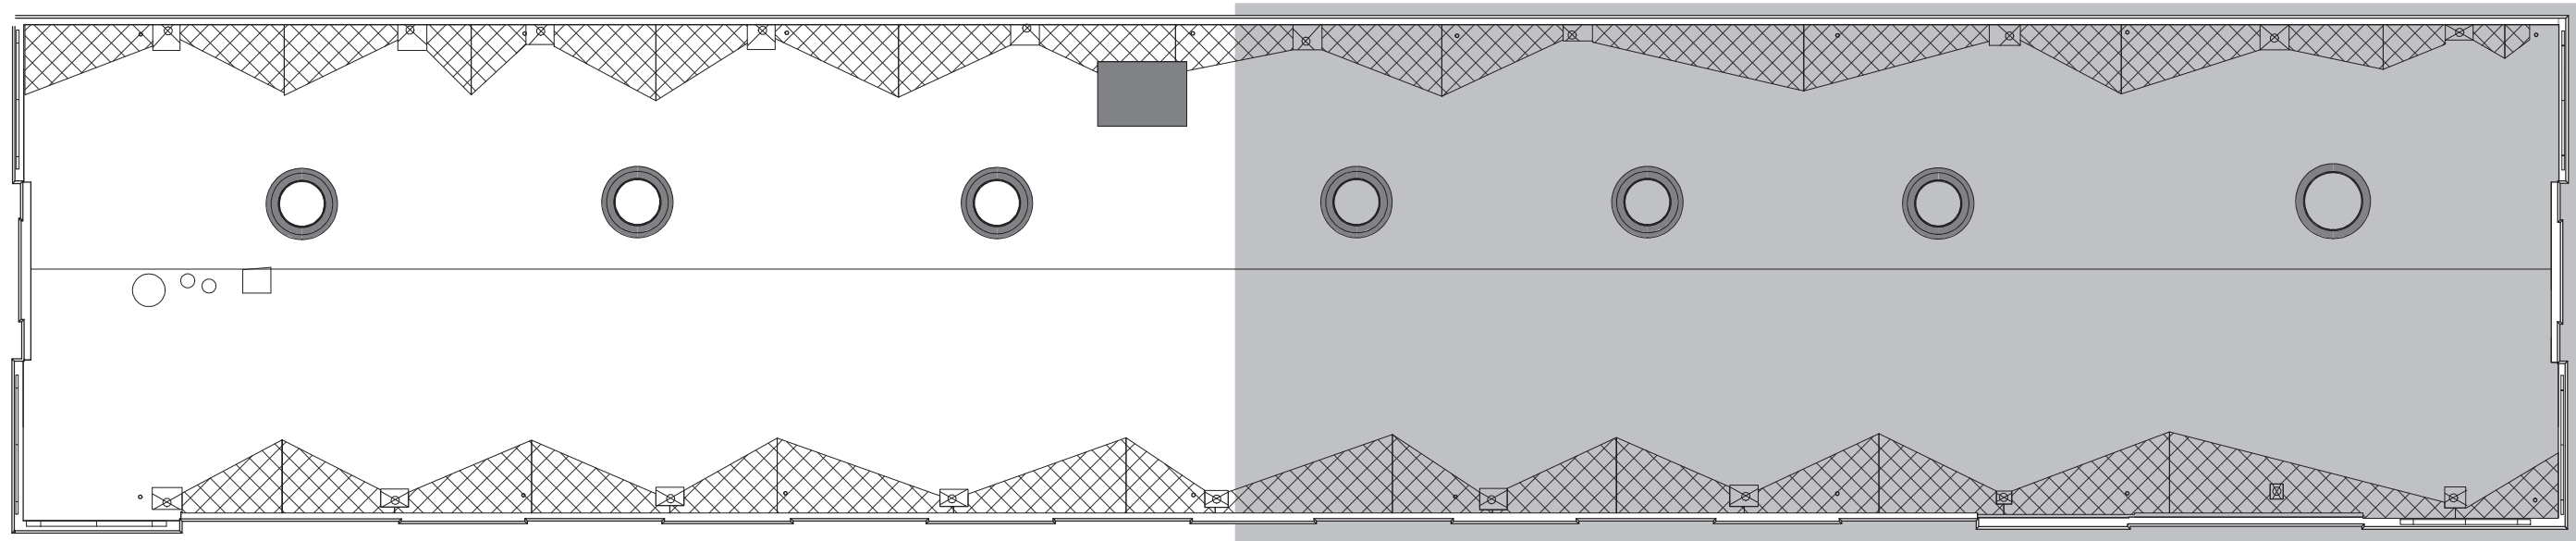


1 KEY RF- BOILER HALL -SOUTH
1 : 300

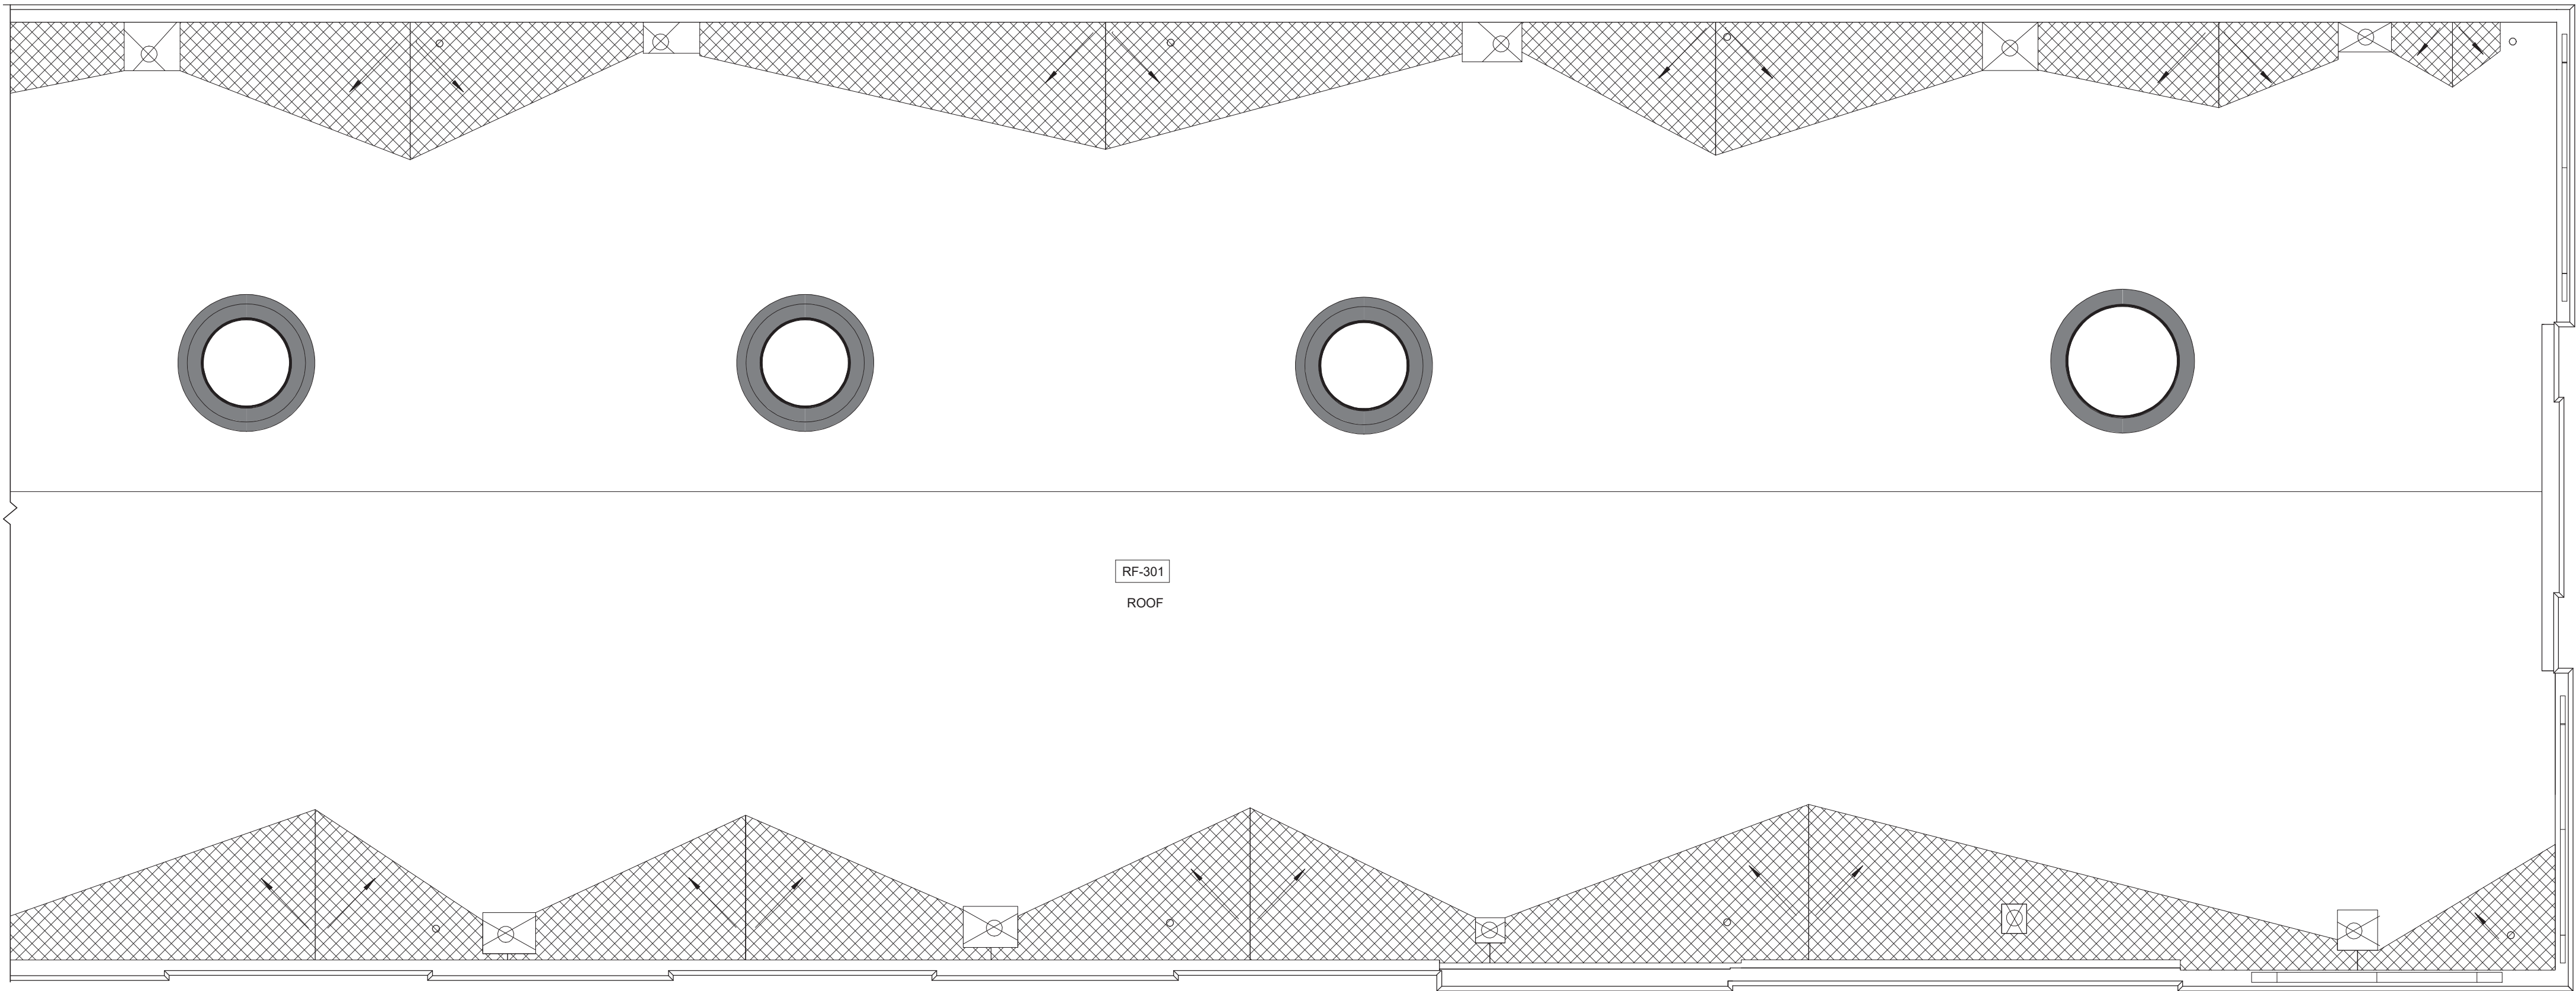

2 RF- BOILER HALL - SOUTH
1 : 100

HATCH LEGEND

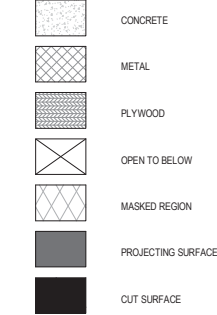

Consultant

PRIME CONSULTANT/ARCHITECTURAL
the marc boutin architectural collaborative inc.
205 5th Avenue SE, Suite 100
Calgary, AB, T2C 0P3
Contact: Richard Cotter

HERITAGE
DFS Inc Architecture & Design
400 Boulevard de Maisonneuve O.
Montreal, QC H3A 1L4
Contact: Evan Orland

ARCHITECTURAL
Saucier + Perrotte Architectes
7243 Waverly St.
Montreal, QC H2S 3J1
Contact: Anne-Marie Saucier

STRUCTURAL/CIVIL/BUILDING ENVELOPE
Reid Jones Christofferson Ltd
17415 102 Ave NW #100,
Edmonton, AB T5S 1A8
Contact: Frank Cavaliere (S), John Balla (C),
Nick Thivais (BE)

MECHANICAL/ELECTRICAL
Williams Engineering Canada Inc.
10005 Jasper Ave #200,
Edmonton, AB T5J 3B1
Contact: Sheldon Samborsky (M), Ben Rajewski (E)

BUILDING/FIRE CODE
Jensen Hughes
5855 9 St SE #100,
Calgary, AB T2H 1Z9
Contact: Kyle Dudenwirth

COST
BTY Group
404 6 Ave SW #645,
Calgary, AB T2P 0R9
Contact: Michael Gabert

INDIGENITY
Nahayewin
1205 - 10903 103 Ave NW,
Edmonton, Alberta, T5K 2X6
Contact: Hunter Cardinal



CONSULTANT PROJECT 20008

Seal

Permit

PRELIMINARY NOT FOR CONSTRUCTION

Edmonton

ROSSDALE POWER PLANT
ADVANCED ASSESSMENT AND
PRIORITY REHABILITATION -
HISTORIC BUILDING RECORD

CP-9496


Department INTEGRATED INFRASTRUCTURE SERVICES

No.	Description	Date
1	BUILDING RECORD	2021-02-02
2	BUILDING RECORD	2021-02-12
3	BUILDING RECORD	2021-02-17
4	CONDITIONS ASSESSMENT	2021-03-07
5	BUILDING RECORD	2021-03-12
6	BUILDING RECORD	2021-12-08


Location ID ROS 105, ROS106, ROS107
Description LOW PRESSURE PLANT -
BUILDING RECORD

Drawing Title ROS107 BOILER HALL - RF PLAN


Discipline	HERITAGE	Drawn	BD
Volume		Drawing	
Sheet	H218	Number	
File			

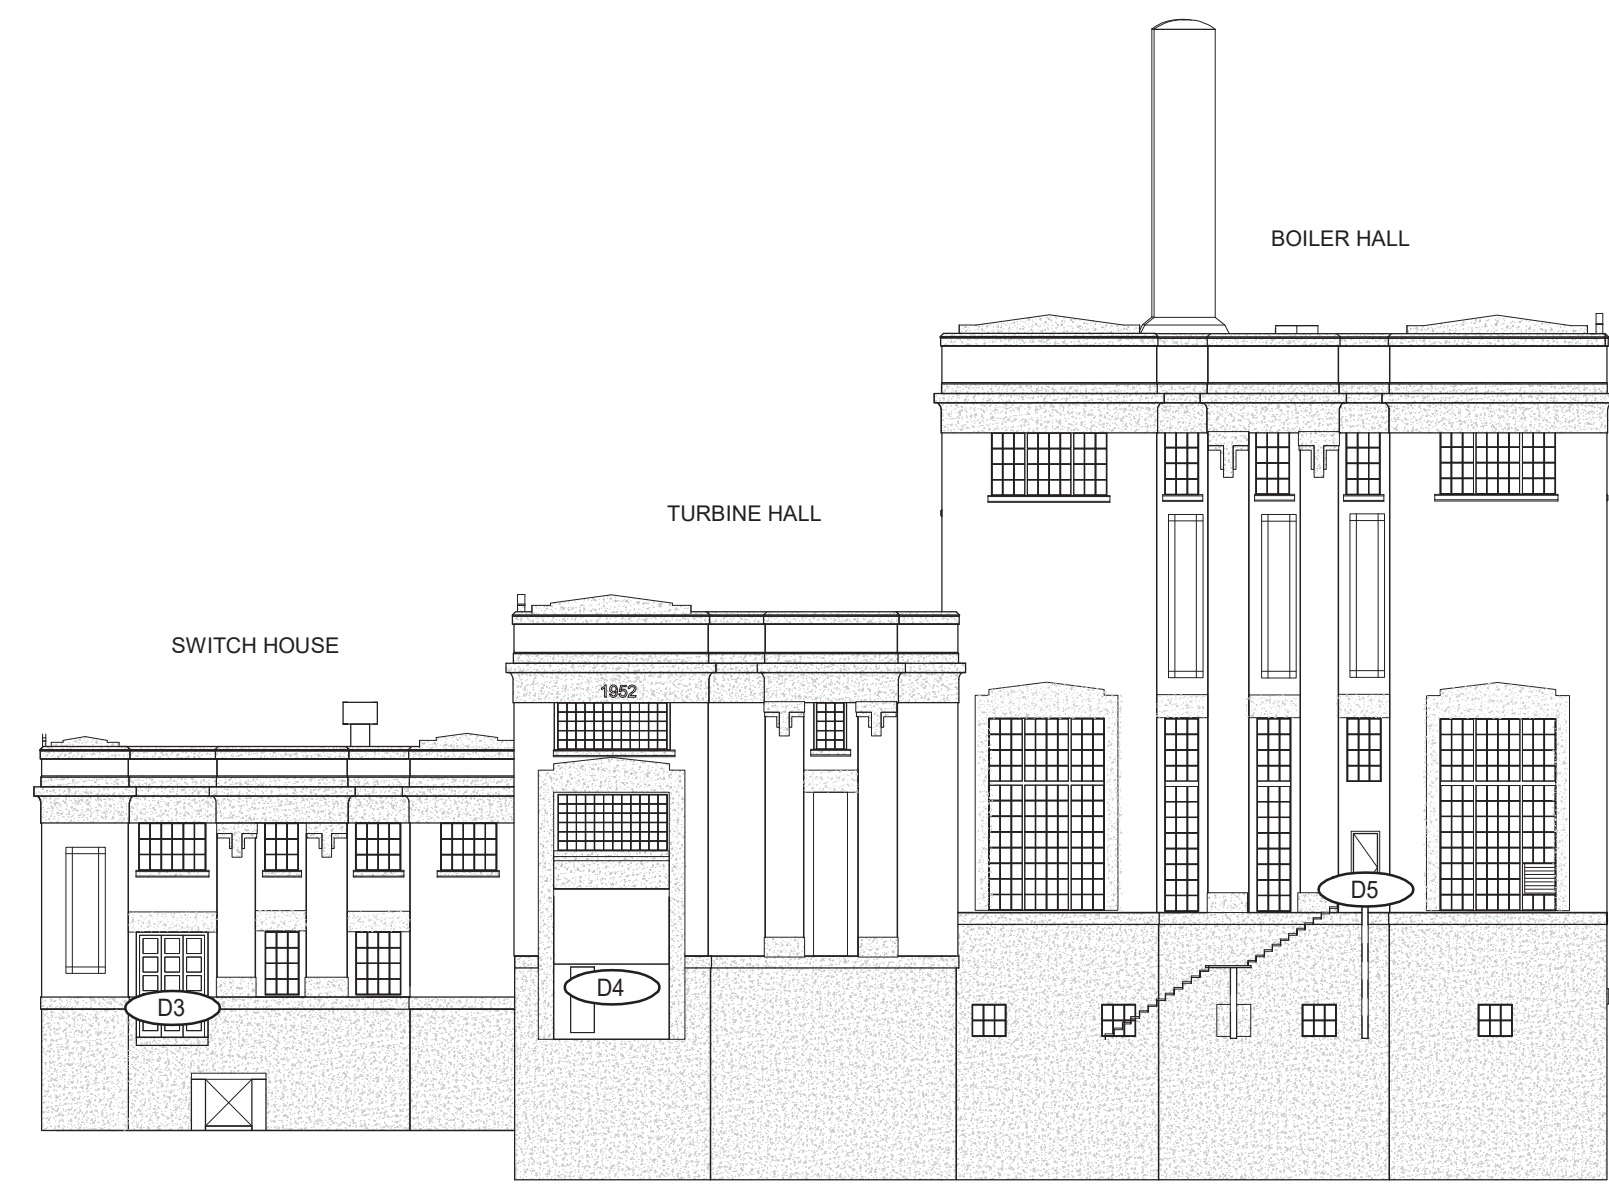

1 NORTH - LOW PRESSURE PLANT
1 : 250

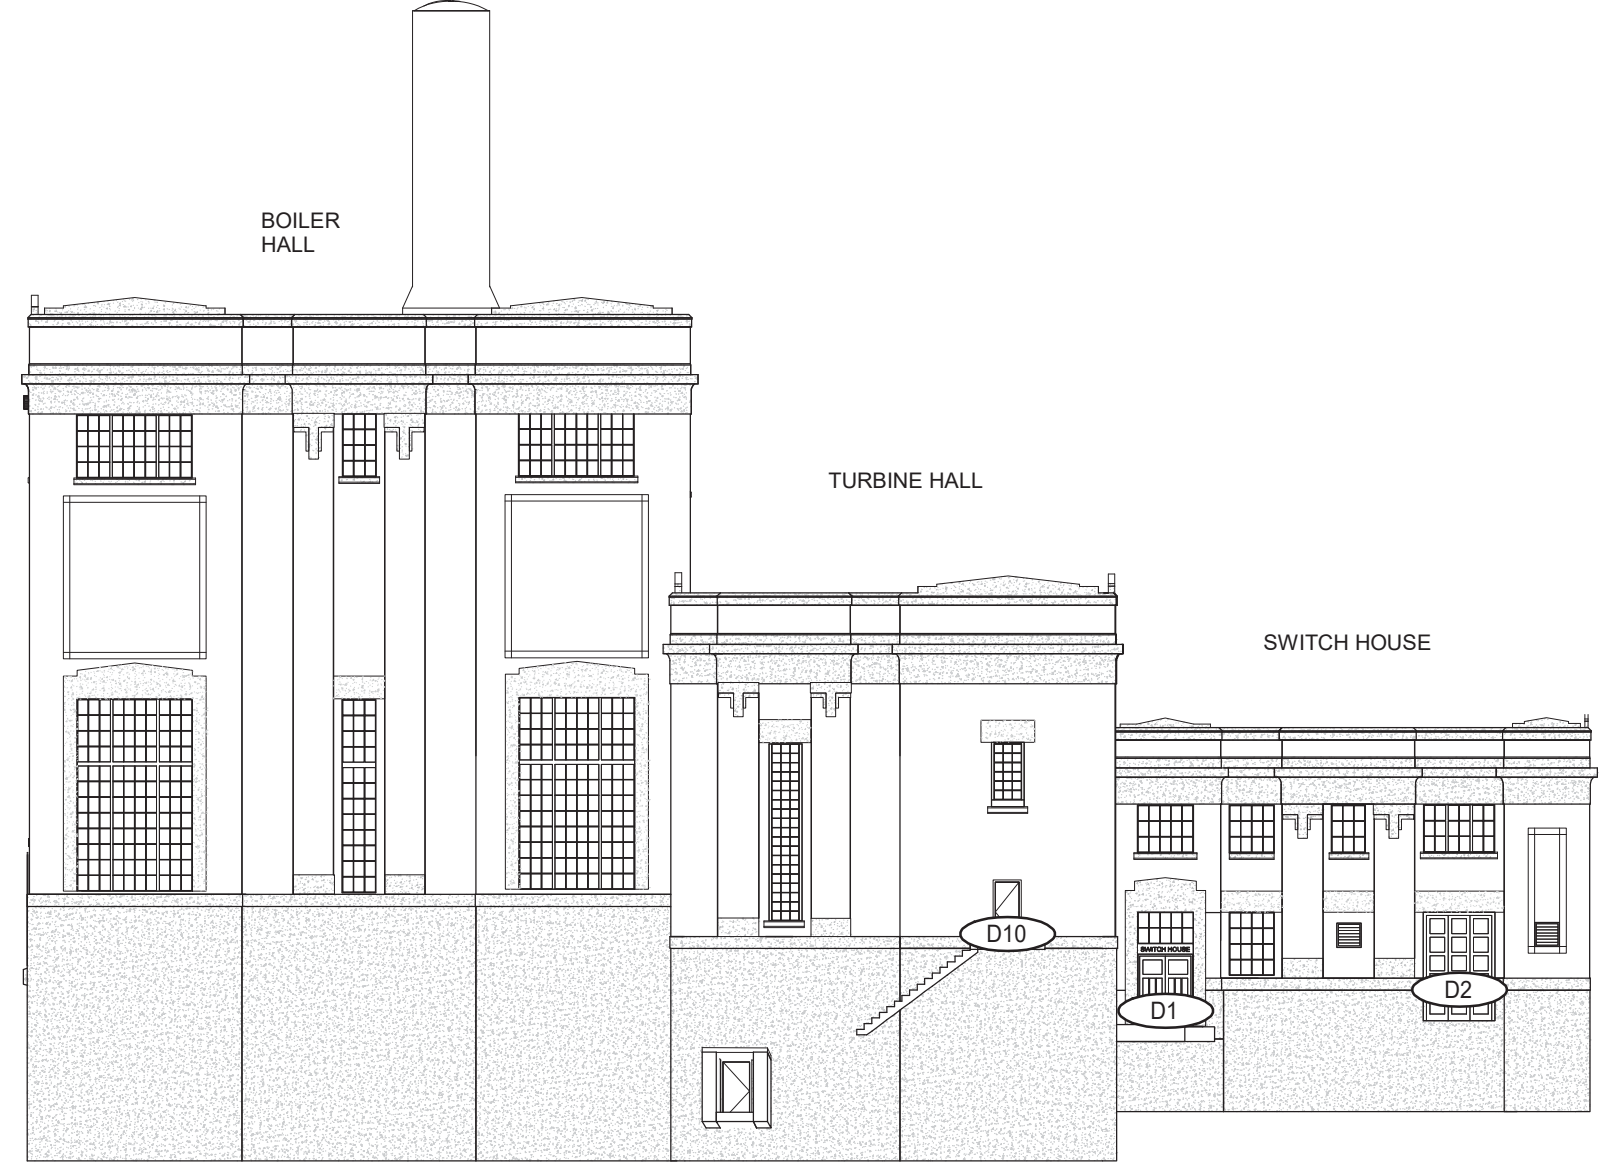

2 SOUTH - LOW PRESSURE PLANT
1 : 250

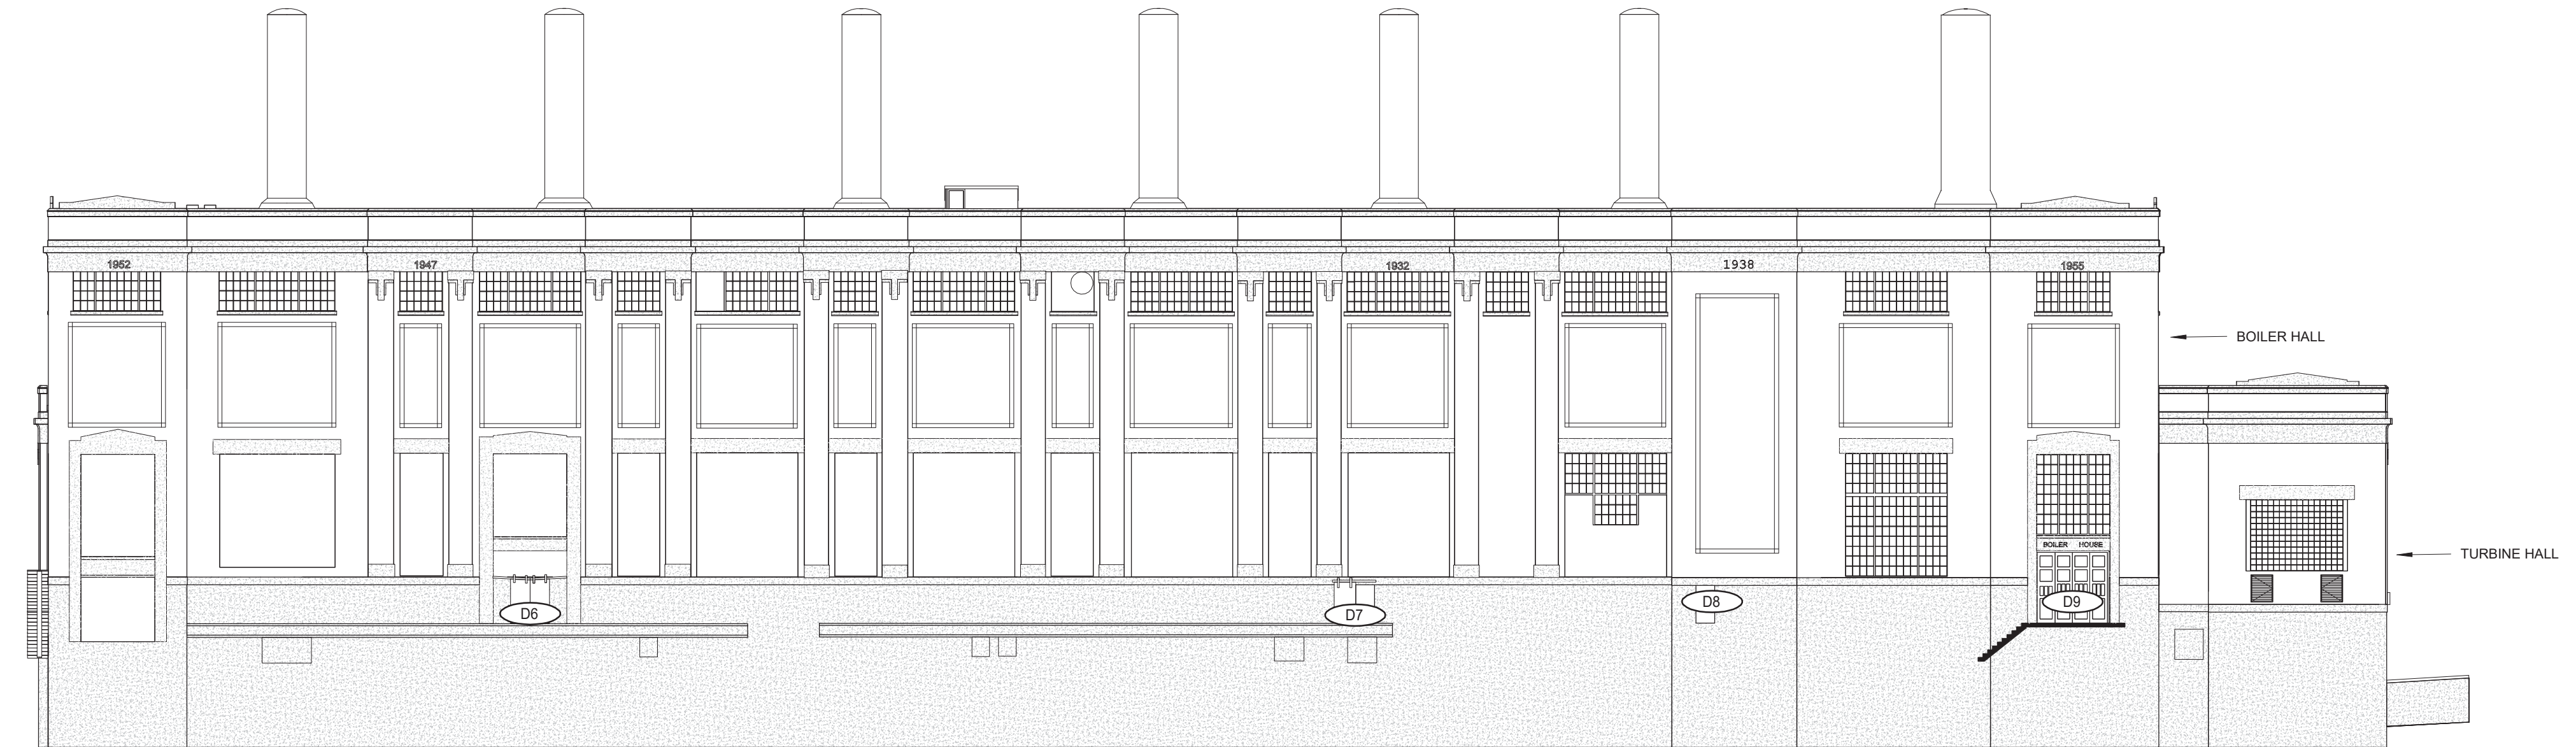

3 WEST - LOW PRESSURE PLANT
1 : 250




4 EAST - LOW PRESSURE PLANT
1 : 250

DRAWING NOTES

All wall assemblies are brick unless drafted with concrete hatch.

HATCH LEGEND

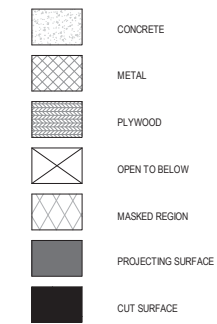

Consultant

PRIME CONSULTANT/ARCHITECTURAL
the marc boutin architectural collaborative inc.
205 5th Avenue SE, Suite 100
Calgary, AB, T2C 0P3
Contact: Richard Cotter

HERITAGE
DFS Inc. Architecture & Design
400 Boulevard de Maisonneuve O.
Montreal, QC H3A 1L4
Contact: Evan Oxlund

ARCHITECTURAL
Saucier + Perrotte Architectes
7343 Waverly St.
Montreal, QC H2S 3J1
Contact: Anne-Marie Saucier

STRUCTURAL/CIVIL/BUILDING ENVELOPE
Reid Jones Christofferson Ltd
17415 102 Ave NW #100,
Edmonton, AB T5S 1A8
Contact: Frank Cavaliere (S), John Balla (C),
Nick Thivault (BE)

MECHANICAL/ELECTRICAL
Williams Engineering Canada Inc.
10005 Jasper Ave #200,
Edmonton, AB T5J 3B1
Contact: Sheldon Samborsky (M), Ben Rajewski (E)

BUILDING/FIRE CODE
Jensen Hughes
5855 9 St SE #100,
Calgary, AB T2H 1Z3
Contact: Kyle Dudenwirth

COST
BTY Group
404 6 Ave SW #645,
Calgary, AB T2P 0R9
Contact: Michael Gabert

INDIGENITY
Nahwegewin
1205 - 10903 103 Ave NW,
Edmonton, Alberta, T5K 2X6
Contact: Hunter Cardinal

CONSULTANT PROJECT 2008

Seal

Permit

PRELIMINARY NOT FOR CONSTRUCTION

Edmonton

ROSSDALE POWER PLANT
ADVANCED ASSESSMENT AND
PRIORITY REHABILITATION -
HISTORIC BUILDING RECORD

CP-9496

Department INTEGRATED INFRASTRUCTURE SERVICES

No.	Description	Date
1	BUILDING RECORD	2021-02-03
2	BUILDING RECORD	2021-02-19
3	BUILDING RECORD	2021-03-12
4	BUILDING RECORD	2021-03-15
5	BUILDING RECORD	2021-12-08

Location ID

Description

LOW PRESSURE PLANT -
BUILDING RECORD

Drawing
Title

ROS106, ROS107, ROS108 LOW
PRESSURE PLANT- EXTERIOR
ELEVATIONS

Discipline	HERITAGE	Drawn	BD
Volume		Drawing Number	
Sheet	H300		
File			



1 SOUTH ELEVATION SWITCH HOUSE
1 : 100



2 EAST ELEVATION SWITCH HOUSE
1 : 100




3 NORTH ELEVATION SWITCH HOUSE
1 : 100

DRAWING NOTES

All wall assemblies are brick unless drafted with concrete hatch.

HATCH LEGEND

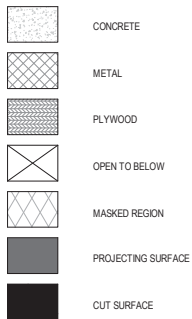

Consultant

PRIME CONSULTANT/ARCHITECTURAL
the marc boutin architectural collaborative inc.
205 5th Avenue SE, Suite 100
Calgary, AB, T2C 0P3
Contact: Richard Cotter

HERITAGE
DFS Inc. Architecture & Design
400 Boulevard de Maisonneuve O.
Montreal, QC H3A 1L4
Contact: Evan Orland

ARCHITECTURAL
Saucier + Perrotte Architectes
7243 Waverly St.
Montreal, QC H2S 3J1
Contact: Anne-Marie Saucier

STRUCTURAL/CIVIL/BUILDING ENVELOPE
Reed Jones Christofferson Ltd
17415 102 Ave NW #100,
Edmonton, AB T5S 1A8
Contact: Frank Cavalliere (S), John Balla (C),
Nick Thivault (BE)

MECHANICAL/ELECTRICAL
Williams Engineering Canada Inc.
10065 Jasper Ave #200,
Edmonton, AB T5J 3B1
Contact: Sheldon Samborsky (M), Ben Rajewski (E)

BUILDING/FIRE CODE
Jensen Hughes
8855 9 St SE #100,
Calgary, AB T2H 1Z9
Contact: Kyle Dudgeon

COST
BTY Group
404 6 Ave SW #645,
Calgary, AB T2P 0R9
Contact: Michael Gabet

INDIGENITY
Nahwegahini
1205 - 10903 103 Ave NW,
Edmonton, Alberta, T5K 2X6
Contact: Hunter Cardinal

CONSULTANT PROJECT 2008

Seal

Permit

PRELIMINARY NOT FOR CONSTRUCTION

Edmonton

ROSSDALE POWER PLANT
ADVANCED ASSESSMENT AND
PRIORITY REHABILITATION -
HISTORIC BUILDING RECORD

CP-9496

Department INTEGRATED INFRASTRUCTURE SERVICES

No.	Description	Date
1	BUILDING RECORD	2021-01-19
2	BUILDING RECORD	2021-01-27
3	BUILDING RECORD	2021-02-09
4	BUILDING RECORD	2021-02-19
5	CONDITONS ASSESSMENT	2021-03-06
6	CONDITONS ASSESSMENT	2021-03-07
7	BUILDING RECORD	2021-03-12
8	BUILDING RECORD	2021-12-08

Location ID ROS 105, ROS106, ROS107

Description LOW PRESSURE PLANT -
BUILDING RECORD


Drawing Title ROS105 SWITCH HOUSE
EXTERIOR ELEVATIONS

Discipline	HERITAGE	Drawn	BD
Volume		Drawing	
Sheet	H301	Number	
File			

DRAWING NOTES

All wall assemblies are brick unless drafted with concrete hatch.

HATCH LEGEND

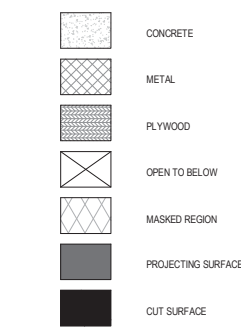

Consultant	
PRIME CONSULTANT/ARCHITECTURAL the marc boutin architectural collaborative inc. 10085 Jasper Ave #200, Edmonton, AB T5C 0R3 Contact: Richard Cotter	MECHANICAL/ELECTRICAL Williams Engineering Canada Inc. 10085 Jasper Ave #200, Edmonton, AB T5C 0R3 Contact: Sheldon Samborsky (M), Ben Rajewski (E)
HERITAGE DPS Inc. Architecture & Design 400 Boulevard de Maisonneuve O, Montreal, QC H3A 1L4 Contact: Evan Ostlund	BUILDING/FIRE CODE Jensen Hughes 5855 9 St SE #106, Calgary, AB T2H 1Z3 Contact: Kyle Duckworth
ARCHITECTURAL Saucier + Perrotte Architectes 7043 Waverly St, Montreal, QC H2S 3J1 Contact: Anne-Marie Saudier	COST BTY Group 404 8 Ave SW #645, Calgary, AB T2P 0R9 Contact: Michael Gabelot
STRUCTURAL/CIVIL/BUILDING ENVELOPE Reed Jones Christofferson Ltd 17415 102 Ave NW #100, Edmonton, AB T5S 1J6 Contact: Frank Cavaliere (S), John Balla (C), Nick Trovati (RE)	INDIGENITY Nahwegahie 1205 - 10903 103 Ave NW, Edmonton, Alberta, T5K 2K6 Contact: Hunter Cardinal
CONSULTANT PROJECT 20008	
Seal	Permit
PRELIMINARY NOT FOR CONSTRUCTION	



ROSSDALE POWER PLANT
ADVANCED ASSESSMENT AND
PRIORITY REHABILITATION -
HISTORIC BUILDING RECORD

CP-9496

Department INTEGRATED INFRASTRUCTURE SERVICES


No.	Description	Date
1	BUILDING RECORD	2021-02-02
2	BUILDING RECORD	2021-02-15
3	BUILDING RECORD	2021-02-19
4	CONDIONS ASSESSMENT	2021-03-06
5	CONDIONS ASSESSMENT	2021-03-07
6	BUILDING RECORD	2021-03-12
7	BUILDING RECORD	2021-12-08

Location ID ROS 105, ROS106, ROS107


Description LOW PRESSURE PLANT -
BUILDING RECORD

Drawing Title ROS106 TURBINE HALL EXTERIOR
ELEVATIONS


Discipline	HERITAGE	Drawn	BD
Volume	Drawing Number		
Sheet			
File			

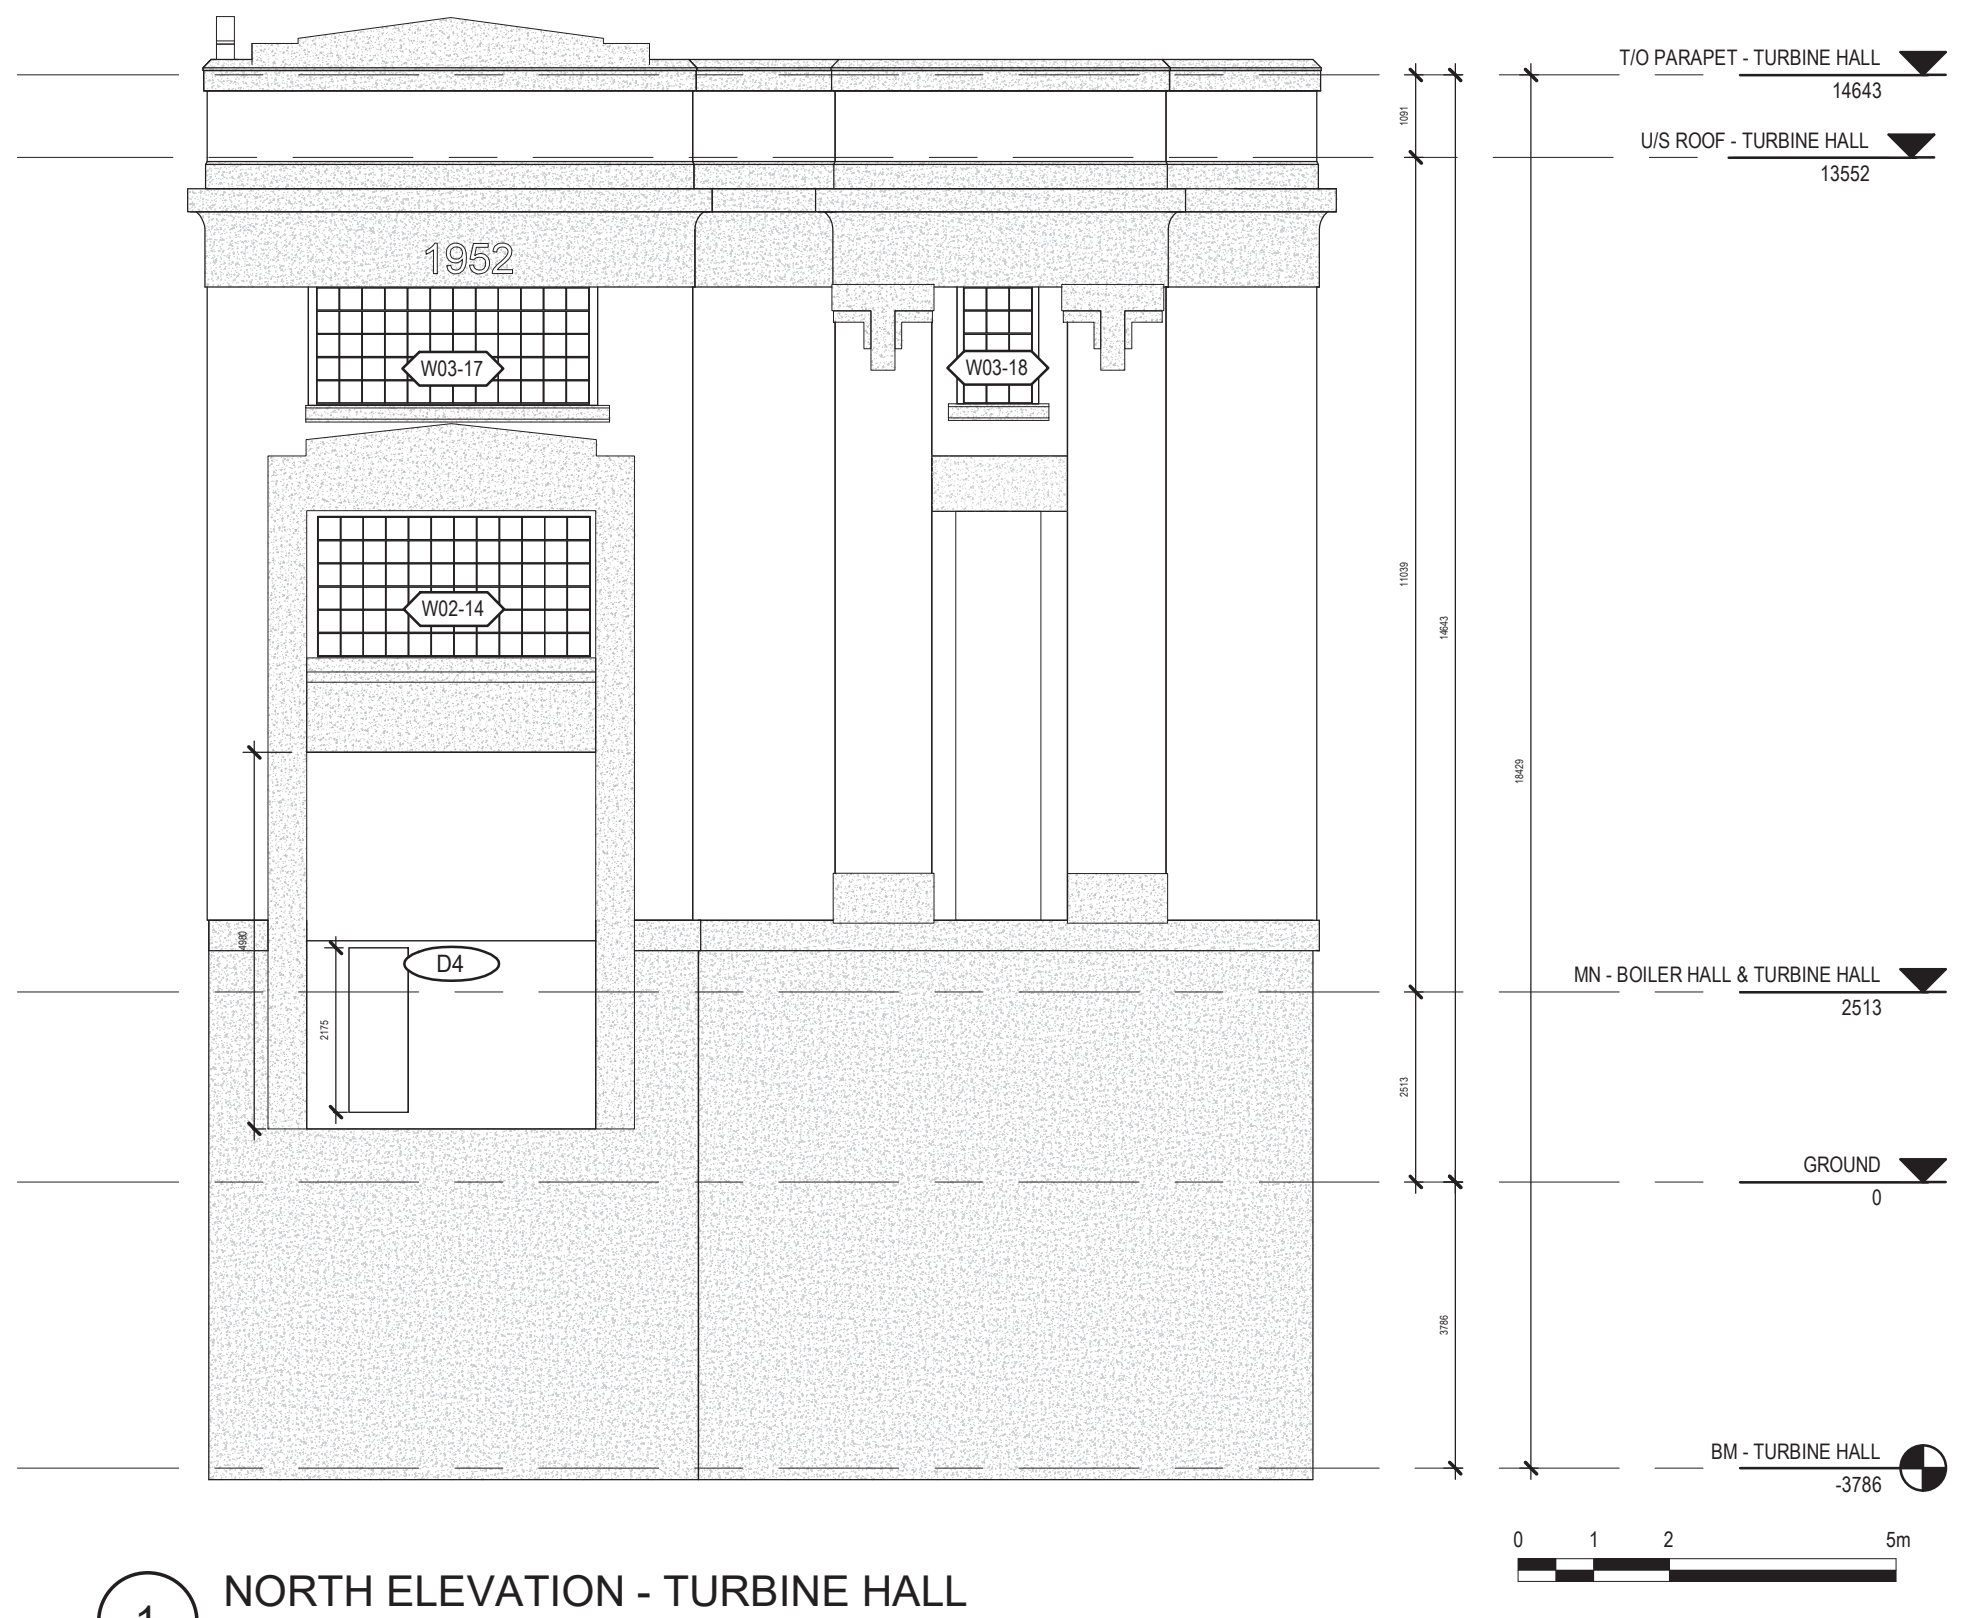


1 NORTH ELEVATION - TURBINE HALL
1 : 100

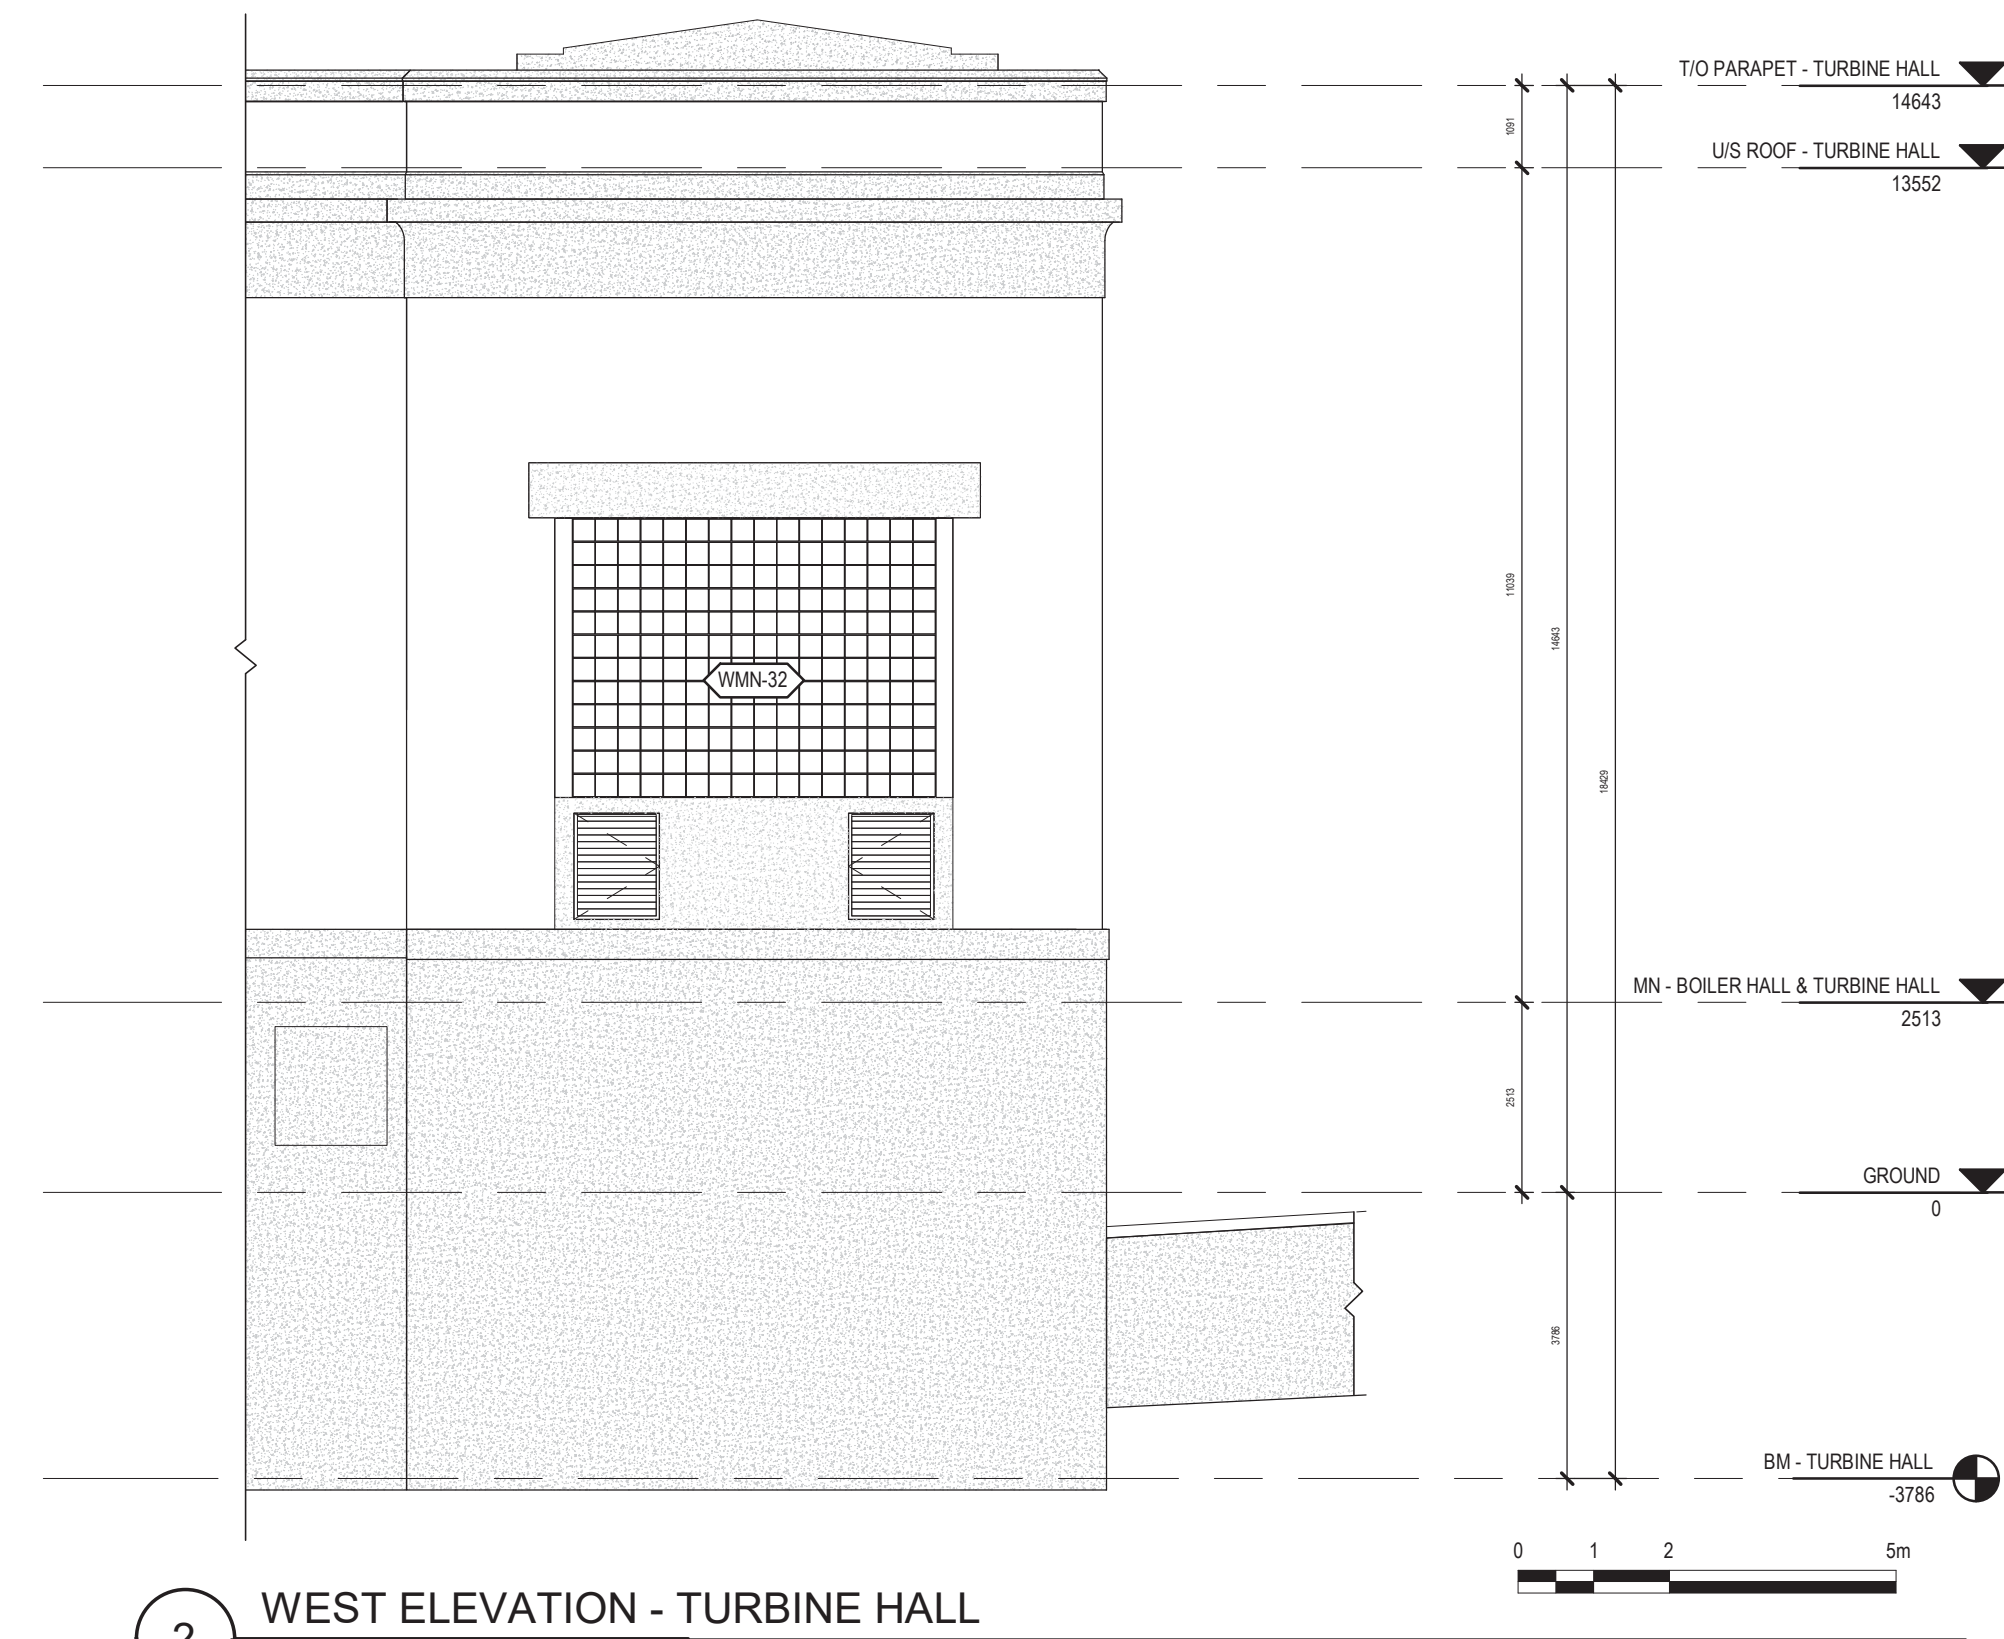


2 WEST ELEVATION - TURBINE HALL
1 : 100

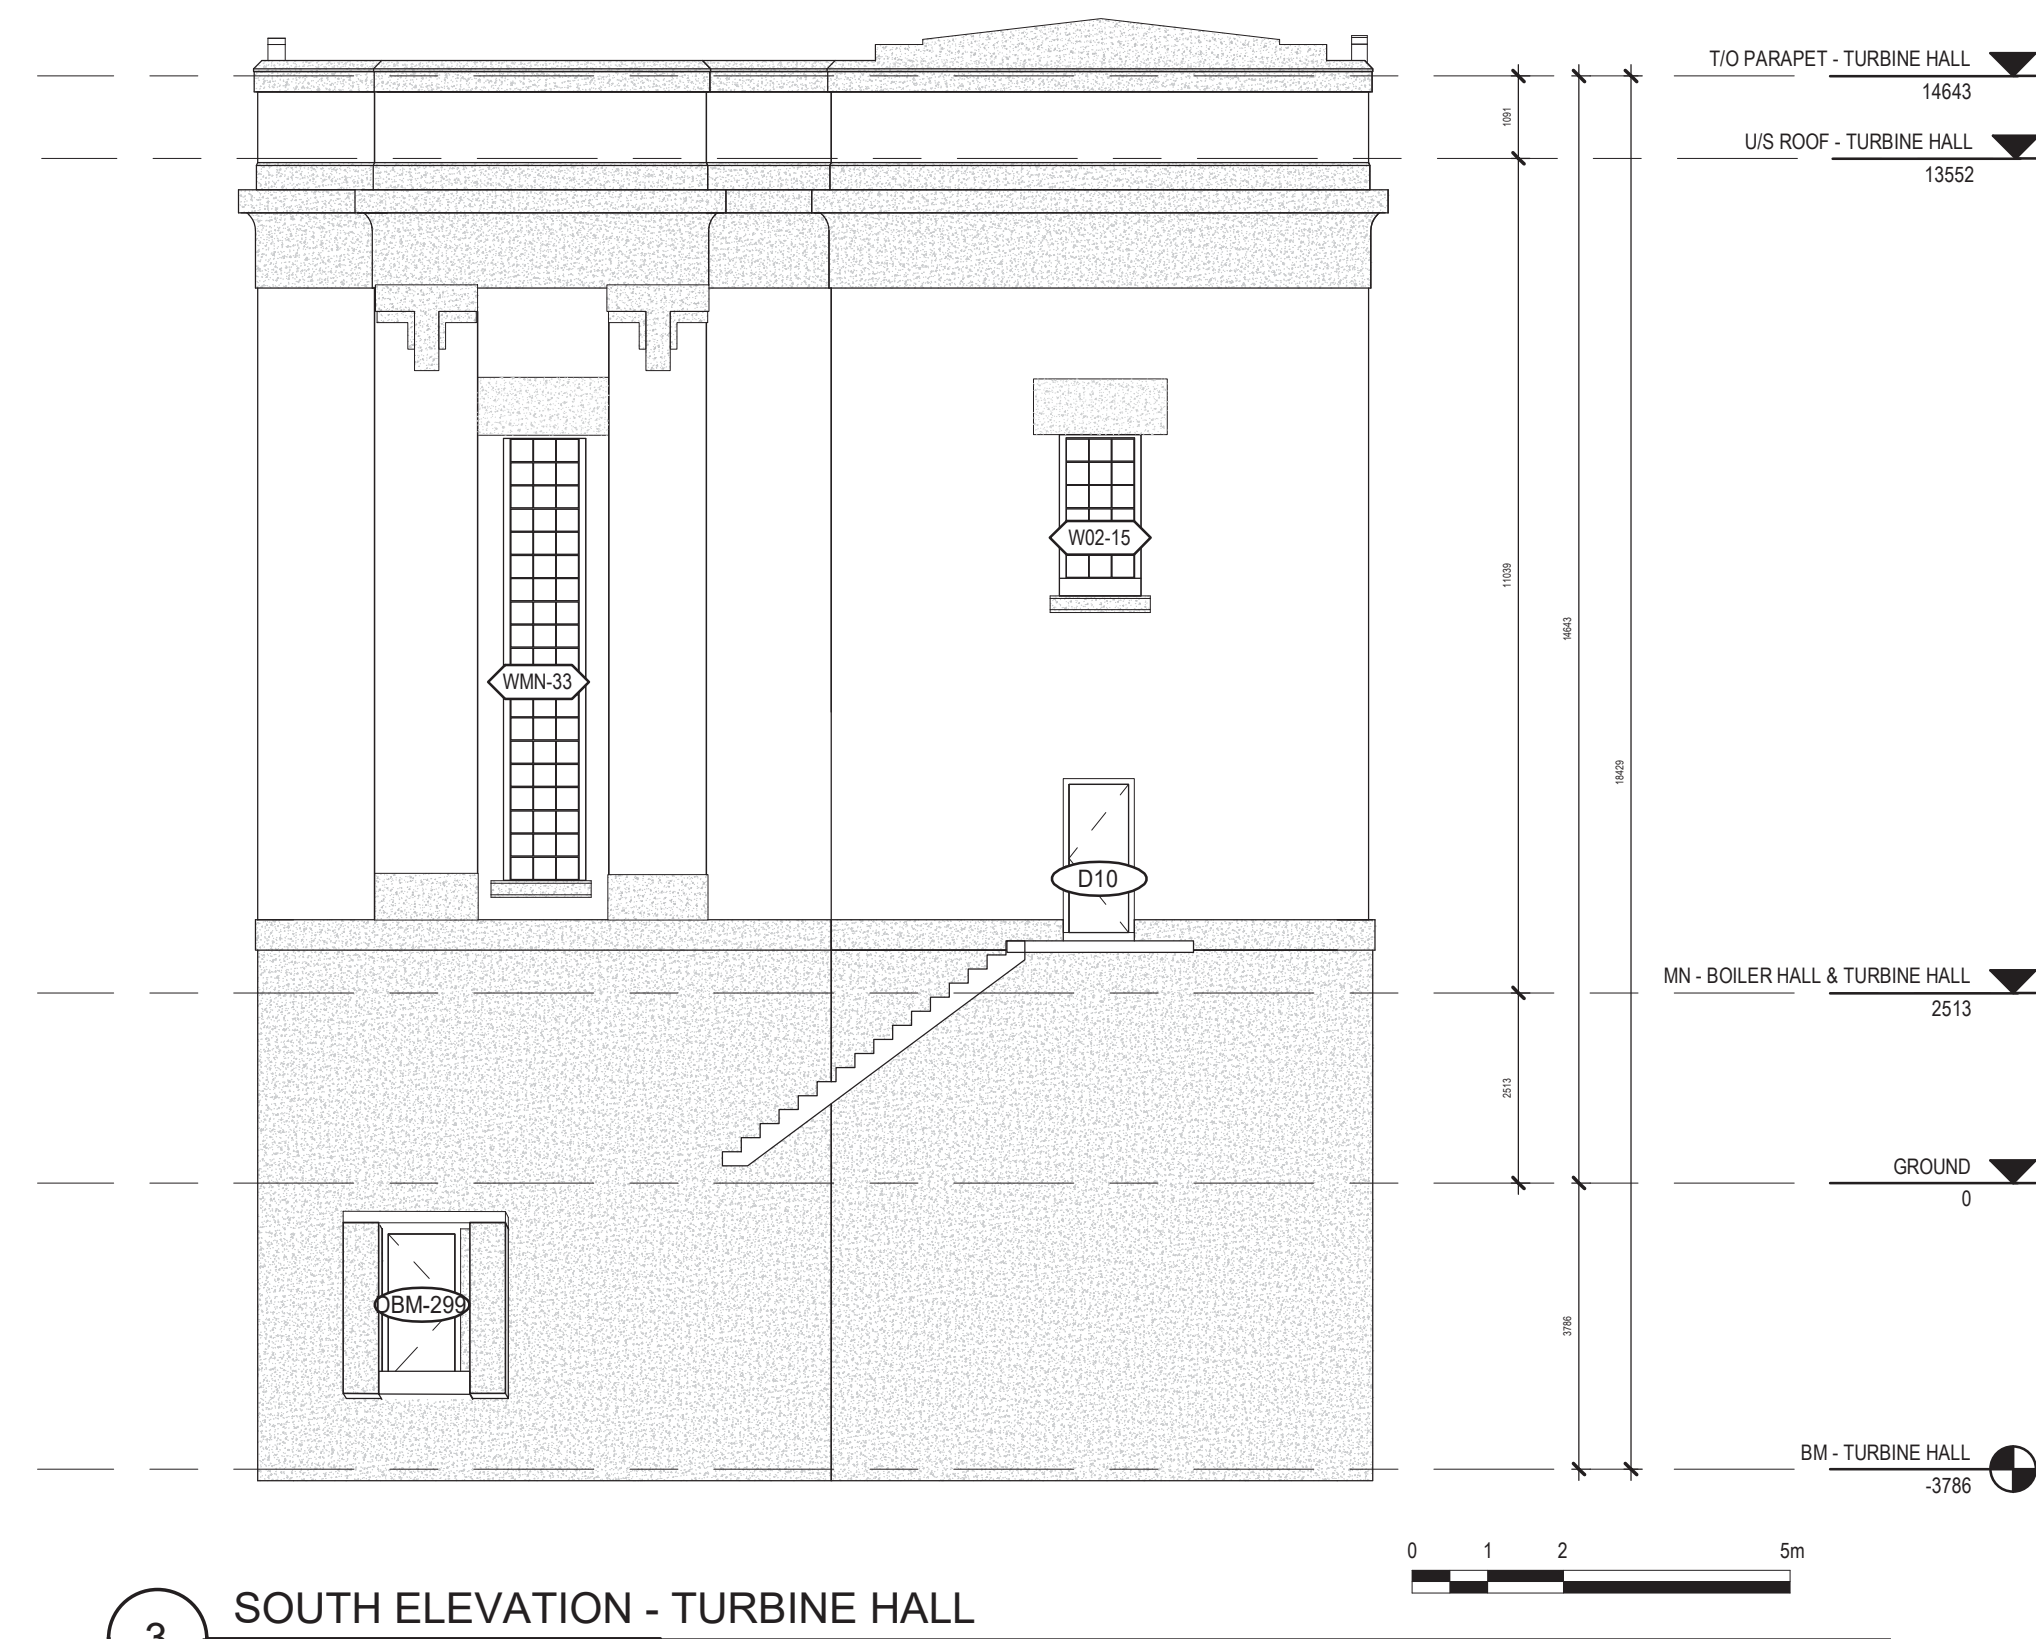

3 SOUTH ELEVATION - TURBINE HALL
1 : 100

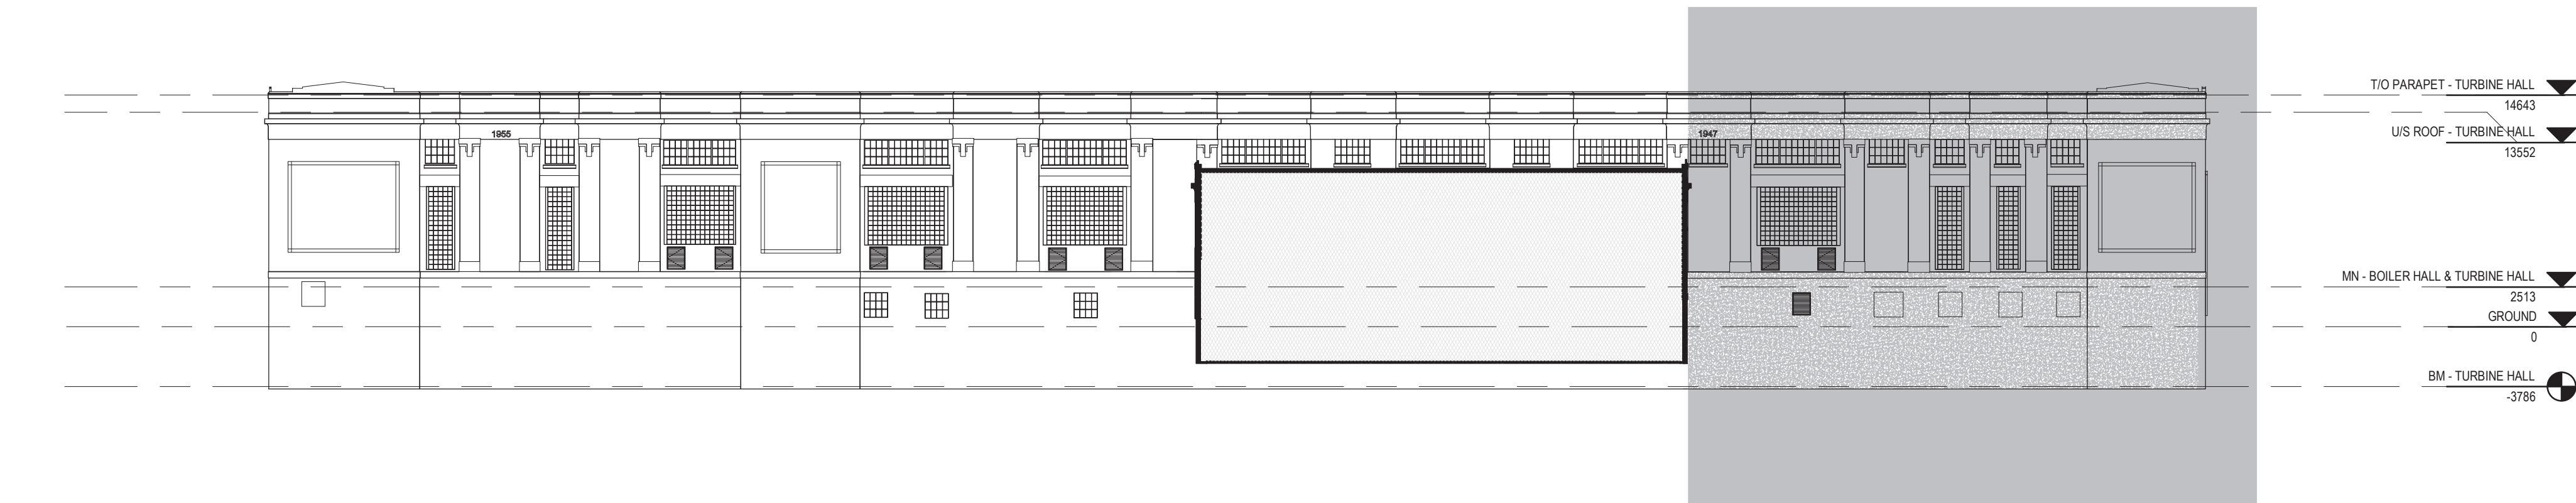


1 KEY EAST EXTERIOR - TURBINE HALL - NORTH
1 : 300

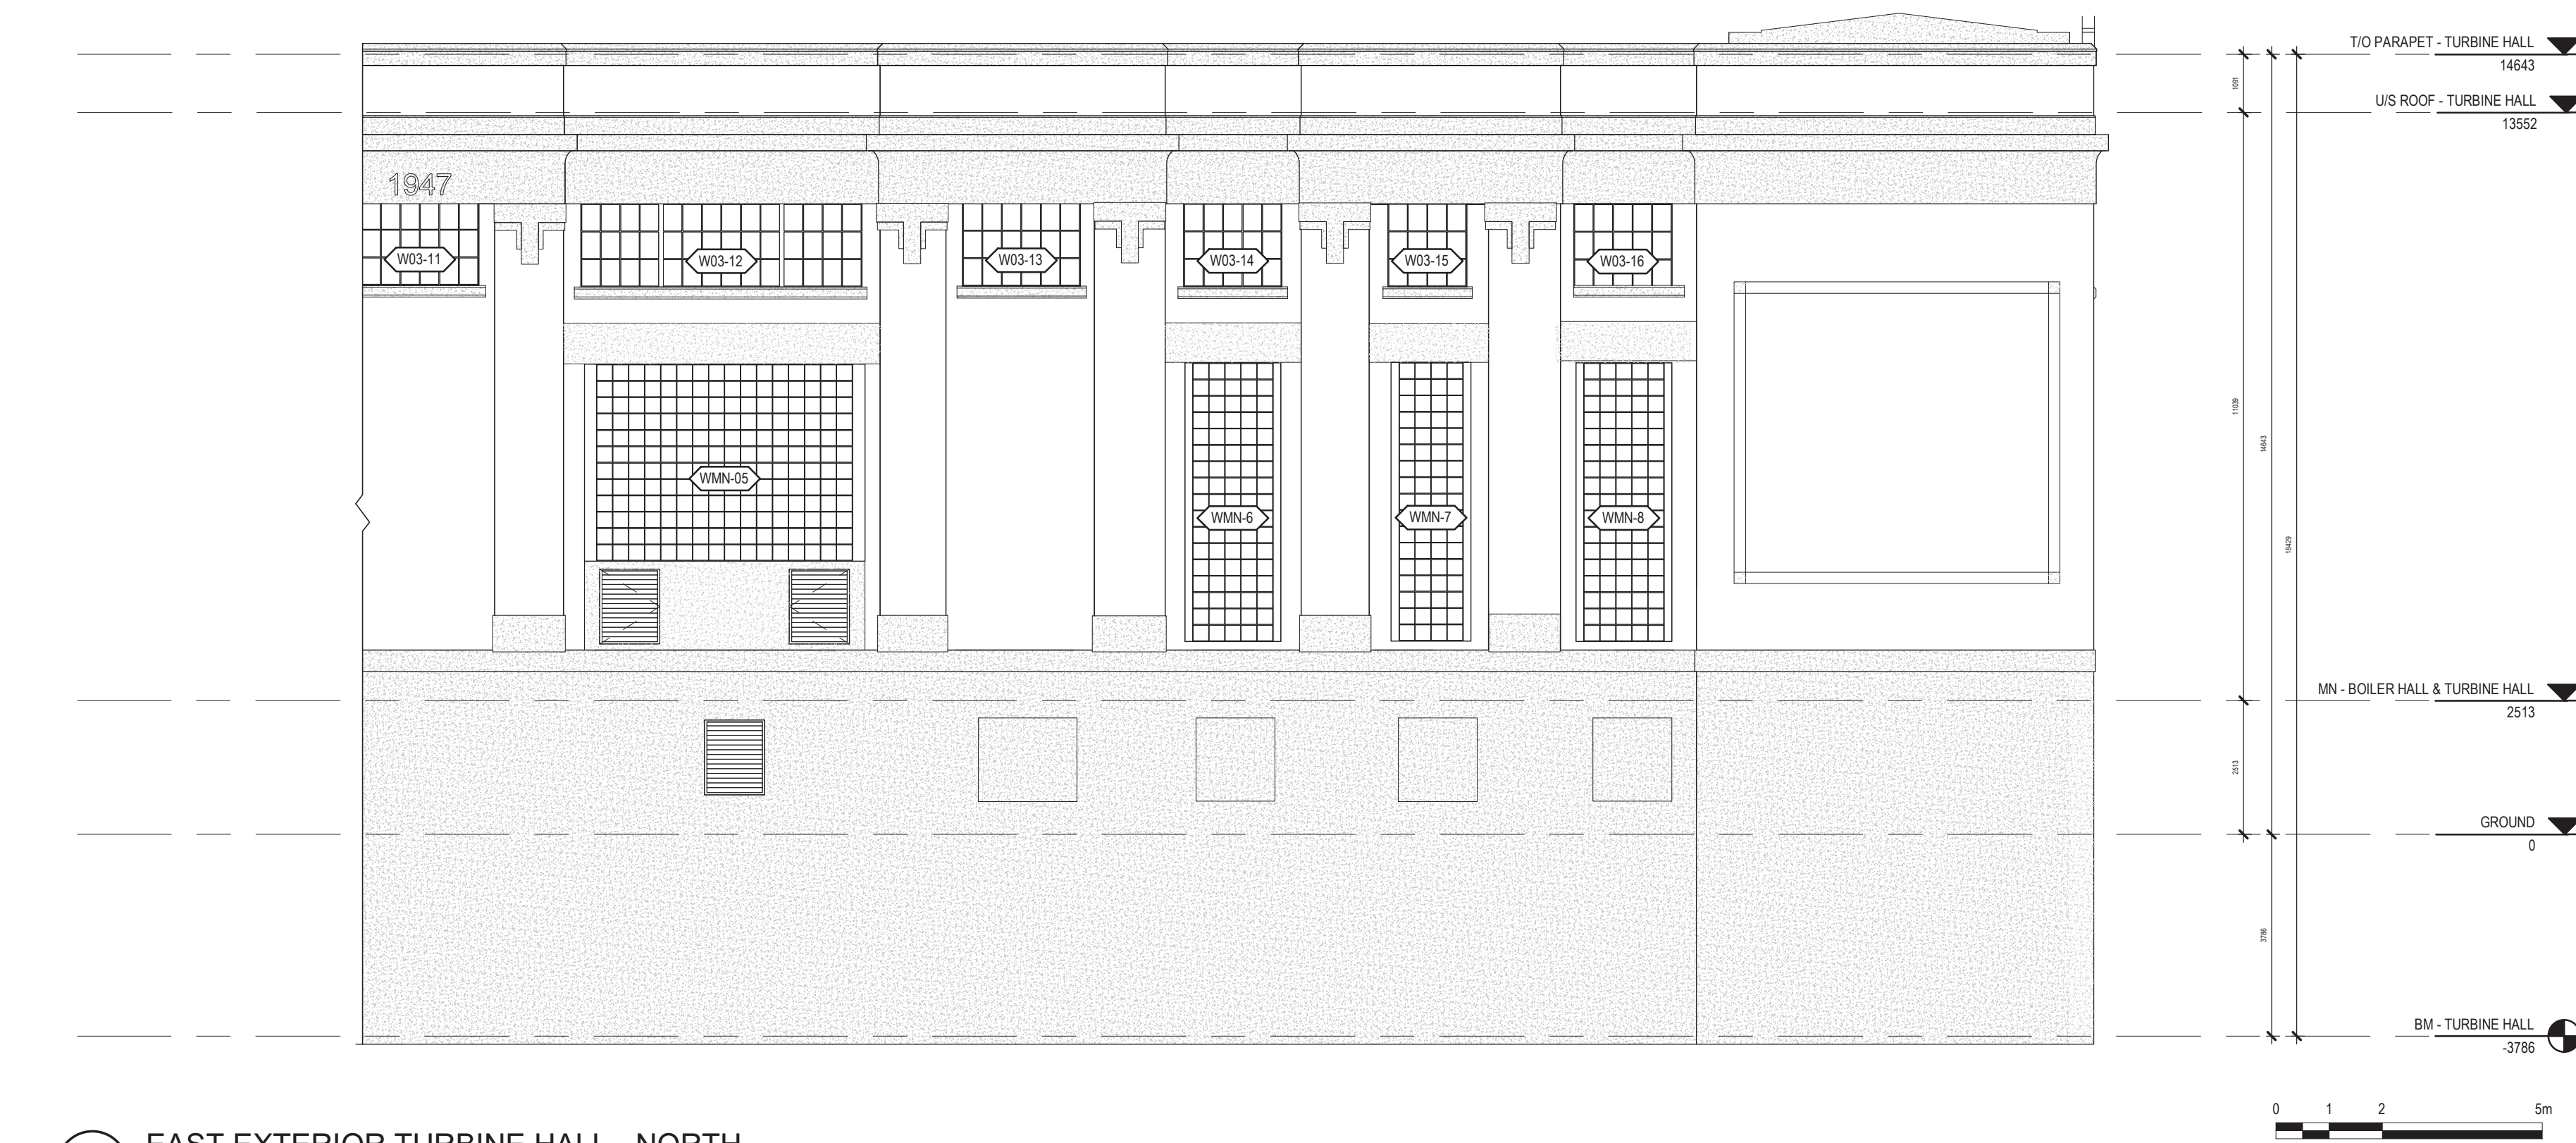

2 EAST EXTERIOR TURBINE HALL - NORTH
1 : 100

DRAWING NOTES
All wall assemblies are brick unless drafted with concrete hatch.

HATCH LEGEND

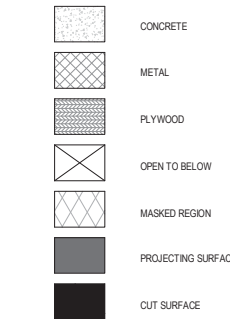

Consultant	
PRIME CONSULTANT/ARCHITECTURAL the marc boutin architectural collaborative inc. 205 9th Avenue SE, Suite 100 Calgary, AB T2G 0R3 Contact: Richard Cotter	MECHANICAL/ELECTRICAL Williams Engineering Canada Inc. 10005 Jasper Ave #200, Edmonton, AB T5J 3B1 Contact: Sheldon Samborsky (M), Ben Rajewski (E)
HERITAGE DFS Inc. Architecture & Design 400 Boulevard de Maisonneuve O, Montreal, QC H3A 1L4 Contact: Evan Oxland	BUILDING/FIRE CODE Jensen Hughes 5855 9 St SE #100, Calgary, AB T2H 1Z9 Contact: Kyle Duckworth
ARCHITECTURAL Saucier + Perrotte Architectes 7263 Waverly St, Montreal, QC H2S 3J1 Contact: Anne-Marie Saucier	COST BTY Group 404 E Ave SW #545, Calgary, AB T2P 0R9 Contact: Michael Gabert
STRUCTURAL/CIVIL/BUILDING ENVELOPE Reid Jones Christofferson Ltd 17415 102 Ave NW #100, Edmonton, AB T5S 1A9 Contact: Frank Cavalliere (S), John Balla (C), Nick Trivette (RE)	INDIGENITY Nahwegahwin 1205 - 10903 103 Ave NW, Edmonton, Alberta, T5A 2X8 Contact: Hunter Cardinal

CONSULTANT PROJECT 2008	
Seal	Permit
PRELIMINARY NOT FOR CONSTRUCTION	



ROSSDALE POWER PLANT
ADVANCED ASSESSMENT AND
PRIORITY REHABILITATION -
HISTORIC BUILDING RECORD

CP-9496


Department INTEGRATED INFRASTRUCTURE SERVICES

No.	Description	Date
1	BUILDING RECORD	2021-02-02
2	BUILDING RECORD	2021-02-15
3	BUILDING RECORD	2021-02-19
4	CONDITIONS ASSESSMENT	2021-03-06
5	CONDITIONS ASSESSMENT	2021-03-07
6	BUILDING RECORD	2021-03-12
7	BUILDING RECORD	2021-03-15
8	BUILDING RECORD	2021-12-08

Location ID ROS 105, ROS106, ROS107
Description LOW PRESSURE PLANT -
BUILDING RECORD

Drawing Title ROS106 TURBINE HALL EXTERIOR
ELEVATIONS


Discipline	HERITAGE	Drawn	BD
Volume		Drawing	
Sheet	H303	Number	
File			

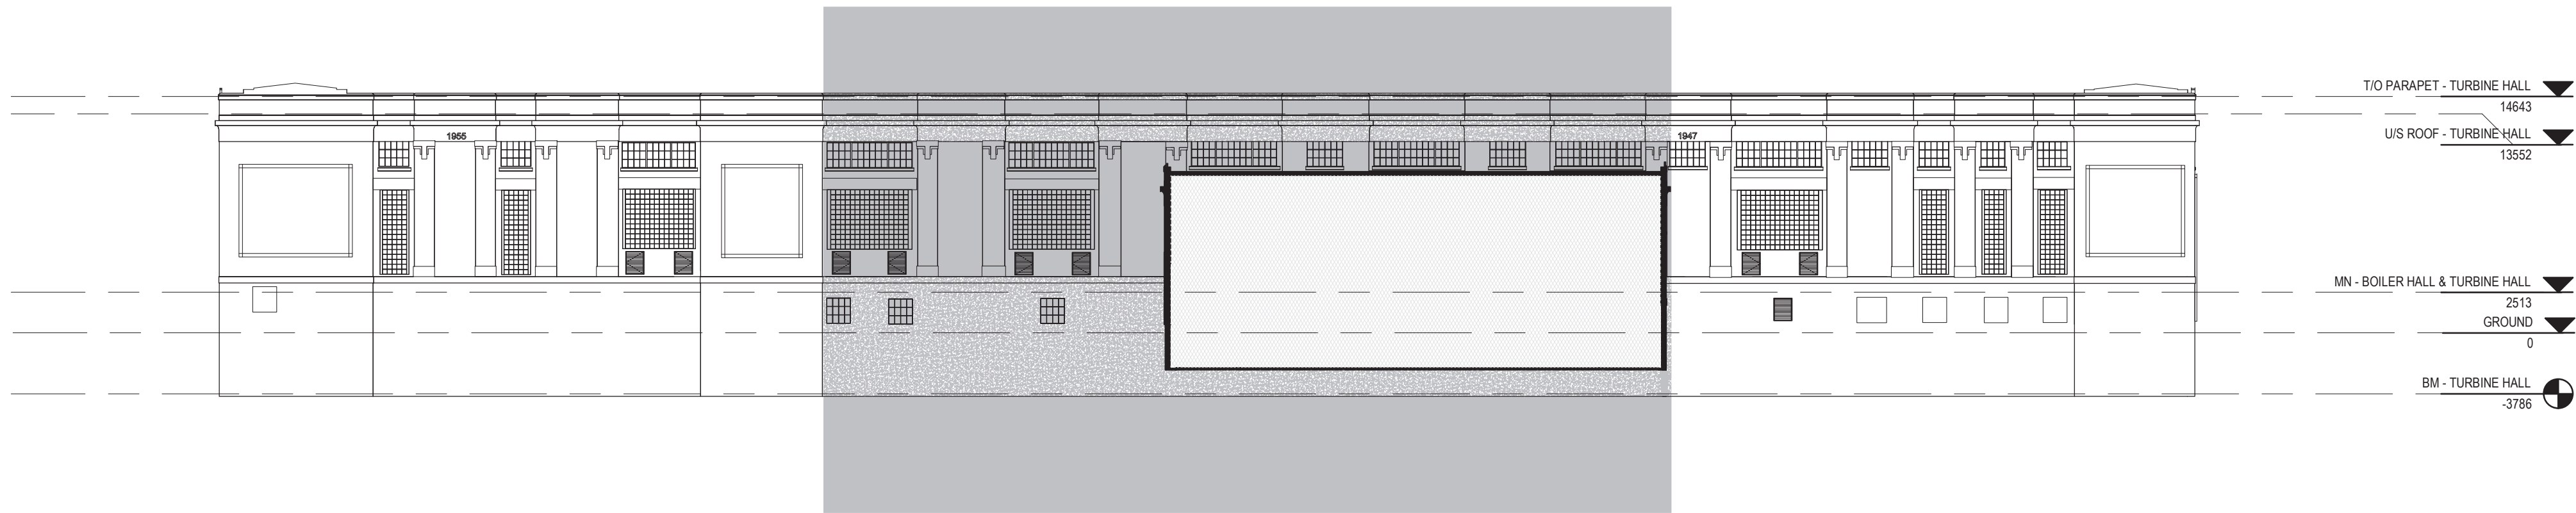

DRAWING NOTES


All wall assemblies are brick unless drafted with concrete hatch.

HATCH LEGEND

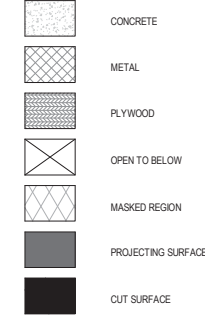

1 KEY EAST EXTERIOR - TURBINE HALL - CENTRE

1 : 300

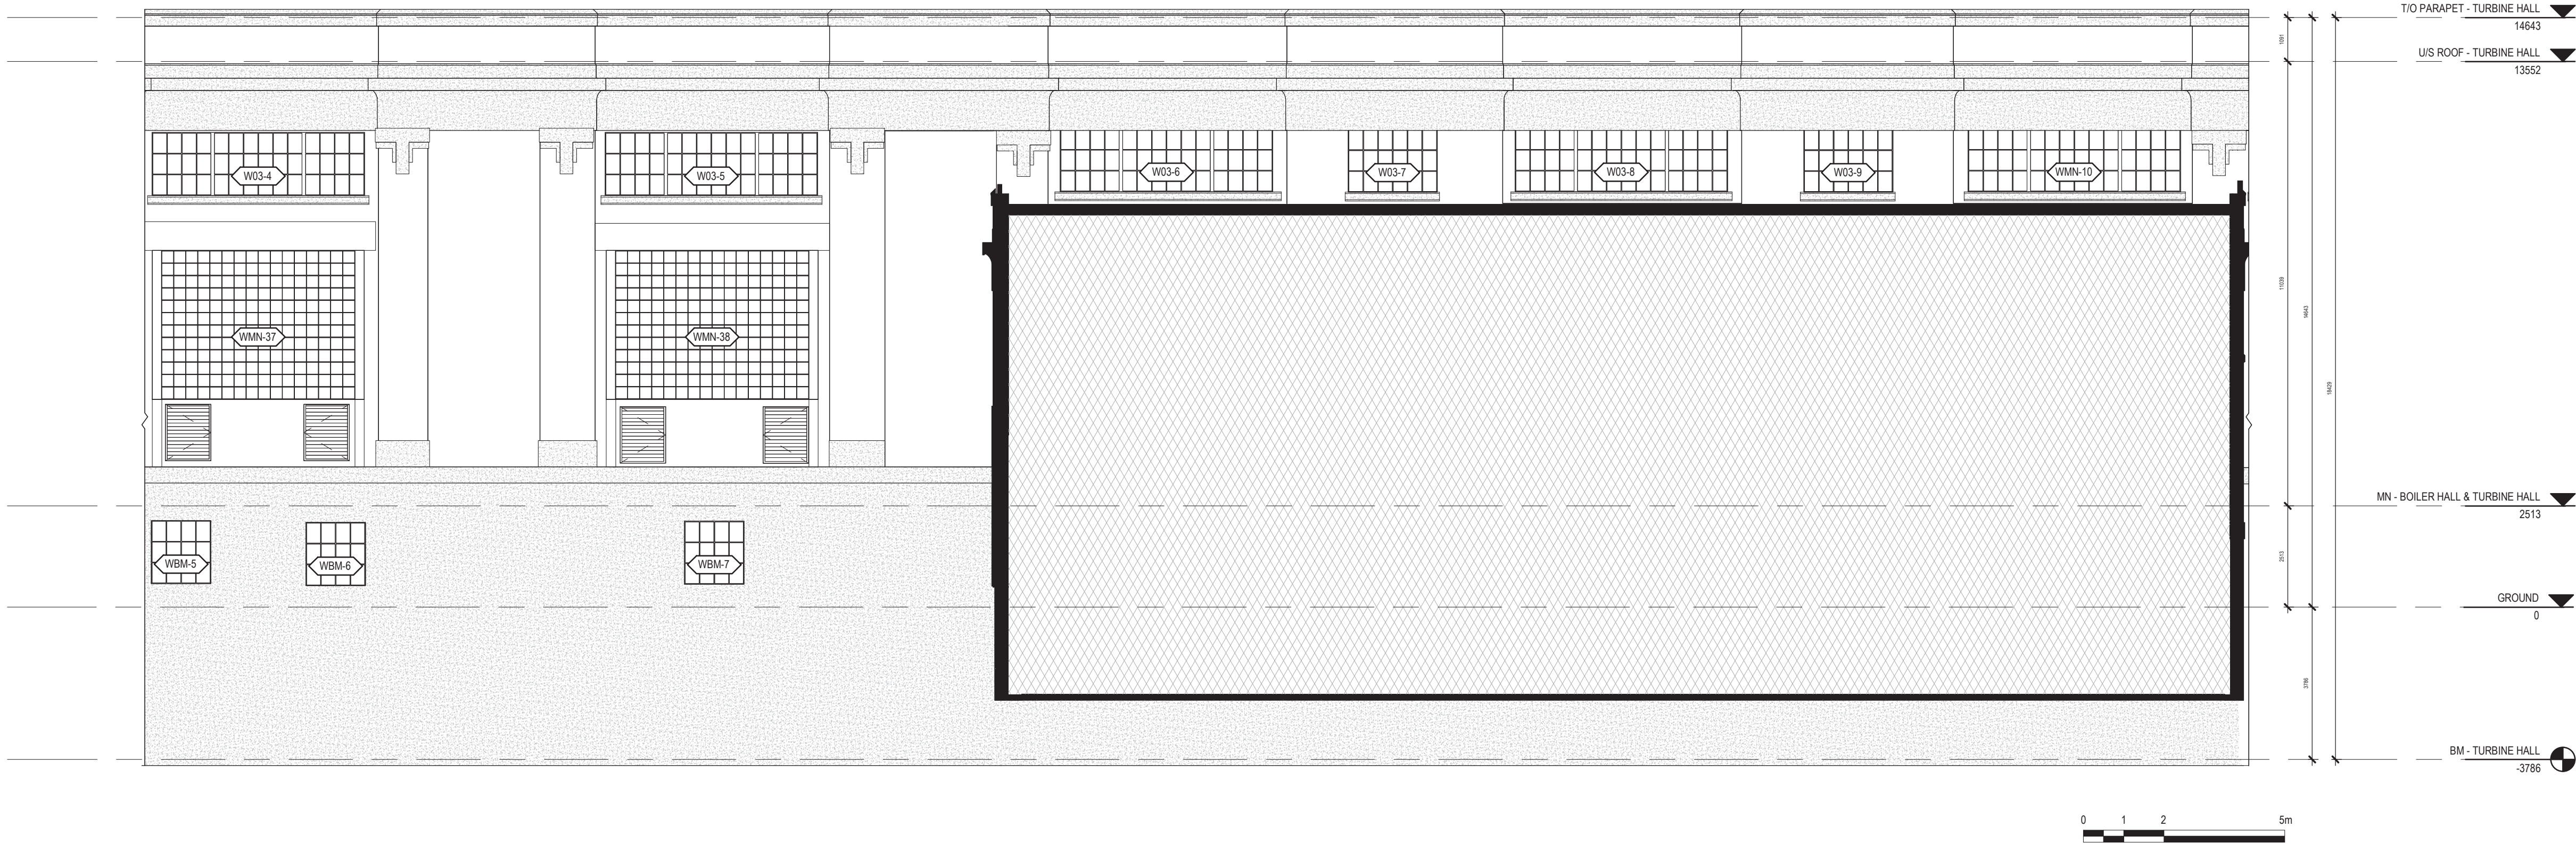

2 EAST EXTERIOR- TURBINE HALL - CENTRE

1 : 100

Consultant

PRIME CONSULTANT/ARCHITECTURAL
the marc boutin architectural collaborative inc.
205 5th Avenue SE, Suite 100
Calgary, AB, T2C 0P3
Contact: Richard Cotter

MECHANICAL/ELECTRICAL
Williams Engineering Canada Inc.
10065 Jasper Ave #200,
Edmonton, AB T5J 3B1
Contact: Sheldon Samborsky (M), Ben Rajewski (E)

HERITAGE
DFS Inc. Architecture & Design
400 Boulevard de Maisonneuve O.
Montreal, QC H3A 1L4
Contact: Evan Orland

BUILDING/FIRE CODE
Jensen Hughes
8855 9 St SE #100,
Calgary, AB T2H 1Z9
Contact: Kyle Dudenwirth

ARCHITECTURAL
Saucier + Perrotte Architectes
7243 Waverly St.
Montreal, QC H2S 3J1
Contact: Anne-Marie Saucier

COST
BTY Group
404 6 Ave SW #645,
Calgary, AB T2P 0R9
Contact: Michael Gabert

STRUCTURAL/CIVIL/BUILDING ENVELOPE
Reed Jones Christofferson Ltd
17415 102 Ave NW #100,
Edmonton, AB T5S 1A8
Contact: Frank Cavaliere (S), John Balla (C),
Nick Thivault (BE)

INDIGENITY
Nahwegewin
1205 - 10903 103 Ave NW,
Edmonton, Alberta, T5K 2X6
Contact: Hunter Cardinal

CONSULTANT PROJECT 2008

Seal	Permit
	PRELIMINARY NOT FOR CONSTRUCTION

Edmonton

ROSSDALE POWER PLANT
ADVANCED ASSESSMENT AND
PRIORITY REHABILITATION -
HISTORIC BUILDING RECORD

CP-9496

Department INTEGRATED INFRASTRUCTURE SERVICES


No.	Description	Date
1	BUILDING RECORD	2021-02-02
2	BUILDING RECORD	2021-02-15
3	BUILDING RECORD	2021-02-19
4	CONDIONS ASSESSMENT	2021-03-06
5	CONDIONS ASSESSMENT	2021-03-07
6	BUILDING RECORD	2021-03-12
7	BUILDING RECORD	2021-03-15
8	BUILDING RECORD	2021-12-08

Location ID ROS 105, ROS106, ROS107


Description LOW PRESSURE PLANT - BUILDING RECORD

Drawing Title ROS106 TURBINE HALL EXTERIOR ELEVATIONS

Discipline	HERITAGE	Drawn	BD
Volume		Drawing Number	
Sheet	H304		
File			

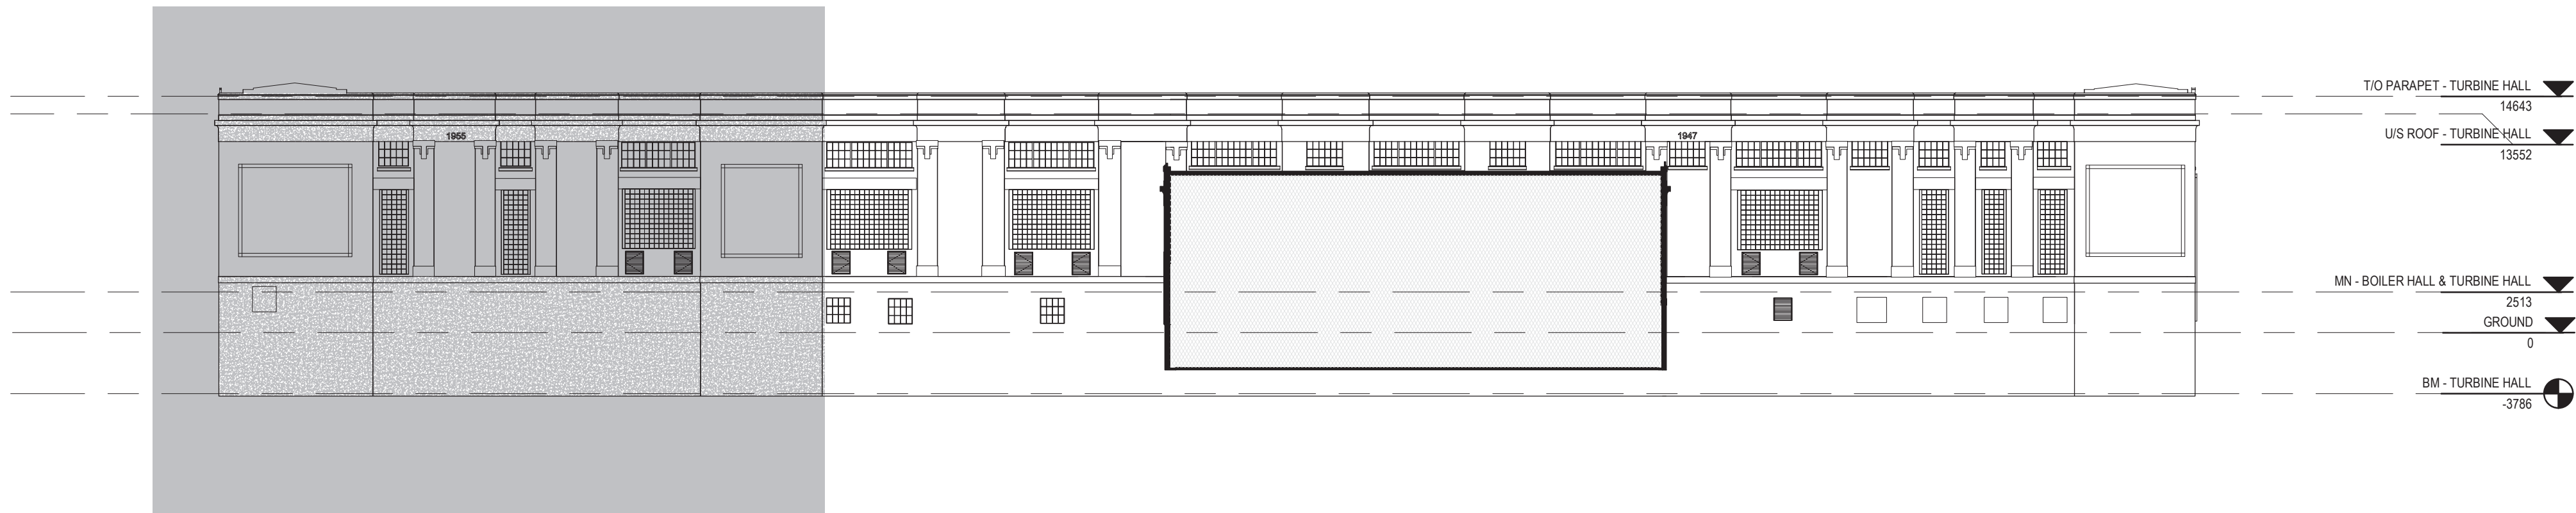

1 KEY EAST EXTERIOR - TURBINE HALL - SOUTH
1 : 300

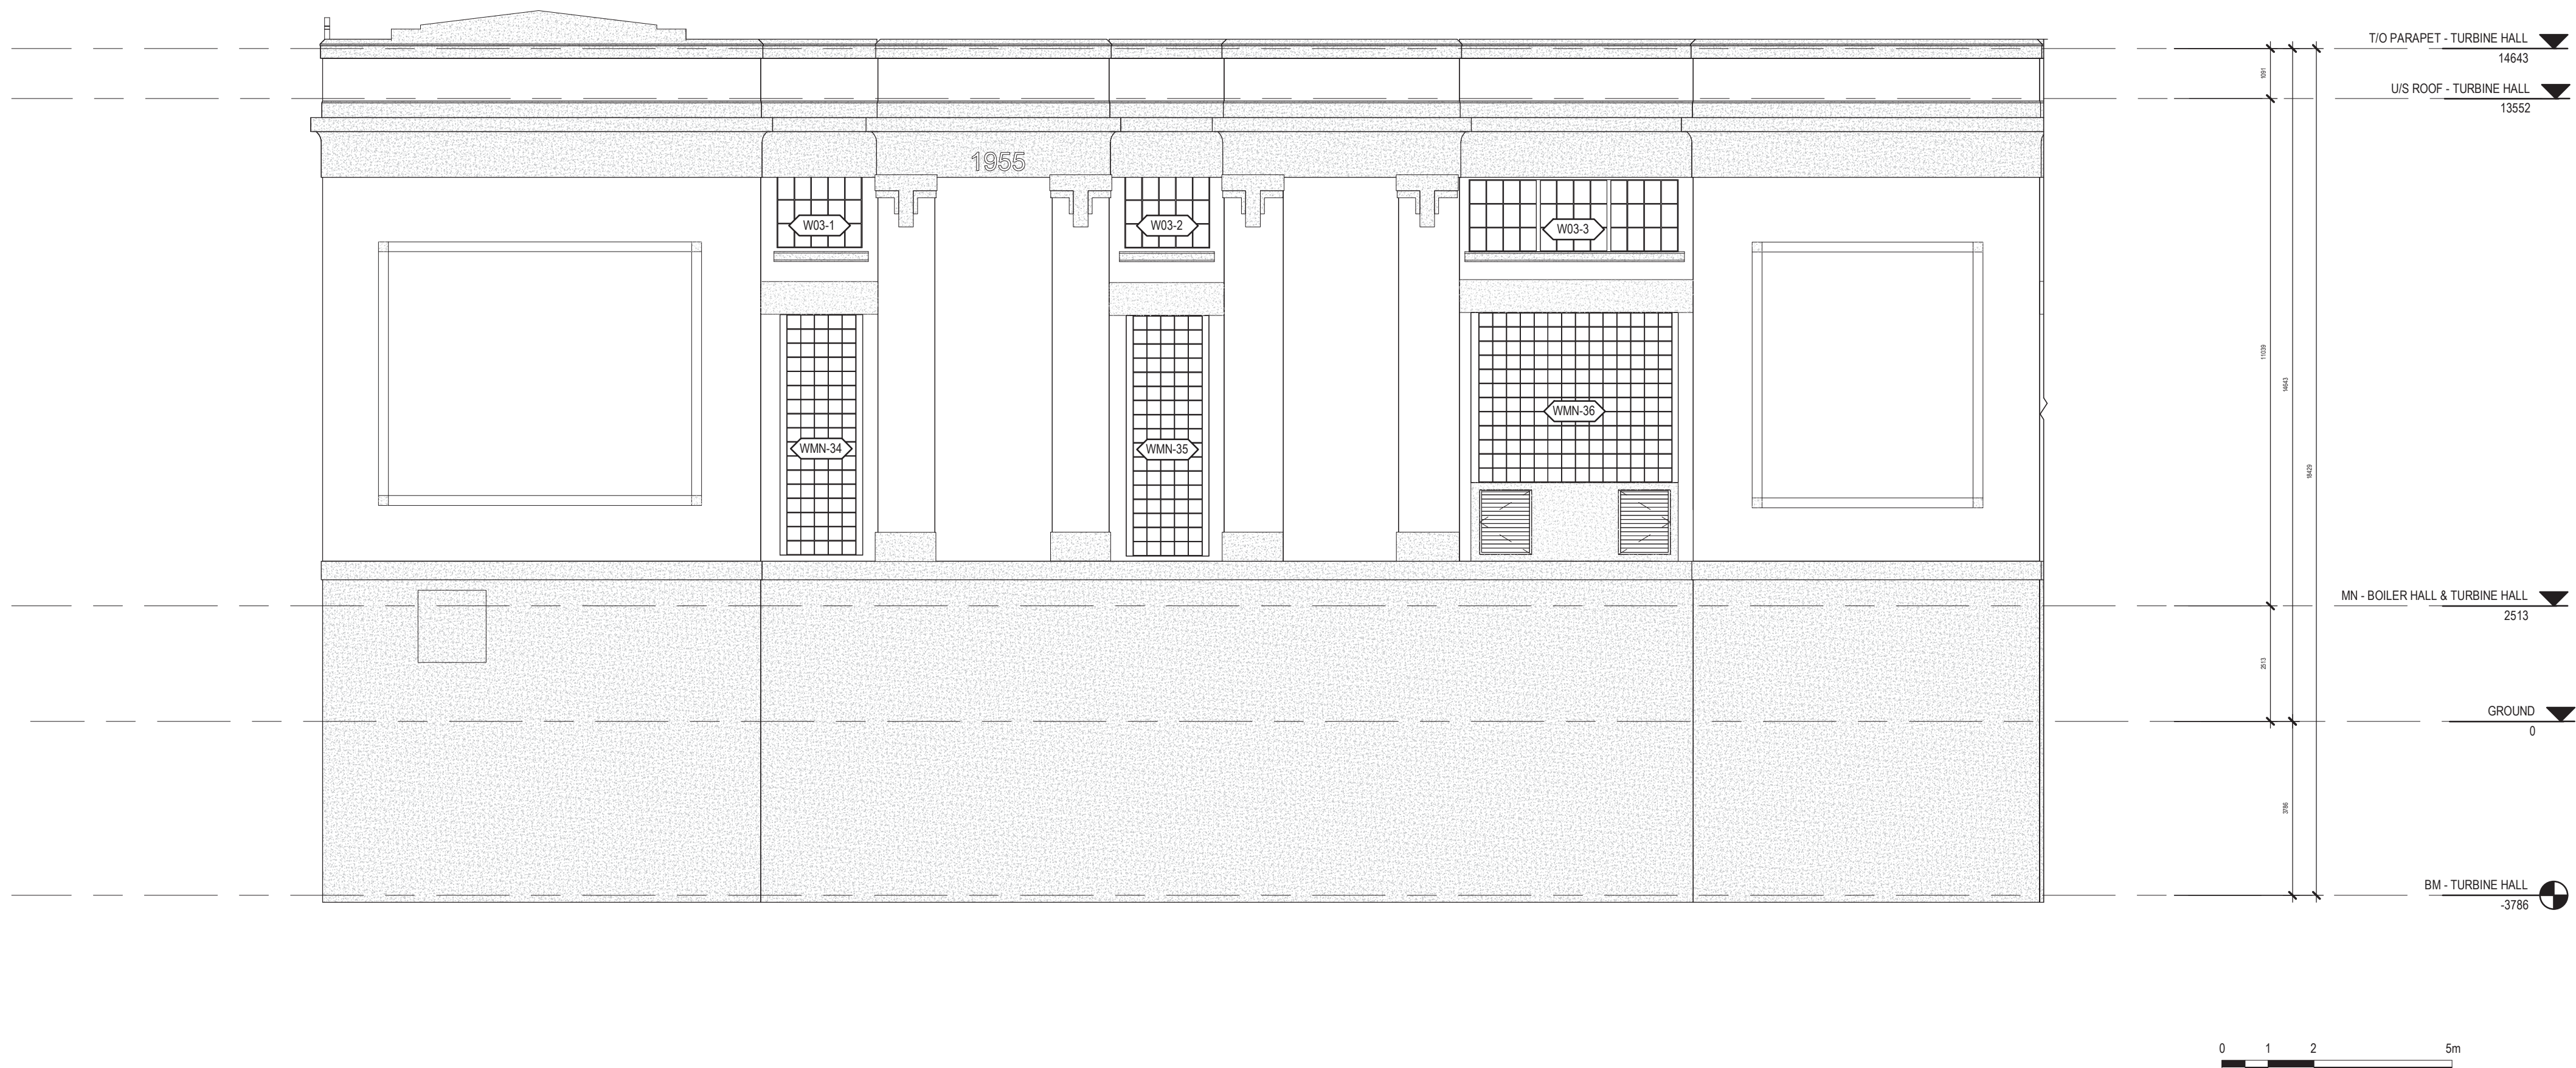


2 EAST EXTERIOR TURBINE HALL - SOUTH
1 : 100

DRAWING NOTES

All wall assemblies are brick unless drafted with concrete hatch.

HATCH LEGEND

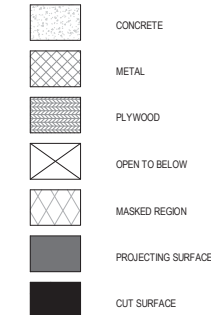

Consultant

PRIME CONSULTANT/ARCHITECTURAL
the marc boutin architectural collaborative inc.
205 5th Avenue SE, Suite 100
Calgary, AB, T2C 0P3
Contact: Richard Cotter

HERITAGE
DFS Inc. Architecture & Design
400 Boulevard de Maisonneuve O.
Montreal, QC H3A 1L4
Contact: Evan Orland

ARCHITECTURAL
Saucier + Perrotte Architectes
7543 Waverly St.
Montreal, QC H2S 3J1
Contact: Anne-Marie Saucier

STRUCTURAL/CIVIL/BUILDING ENVELOPE
Reid Jones Christofferson Ltd
17415 102 Ave NW #100,
Edmonton, AB T5S 1A8
Contact: Frank Cavalliere (S), John Balla (C),
Nick Thivault (BE)

MECHANICAL/ELECTRICAL
Williams Engineering Canada Inc.
10065 Jasper Ave #200,
Edmonton, AB T5J 3B1
Contact: Sheldon Samborsky (M), Ben Rajewski (E)

BUILDING/FIRE CODE
Jensen Hughes
5855 9 St SE #100,
Calgary, AB T2H 1Z9
Contact: Kyle Dudenworth

COST
BTY Group
404 6 Ave SW #645,
Calgary, AB T2P 0R9
Contact: Michael Gabet

INDIGENITY
Nahayewin
1205 - 10903 103 Ave NW,
Edmonton, Alberta, T5K 2X6
Contact: Hunter Cardinal



CONSULTANT PROJECT 20008

Seal

Permit

PRELIMINARY NOT FOR CONSTRUCTION



ROSSDALE POWER PLANT
ADVANCED ASSESSMENT AND
PRIORITY REHABILITATION -
HISTORIC BUILDING RECORD

CP-9496

Department INTEGRATED INFRASTRUCTURE SERVICES


No.	Description	Date
1	BUILDING RECORD	2021-02-02
2	BUILDING RECORD	2021-02-15
3	BUILDING RECORD	2021-02-19
4	CONDIONS ASSESSMENT	2021-03-06
5	CONDIONS ASSESSMENT	2021-03-07
6	BUILDING RECORD	2021-03-12
7	BUILDING RECORD	2021-03-15
8	BUILDING RECORD	2021-12-08

Location ID ROS 105, ROS106, ROS107


Description LOW PRESSURE PLANT -
BUILDING RECORD

Drawing Title ROS106 TURBINE HALL EXTERIOR
ELEVATIONS

Discipline	HERITAGE	Drawn	BD
Volume		Drawing	
Sheet	H305	Number	
File			

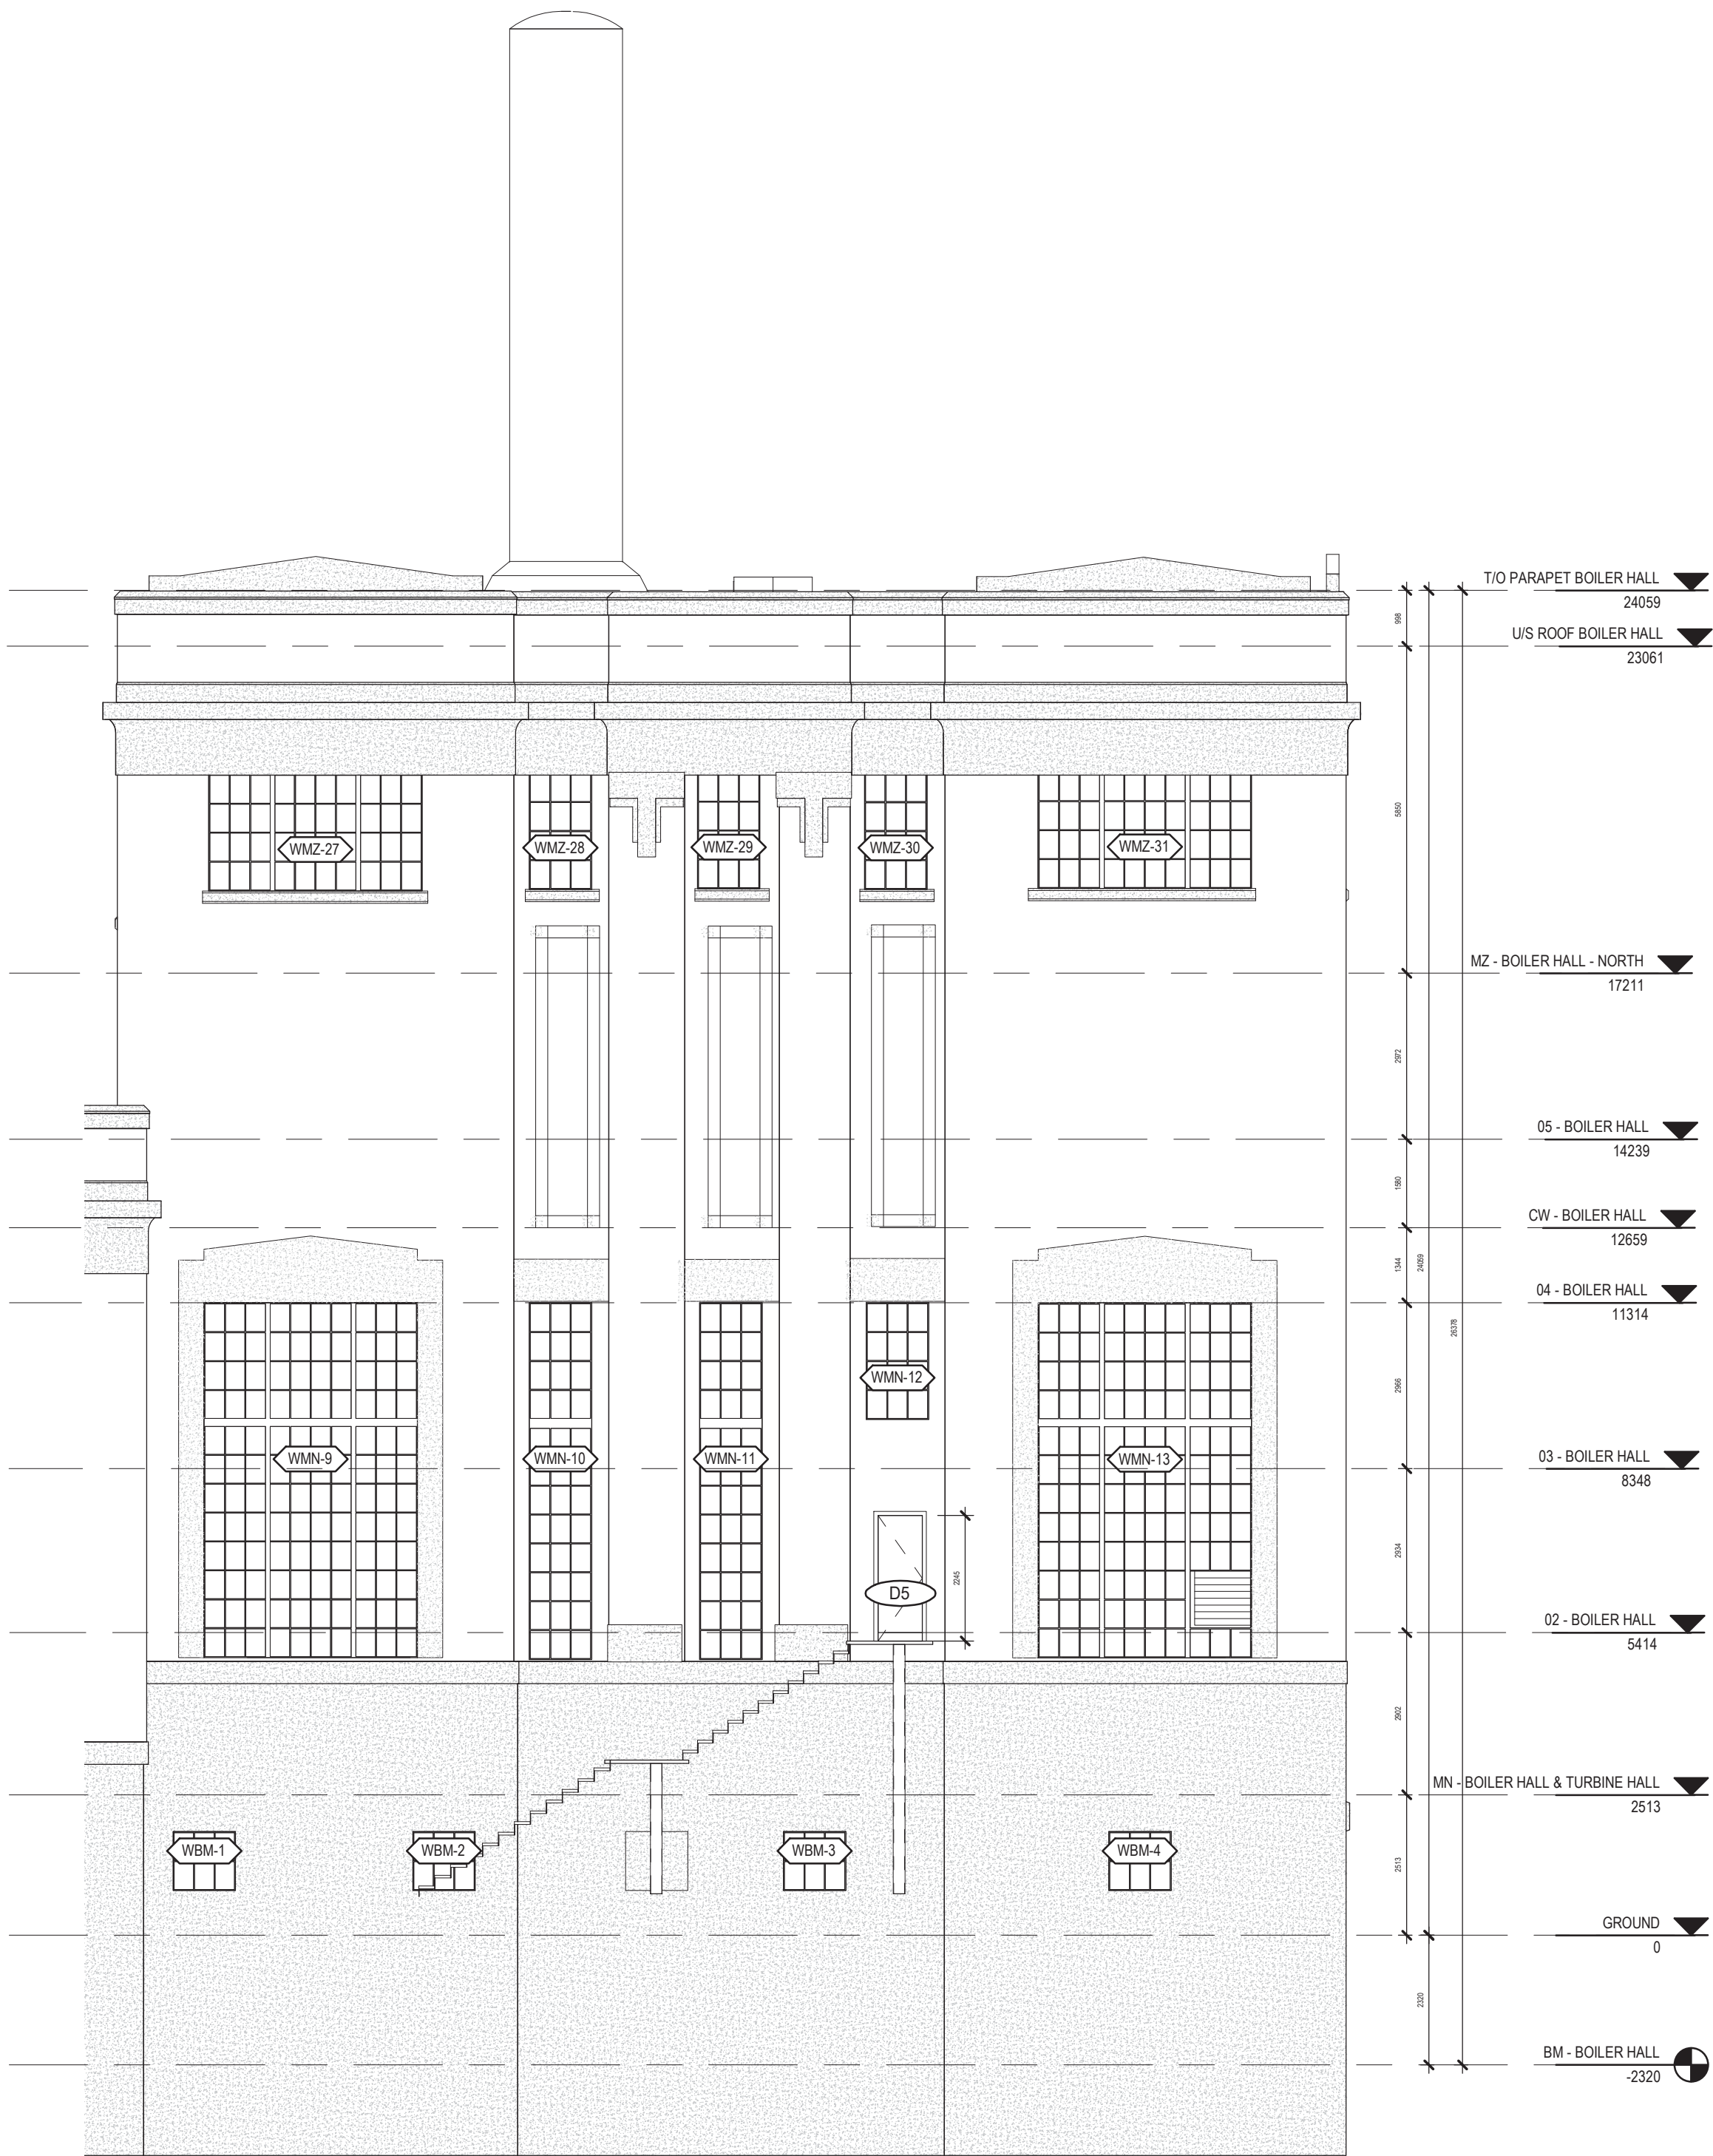

1 NORTH - BOILER HALL
1 : 100

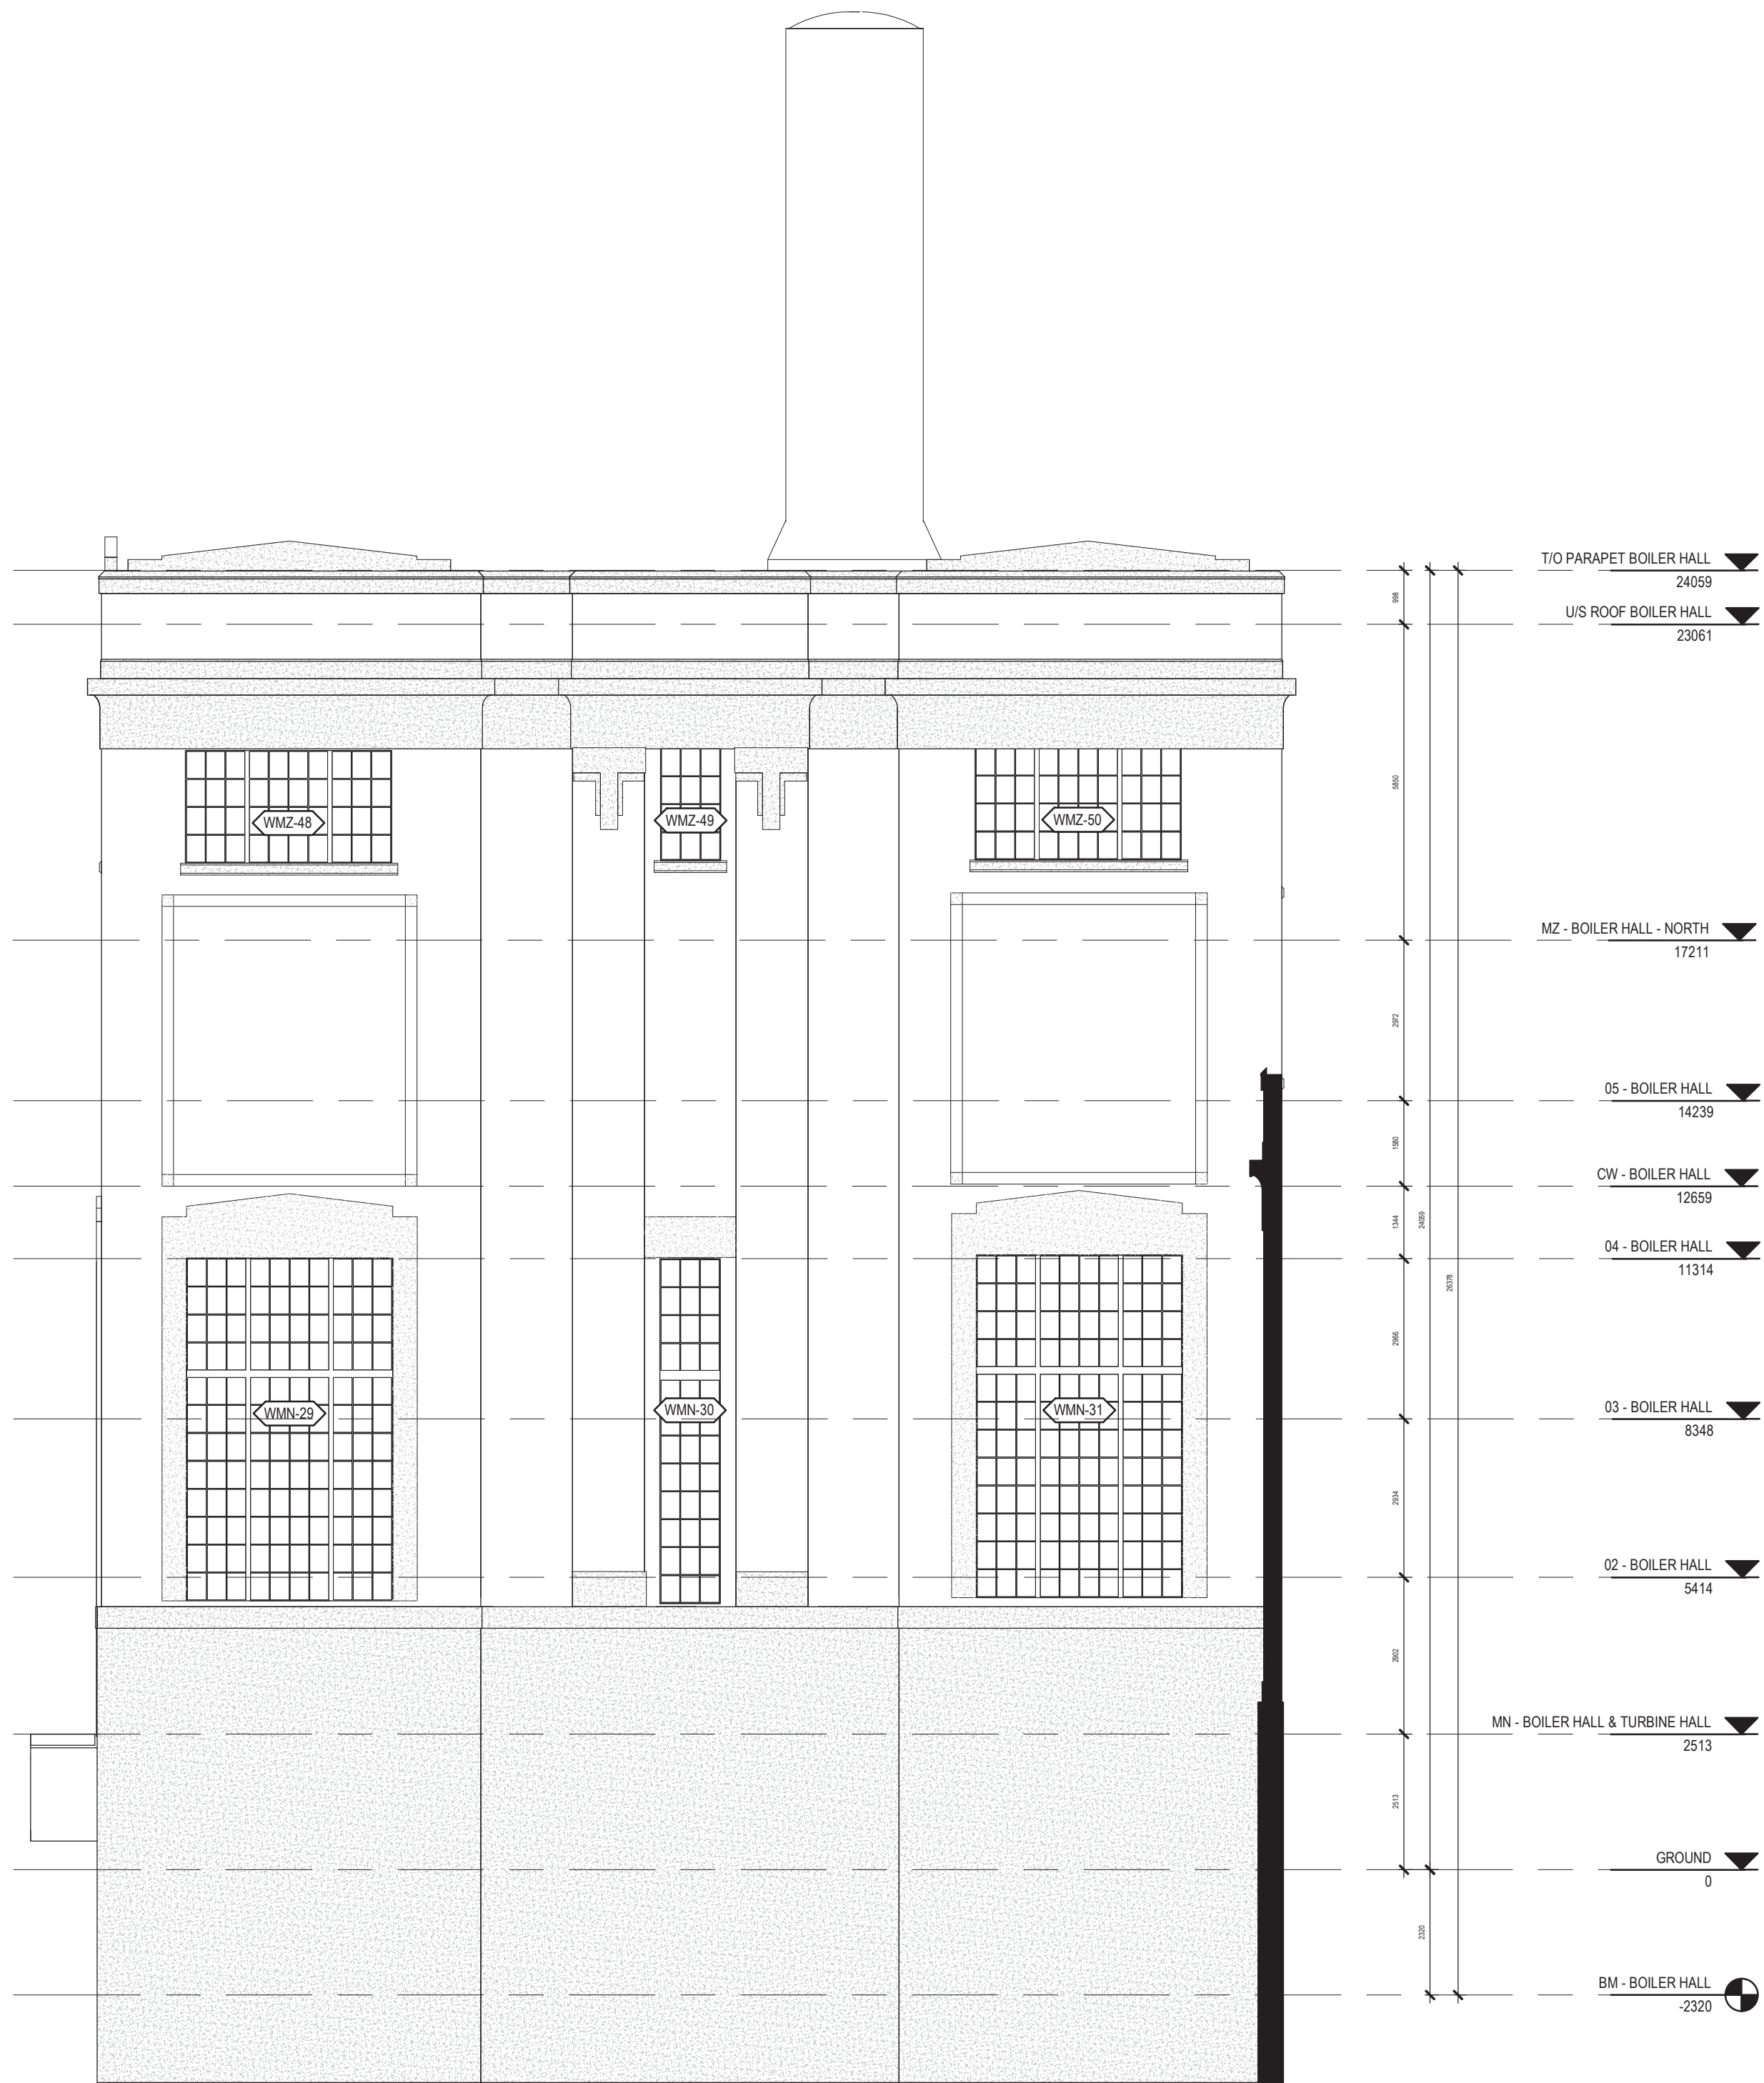

2 SOUTH - BOILER HALL
1 : 100

DRAWING NOTES

All wall assemblies are brick unless drafted with concrete hatch.

HATCH LEGEND

- CONCRETE
- METAL
- PLYWOOD
- OPEN TO BELOW
- MASSIVE REGION
- PROJECTING SURFACE
- CUT SURFACE

Consultant

PRIME CONSULTANT/ARCHITECTURAL
the marc boutin architectural collaborative inc.
205 5th Avenue SE, Suite 100
Calgary, AB, T2G 0P3
Contact: Richard Cotter

MECHANICAL/ELECTRICAL
Williams Engineering Canada Inc.
10005 Jasper Ave #200,
Edmonton, AB T5J 3B1
Contact: Sheldon Samborsky (M), Ben Rajewski (E)

HERITAGE
DFS Inc. Architecture & Design
400 Boulevard de Maisonneuve O.
Montreal, QC H3A 1L4
Contact: Evan Orland

BUILDING/FIRE CODE
Jensen Hughes
8855 9 St SE #100,
Calgary, AB T2H 1Z9
Contact: Kyle Dudenworn

ARCHITECTURAL
Saucier + Perrotte Architectes
7243 Waverly St,
Montreal, QC H2S 3J1
Contact: Anne-Marie Saucier

COST
BTY Group
404 6 Ave SW #645,
Calgary, AB T2P 0R9
Contact: Michael Gabert

STRUCTURAL/CIVIL/BUILDING ENVELOPE
Reed Jones Christofferson Ltd
17415 102 Ave NW #100,
Edmonton, AB T5S 1A8
Contact: Frank Cavalliere (S), John Balla (C),
Nick Thivais (BE)

INDIGENITY
Nahwegewin
1205 - 10903 103 Ave NW,
Edmonton, Alberta, T5K 2X6
Contact: Hunter Cardinal

CONSULTANT PROJECT 2008

Seal Permit

PRELIMINARY NOT FOR CONSTRUCTION

Edmonton

ROSSDALE POWER PLANT
ADVANCED ASSESSMENT AND
PRIORITY REHABILITATION -
HISTORIC BUILDING RECORD

CP-9496


Department INTEGRATED INFRASTRUCTURE SERVICES

No.	Description	Date
1	BUILDING RECORD	2021-02-02
2	BUILDING RECORD	2021-02-12
3	BUILDING RECORD	2021-02-17
4	CONDIONS ASSESSMENT	2021-03-06
5	CONDIONS ASSESSMENT	2021-03-07
6	BUILDING RECORD	2021-03-12
7	BUILDING RECORD	2021-03-15
8	BUILDING RECORD	2021-12-08


Location ID ROS 105, ROS106, ROS107
Description LOW PRESSURE PLANT -
BUILDING RECORD

Drawing Title ROS107 BOILER HALL- EXTERIOR
ELEVATIONS


Discipline	HERITAGE	Drawn	BD
Volume		Drawing	
Sheet	H306	Number	
File			

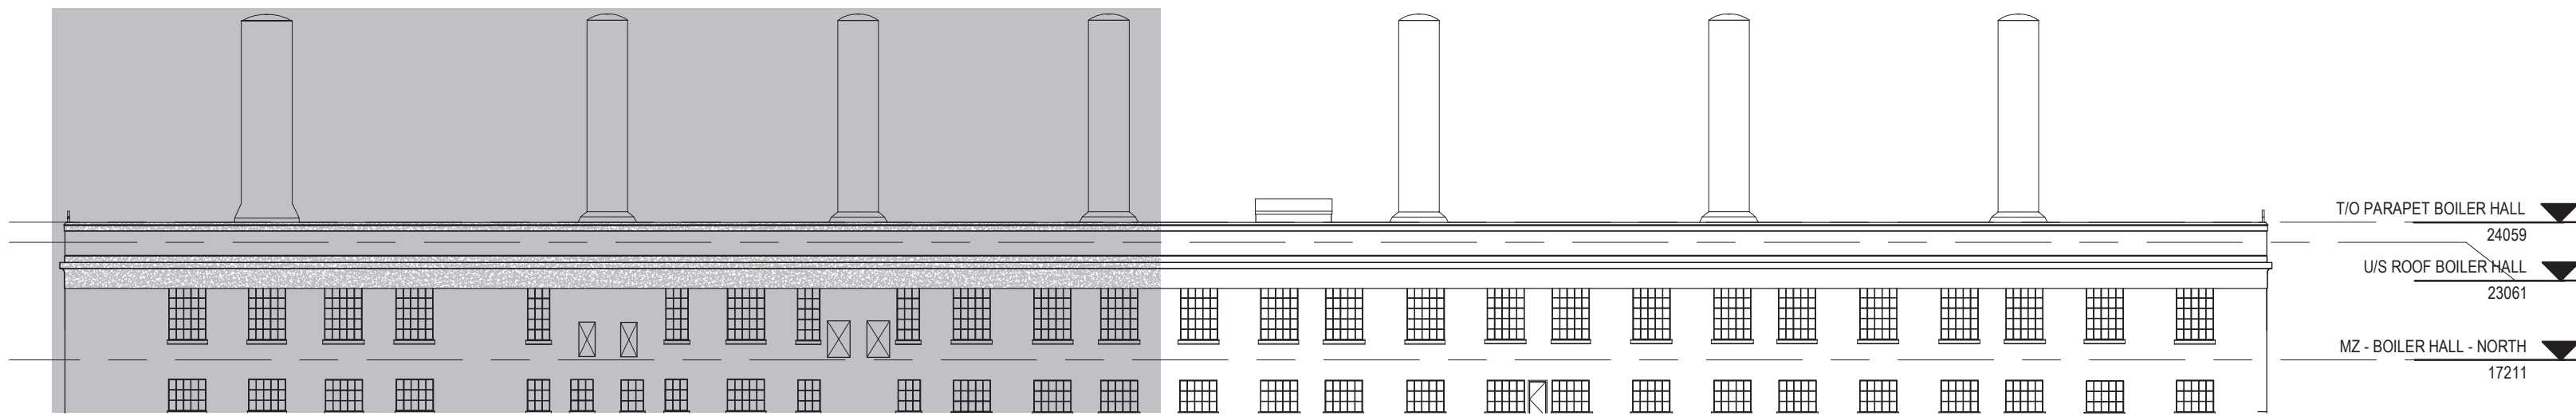

1 KEY- EAST BOILER HALL
1 : 300

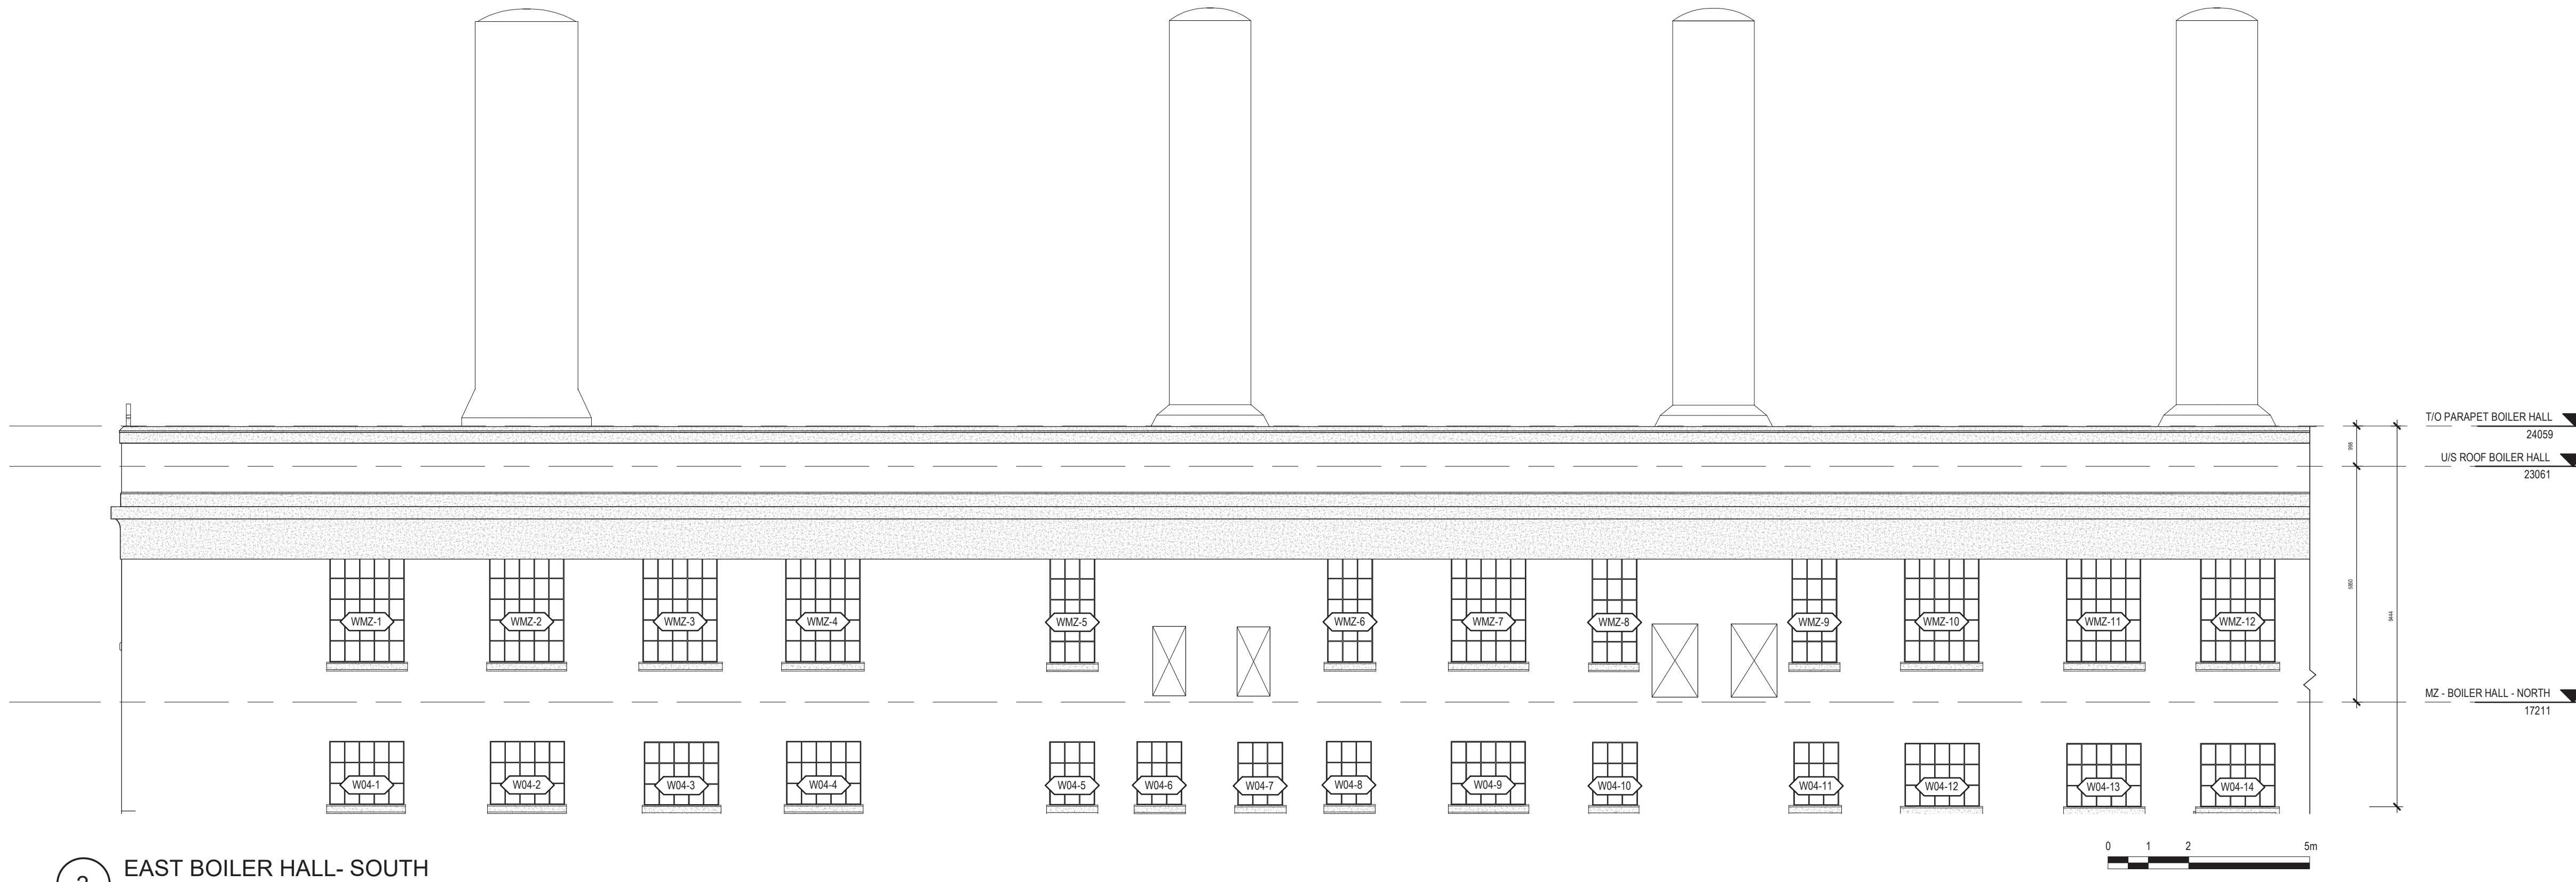

2 EAST BOILER HALL- SOUTH
1 : 100

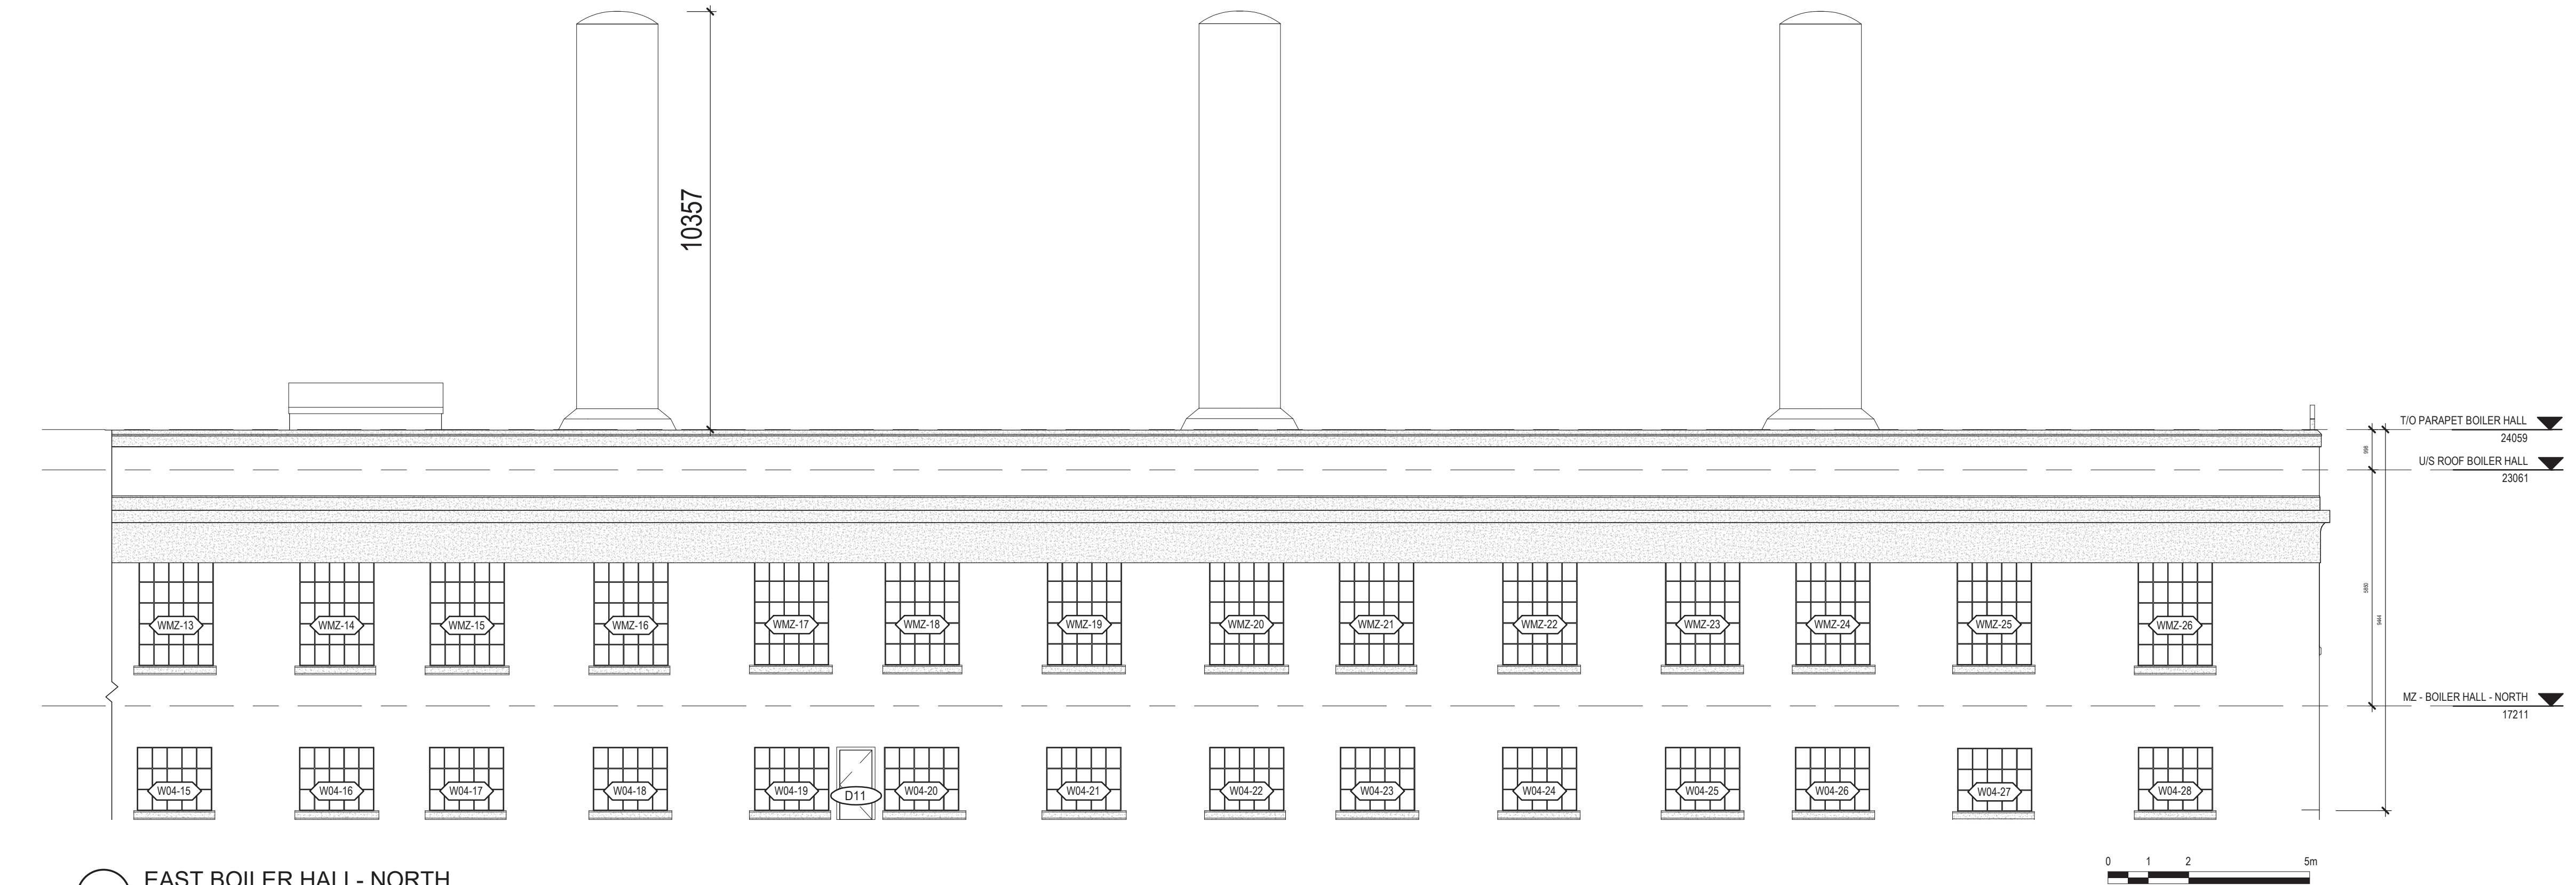


3 EAST BOILER HALL- NORTH
1 : 100

DRAWING NOTES

All wall assemblies are brick unless drafted with concrete hatch.

HATCH LEGEND

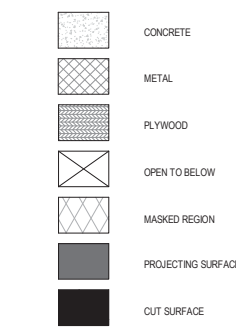

Consultant

PRIME CONSULTANT/ARCHITECTURAL
the marc boutin architectural collaborative inc.
205 5th Avenue SE, Suite 100
Calgary, AB, T2C 0P3
Contact: Richard Cotter

HERITAGE
DFS Inc. Architecture & Design
400 Boulevard de Maisonneuve O.
Montreal, QC H3A 1L4
Contact: Evan Orland

ARCHITECTURAL
Saucier + Perrotte Architectes
7243 Waverly St.
Montreal, QC H2S 3J1
Contact: Anne-Marie Saucier

STRUCTURAL/CIVIL/BUILDING ENVELOPE
Reed Jones Christofferson Ltd
17415 102 Ave NW #100,
Edmonton, AB T5S 1A8
Contact: Frank Cavalliere (S), John Balla (C),
Nick Thivierge (BE)

MECHANICAL/ELECTRICAL
Williams Engineering Canada Inc.
10005 Jasper Ave #200,
Edmonton, AB T5J 3B1
Contact: Sheldon Samborsky (M), Ben Rajewski (E)

BUILDING/FIRE CODE
Jeram Hughes
8855 9 St SE #100,
Calgary, AB T2H 1Z9
Contact: Kyle Dudenwirth

COST
BTY Group
404 6 Ave SW #645,
Calgary, AB T2P 0R9
Contact: Michael Gabet

INDIGENITY
Nahwegewin
1205 - 10903 103 Ave NW,
Edmonton, Alberta, T5K 2X6
Contact: Hunter Cardinal

CONSULTANT PROJECT 2008

Seal	Permit
PRELIMINARY NOT FOR CONSTRUCTION	

ROSSDALE POWER PLANT
ADVANCED ASSESSMENT AND
PRIORITY REHABILITATION -
HISTORIC BUILDING RECORD

CP-9496


Department INTEGRATED INFRASTRUCTURE SERVICES

No.	Description	Date
1	BUILDING RECORD	2021-02-02
2	BUILDING RECORD	2021-02-12
3	BUILDING RECORD	2021-02-17
4	CONDITIONS ASSESSMENT	2021-03-06
5	CONDITIONS ASSESSMENT	2021-03-07
6	BUILDING RECORD	2021-03-09
7	BUILDING RECORD	2021-03-12
8	BUILDING RECORD	2021-12-08

Location ID ROS 105, ROS106, ROS107
Description LOW PRESSURE PLANT -
BUILDING RECORD

Drawing Title ROS107 BOILER HALL- EXTERIOR
ELEVATIONS

Discipline	HERITAGE	Drawn	BD
Volume		Drawing	
Sheet	H307	Number	
File			

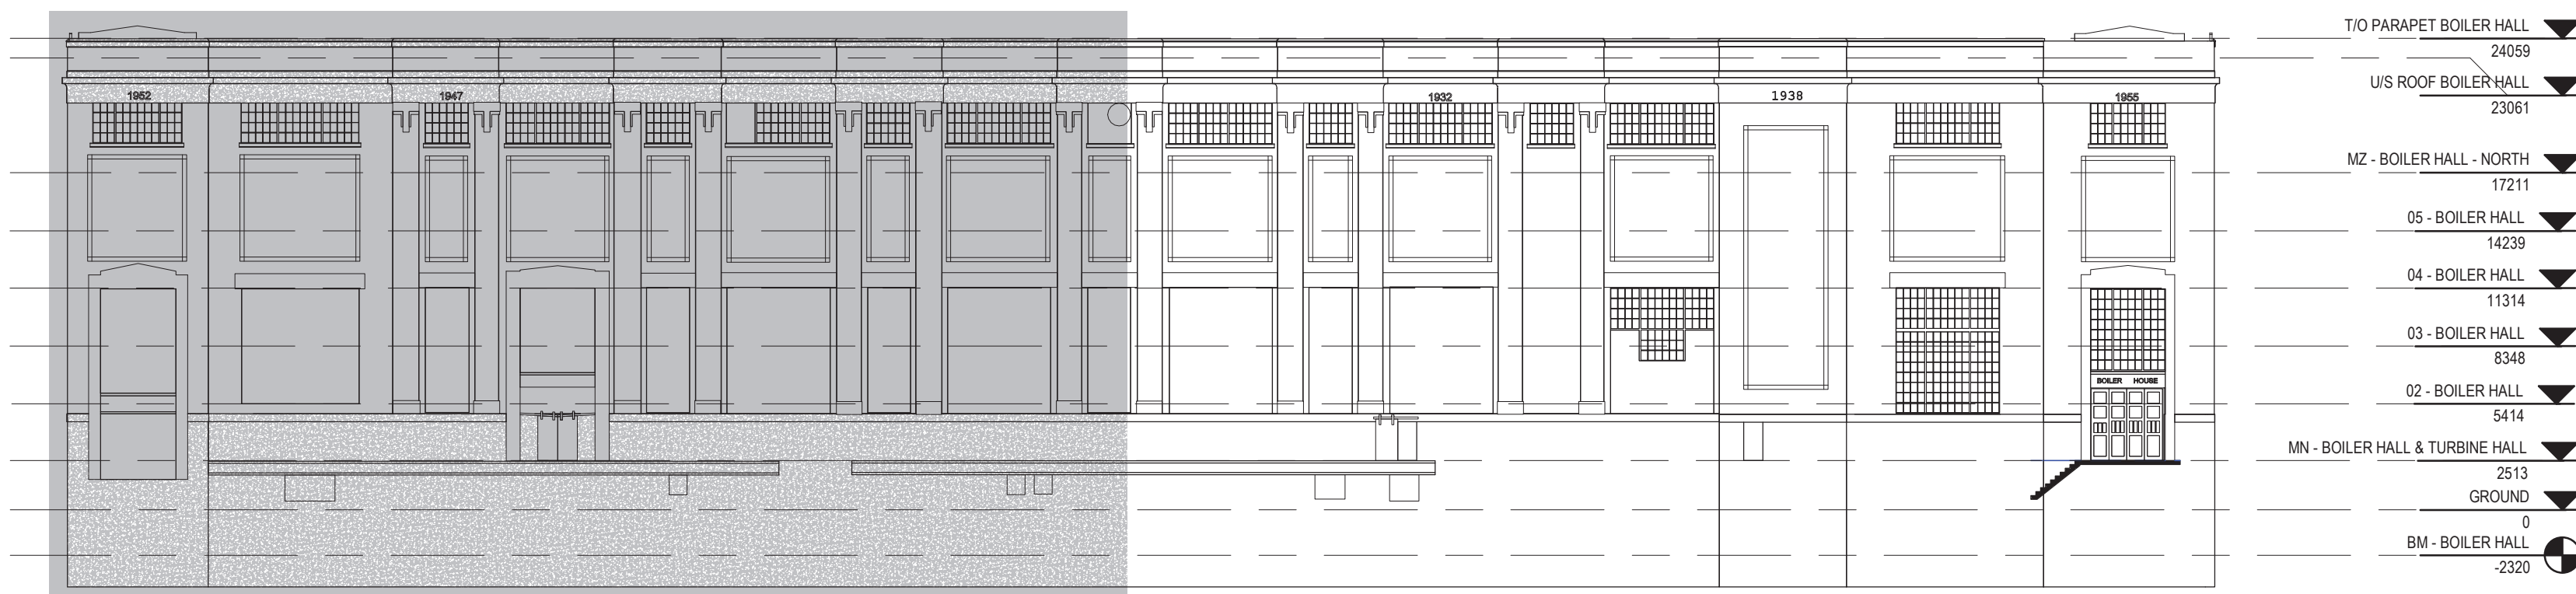

- T/O PARAPET BOILER HALL
24059
U/S ROOF BOILER HALL
23061
MZ - BOILER HALL - NORTH
17211
05 - BOILER HALL
14239
04 - BOILER HALL
11314
03 - BOILER HALL
8348
02 - BOILER HALL
5414
MN - BOILER HALL & TURBINE HALL
2513
GROUND
0
BM - BOILER HALL
-2320

DRAWING NOTES


All wall assemblies are brick unless drafted with concrete hatch.

HATCH LEGEND

- CONCRETE
METAL
PLYWOOD
OPEN TO BELOW
BASED REGION
PROJECTED SURFACE
CUT SURFACE

1 KEY WEST - BOILER HALL

1 : 300

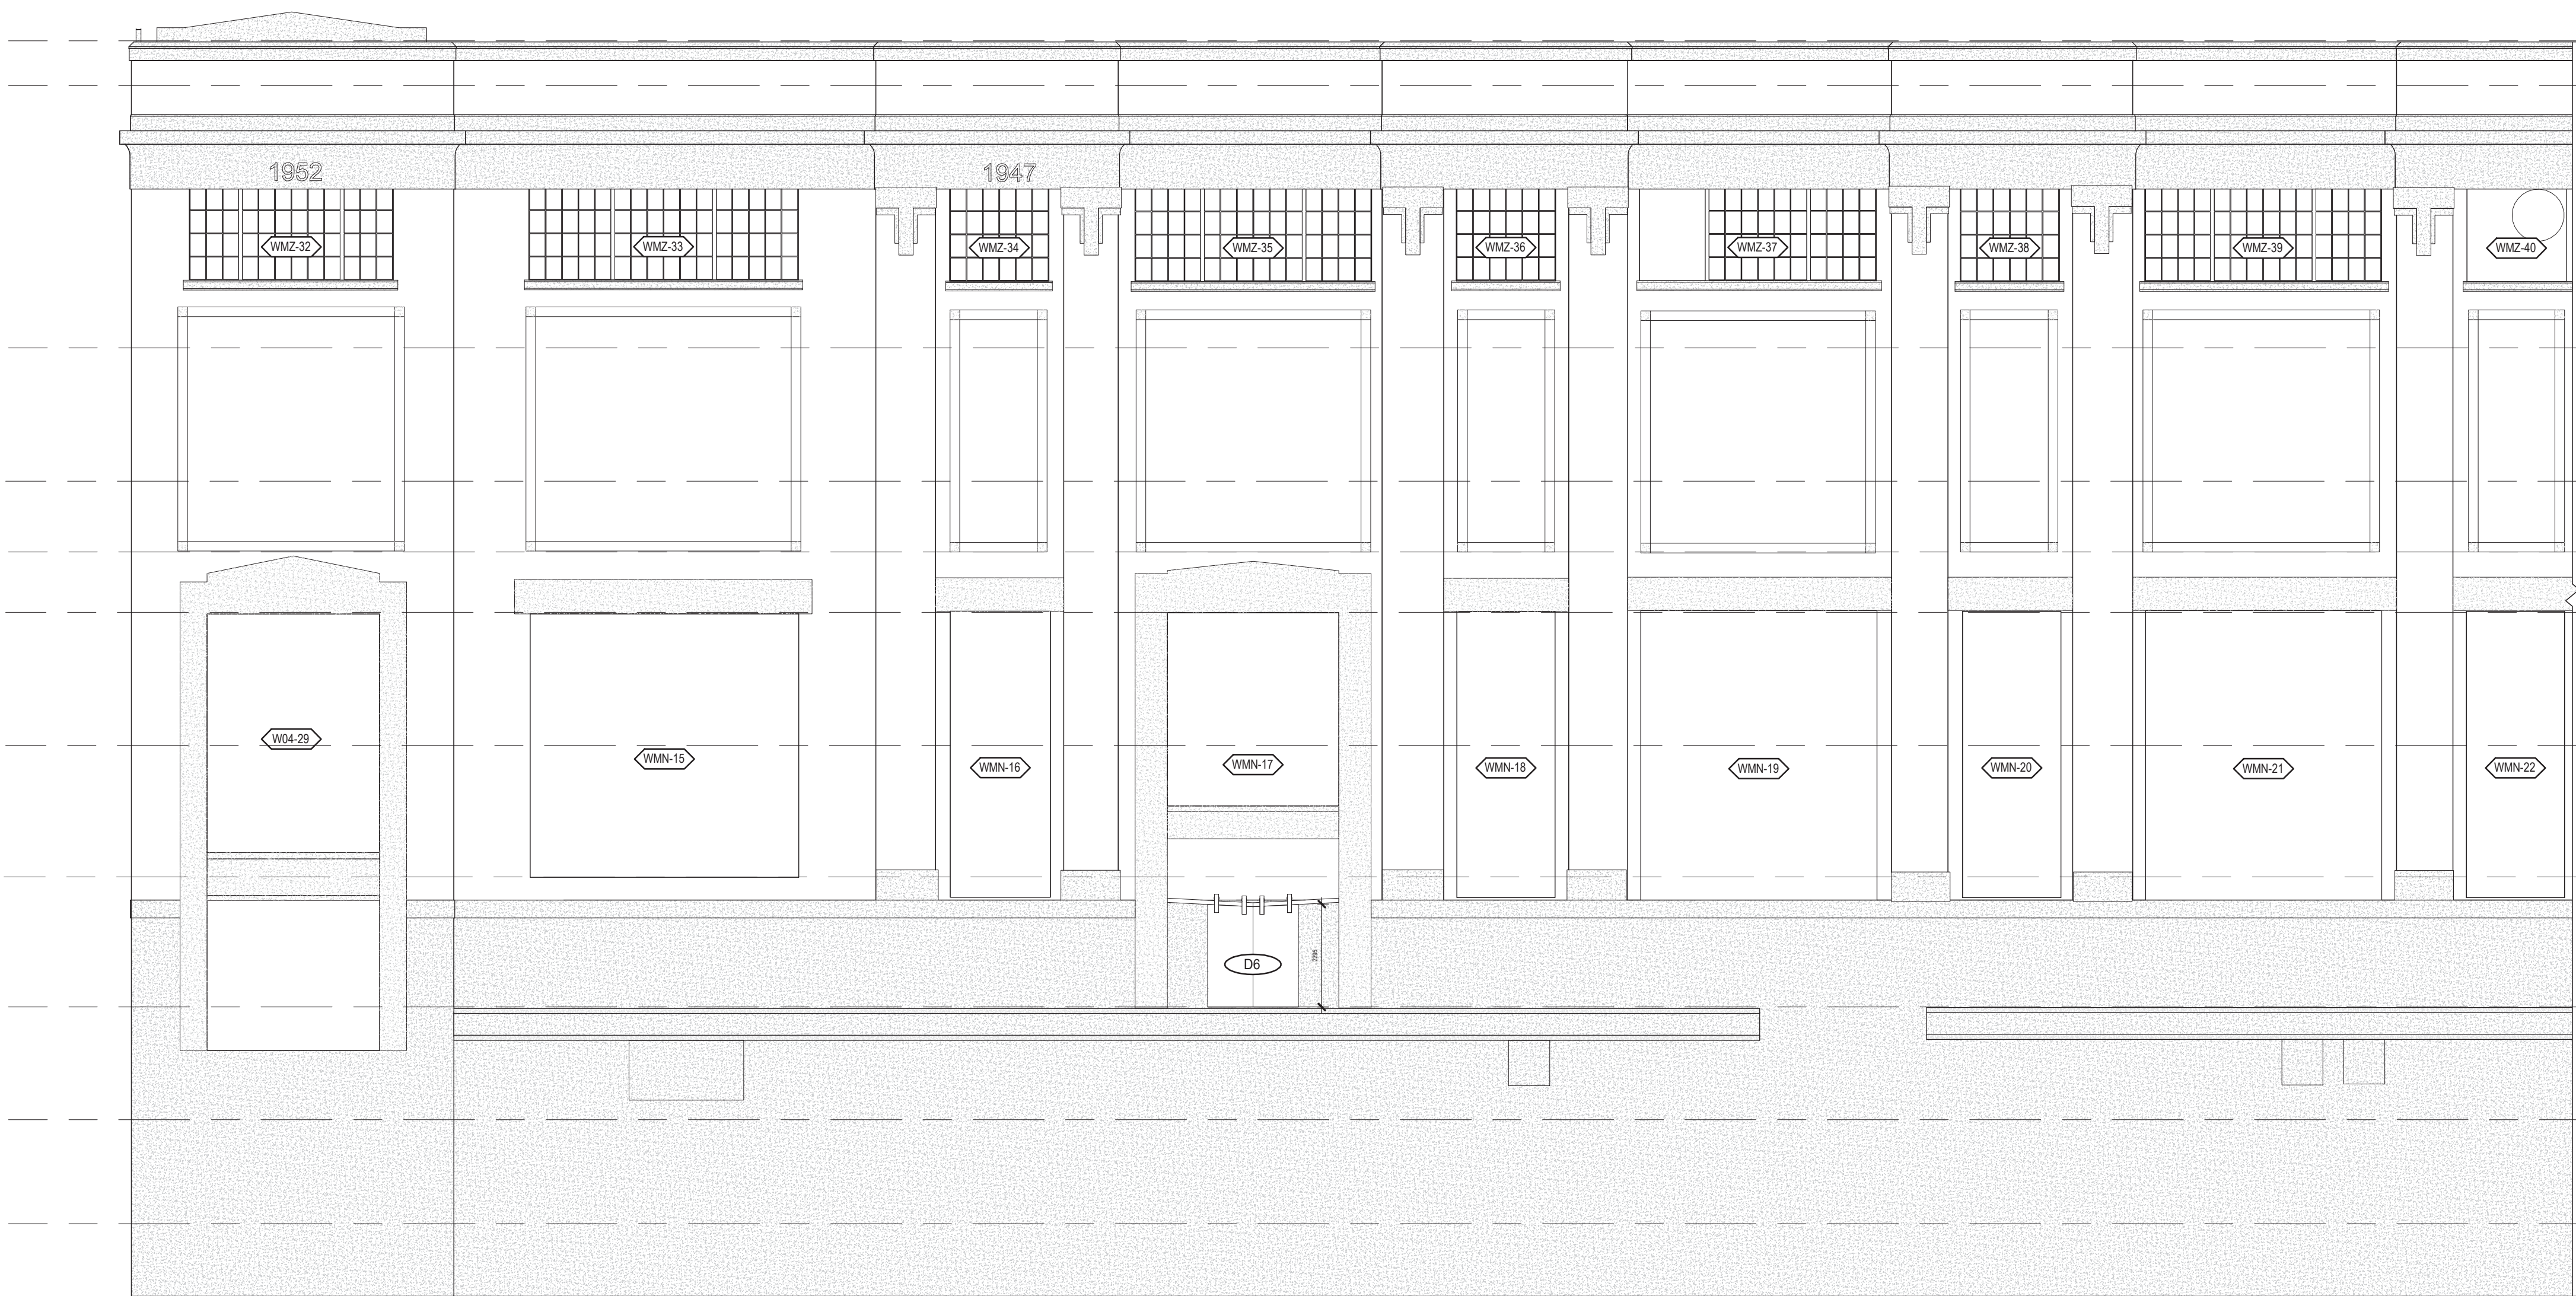

- T/O PARAPET BOILER HALL
24059
U/S ROOF BOILER HALL
23061
MZ - BOILER HALL - NORTH
17211
05 - BOILER HALL
14239
CW - BOILER HALL
12659
04 - BOILER HALL
11314
03 - BOILER HALL
8348
02 - BOILER HALL
5414
MN - BOILER HALL & TURBINE HALL
2513
GROUND
0
BM - BOILER HALL
-2320

0 1 2 5m

Consultant

PRIME CONSULTANT/ARCHITECTURAL
the marc boutin architectural collaborative inc.
10065 Jasper Ave #200,
Calgary, AB, T2C 0P3
Contact: Richard Cotter

HERITAGE
DFS Inc. Architecture & Design
400 Boulevard de Maisonneuve O.
Montreal, QC H3A 1L4
Contact: Evan Orland

ARCHITECTURAL
Saucier + Perrotte Architectes
7243 Wilfrid St.
Montreal, QC H2S 3J1
Contact: Anne-Marie Saucier

STRUCTURAL/CIVIL/BUILDING ENVELOPE
Reed Jones Christofferson Ltd
17415 102 Ave NW #100,
Edmonton, AB T5S 1A8
Contact: Frank Cavaliere (S), John Balla (C),
Nick Thivault (BE)

MECHANICAL/ELECTRICAL
Williams Engineering Canada Inc.
10065 Jasper Ave #200,
Edmonton, AB T5J 3B1
Contact: Sheldon Samborsky (M), Ben Rajewski (E)

BUILDING/FIRE CODE
Jensen Hughes
8855 9 St SE #100,
Calgary, AB T2H 1Z9
Contact: Kyle Dudenwirth

COST
BTY Group
404 4 Ave SW #645,
Calgary, AB T2P 0R9
Contact: Michael Gabert

INDIGENITY
Nahayewin
1205 - 10903 103 Ave NW,
Edmonton, Alberta, T5K 2X6
Contact: Hunter Cardinal

CONSULTANT PROJECT 20008

Seal

Permit

PRELIMINARY NOT FOR CONSTRUCTION

Edmonton

ROSSDALE POWER PLANT
ADVANCED ASSESSMENT AND
PRIORITY REHABILITATION -
HISTORIC BUILDING RECORD

CP-9496

Department INTEGRATED INFRASTRUCTURE SERVICES


No.	Description	Date
1	BUILDING RECORD	2021-02-02
2	BUILDING RECORD	2021-02-12
3	BUILDING RECORD	2021-02-17
4	CONDITIONS ASSESSMENT	2021-03-06
5	CONDITIONS ASSESSMENT	2021-03-07
6	BUILDING RECORD	2021-03-12
7	BUILDING RECORD	2021-12-08

Location ID ROS 105, ROS106, ROS107


Description LOW PRESSURE PLANT -
BUILDING RECORD

Drawing Title ROS107 BOILER HALL - EXTERIOR
ELEVATIONS

Discipline	HERITAGE	Drawn	BD
Volume		Drawing	
Sheet	H308	Number	
File			

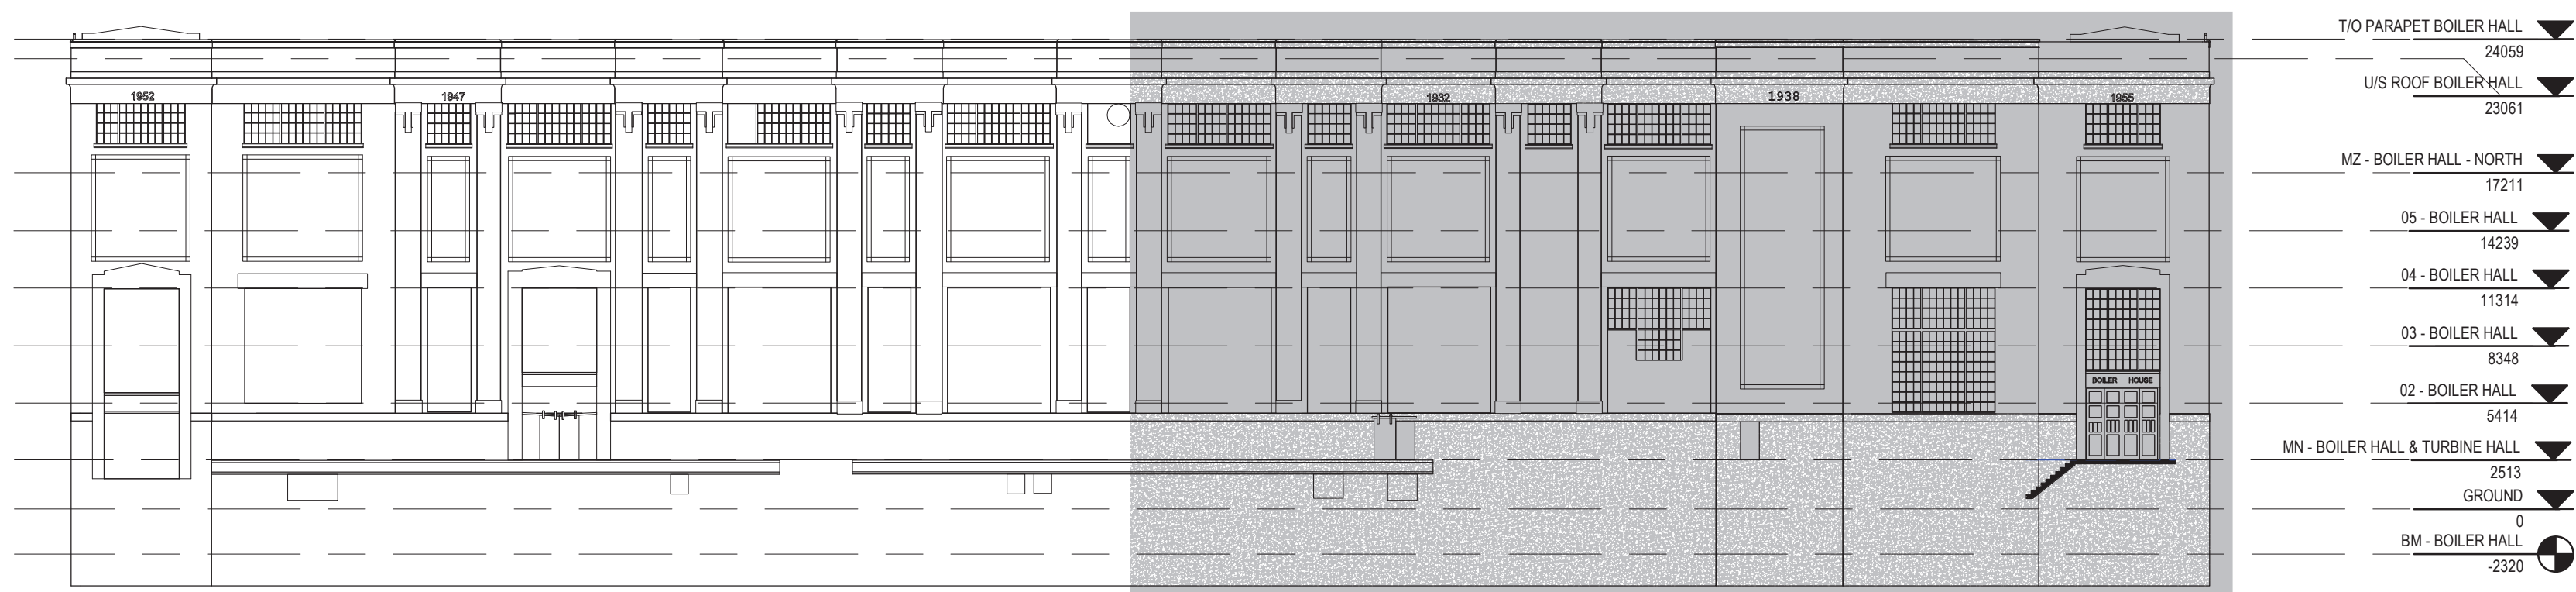


1 KEY WEST - BOILER HALL - SOUTH
1 : 300

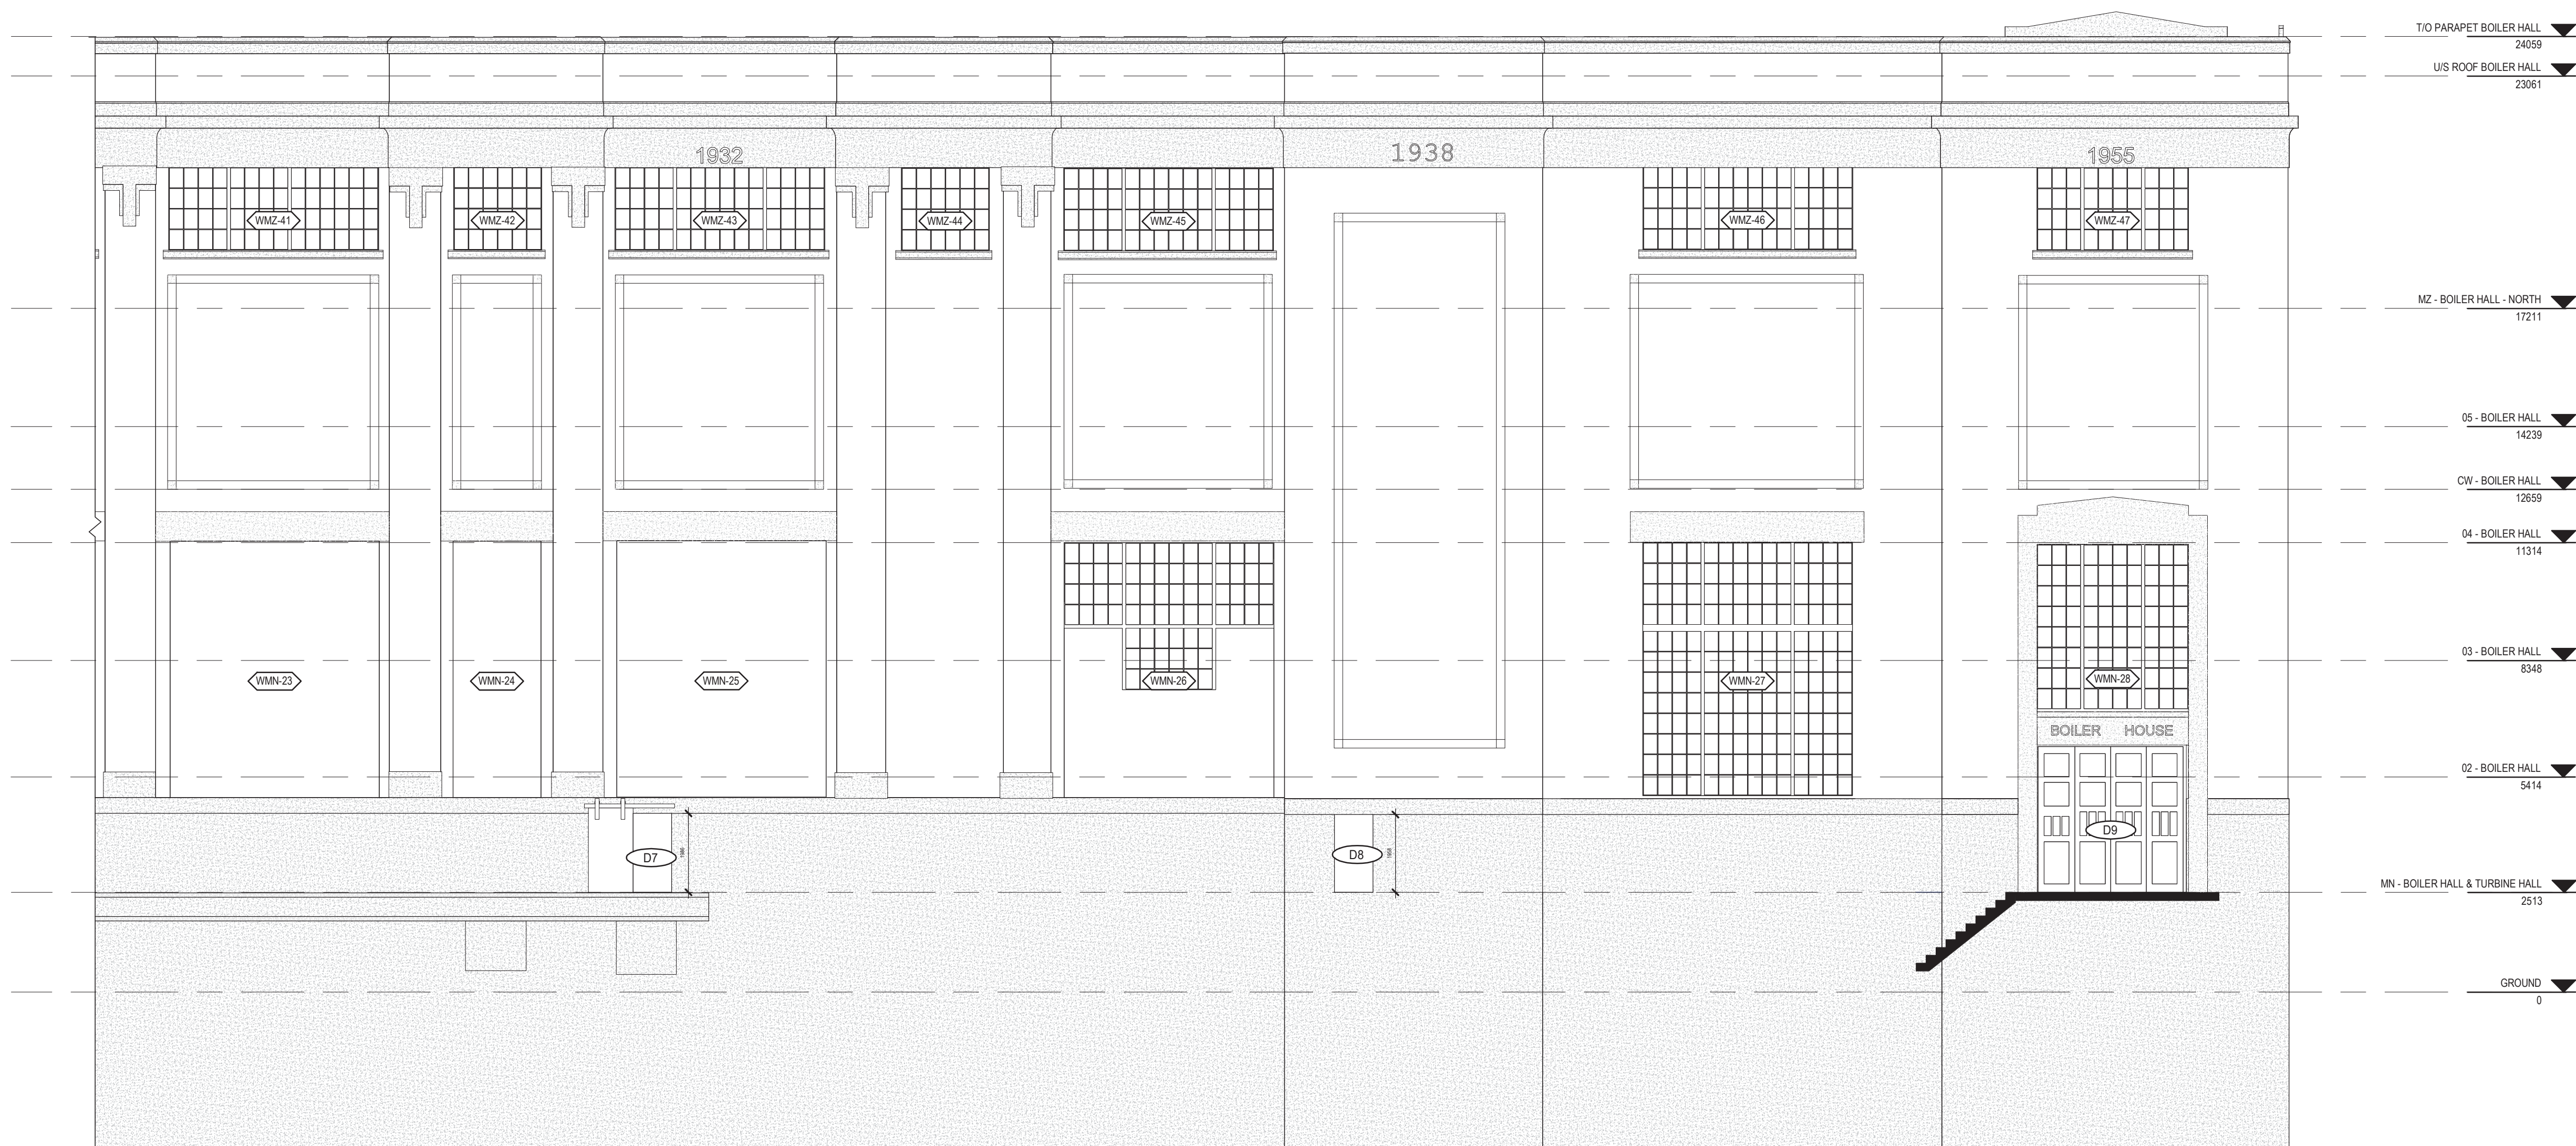

2 WEST - BOILER HALL - SOUTH
1 : 100

DRAWING NOTES
All wall assemblies are brick unless drafted with concrete hatch.

HATCH LEGEND

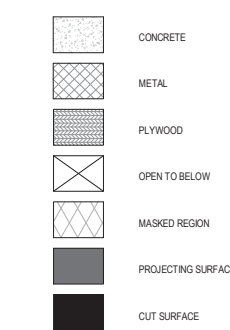

Consultant
PRIME CONSULTANT/ARCHITECTURAL
the marc boutin architectural collaborative inc.
10065 Jasper Ave #200,
Calgary, AB, T2C 0P3
Contact: Richard Cotter
HERITAGE
DFS Inc. Architecture & Design
400 Boulevard de Maisonneuve O,
Montreal, QC H3A 1L4
Contact: Evan Orland
ARCHITECTURAL
Saucier + Perrotte Architectes
7243 Waverly St,
Montreal, QC H2S 3J1
Contact: Anne-Marie Saucier
STRUCTURAL/CIVIL/BUILDING ENVELOPE
Reid Jones Christofferson Ltd
17415 102 Ave NW #100,
Edmonton, AB T5S 1A8
Contact: Frank Cavaliere (S), John Balla (C),
Nick Thivierge (BE)
MECHANICAL/ELECTRICAL
Williams Engineering Canada Inc.
10065 Jasper Ave #200,
Edmonton, AB T5J 3B1
Contact: Sheldon Samborsky (M), Ben Rajewski (E)
BUILDING/FIRE CODE
Jensen Hughes
5855 9 St SE #100,
Calgary, AB T2H 1Z9
Contact: Kyle Dudenwirth
COST
BTY Group
404 4 Ave SW #645,
Calgary, AB T2P 0R9
Contact: Michael Gabert
INDIGENITY
Nahwegewon
1205 - 10903 103 Ave NW,
Edmonton, Alberta, T5K 2X6
Contact: Hunter Cardinal

CONSULTANT PROJECT 20008
Seal Permit
PRELIMINARY NOT FOR CONSTRUCTION

Edmonton
ROSSDALE POWER PLANT
ADVANCED ASSESSMENT AND
PRIORITY REHABILITATION -
HISTORIC BUILDING RECORD
CP-9496


Department INTEGRATED INFRASTRUCTURE SERVICES

No.	Description	Date
1	BUILDING RECORD	2021-02-02
2	BUILDING RECORD	2021-02-12
3	BUILDING RECORD	2021-02-17
4	CONDIONS ASSESSMENT	2021-03-06
5	CONDIONS ASSESSMENT	2021-03-07
6	BUILDING RECORD	2021-03-12
7	BUILDING RECORD	2021-12-08


Location ID ROS 105, ROS106, ROS107
Description LOW PRESSURE PLANT -
BUILDING RECORD

Drawing Title ROS107 BOILER HALL - EXTERIOR
ELEVATIONS


Discipline	HERITAGE	Drawn	BD
Volume		Drawing	
Sheet	H309	Number	
File			

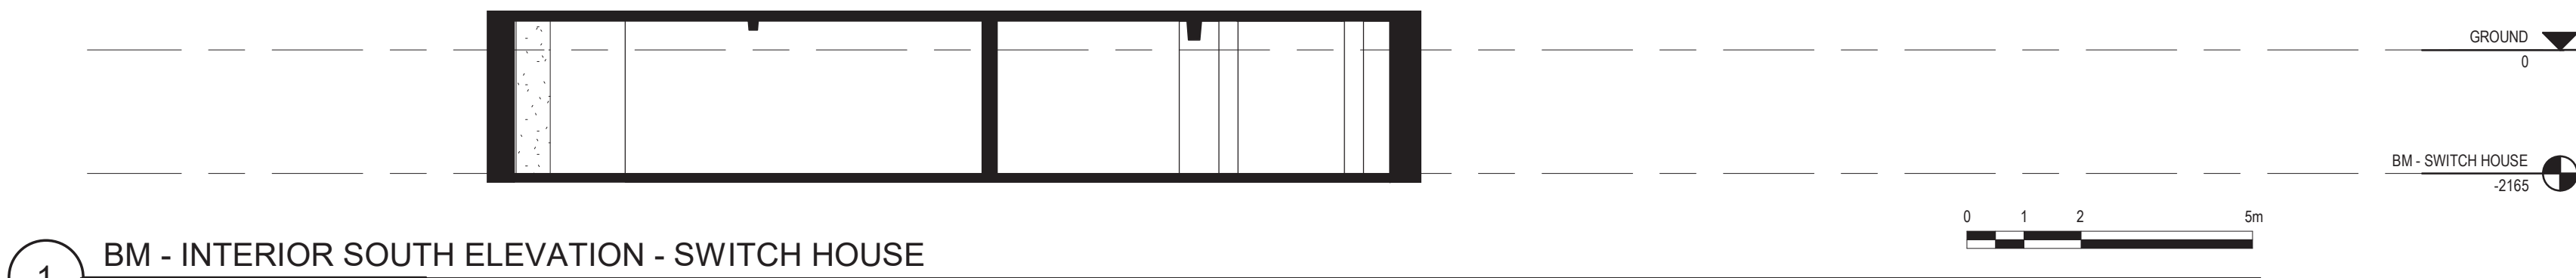


1 BM - INTERIOR SOUTH ELEVATION - SWITCH HOUSE
1 : 100

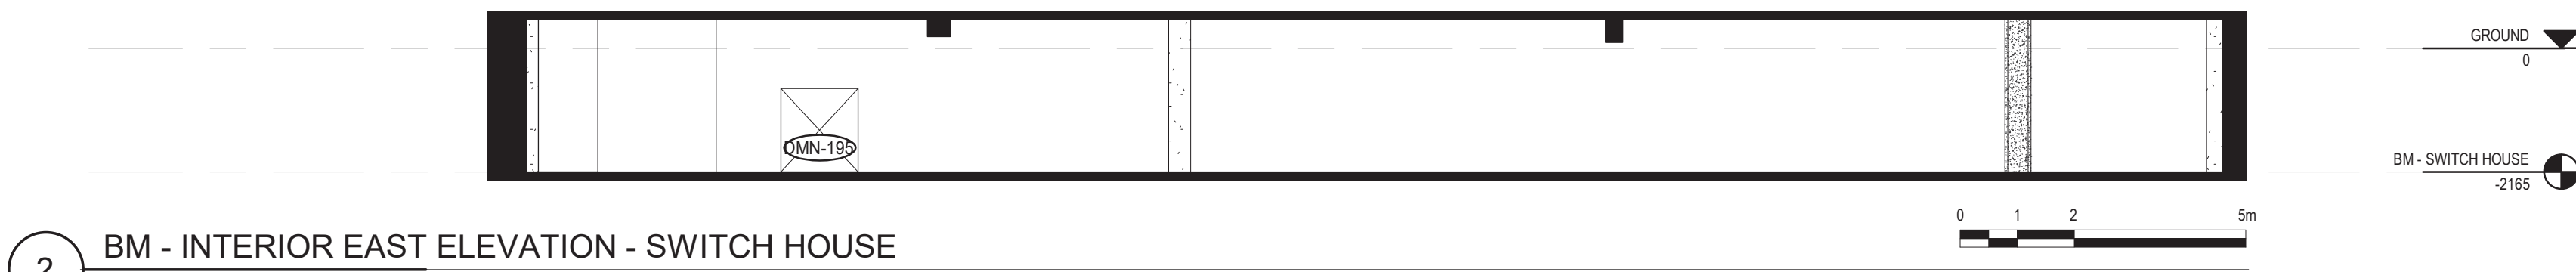

2 BM - INTERIOR EAST ELEVATION - SWITCH HOUSE
1 : 100

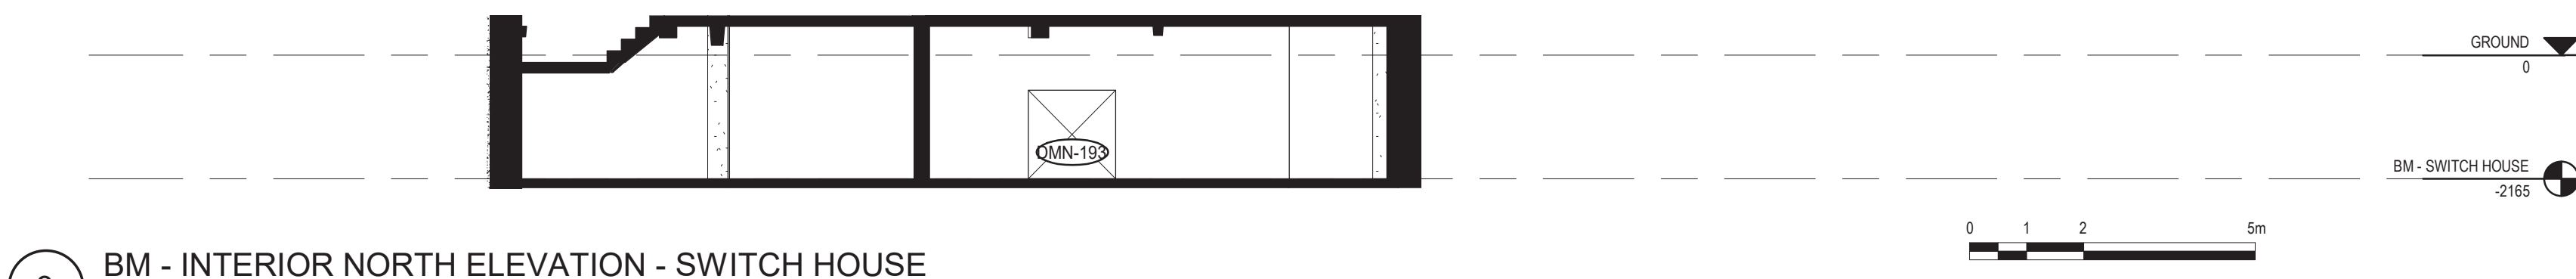


3 BM - INTERIOR NORTH ELEVATION - SWITCH HOUSE
1 : 100

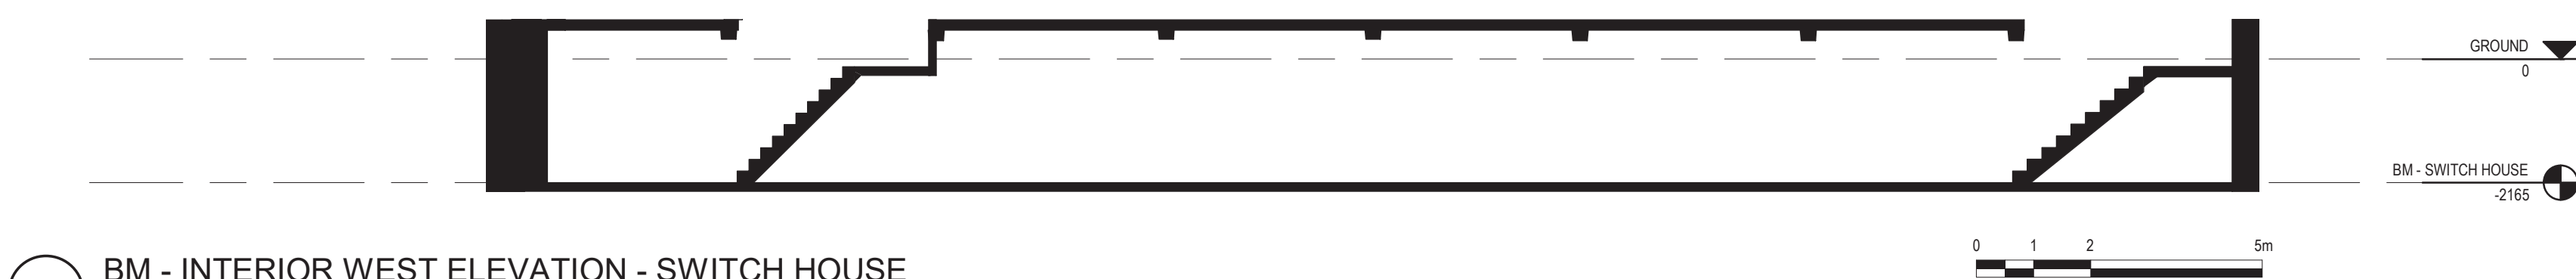

4 BM - INTERIOR WEST ELEVATION - SWITCH HOUSE
1 : 100

HATCH LEGEND

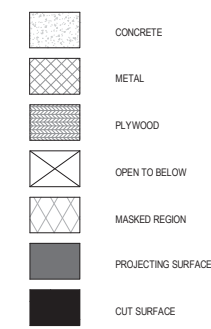

Consultant

PRIME CONSULTANT/ARCHITECTURAL
the marc boutin architectural collaborative inc.
205 5th Avenue SE, Suite 100
Calgary, AB, T2C 0P3
Contact: Richard Cotter

MECHANICAL/ELECTRICAL
Williams Engineering Canada Inc.
10005 Jasper Ave #200,
Edmonton, AB T5J 3B1
Contact: Sheldon Samborsky (M), Ben Rajewski (E)

HERITAGE
DFS Inc. Architecture & Design
400 Boulevard de Maisonneuve O.
Montreal, QC H3A 1L4
Contact: Evan O'Leary

ARCHITECTURAL
Saucier + Perrotte Architectes
7243 Waverly St.
Montreal, QC H2S 3J1
Contact: Anne-Marie Saucier

STRUCTURAL/CIVIL/BUILDING ENVELOPE
Reid Jones Christofferson Ltd
17415 102 Ave NW #100,
Edmonton, AB T5S 1A8
Contact: Frank Cavalliere (S), John Balla (C),
Nick Thivierge (BE)

BUILDING/FIRE CODE
Jensen Hughes
5855 9 St SE #100,
Calgary, AB T2H 1Z9
Contact: Kyle Dudenwirth

COST
BTY Group
404 6 Ave SW #645,
Calgary, AB T2P 0R9
Contact: Michael Gabert

INDIGENITY
Nahwegewin
1205 - 10903 103 Ave NW,
Edmonton, Alberta, T5K 2X6
Contact: Hunter Cardinal



CONSULTANT PROJECT 20008	
Seal	Permit
PRELIMINARY NOT FOR CONSTRUCTION	



ROSSDALE POWER PLANT
ADVANCED ASSESSMENT AND
PRIORITY REHABILITATION -
HISTORIC BUILDING RECORD

CP-9496

Department INTEGRATED INFRASTRUCTURE SERVICES

No.	Description	Date
1	BUILDING RECORD	2021-01-19
2	BUILDING RECORD	2021-01-27
3	BUILDING RECORD	2021-02-09
4	BUILDING RECORD	2021-02-19
5	CONDITONS ASSESSMENT	2021-03-06
6	CONDITONS ASSESSMENT	2021-03-07
7	BUILDING RECORD	2021-03-12
8	BUILDING RECORD	2021-12-08


Location ID ROS 105, ROS106, ROS107
Description LOW PRESSURE PLANT -
BUILDING RECORD

Drawing Title ROS105 SWITCH HOUSE BM
INTERIOR ELEVATIONS


Discipline	HERITAGE	Drawn	BD
Volume		Drawing	
Sheet	H600	Number	
File			




1 MN - INTERIOR SOUTH ELEVATION - SWITCH HOUSE
1 : 100

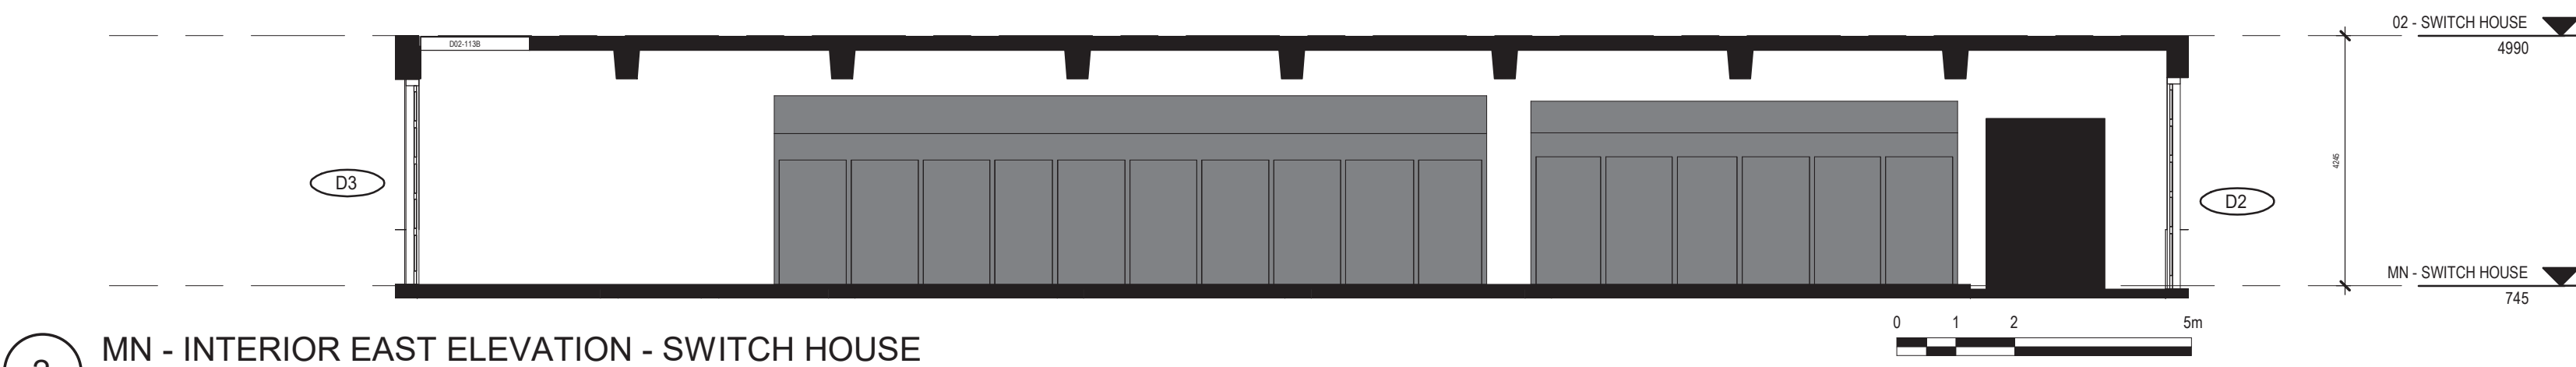

2 MN - INTERIOR EAST ELEVATION - SWITCH HOUSE
1 : 100

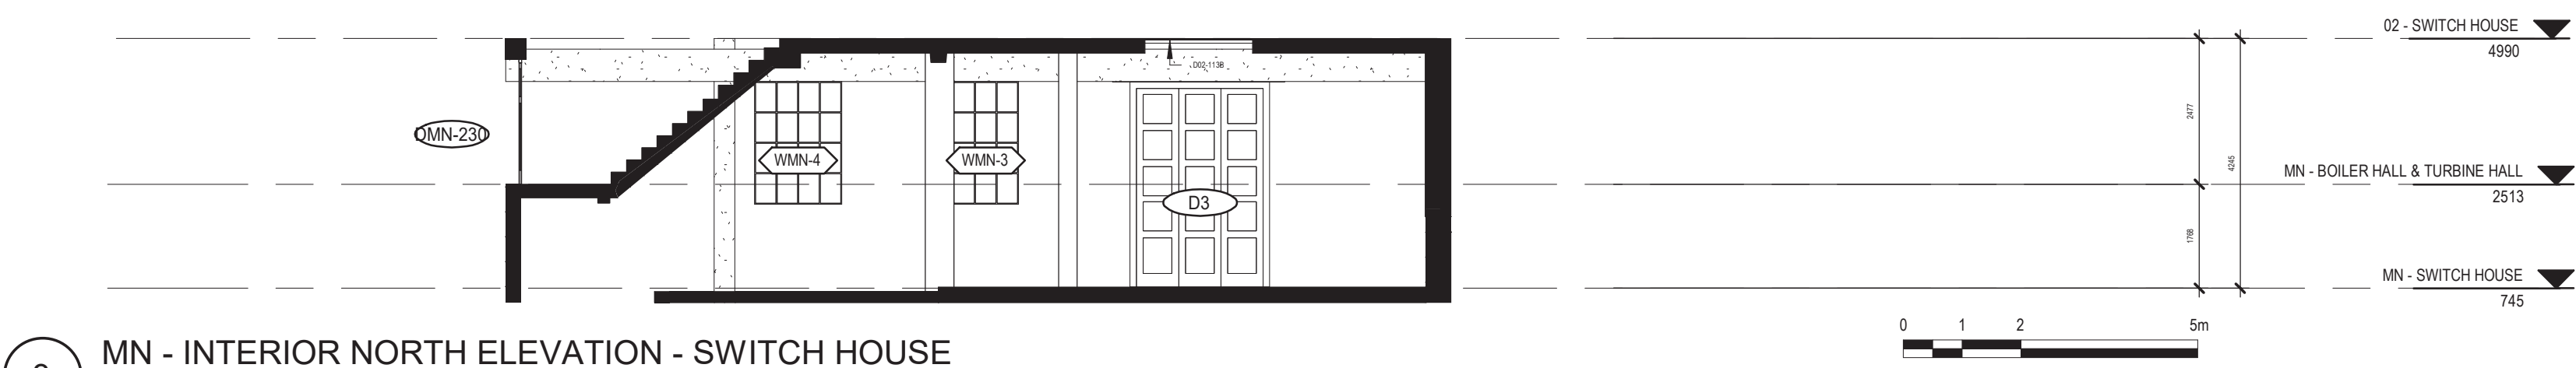


3 MN - INTERIOR NORTH ELEVATION - SWITCH HOUSE
1 : 100

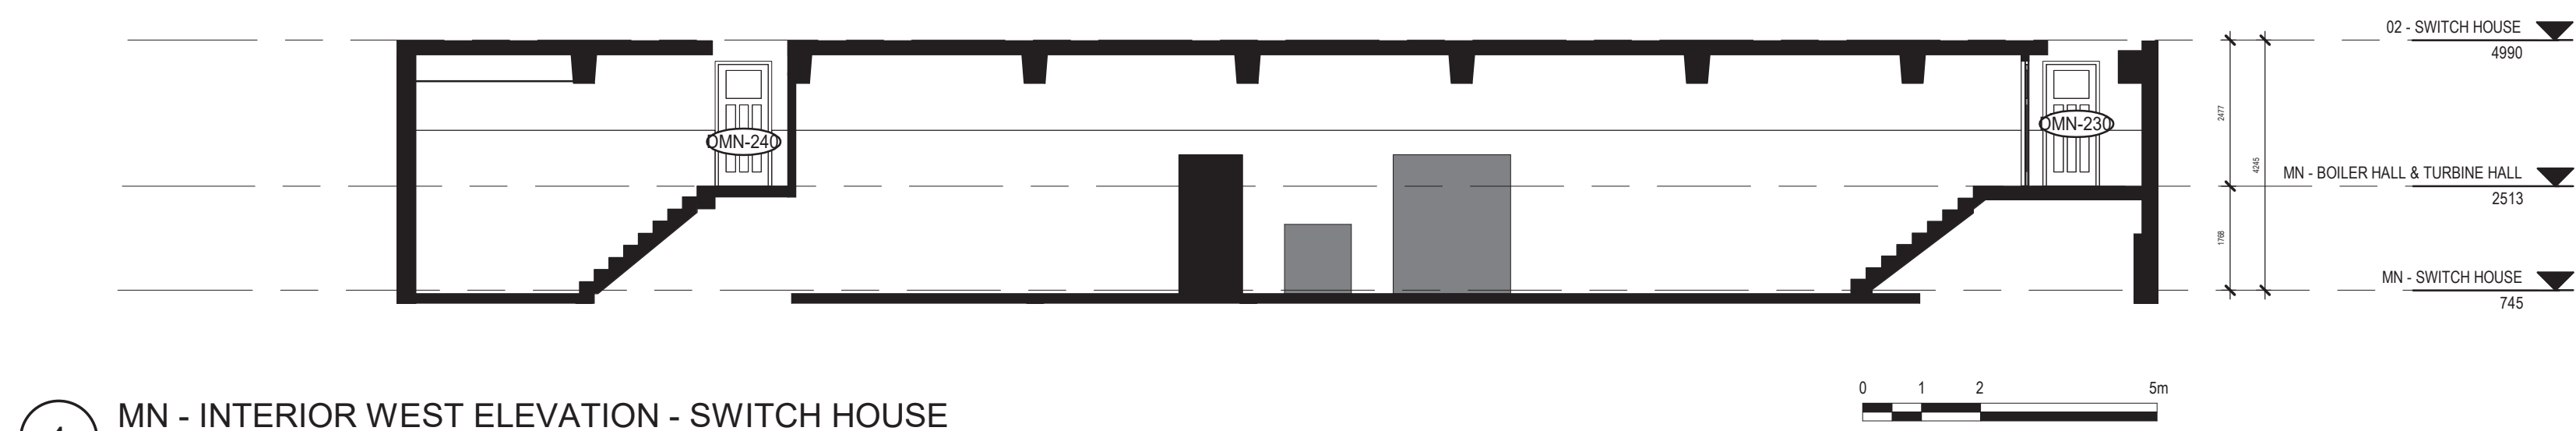

4 MN - INTERIOR WEST ELEVATION - SWITCH HOUSE
1 : 100

HATCH LEGEND

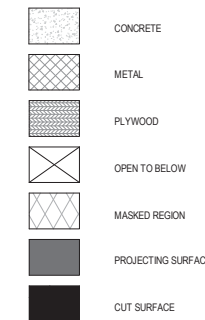

Consultant

PRIME CONSULTANT/ARCHITECTURAL
the marc boutin architectural collaborative inc.
205 9th Avenue SE, Suite 100
Calgary, AB, T2C 0R3
Contact: Richard Cotter

HERITAGE
DFS Inc. Architecture & Design
400 Boulevard de Maisonneuve O.
Montreal, QC H3A 1L4
Contact: Evan Ostlund

ARCHITECTURAL
Saucier + Perrotte Architectes
7043 Waverly St.
Montreal, QC H2S 3J1
Contact: Anne-Marie Saucier

STRUCTURAL/CIVIL/BUILDING ENVELOPE
Reed Jones Christofferson Ltd
17415 102 Ave NW #100,
Edmonton, AB T5S 1J6
Contact: Frank Cavalliere (S), John Balla (C),
Nick Trovati (RE)

MECHANICAL/ELECTRICAL
Williams Engineering Canada Inc.
10085 Jasper Ave #200,
Edmonton, AB T5J 3B1
Contact: Sheldon Samborsky (M), Ben Rajewski (E)

BUILDING/FIRE CODE
Jensen Hughes
5855 9 St SE #106,
Calgary, AB T2H 1Z3
Contact: Kyle Duckworth

COST
BTY Group
404 8 Ave SW #645,
Calgary, AB T2P 0R9
Contact: Michael Giesert

INDIGENITY
Nahwegah
1205 - 10903 103 Ave NW,
Edmonton, Alberta, T5K 2X6
Contact: Hunter Cardinal



CONSULTANT PROJECT 20008

Seal

Permit

PRELIMINARY NOT FOR CONSTRUCTION



ROSSDALE POWER PLANT
ADVANCED ASSESSMENT AND
PRIORITY REHABILITATION -
HISTORIC BUILDING RECORD

CP-9496

Department INTEGRATED INFRASTRUCTURE SERVICES


No.	Description	Date
1	BUILDING RECORD	2021-01-19
2	BUILDING RECORD	2021-01-27
3	BUILDING RECORD	2021-02-09
4	BUILDING RECORD	2021-02-19
5	CONDITONS ASSESSMENT	2021-03-06
6	CONDITONS ASSESSMENT	2021-03-07
7	BUILDING RECORD	2021-03-12
8	BUILDING RECORD	2021-12-08

Location ID ROS 105, ROS106, ROS107

Description LOW PRESSURE PLANT -
BUILDING RECORD

Drawing Title ROS105 SWITCH HOUSE MN
INTERIOR ELEVATIONS


Discipline	HERITAGE	Drawn	BD
Volume		Drawing	
Sheet	H601	Number	
File			

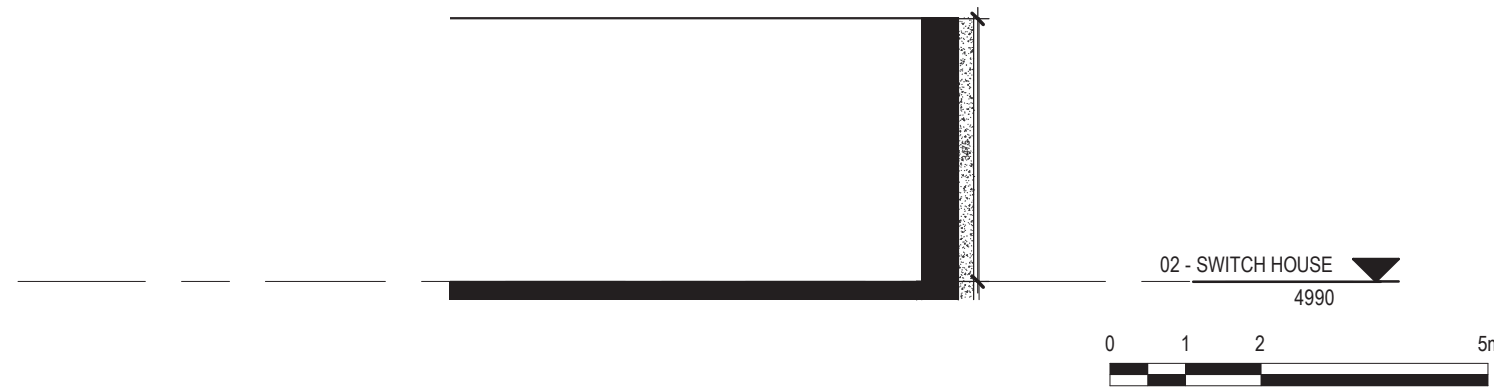


1 02 -SWITCH ROOM - SOUTH ELEVATION - SWITCH HOUSE
1 : 100




2 02- SWITCH ROOM - EAST ELEVATION - SWITCH HOUSE
1 : 100

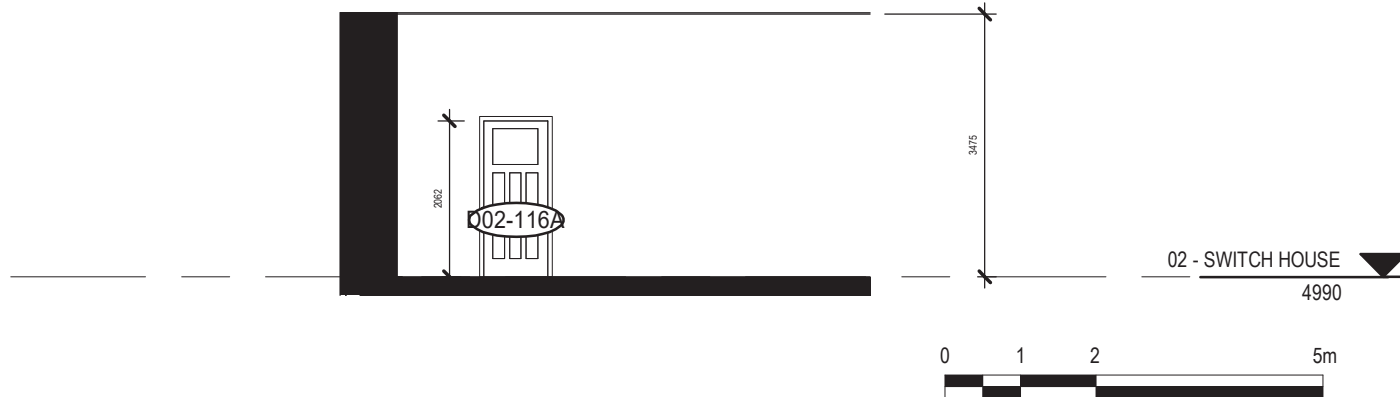


3 02 - SWITCH ROOM - NORTH ELEVATION - SWITCH HOUSE
1 : 100

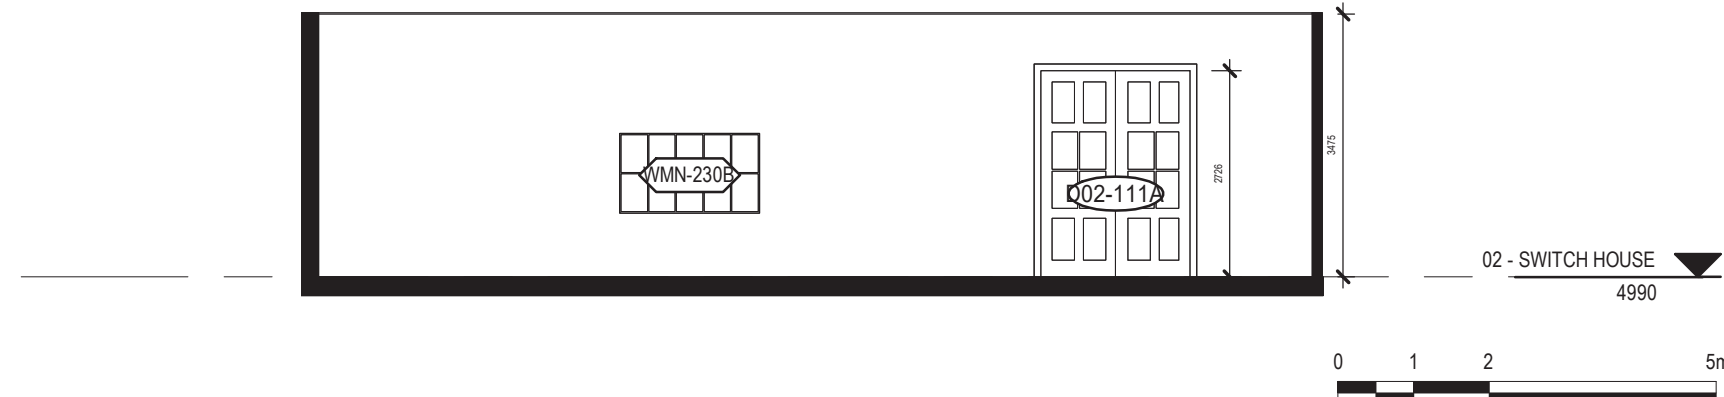


4 02 - SWITCH ROOM - WEST ELEVATION - SWITCH HOUSE
1 : 100

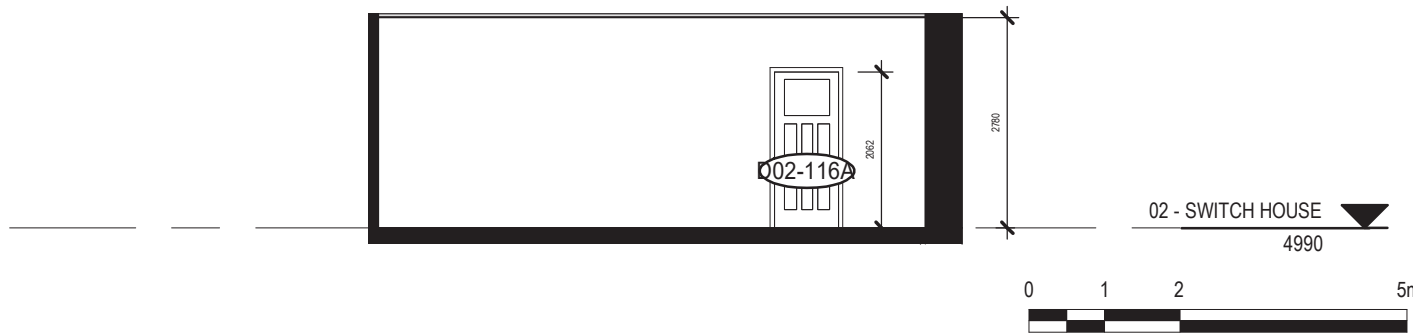


5 02 - SHIFT ENGINEER'S OFFICE - SOUTH ELEVATION - SWITCH HOUSE
1 : 100

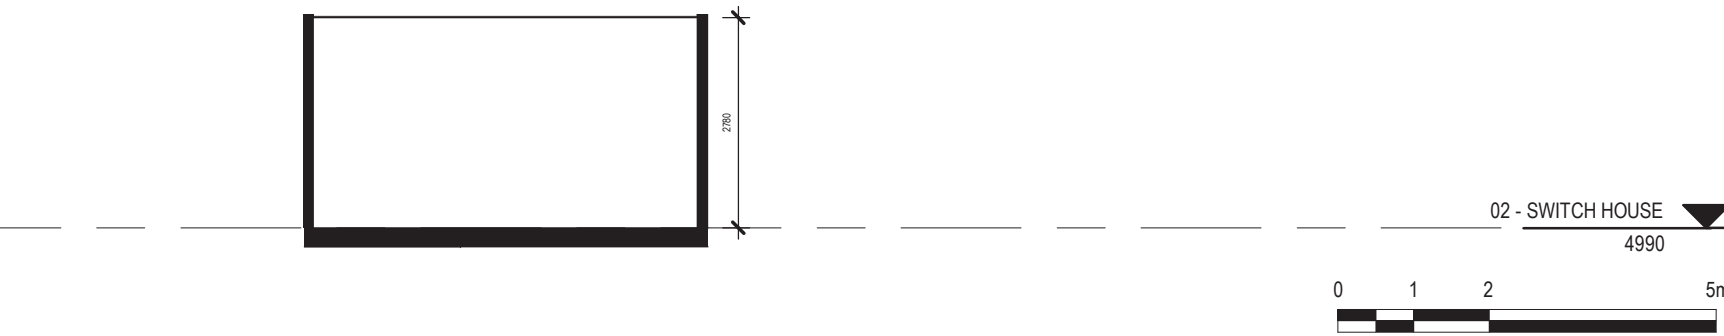

6 02 - SHIFT ENGINEER'S OFFICE - EAST ELEVATION - SWITCH HOUSE
1 : 100

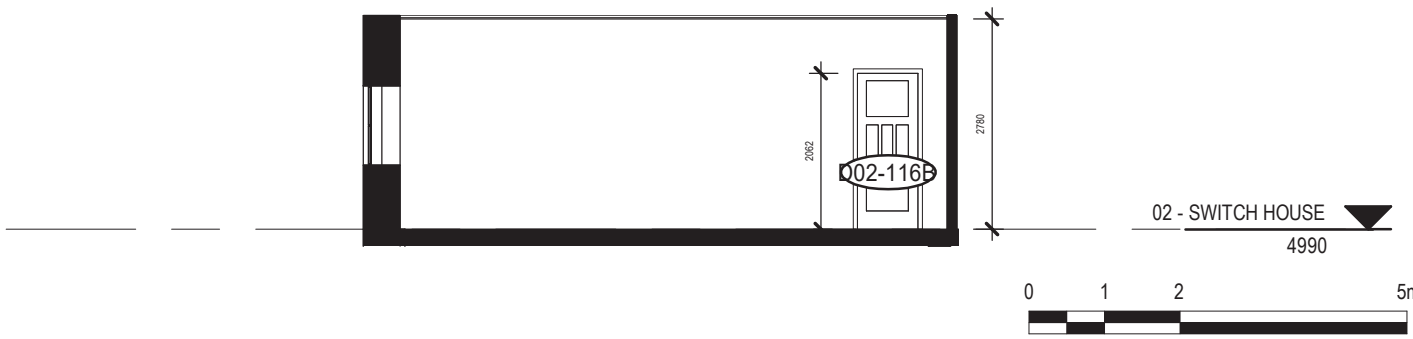


7 02- SHIFT ENGINEER'S OFFICE - NORTH ELEVATION - SWITCH HOUSE
1 : 100

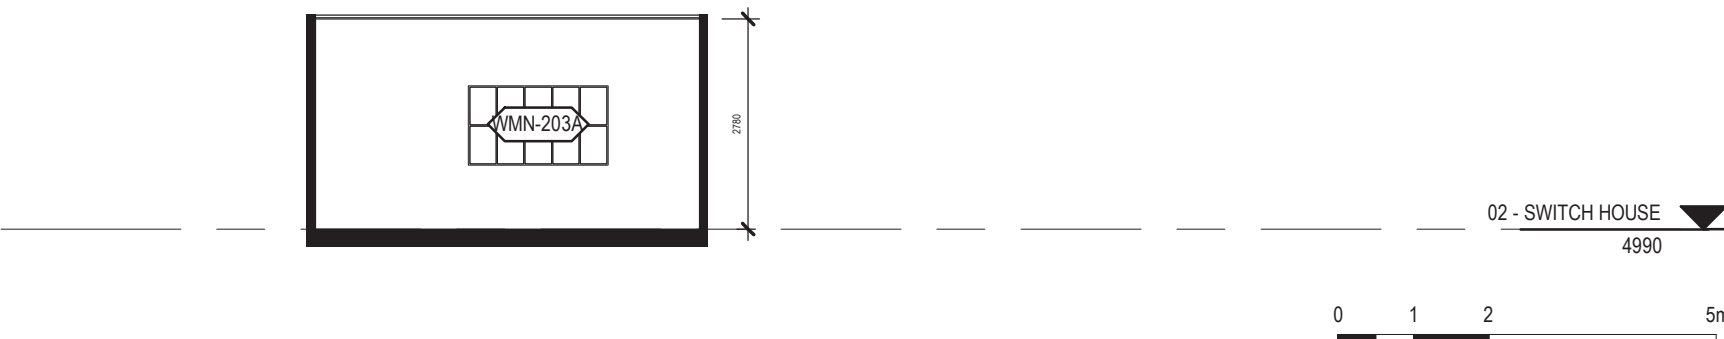

8 02 - SHIFT ENGINEER'S OFFICE - WEST ELEVATION - SWITCH HOUSE
1 : 100

HATCH LEGEND

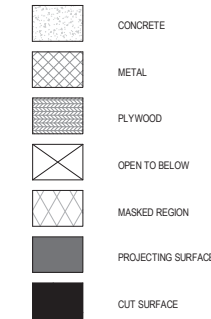

Consultant

PRIME CONSULTANT/ARCHITECTURAL
the marc boutin architectural collaborative inc.
205 9th Avenue SE, Suite 100
Calgary, AB, T2C 0R3
Contact: Richard Colter

HERITAGE
DPS Inc. Architecture & Design
400 Boulevard de Maisonneuve O,
Montreal, QC H3A 1L4
Contact: Evan Ostlund

ARCHITECTURAL
Saucier + Perrotte Architectes
7043 Waverly St.
Montreal, QC H2S 3J1
Contact: Anne-Marie Saucier

STRUCTURAL/CIVIL/BUILDING ENVELOPE
Reed Jones Christofferson Ltd
17415 102 Ave NW #100,
Edmonton, AB T5S 1J6
Contact: Frank Cavalliere (S), John Balla (C),
Nick Trovati (BE)

MECHANICAL/ELECTRICAL
Williams Engineering Canada Inc.
10085 Jasper Ave #200,
Edmonton, AB T5J 3B1
Contact: Sheldon Samborsky (M), Ben Rajewski (E)

BUILDING/FIRE CODE
Jensen Hughes
5855 9 St SE #106,
Calgary, AB T2H 1Z3
Contact: Kyle Duckworth

COST
BTY Group
404 8 Ave SW #645,
Calgary, AB T2P 0R9
Contact: Michael Gabelet

INDIGENITY
Nahayewin
1205 - 10903 103 Ave NW,
Edmonton, Alberta, T5K 2X6
Contact: Hunter Cardinal



CONSULTANT PROJECT 20008

Seal	Permit
	PRELIMINARY NOT FOR CONSTRUCTION



ROSSDALE POWER PLANT
ADVANCED ASSESSMENT AND
PRIORITY REHABILITATION -
HISTORIC BUILDING RECORD

CP-9496

Department	INTEGRATED INFRASTRUCTURE SERVICES
------------	------------------------------------

No.	Description	Date
1	BUILDING RECORD	2021-01-19
2	BUILDING RECORD	2021-01-27
3	BUILDING RECORD	2021-02-09
4	BUILDING RECORD	2021-02-19
5	CONDITONS ASSESSMENT	2021-03-06
6	CONDITONS ASSESSMENT	2021-03-07
7	BUILDING RECORD	2021-03-12
8	BUILDING RECORD	2021-12-08

Location IDROS 105, ROS106, ROS107

DescriptionLOW PRESSURE PLANT -
BUILDING RECORD


Drawing
Title

ROS105 SWITCH HOUSE 02
INTERIOR ELEVATIONS -


Discipline	HERITAGE	Drawn	BD
Volume		Drawing Number	
Sheet	H602		
File			




1 02 - RECTIFICATION ROOM - SOUTH ELEVATION - SWITCH HOUSE
1 : 100

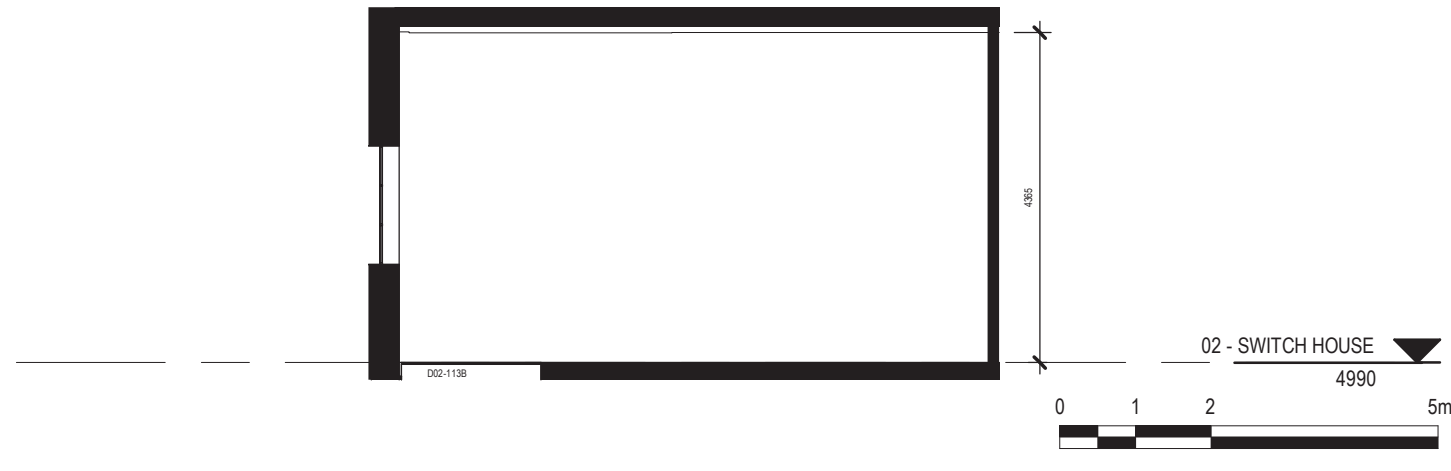


2 02 - RECTIFICATION ROOM - EAST ELEVATION - SWITCH HOUSE
1 : 100

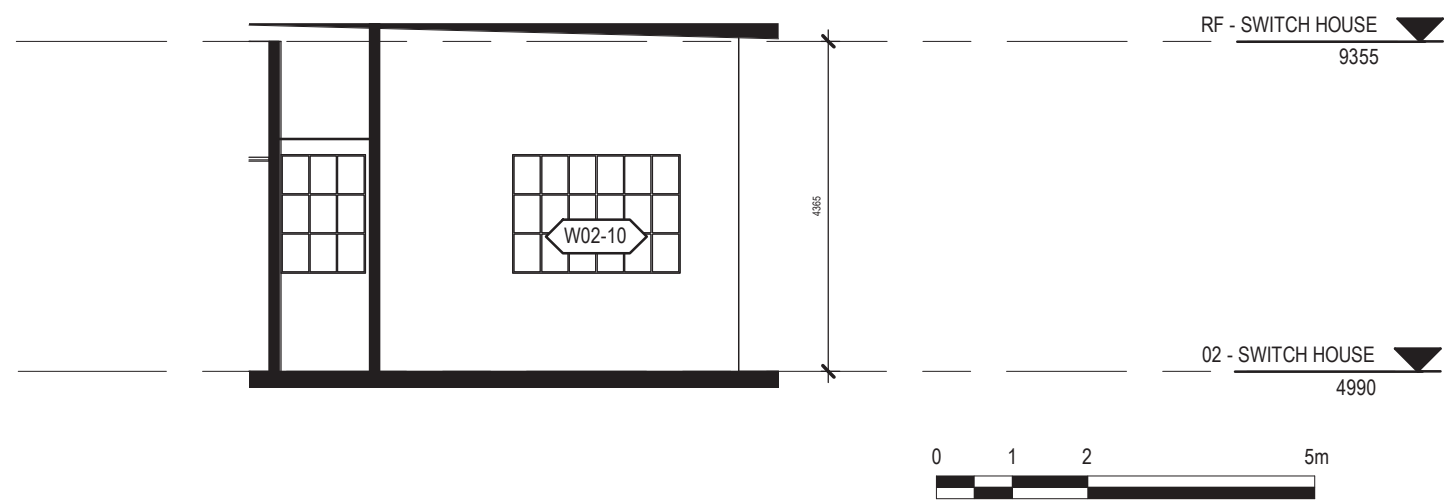


3 02 - RECTIFICATION ROOM - NORTH ELEVATION - SWITCH HOUSE
1 : 100

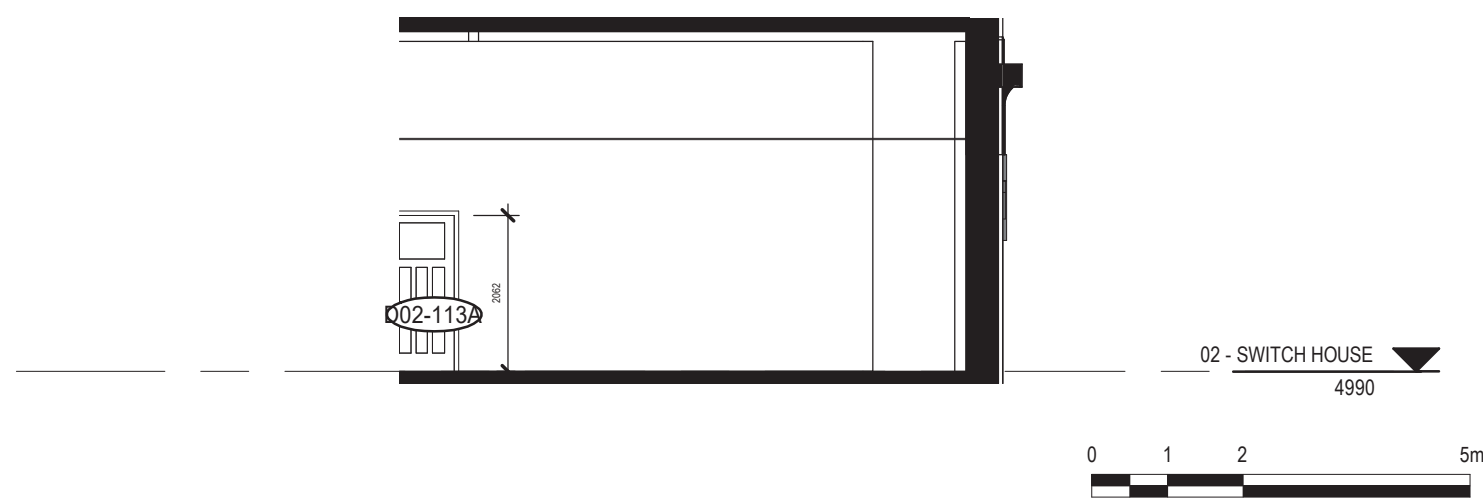


4 02 - RECTIFICATION ROOM - WEST ELEVATION - SWITCH HOUSE
1 : 100

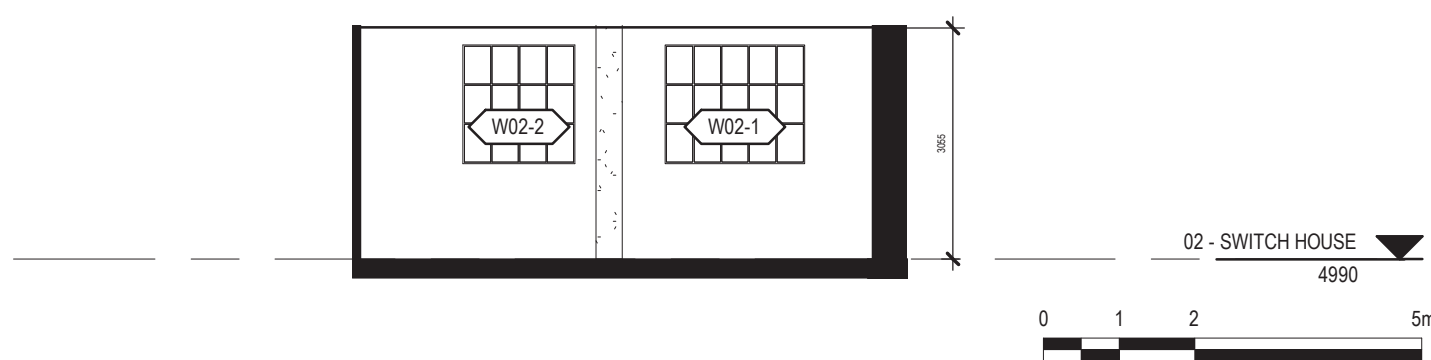


5 02 - WASHROOM - SOUTH ELEVATION - SWITCH HOUSE
1 : 100

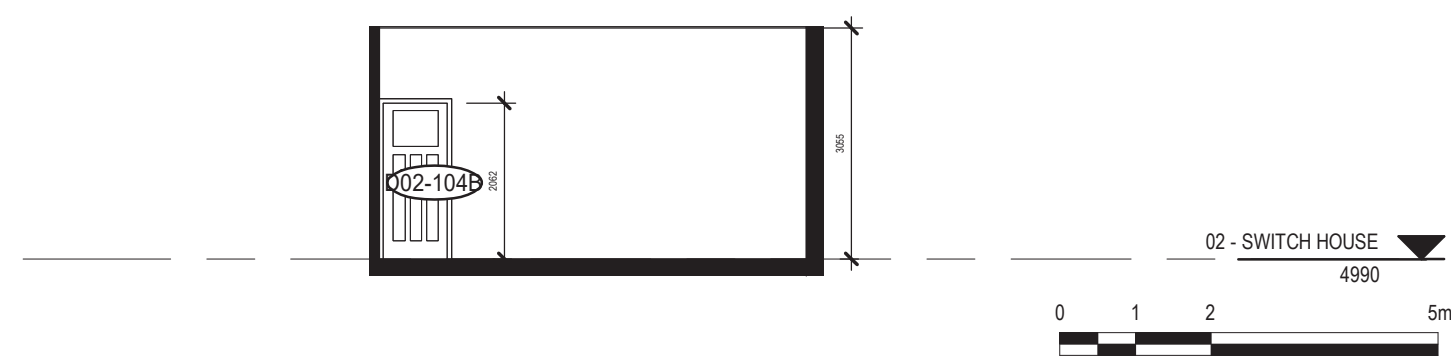

6 02 - WASHROOM - EAST ELEVATION - SWITCH HOUSE
1 : 100

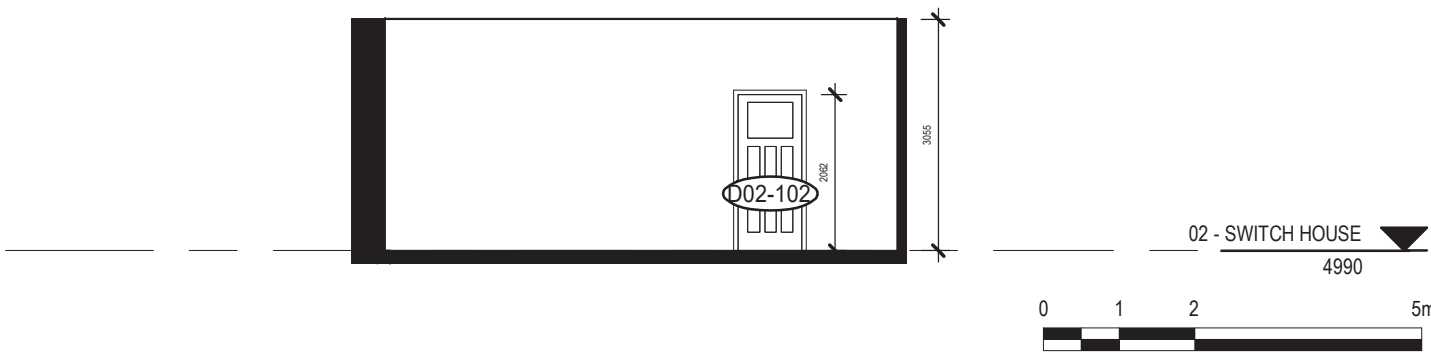


7 02 - WASHROOM - NORTH ELEVATION - SWITCH HOUSE
1 : 100

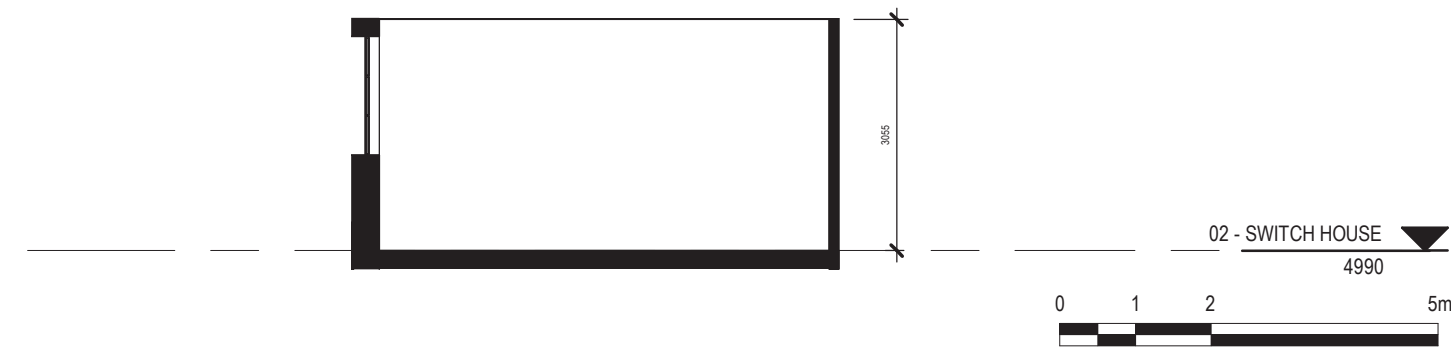

8 02 - WASHROOM - WEST ELEVATION - SWITCH HOUSE
1 : 100

HATCH LEGEND

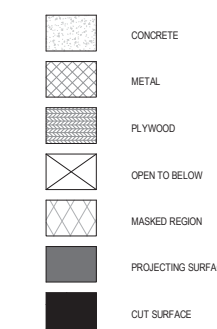

Consultant

PRIME CONSULTANT/ARCHITECTURAL
the marc boutin architectural collaborative inc.
10005 Jasper Ave #200,
Calgary, AB, T2C 0P3
Contact: Richard Cotter

HERITAGE
DFS Inc. Architecture & Design
400 Boulevard de Maisonneuve O,
Montreal, QC H3A 1L4
Contact: Evan Orland

ARCHITECTURAL
Saucier + Perrotte Architectes
7243 Waverly St,
Montreal, QC H2S 3J1
Contact: Anne-Marie Saucier

STRUCTURAL/CIVIL/BUILDING ENVELOPE
Reid Jones Christofferson Ltd
17415 102 Ave NW #100,
Edmonton, AB T5S 1A8
Contact: Frank Cavalliere (S), John Balla (C),
Nick Thivault (BE)

MECHANICAL/ELECTRICAL
Williams Engineering Canada Inc.
10005 Jasper Ave #200,
Edmonton, AB T5J 3B1
Contact: Sheldon Samborsky (M), Ben Rajewski (E)

BUILDING/FIRE CODE
Jensen Hughes
5855 9 St SE #100,
Calgary, AB T2H 1Z3
Contact: Kyle Dudenworth

COST
BTY Group
404 6 Ave SW #645,
Calgary, AB T2P 0R9
Contact: Michael Gabert

INDIGENITY
Nahwegewin
1205 - 10903 103 Ave NW,
Edmonton, Alberta, T5K 2X6
Contact: Hunter Cardinal



CONSULTANT PROJECT 20008

Seal

Permit

PRELIMINARY NOT FOR CONSTRUCTION



ROSSDALE POWER PLANT
ADVANCED ASSESSMENT AND
PRIORITY REHABILITATION -
HISTORIC BUILDING RECORD

CP-9496


Department INTEGRATED INFRASTRUCTURE SERVICES

No.	Description	Date
1	BUILDING RECORD	2021-01-19
2	BUILDING RECORD	2021-01-27
3	BUILDING RECORD	2021-02-09
4	BUILDING RECORD	2021-02-19
5	CONDITONS ASSESSMENT	2021-03-06
6	CONDITONS ASSESSMENT	2021-03-07
7	BUILDING RECORD	2021-03-12
8	BUILDING RECORD	2021-12-08


Location ID ROS 105, ROS106, ROS107
Description LOW PRESSURE PLANT -
BUILDING RECORD

Drawing Title ROS105 SWITCH HOUSE 02
INTERIOR ELEVATIONS


Discipline	HERITAGE	Drawn	BD
Volume		Drawing Number	
Sheet	H603		
File			

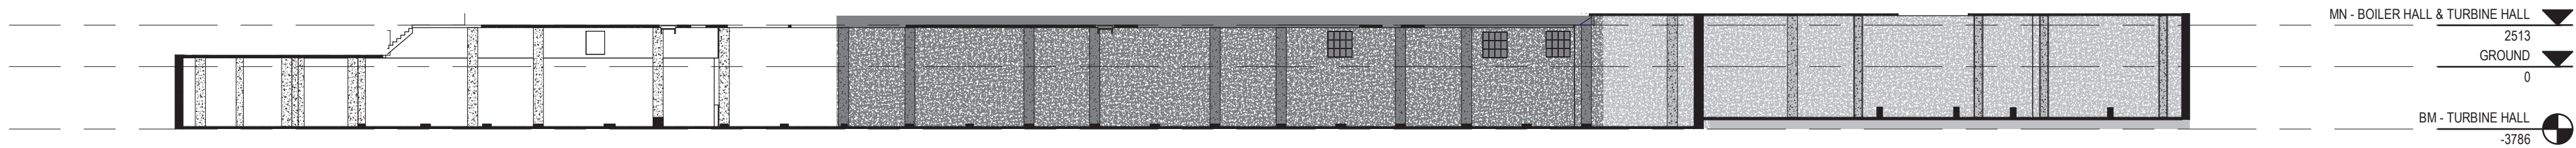


1 KEY BM - INTERIOR EAST TURBINE HALL
1 : 300

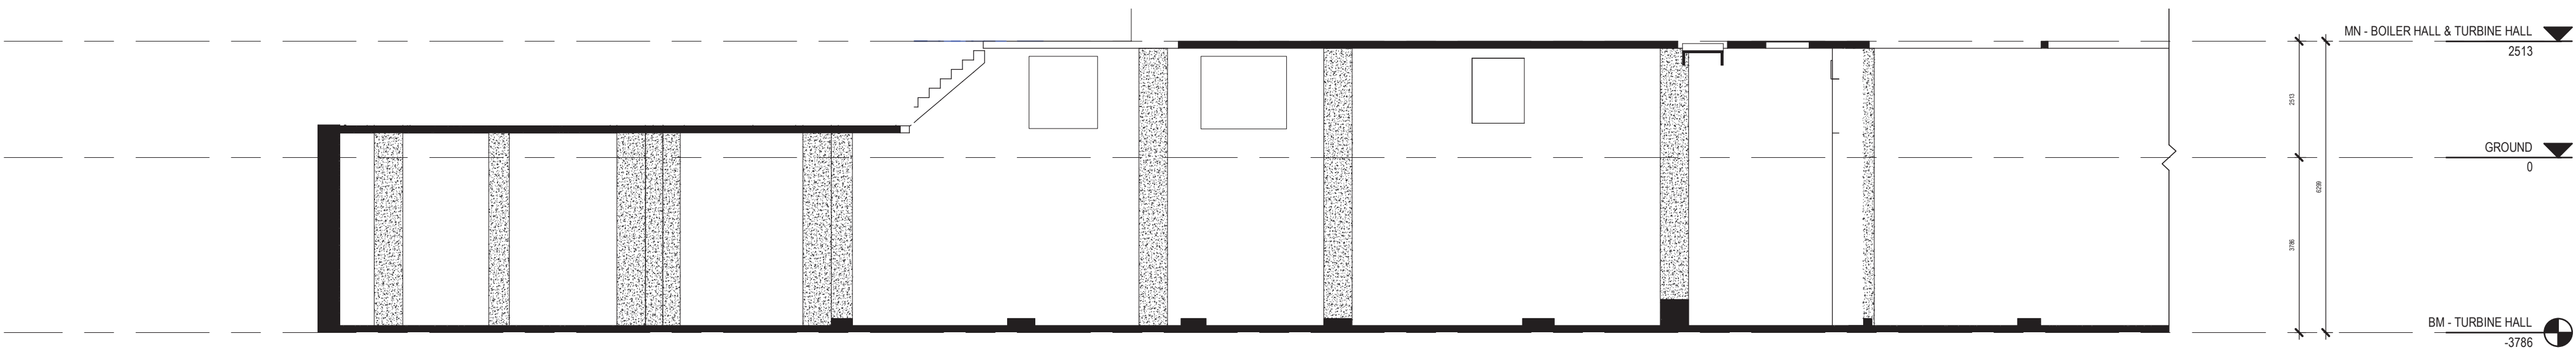

4 BM - INTERIOR EAST TURBINE HALL - NORTH
1 : 100

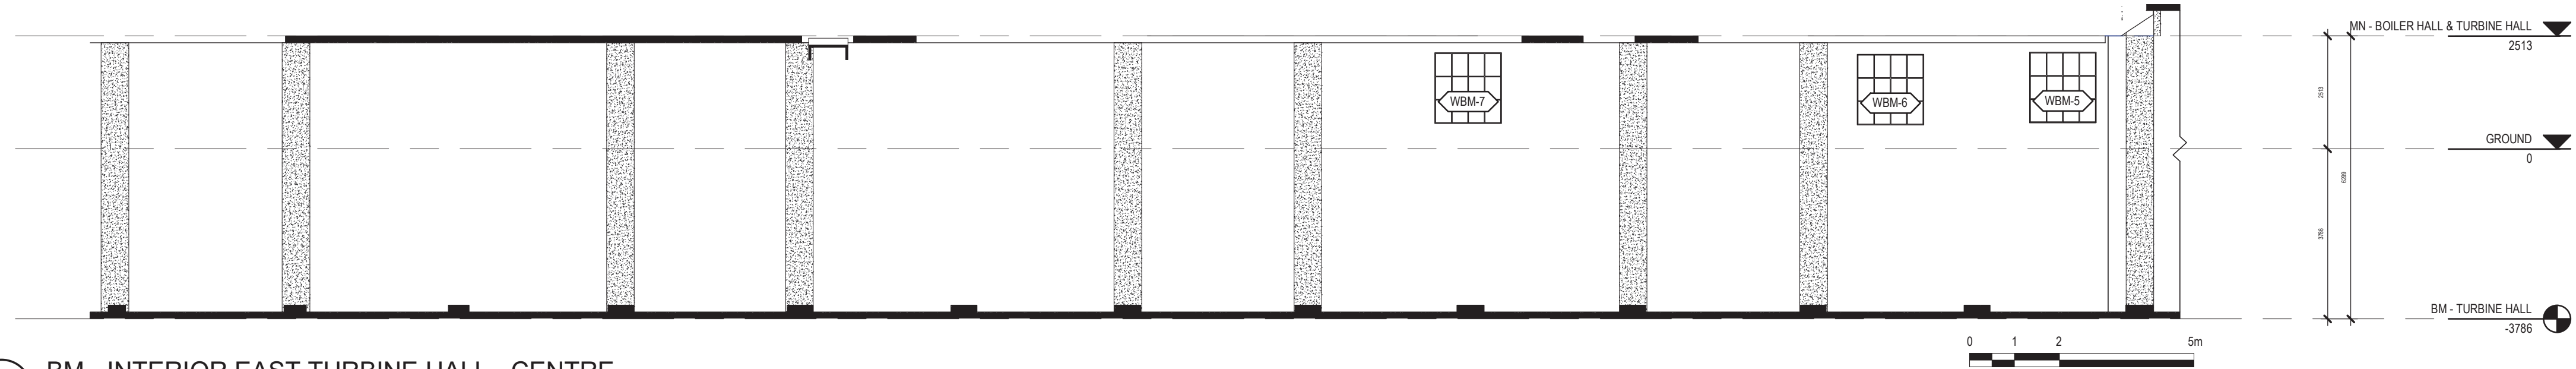


3 BM - INTERIOR EAST TURBINE HALL - CENTRE
1 : 100

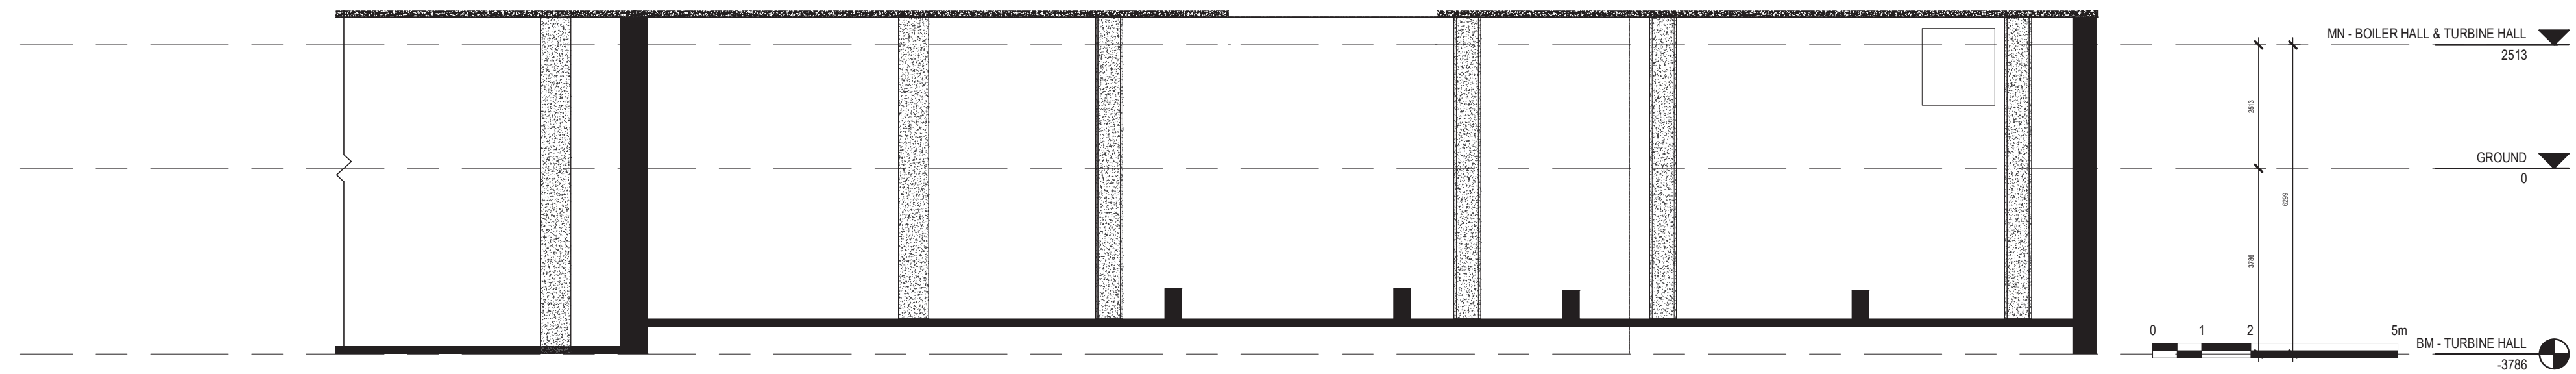

2 BM - INTERIOR EAST TURBINE HALL - SOUTH
1 : 100

HATCH LEGEND

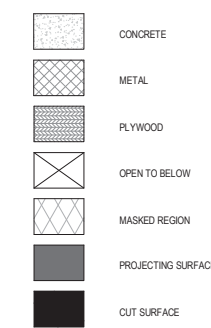

Consultant

PRIME CONSULTANT/ARCHITECTURAL
the marc boutin architectural collaborative inc.
205 9th Avenue SE, Suite 100
Calgary, AB, T2C 0P3
Contact: Richard Cotter

HERITAGE
DFS Inc. Architecture & Design
400 Boulevard de Maisonneuve O,
Montreal, QC H3A 1L4
Contact: Evan Olsend

ARCHITECTURAL
Saucier + Perrotte Architectes
7043 Waverly St.
Montreal, QC H2S 3J1
Contact: Anne-Marie Saucier

STRUCTURAL/CIVIL/BUILDING ENVELOPE
Reed Jones Christofferson Ltd
17415 102 Ave NW #100,
Edmonton, AB T5S 1J6
Contact: Frank Cavalliere (S), John Balla (C),
Nick Trovato (BE)

MECHANICAL/ELECTRICAL
Williams Engineering Canada Inc.
10665 Jasper Ave #200,
Edmonton, AB T5J 3B1
Contact: Sheldon Samborsky (M), Ben Rajewski (E)

BUILDING/FIRE CODE
Jensen Hughes
5855 9 St SE #106,
Calgary, AB T2H 1Z9
Contact: Kyle Duckworth

COST
BTY Group
404 8 Ave SW #645,
Calgary, AB T2P 0R9
Contact: Michael Gabart

INDIGENITY
Nahwegowin
1205 - 10803 103 Ave NW,
Edmonton, Alberta, T5K 2X6
Contact: Hunter Cardinal



CONSULTANT PROJECT 20008

Seal

Permit

PRELIMINARY NOT FOR CONSTRUCTION



ROSSDALE POWER PLANT
ADVANCED ASSESSMENT AND
PRIORITY REHABILITATION -
HISTORIC BUILDING RECORD

CP-9496


Department INTEGRATED INFRASTRUCTURE SERVICES

No.	Description	Date
1	BUILDING RECORD	2021-02-02
2	BUILDING RECORD	2021-02-15
3	BUILDING RECORD	2021-02-19
4	CONDIONS ASSESSMENT	2021-03-06
5	CONDIONS ASSESSMENT	2021-03-07
6	BUILDING RECORD	2021-03-12
7	BUILDING RECORD	2021-12-08


Location ID ROS 105, ROS106, ROS107
Description LOW PRESSURE PLANT -
BUILDING RECORD

Drawing Title ROS106 TURBINE HALL BM
INTERIOR ELEVATIONS


Discipline	HERITAGE	Drawn	BD
Volume		Drawing	
Sheet	H604	Number	
File			

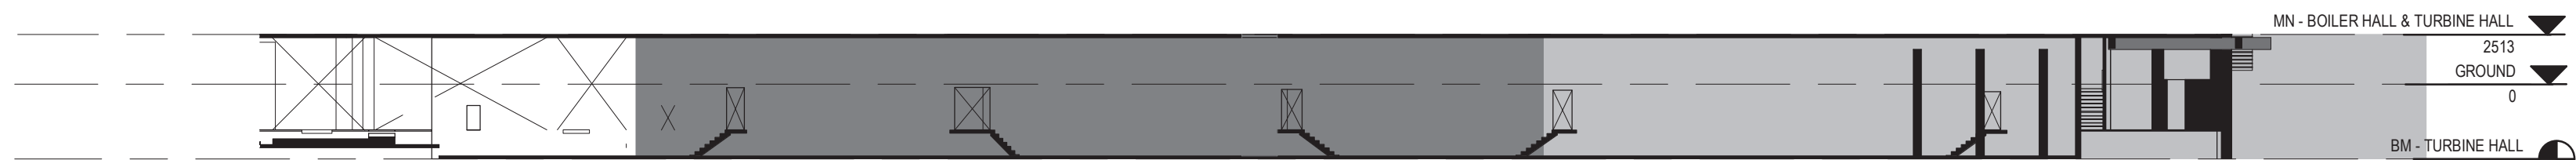


1 KEY BM - INTERIOR WEST TURBINE HALL
1 : 300

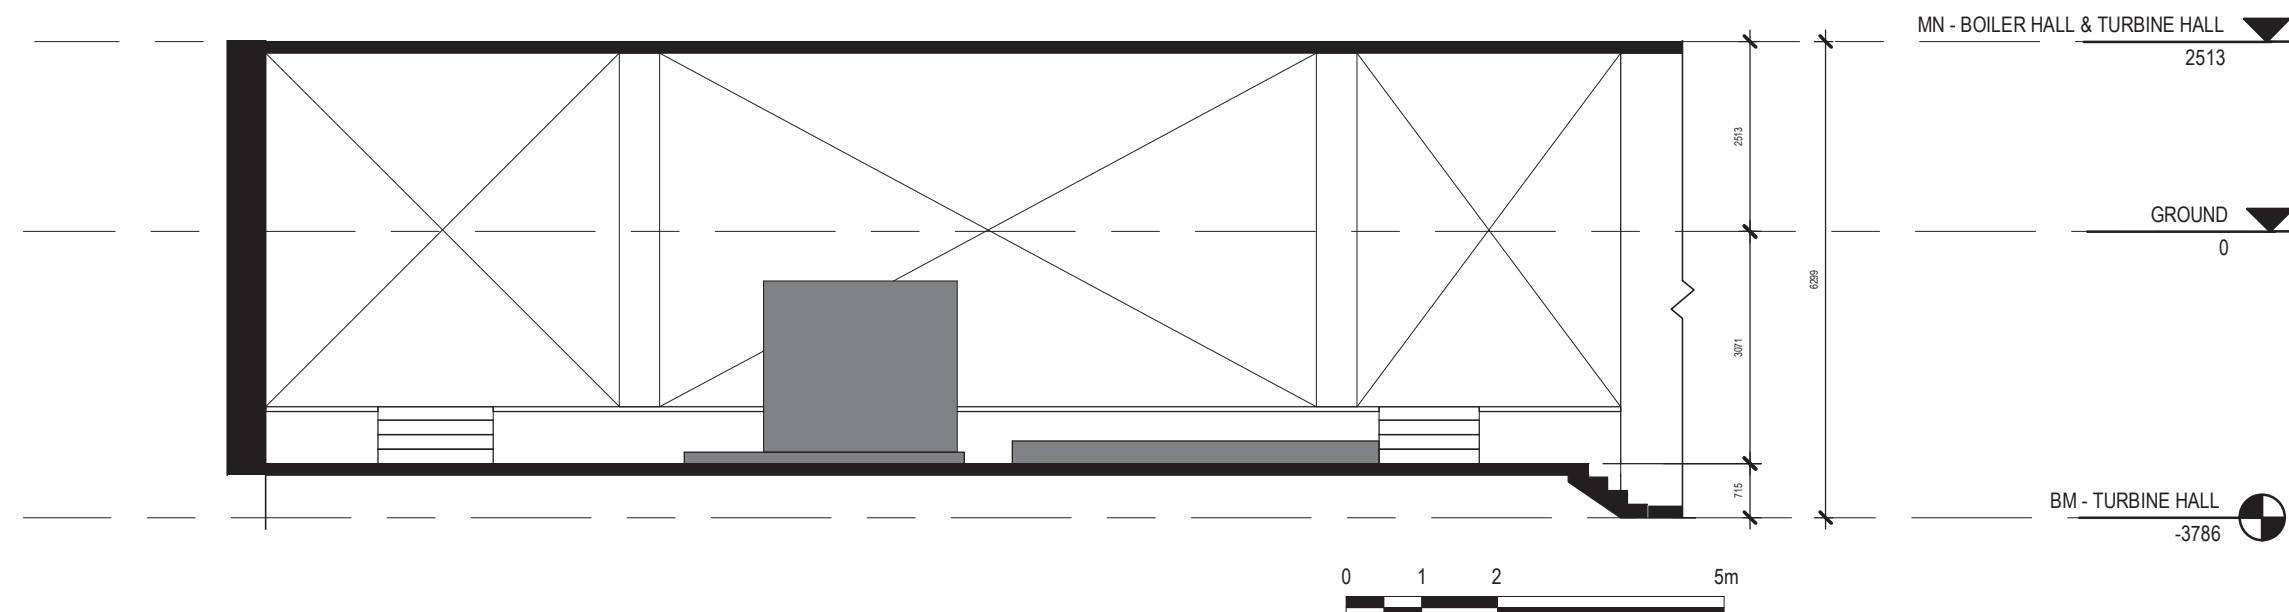


2 BM - INTERIOR WEST TURBINE HALL - SOUTH
1 : 100

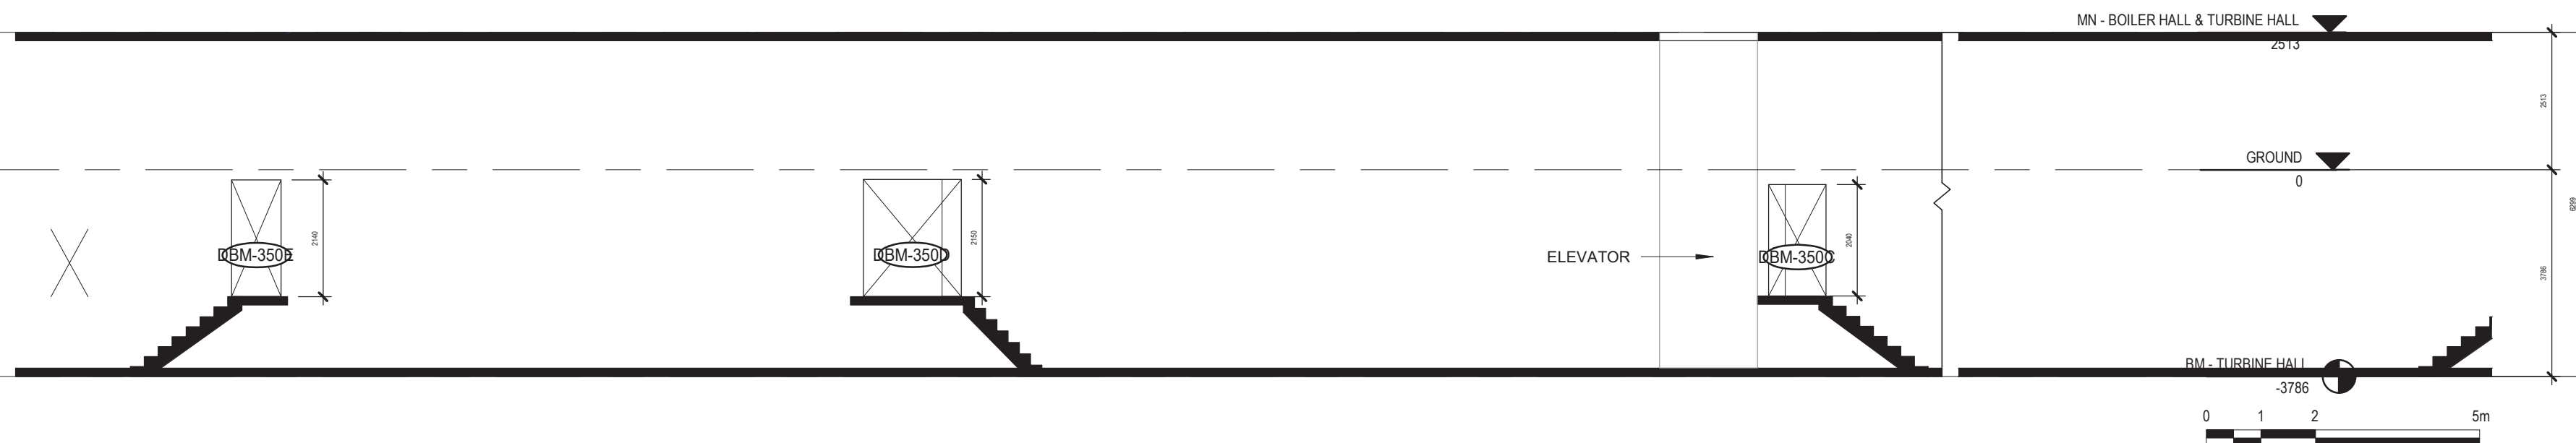


3 BM - INTERIOR WEST TURBINE HALL - CENTRE
1 : 100

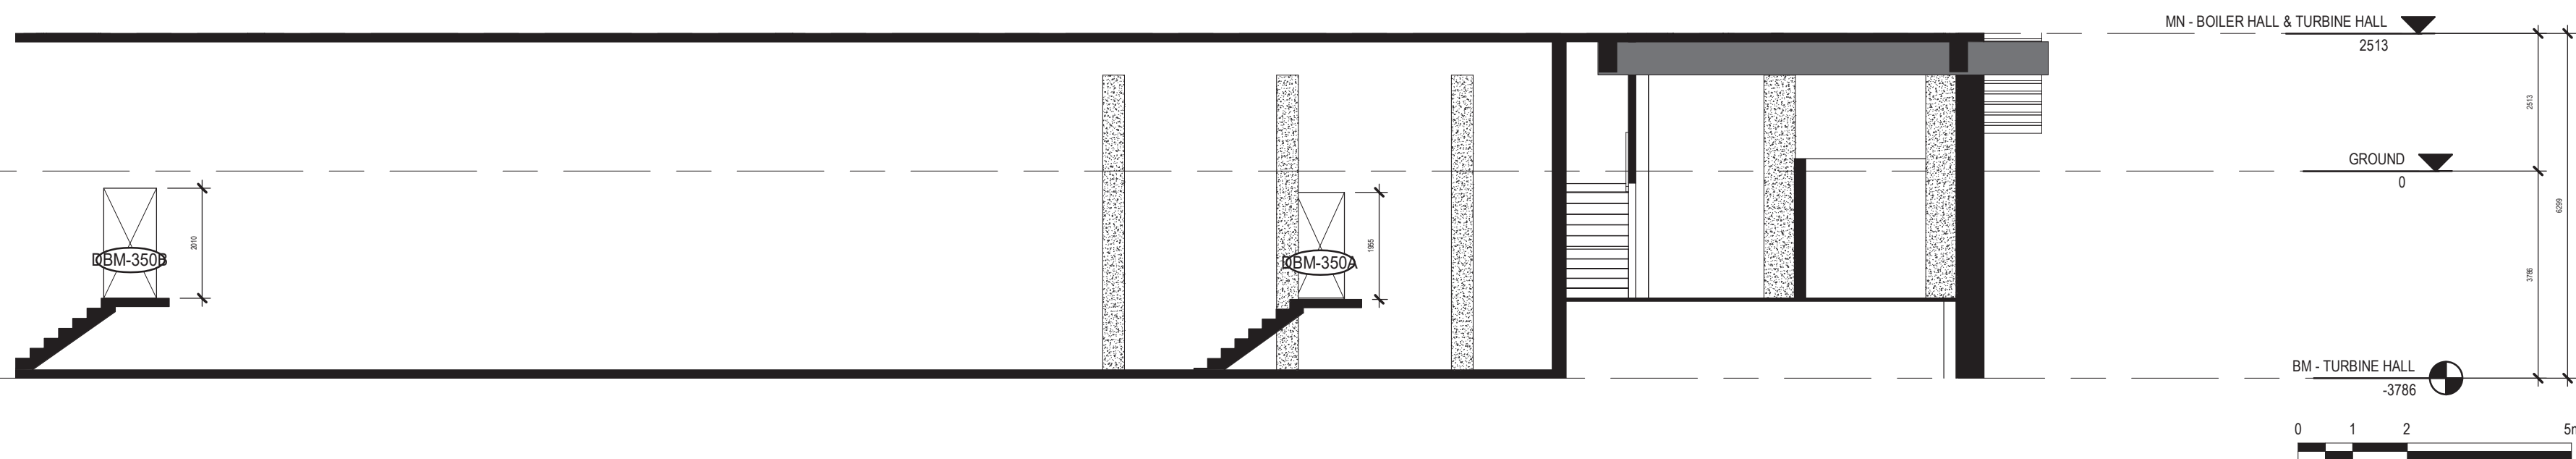

4 BM - INTERIOR WEST TURBINE HALL - NORTH
1 : 100

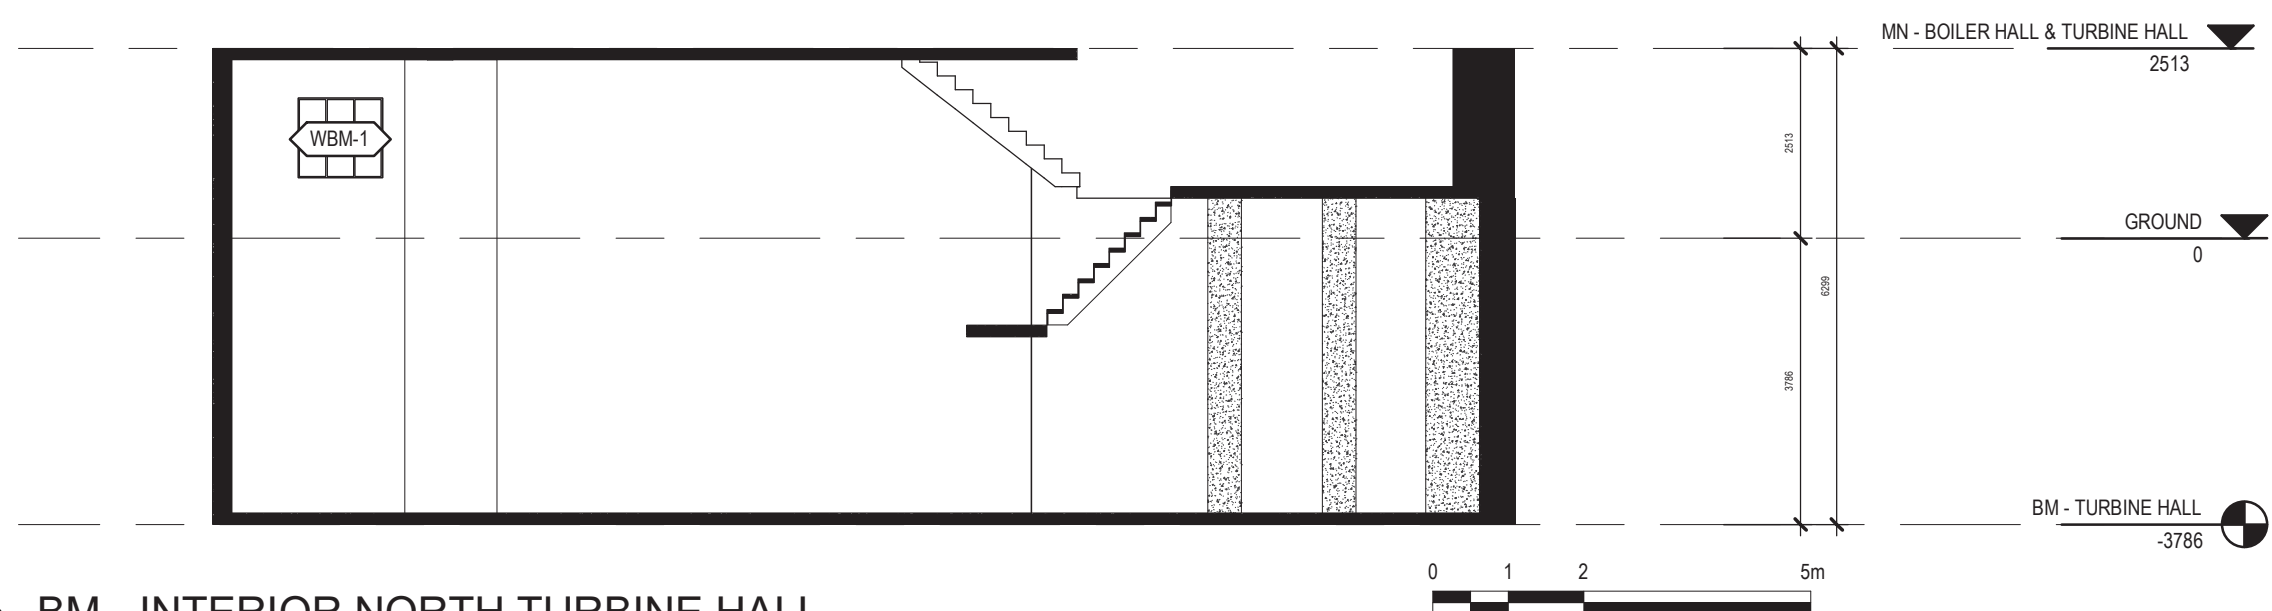


5 BM - INTERIOR NORTH TURBINE HALL
1 : 100

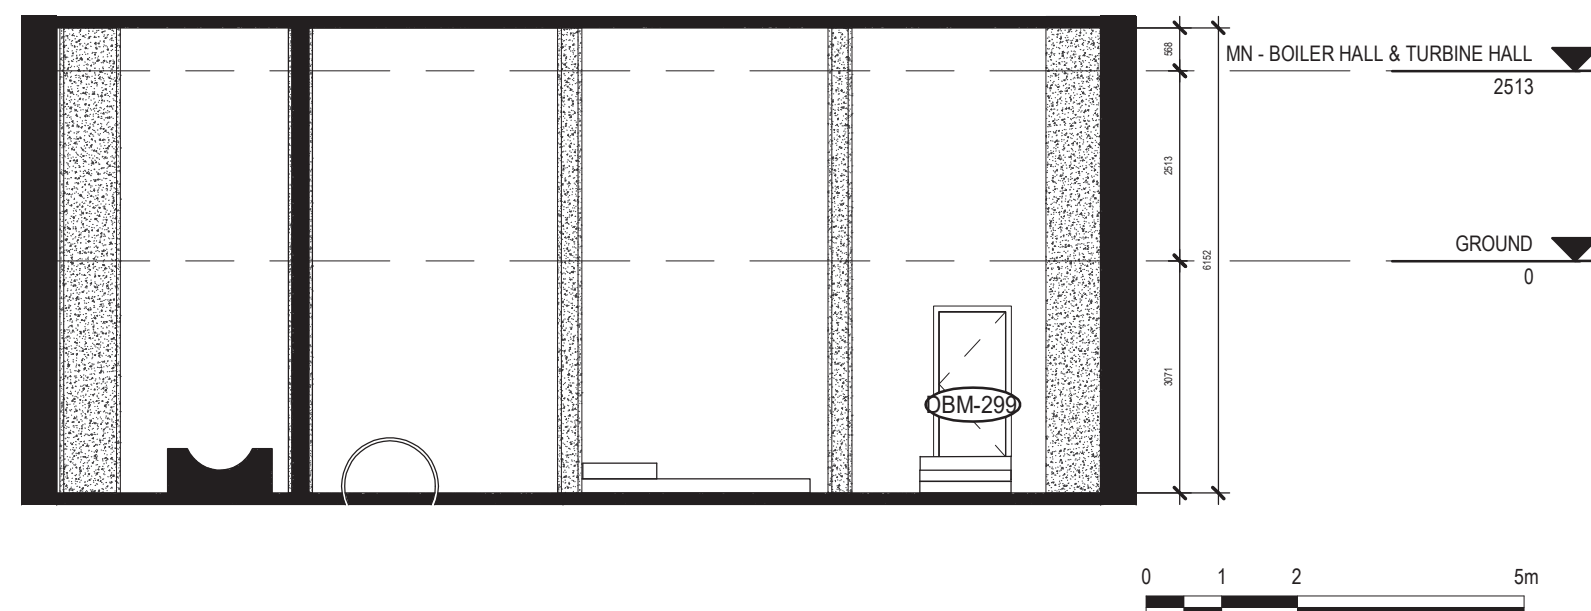

6 BM - INTERIOR SOUTH TURBINE HALL
1 : 100

HATCH LEGEND

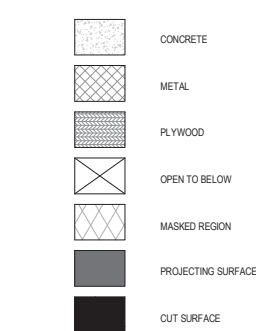

Consultant

PRIME CONSULTANT/ARCHITECTURAL
the marc boutin architectural collaborative inc.
205 5th Avenue SE, Suite 100
Calgary, AB, T2C 0P3
Contact: Richard Cotter

HERITAGE
DFS Inc. Architecture & Design
400 Boulevard de Maisonneuve O.
Montreal, QC H3A 1L4
Contact: Evan Orland

ARCHITECTURAL
Saucier + Perrotte Architectes
7243 Wilfridy St.
Montreal, QC H2S 3J1
Contact: Anne-Marie Saucier

STRUCTURAL/CIVIL/BUILDING ENVELOPE
Reid Jones Christofferson Ltd
17415 102 Ave NW #100,
Edmonton, AB T5S 1A8
Contact: Frank Cavalliere (S), John Balla (C),
Nick Thivault (BE)

MECHANICAL/ELECTRICAL
Williams Engineering Canada Inc.
10005 Jasper Ave #200,
Edmonton, AB T5J 3B1
Contact: Sheldon Samborsky (M), Ben Rajewski (E)

BUILDING/FIRE CODE
Jensen Hughes
5855 9 St SE #100,
Calgary, AB T2H 1Z3
Contact: Kyle Dudenwirth

COST
BTY Group
404 4 Ave SW #645,
Calgary, AB T2P 0R9
Contact: Michael Gabert

INDIGENITY
Nahayewin
1205 - 10903 103 Ave NW,
Edmonton, Alberta, T5K 2X6
Contact: Hunter Cardinal



CONSULTANT PROJECT 2008

Seal	Permit
	PRELIMINARY NOT FOR CONSTRUCTION

ROSSDALE POWER PLANT
ADVANCED ASSESSMENT AND
PRIORITY REHABILITATION -
HISTORIC BUILDING RECORD

CP-9496

Department	INTEGRATED INFRASTRUCTURE SERVICES
------------	------------------------------------

No.	Description	Date
1	BUILDING RECORD	2021-02-02
2	BUILDING RECORD	2021-02-15
3	BUILDING RECORD	2021-02-19
4	CONDIONS ASSESSMENT	2021-03-06
5	CONDIONS ASSESSMENT	2021-03-07
6	BUILDING RECORD	2021-03-12
7	BUILDING RECORD	2021-12-08

Location ID


Description

ROS 105, ROS106, ROS107
LOW PRESSURE PLANT -
BUILDING RECORD


Drawing Title

ROS106 TURBINE HALL BM
INTERIOR ELEVATIONS


Discipline	HERITAGE	Drawn	BD
Volume		Drawing Number	
Sheet	H605		
File			

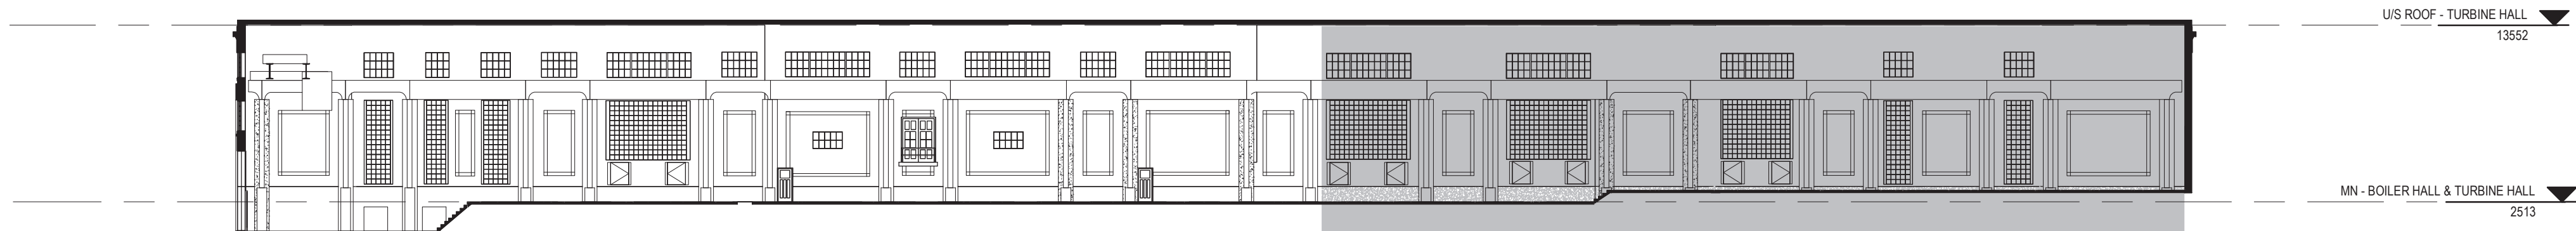


1 KEY MN - INTERIOR EAST TURBINE HALL - SOUTH
1 : 300

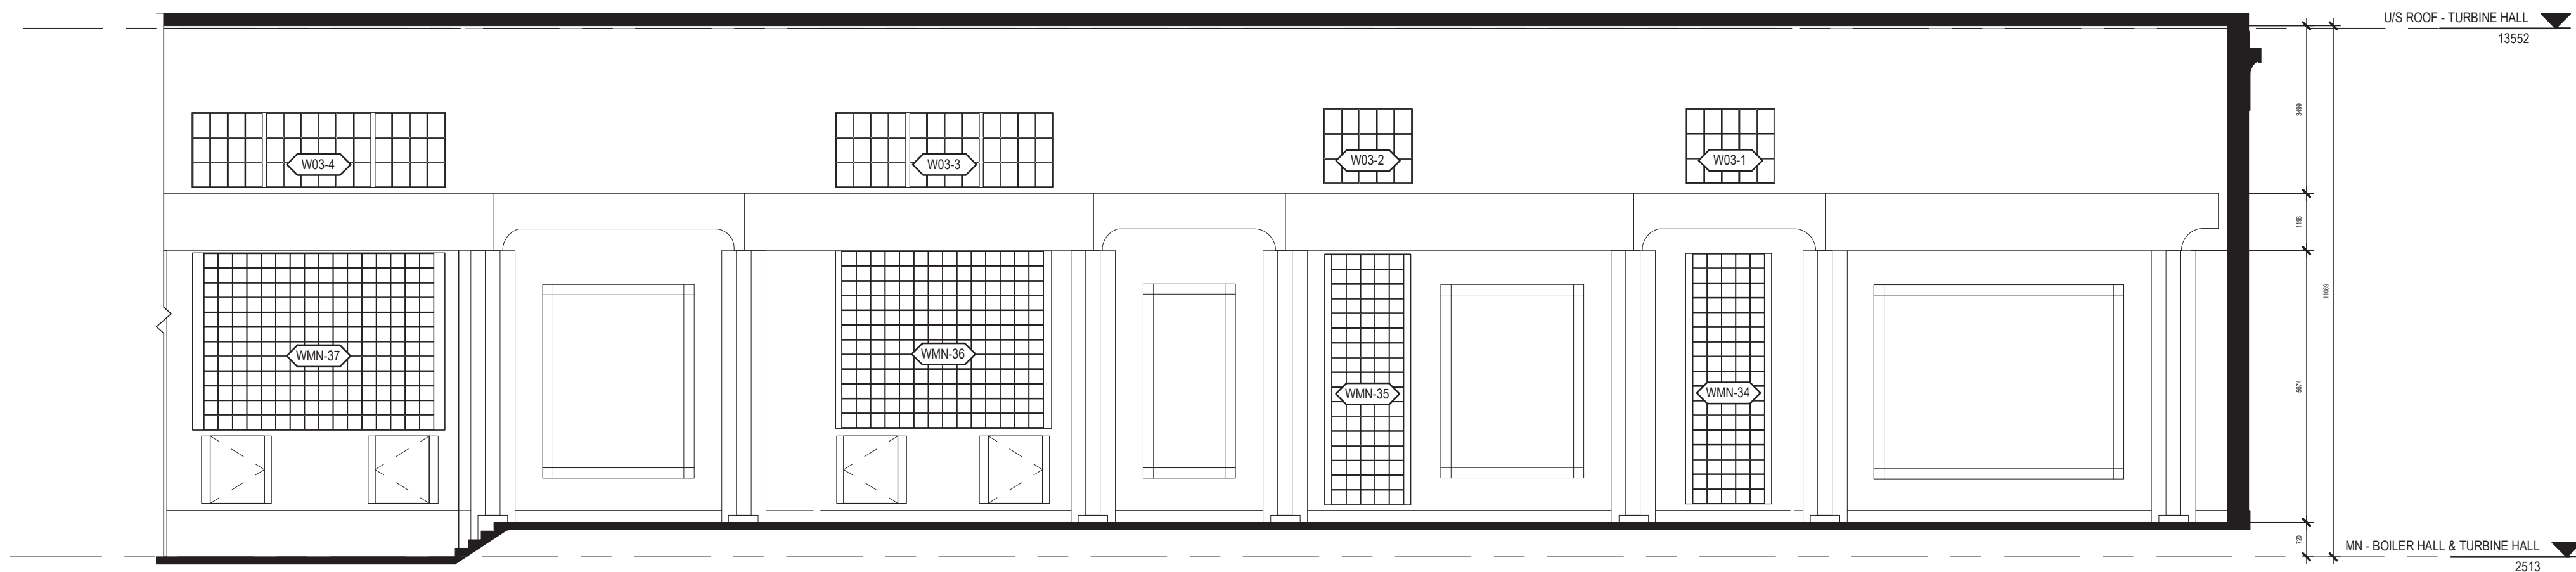

2 MN - INTERIOR EAST TURBINE HALL - SOUTH
1 : 100

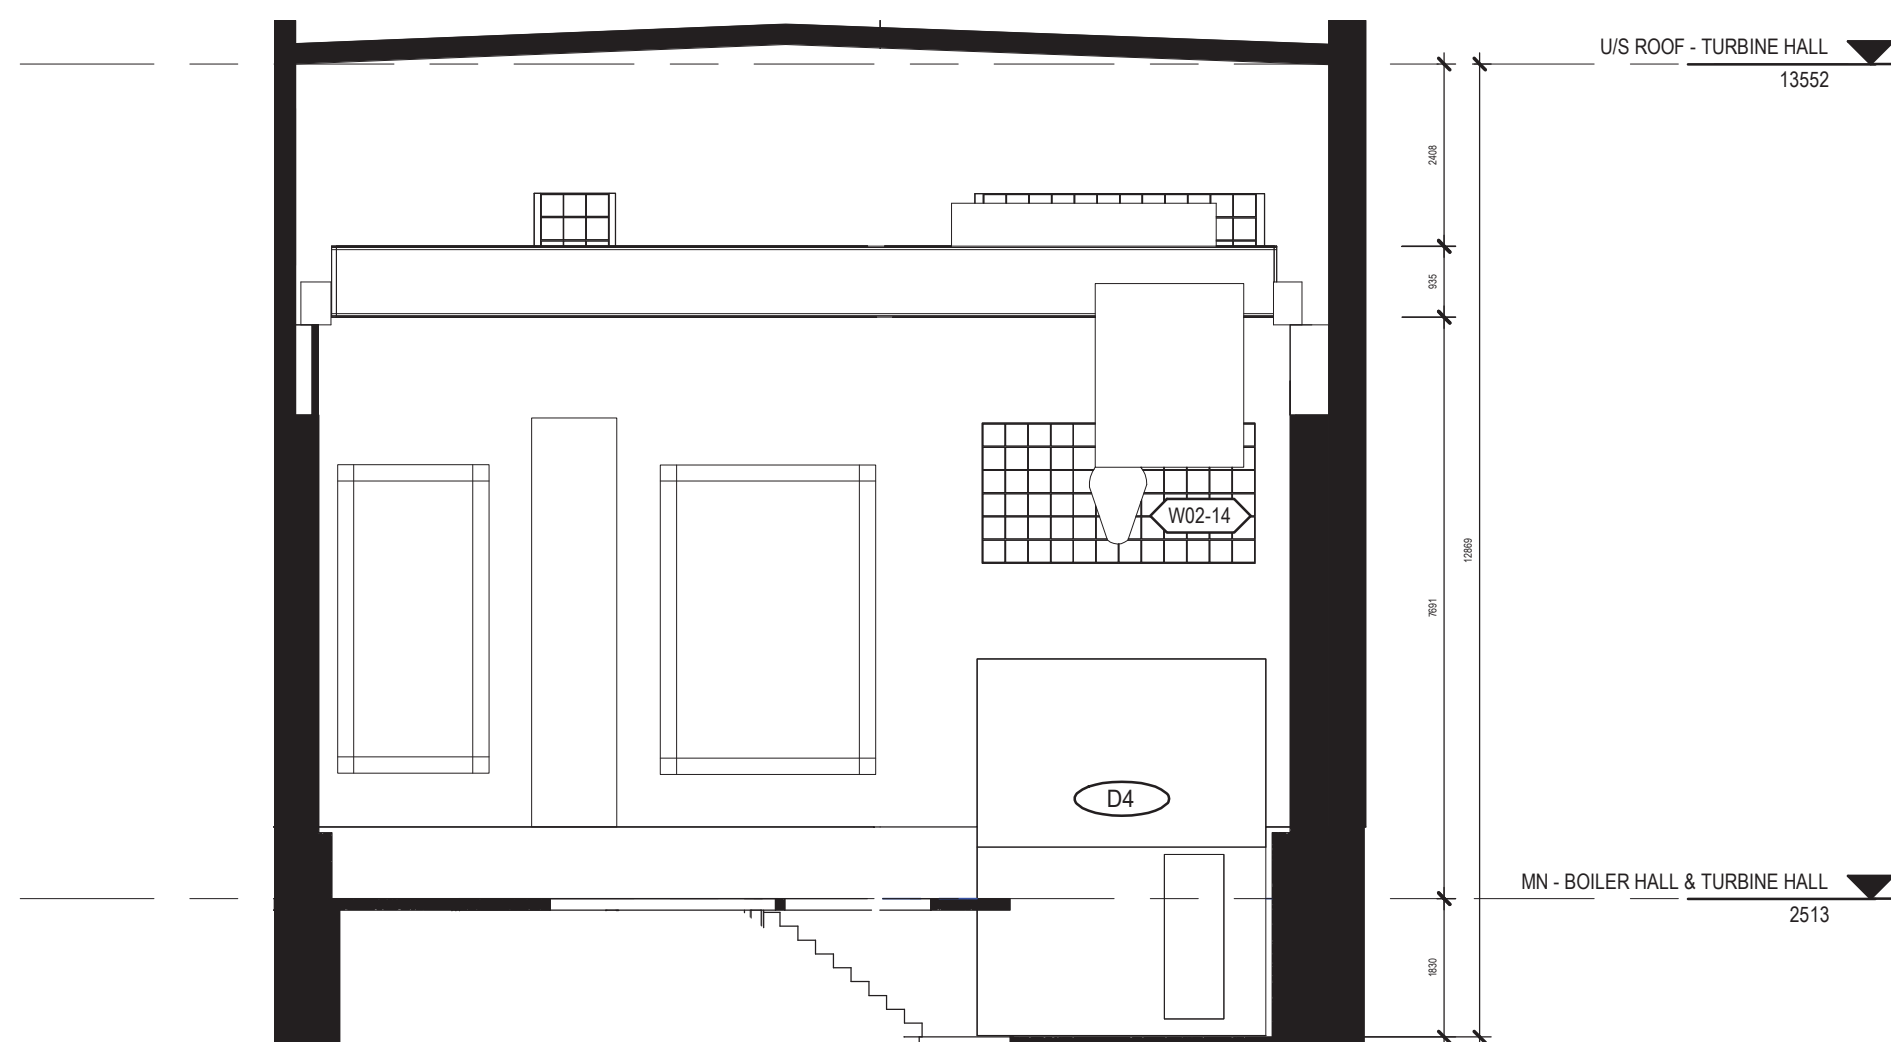


3 MN - INTERIOR NORTH TURBINE HALL
1 : 100

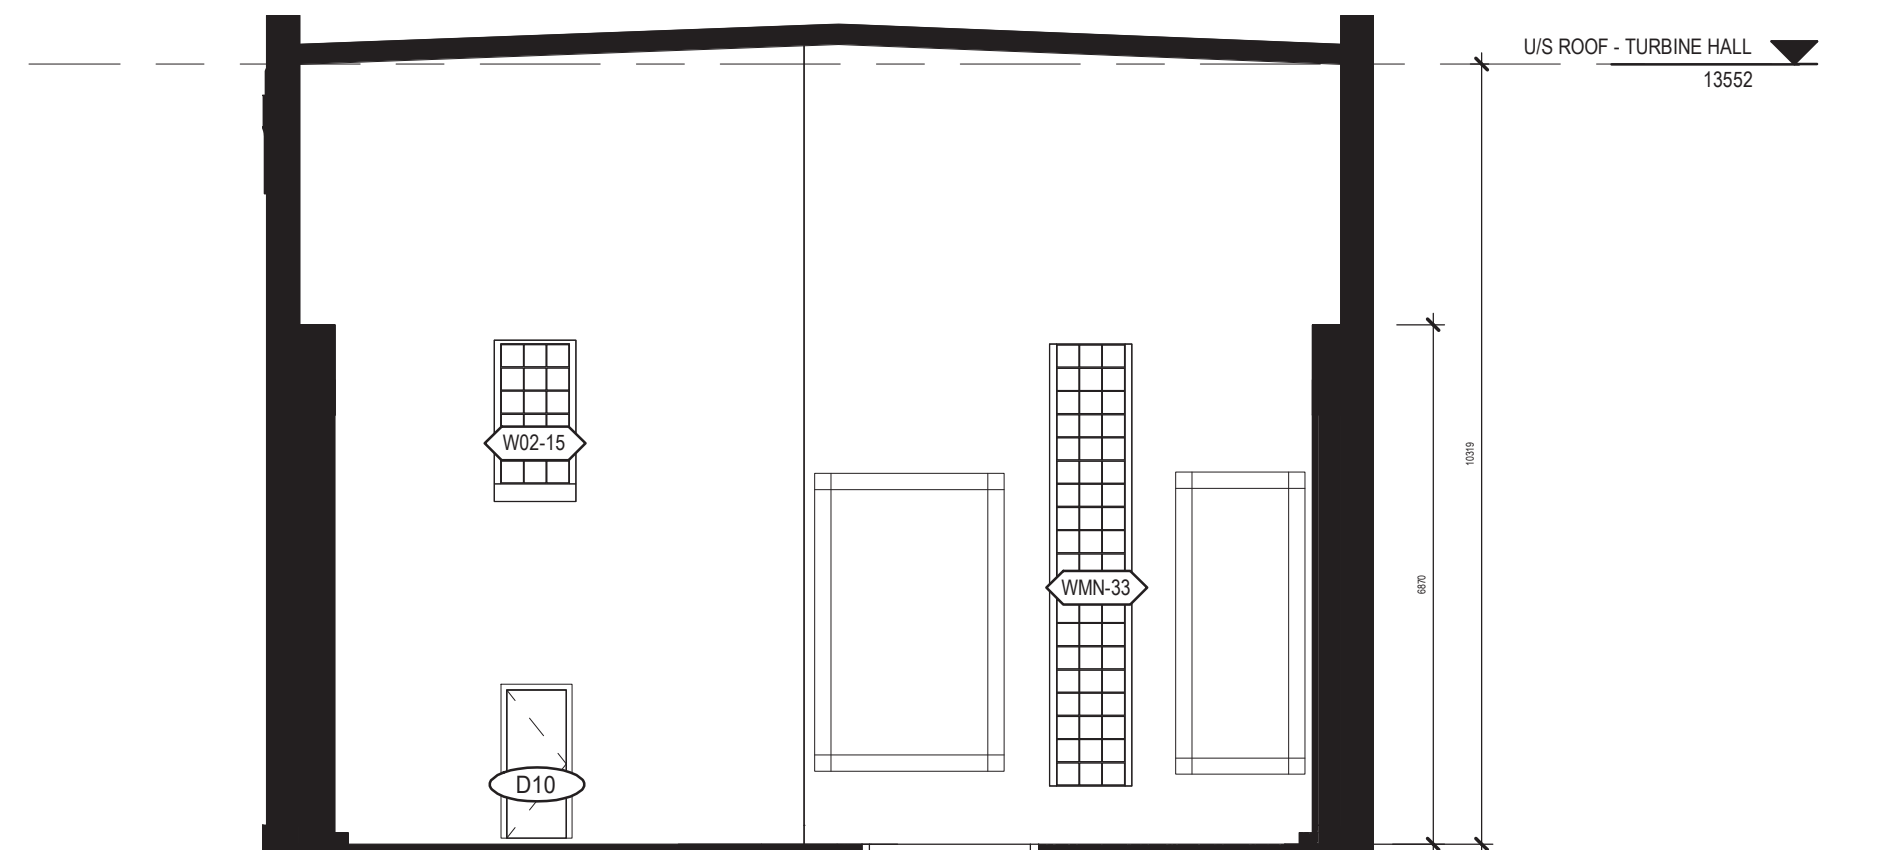

4 MN - INTERIOR SOUTH TURBINE HALL
1 : 100



HATCH LEGEND

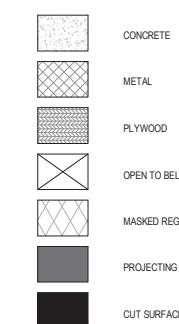

Consultant

PRIME CONSULTANT/ARCHITECTURAL
the marc boutin architectural collaborative inc.
205 9th Avenue SE, Suite 100
Calgary, AB T2C 0R3
Contact: Richard Cotter

HERITAGE
DFS Inc. Architecture & Design
400 Boulevard de Maisonneuve O.
Montreal, QC H3A 1L4
Contact: Evan Olsend

ARCHITECTURAL
Saudier + Parrotte Architectes
7043 Waverly St.
Montreal, QC H2S 3J1
Contact: Anne-Marie Saudier

STRUCTURAL/CIVIL/BUILDING ENVELOPE
Reed Jones Christofferson Ltd
17415 102 Ave NW #100,
Edmonton, AB T5S 1J6
Contact: Frank Cavalliere (S), John Balla (C),
Nick Trovato (BE)

MECHANICAL/ELECTRICAL
Williams Engineering Canada Inc.
10665 Jasper Ave #200,
Edmonton, AB T5J 3B1
Contact: Sheldon Samborsky (M), Ben Rajewski (E)

BUILDING/FIRE CODE
Jensen Hughes
5855 9 St SE #106,
Calgary, AB T2H 1Z9
Contact: Kyle Duckworth

COST
BTY Group
404 8 Ave SW #645,
Calgary, AB T2P 0R9
Contact: Michael Gilbert

INDIGENITY
Nahwegah
1205 - 10803 103 Ave NW,
Edmonton, Alberta, T5K 2X6
Contact: Hunter Cardinal



CONSULTANT PROJECT 20008

Seal

Permit

PRELIMINARY NOT FOR CONSTRUCTION



ROSSDALE POWER PLANT
ADVANCED ASSESSMENT AND
PRIORITY REHABILITATION -
HISTORIC BUILDING RECORD

CP-9496

Department INTEGRATED INFRASTRUCTURE SERVICES

No.	Description	Date
1	BUILDING RECORD	2021-02-02
2	BUILDING RECORD	2021-02-15
3	BUILDING RECORD	2021-02-19
4	CONDIONS ASSESSMENT	2021-03-06
5	CONDIONS ASSESSMENT	2021-03-07
6	BUILDING RECORD	2021-03-12
7	BUILDING RECORD	2021-12-08

Location ID ROS 105, ROS106, ROS107
Description LOW PRESSURE PLANT -
BUILDING RECORD

Drawing Title ROS106 TURBINE HALL MN
INTERIOR ELEVATIONS


Discipline	HERITAGE	Drawn	BD
Volume		Drawing	
Sheet	H606	Number	
File			



1 KEY MN - INTERIOR EAST TURBINE HALL
1 : 300




2 MN - INTERIOR EAST TURBINE HALL - NORTH
1 : 100

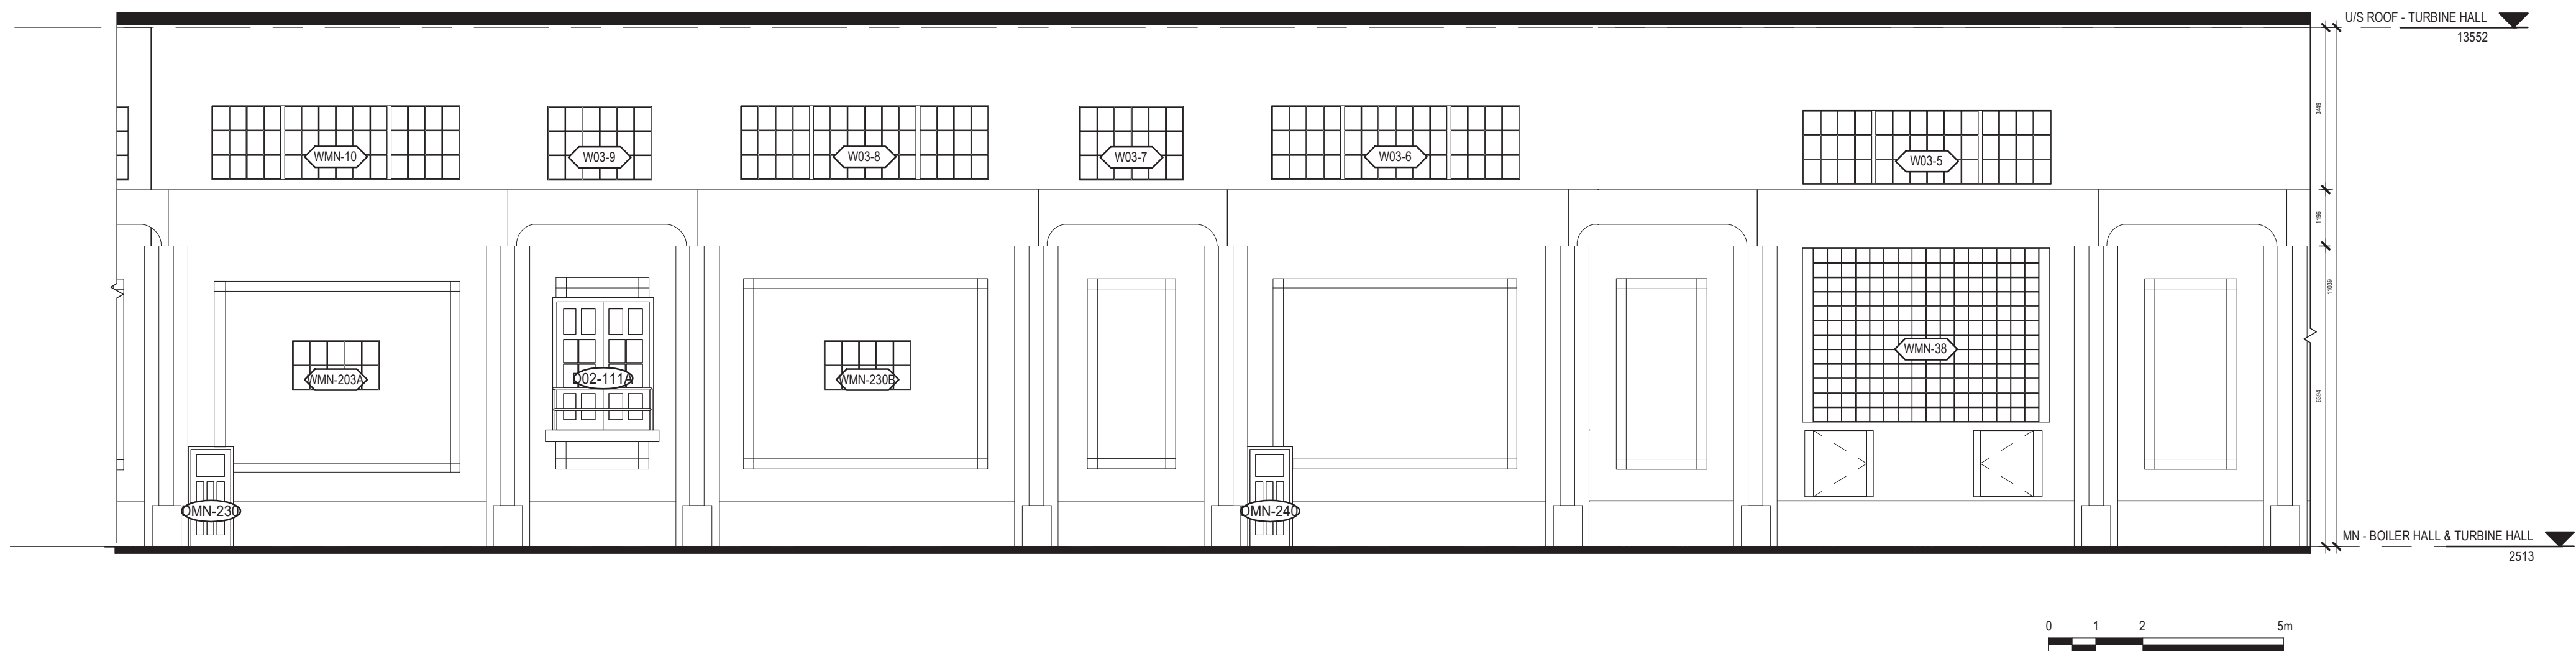

3 MN - INTERIOR EAST TURBINE HALL - CENTRE
1 : 100

HATCH LEGEND

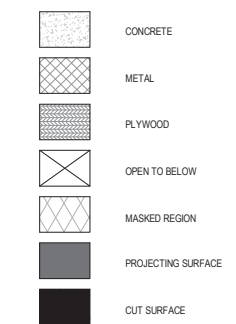

Consultant

PRIME CONSULTANT/ARCHITECTURAL
the marc boutin architectural collaborative inc.
205 5th Avenue SE, Suite 100
Calgary, AB, T2G 0P3
Contact: Richard Cotter

HERITAGE
DFS Inc. Architecture & Design
400 Boulevard de Maisonneuve O.
Montreal, QC H3A 1L4
Contact: Evan Oland

ARCHITECTURAL
Saucier + Perrotte Architectes
7243 Waverly St.
Montreal, QC H2S 3J1
Contact: Anne-Marie Saucier

STRUCTURAL/CIVIL/BUILDING ENVELOPE
Reid Jones Christofferson Ltd
17415 102 Ave NW #100,
Edmonton, AB T5S 1A8
Contact: Frank Cavalliere (S), John Balla (C),
Nick Thivault (BE)

MECHANICAL/ELECTRICAL
Williams Engineering Canada Inc.
10005 Jasper Ave #200,
Edmonton, AB T5J 3B1
Contact: Sheldon Samborsky (M), Ben Rajewski (E)

BUILDING/FIRE CODE
Jensen Hughes
5855 9 St SE #100,
Calgary, AB T2H 1Z9
Contact: Kyle Dudenwirth

COST
BTY Group
404 6 Ave SW #645,
Calgary, AB T2P 0R9
Contact: Michael Gabert

INDIGENITY
Nahwegewin
1205 - 10903 103 Ave NW,
Edmonton, Alberta, T5K 2X6
Contact: Hunter Cardinal



CONSULTANT PROJECT 20008

Seal	Permit
	PRELIMINARY NOT FOR CONSTRUCTION

Edmonton

ROSSDALE POWER PLANT
ADVANCED ASSESSMENT AND
PRIORITY REHABILITATION -
HISTORIC BUILDING RECORD

CP-9496

Department INTEGRATED INFRASTRUCTURE SERVICES

No.	Description	Date
1	BUILDING RECORD	2021-02-02
2	BUILDING RECORD	2021-02-15
3	BUILDING RECORD	2021-02-19
4	CONDIONS ASSESSMENT	2021-03-06
5	CONDIONS ASSESSMENT	2021-03-07
6	BUILDING RECORD	2021-03-12
7	BUILDING RECORD	2021-12-08


Location ID ROS 105, ROS106, ROS107
Description LOW PRESSURE PLANT -
BUILDING RECORD

Drawing Title ROS106 TURBINE HALL MN
INTERIOR ELEVATIONS


Discipline	HERITAGE	Drawn	BD
Volume		Drawing Number	
Sheet	H607		
File			




1 KEY MN - INTERIOR WEST TURBINE HALL
1 : 300

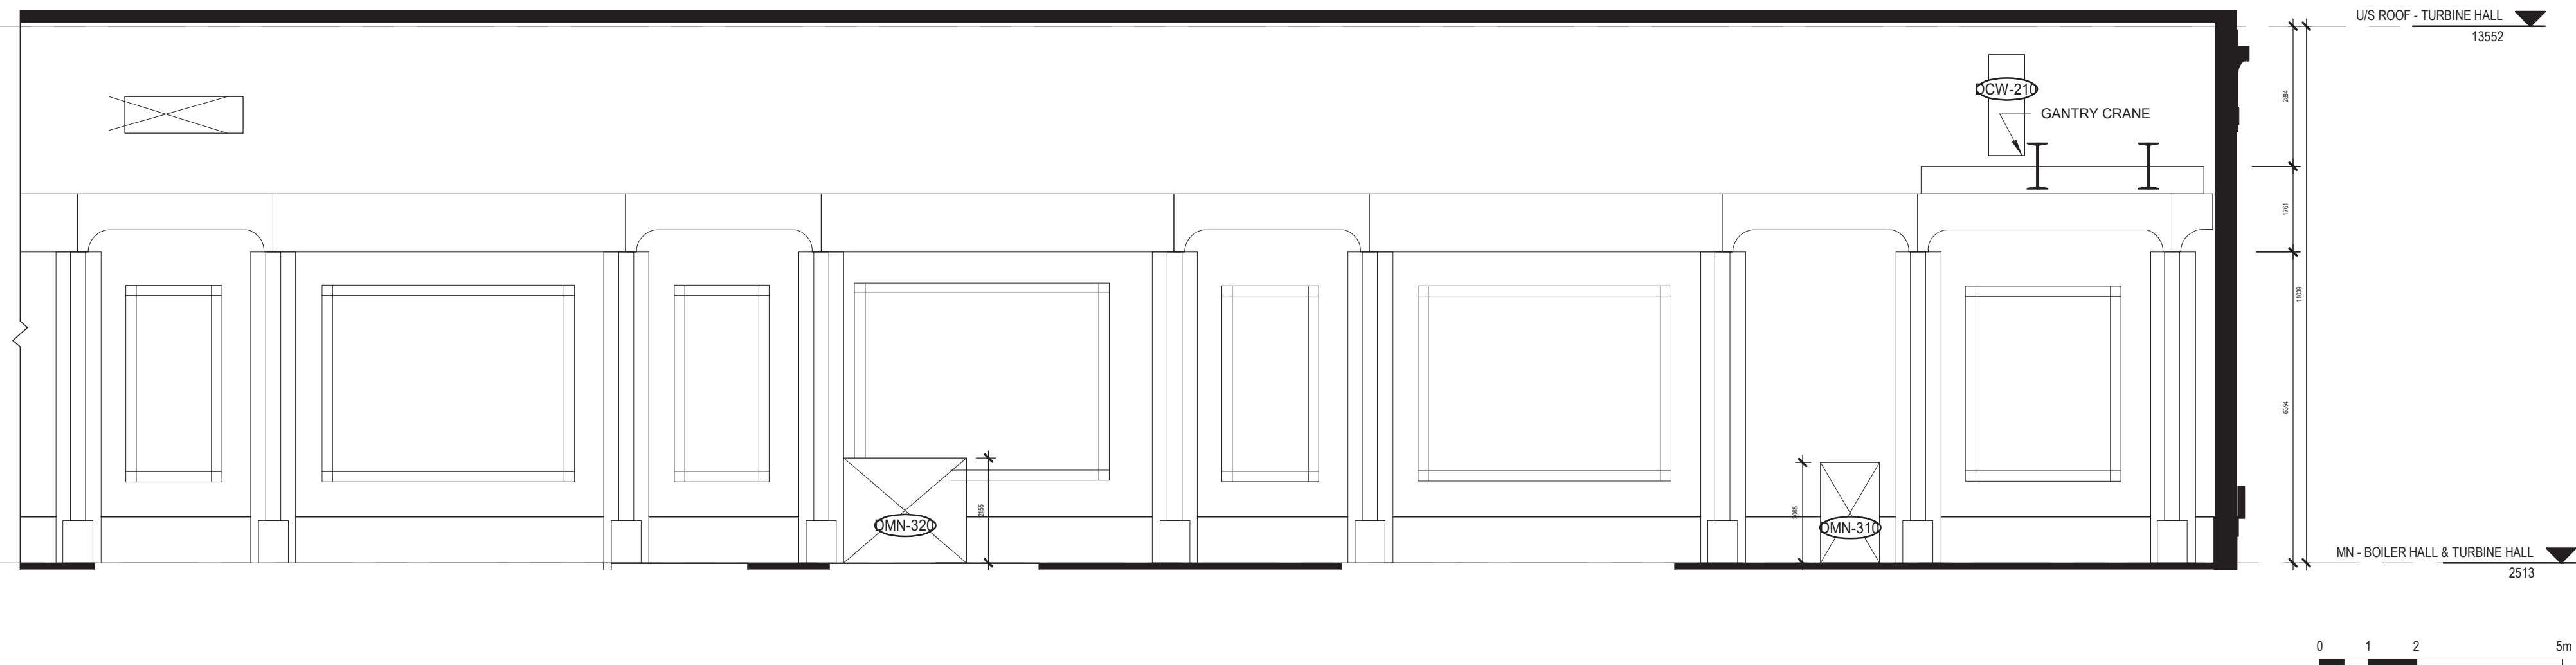

2 MN - INTERIOR WEST TURBINE HALL - NORTH
1 : 100

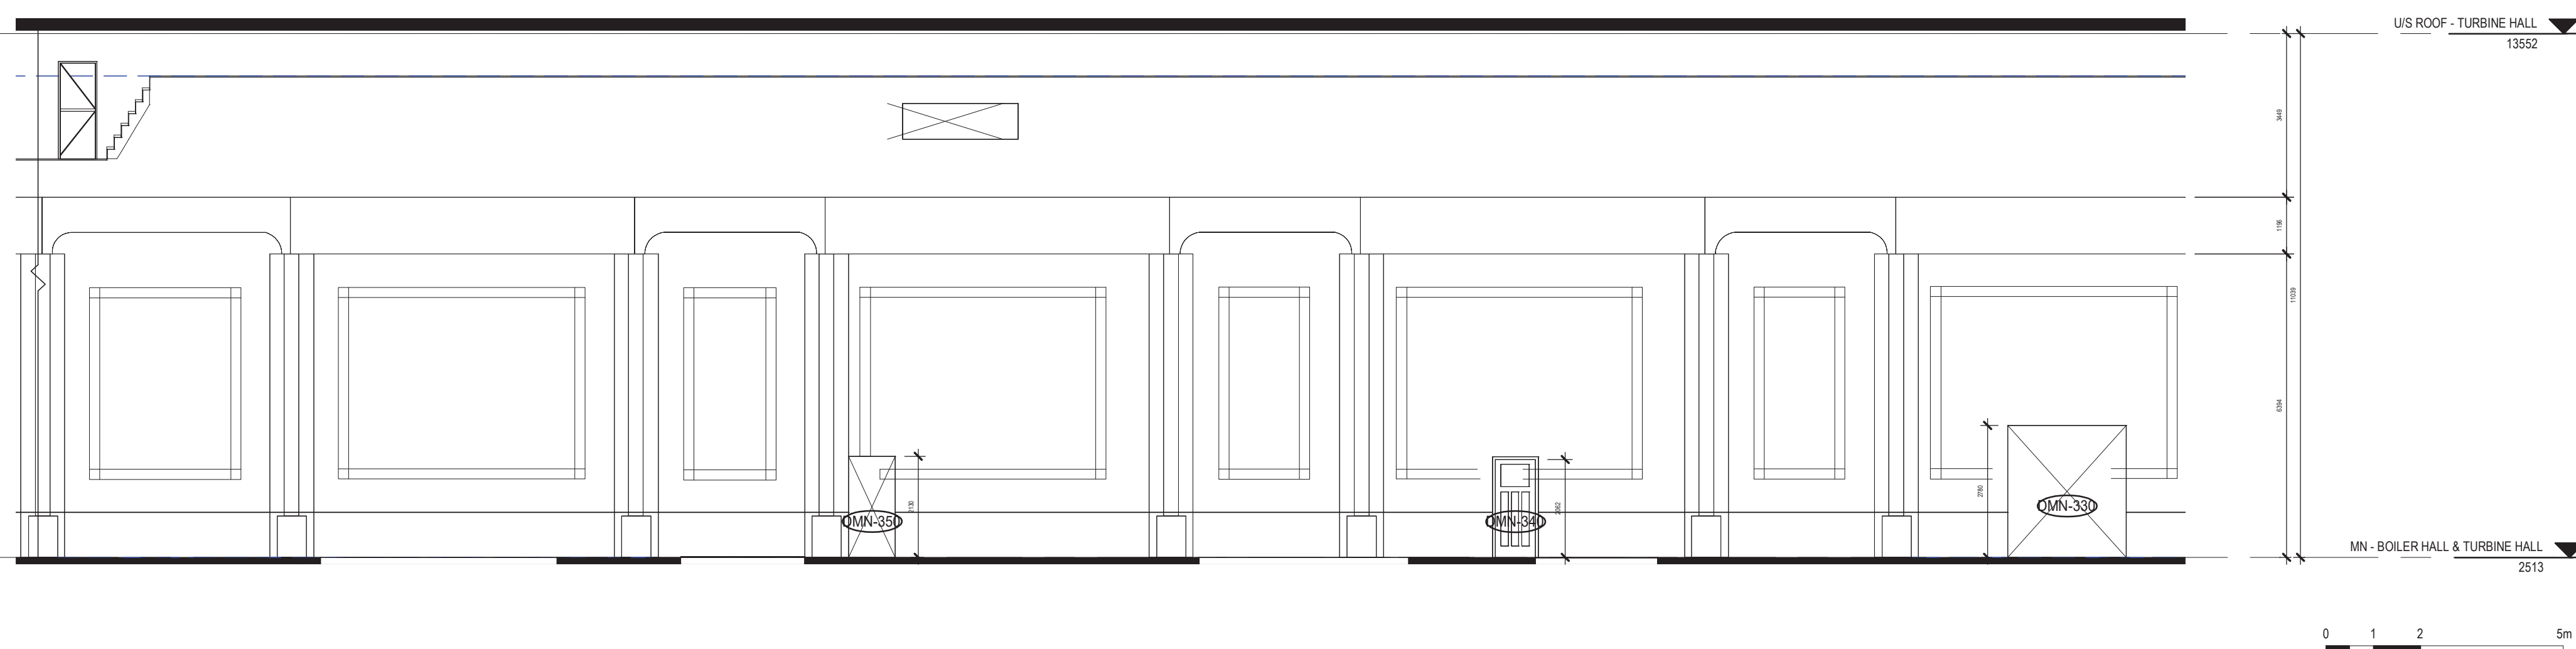


3 MN - INTERIOR WEST TURBINE HALL - CENTRE
1 : 100

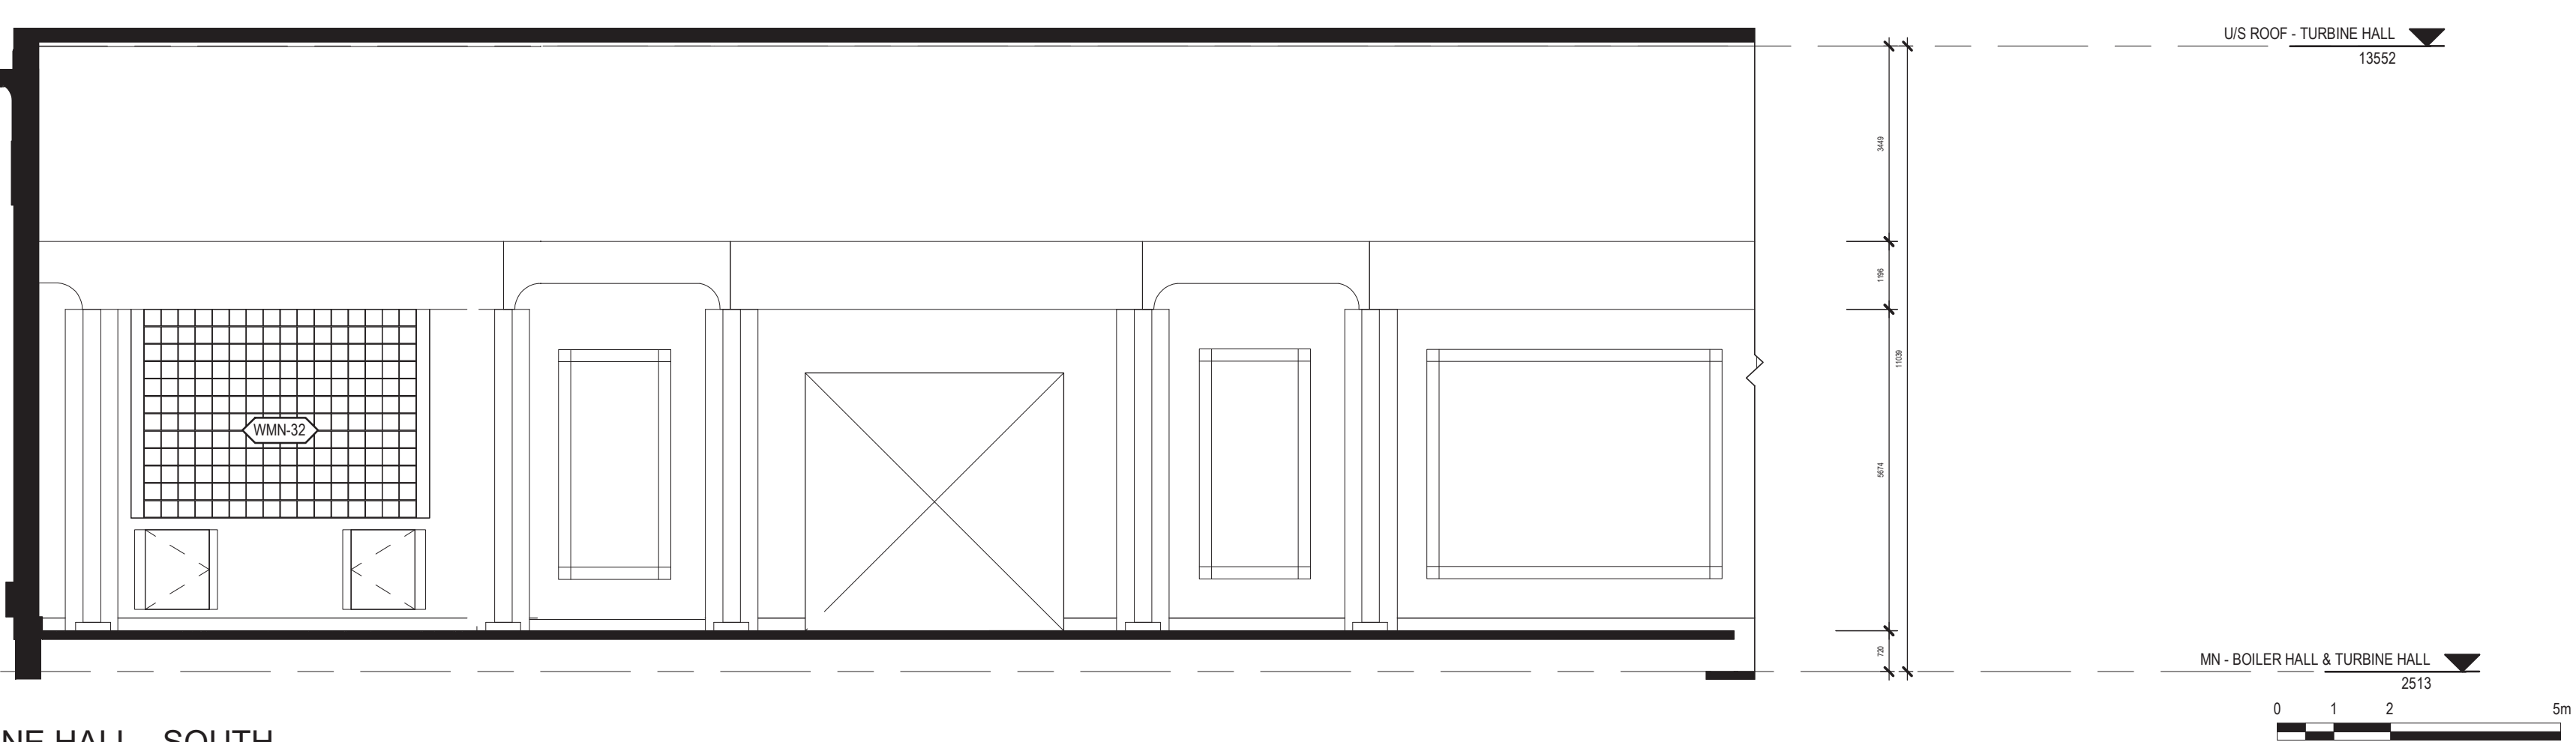

4 MN - INTERIOR WEST TURBINE HALL - SOUTH
1 : 100

HATCH LEGEND

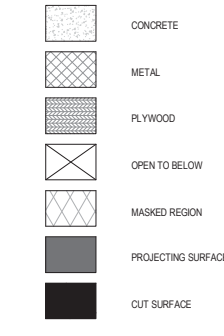

Consultant

PRIME CONSULTANT/ARCHITECTURAL the marc boutin architectural collaborative inc. 205 5th Avenue SE, Suite 100 Calgary, AB, T2C 0P3 Contact: Richard Cotter	MECHANICAL/ELECTRICAL Williams Engineering Canada Inc. 10065 Jasper Ave #200, Edmonton, AB T5J 3B1 Contact: Sheldon Samborsky (M), Ben Rajewski (E)	MBAC DFS
HERITAGE DFS Inc. Architecture & Design 400 Boulevard de Maisonneuve O. Montreal, QC H3A 1L4 Contact: Evan Orland	BUILDING/FIRE CODE Jensen Hughes 5855 9 St SE #100, Calgary, AB T2H 1Z3 Contact: Kyle Dudenwirth	
ARCHITECTURAL Saucier + Perrotte Architectes 7243 Waverly St. Montreal, QC H2S 3J1 Contact: Anne-Marie Saucier	COST BTY Group 404 6 Ave SW #645, Calgary, AB T2P 0R9 Contact: Michael Gabert	
STRUCTURAL/CIVIL/BUILDING ENVELOPE Reid Jones Christofferson Ltd 17415 102 Ave NW #100, Edmonton, AB T5S 1A8 Contact: Frank Cavalliere (S), John Balla (C), Nick Thivierge (BE)	INDIGENITY Nahayewin 1205 - 10903 103 Ave NW, Edmonton, Alberta, T5K 2X6 Contact: Hunter Cardinal	

CONSULTANT PROJECT 20008

Seal	Permit
	PRELIMINARY NOT FOR CONSTRUCTION

ROSSDALE POWER PLANT
ADVANCED ASSESSMENT AND
PRIORITY REHABILITATION -
HISTORIC BUILDING RECORD

CP-9496


Department INTEGRATED INFRASTRUCTURE SERVICES

No.	Description	Date
1	BUILDING RECORD	2021-02-02
2	BUILDING RECORD	2021-02-15
3	BUILDING RECORD	2021-02-19
4	CONDIONS ASSESSMENT	2021-03-06
5	CONDIONS ASSESSMENT	2021-03-07
6	BUILDING RECORD	2021-03-12
7	BUILDING RECORD	2021-12-08


Location ID ROS 105, ROS106, ROS107
Description LOW PRESSURE PLANT -
BUILDING RECORD

Drawing Title ROS106 TURBINE HALL MN
INTERIOR ELEVATIONS


Discipline	HERITAGE	Drawn	BD
Volume		Drawing	
Sheet	H608	Number	
File			

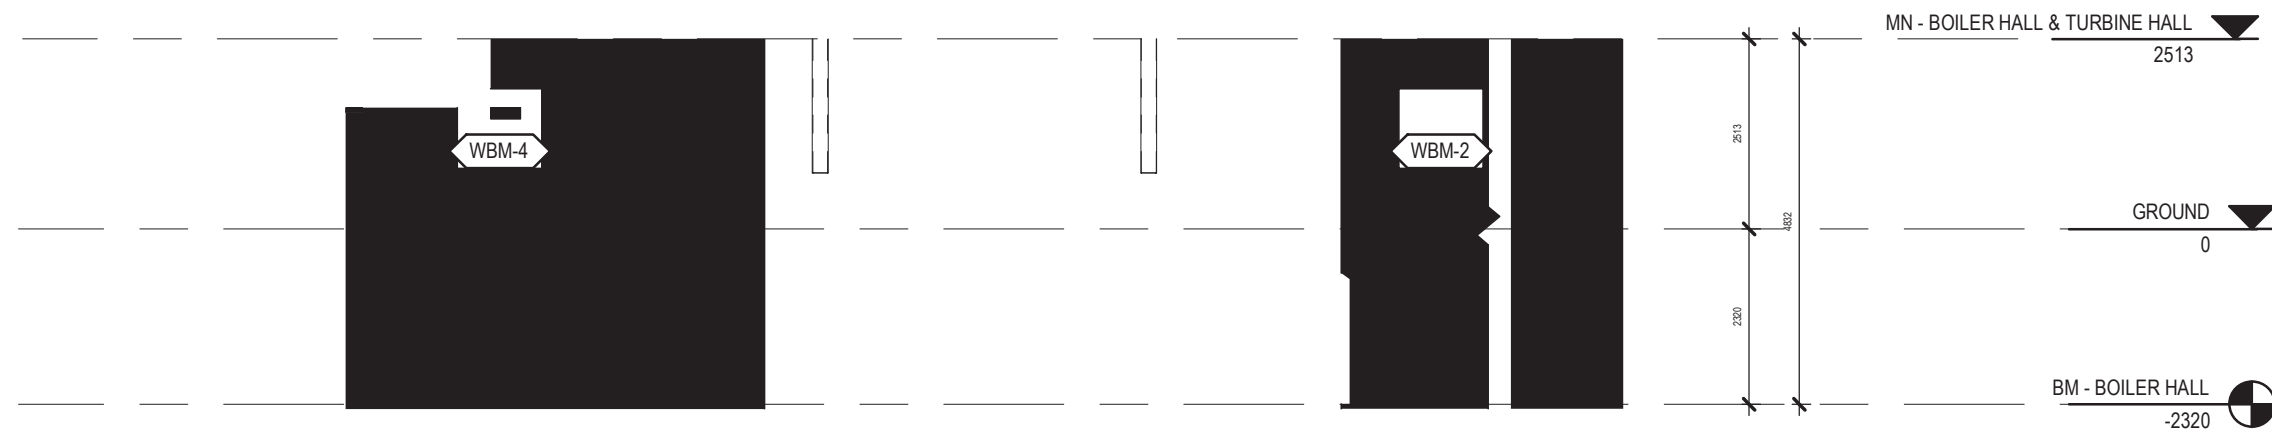


1 BM - INTERIOR ELEVATION NORTH
1 : 100

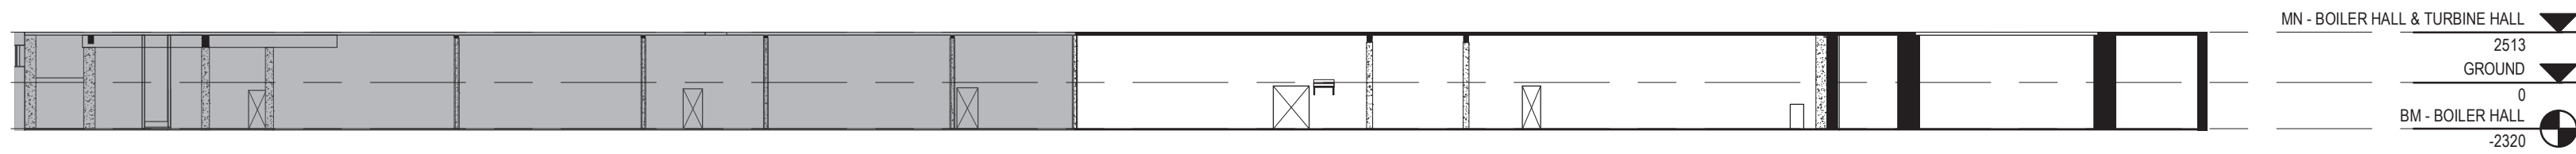

2 KEY BM - INTERIOR ELEVATION EAST
1 : 300

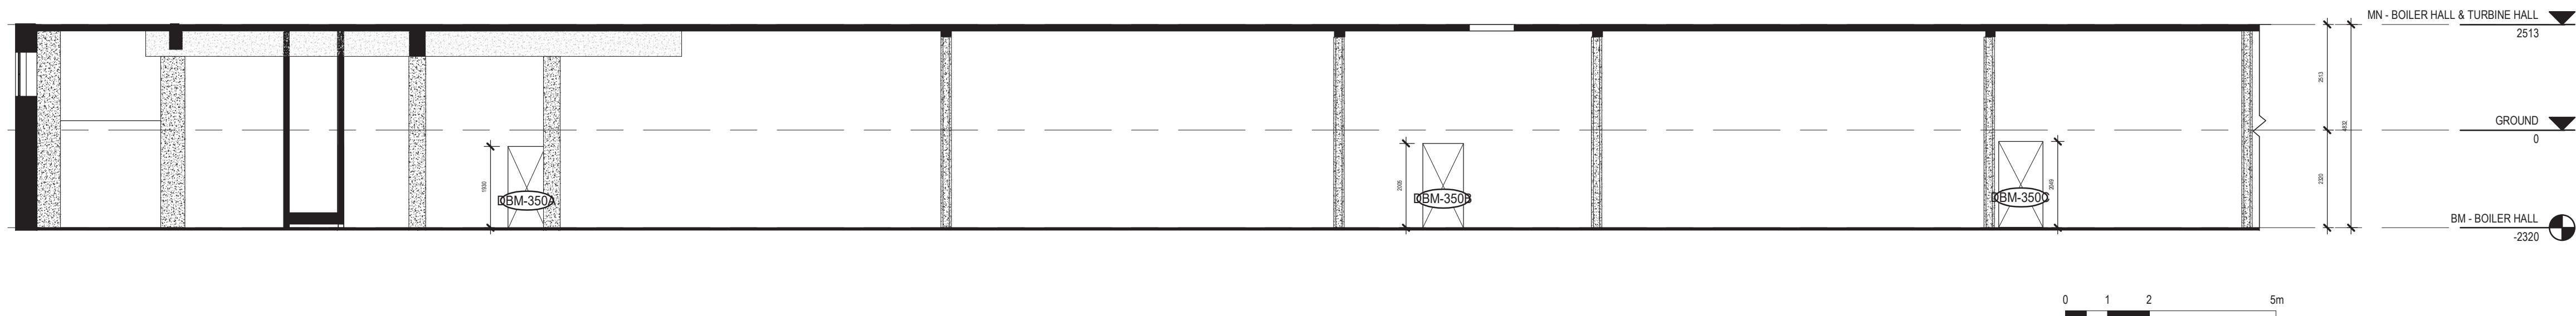


3 KEY BM - INTERIOR ELEVATION EAST- NORTH
1 : 100

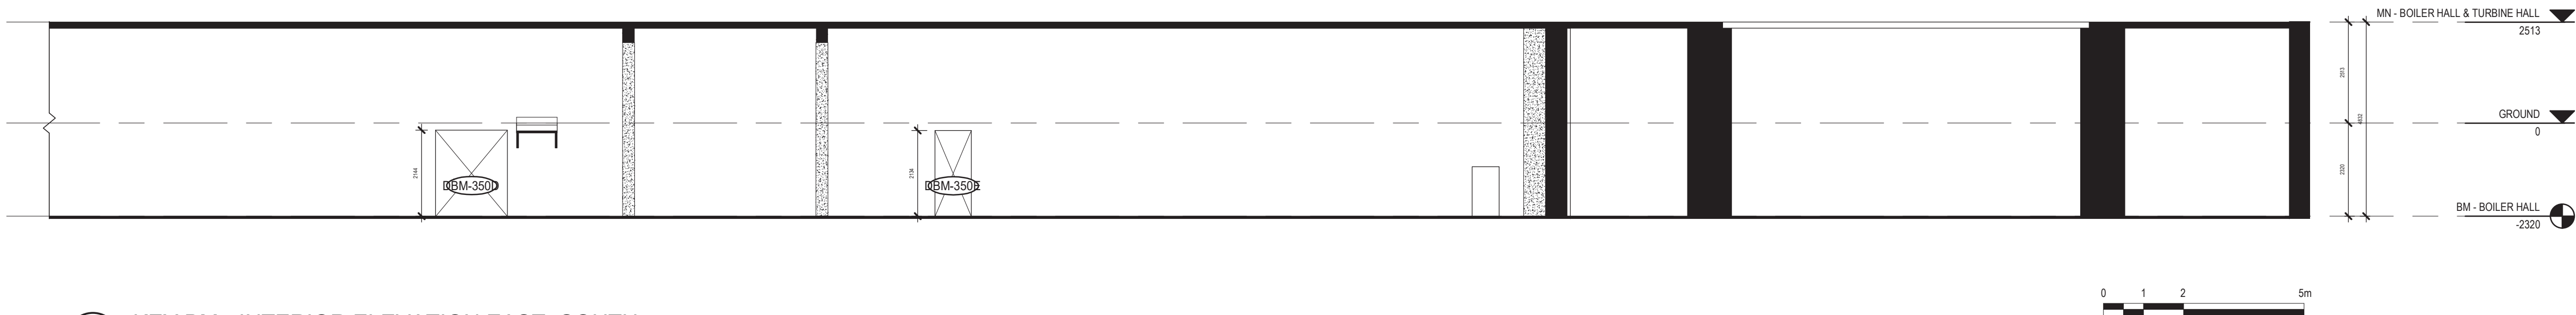

4 KEY BM - INTERIOR ELEVATION EAST- SOUTH
1 : 100

HATCH LEGEND

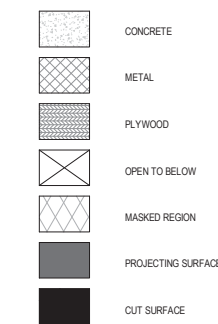

Consultant

PRIME CONSULTANT/ARCHITECTURAL
the marc boutin architectural collaborative inc.
205 5th Avenue SE, Suite 100
Calgary, AB, T2C 0P3
Contact: Richard Cotter

HERITAGE
DFS Inc. Architecture & Design
400 Boulevard de Maisonneuve O.
Montreal, QC H3A 1L4
Contact: Evan Orland

ARCHITECTURAL
Saucier + Perrotte Architectes
7243 Waverly St.
Montreal, QC H2S 3J1
Contact: Anne-Marie Saucier

STRUCTURAL/CIVIL/BUILDING ENVELOPE
Reid Jones Christofferson Ltd
17415 102 Ave NW #100,
Edmonton, AB T5S 1A8
Contact: Frank Cavalliere (S), John Balla (C),
Nick Thivais (BE)

MECHANICAL/ELECTRICAL
Williams Engineering Canada Inc.
10065 Jasper Ave #200,
Edmonton, AB T5J 3B1
Contact: Sheldon Samborsky (M), Ben Rajewski (E)

BUILDING/FIRE CODE
Jensen Hughes
5855 9 St SE #100,
Calgary, AB T2H 1Z3
Contact: Kyle Dudenwirth

COST
BTY Group
404 4 Ave SW #645,
Calgary, AB T2P 0R9
Contact: Michael Gabert

INDIGENITY
Nahwegewin
1205 - 10903 103 Ave NW,
Edmonton, Alberta, T5K 2X6
Contact: Hunter Cardinal



CONSULTANT PROJECT 20008

Seal	Permit
PRELIMINARY NOT FOR CONSTRUCTION	



ROSSDALE POWER PLANT
ADVANCED ASSESSMENT AND
PRIORITY REHABILITATION -
HISTORIC BUILDING RECORD

CP-9496


Department INTEGRATED INFRASTRUCTURE SERVICES

No.	Description	Date
1	BUILDING RECORD	2021-02-02
2	BUILDING RECORD	2021-02-12
3	BUILDING RECORD	2021-02-17
4	CONDIONS ASSESSMENT	2021-03-07
5	BUILDING RECORD	2021-03-12
6	BUILDING RECORD	2021-12-08


Location ID ROS 105, ROS106, ROS107
Description LOW PRESSURE PLANT -
BUILDING RECORD

Drawing Title ROS107 BOILER HALL - BM
INTERIOR ELEVATIONS


Discipline	HERITAGE	Drawn	BD
Volume			
Sheet	H609	Drawing Number	
File			

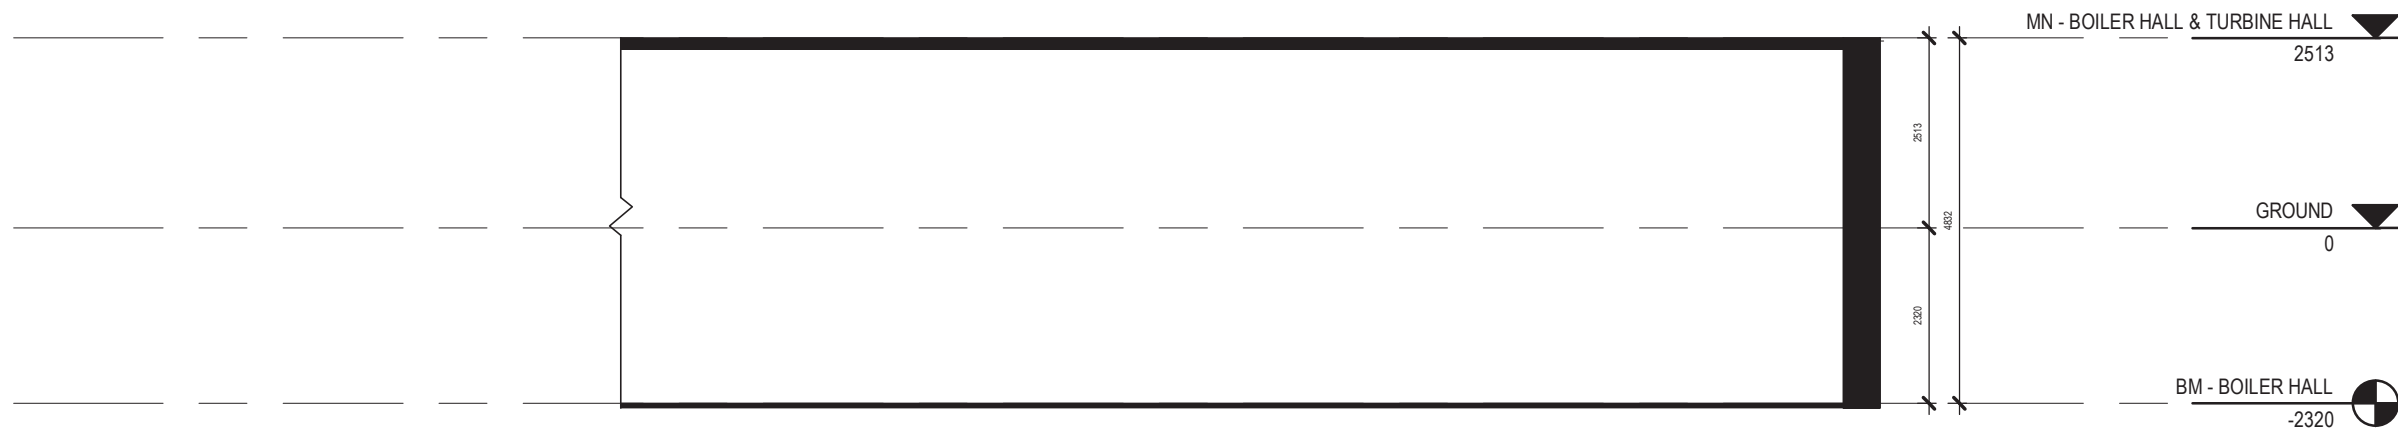


1 BM - INTERIOR SOUTH ELEVATION
1 : 100

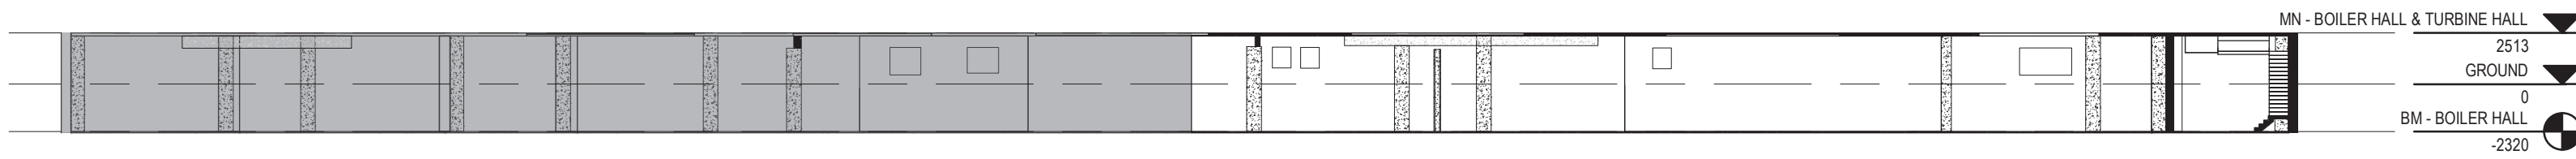

2 KEY BM - INTERIOR ELEVATION WEST
1 : 300

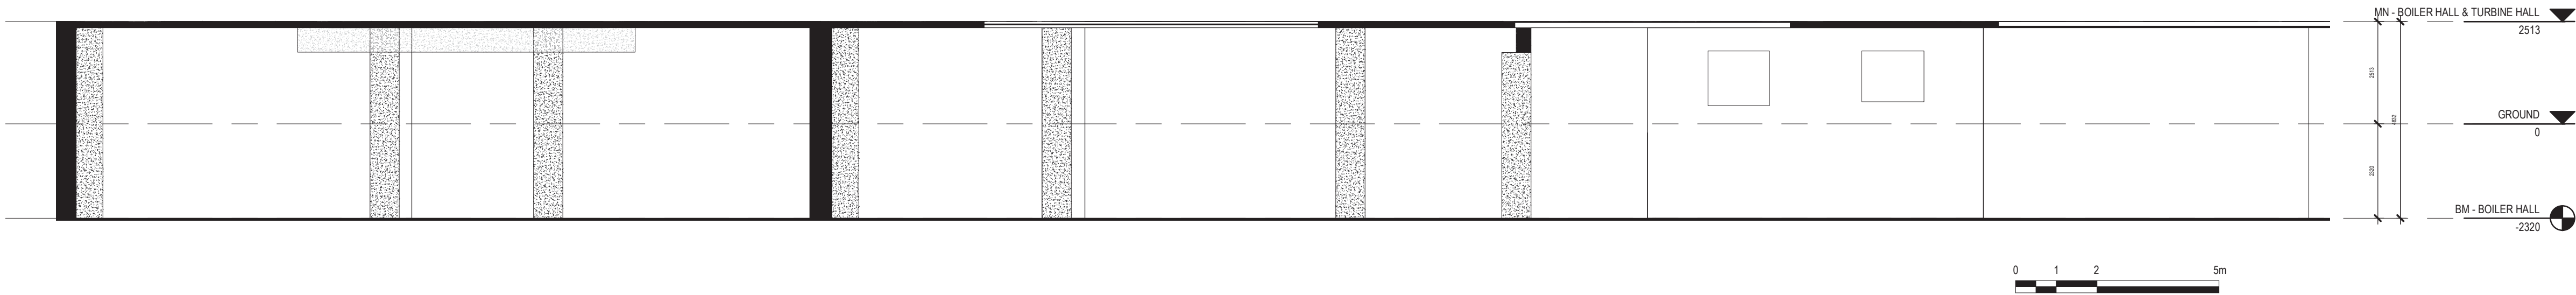


3 KEY BM - INTERIOR ELEVATION WEST - SOUTH
1 : 100

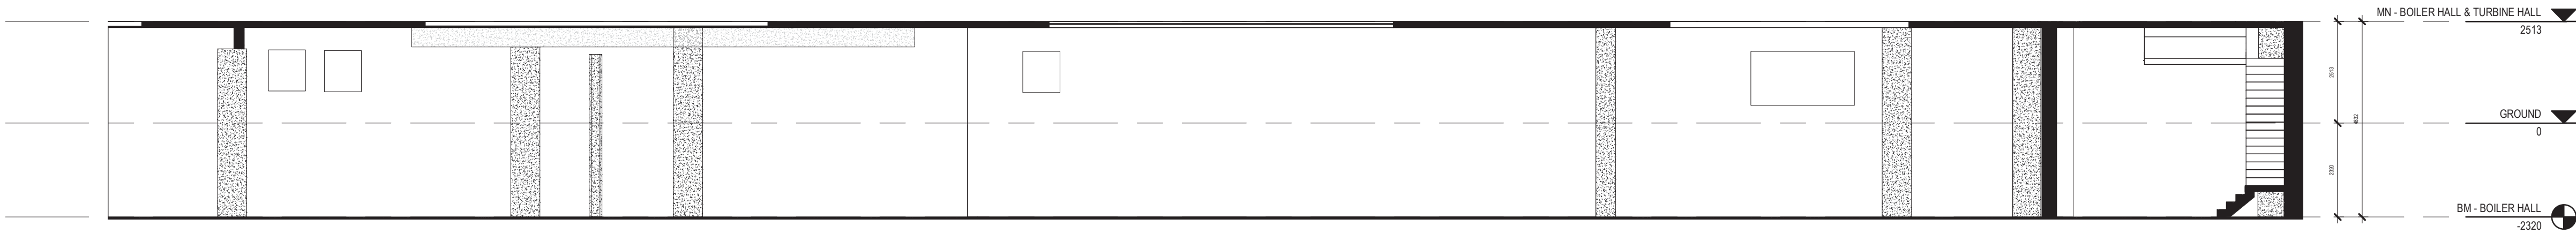

4 KEY BM - INTERIOR ELEVATION WEST - NORTH
1 : 100

HATCH LEGEND

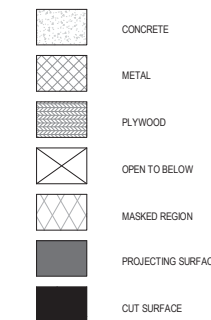

Consultant

PRIME CONSULTANT/ARCHITECTURAL
the marc boutin architectural collaborative inc.
205 9th Avenue SE, Suite 100
Calgary, AB, T2C 0R3
Contact: Richard Cotter

HERITAGE
DFS Inc. Architecture & Design
400 Boulevard de Maisonneuve O,
Montreal, QC H3A 1L4
Contact: Evan Ostlund

ARCHITECTURAL
Saucier + Perrotte Architectes
7043 Waverly St.
Montreal, QC H2S 3J1
Contact: Anne-Marie Saudier

STRUCTURAL/CIVIL/BUILDING ENVELOPE
Reed Jones Christofferson Ltd
17415 102 Ave NW #100,
Edmonton, AB T5S 1J6
Contact: Frank Cavalliere (S), John Balla (C),
Nick Trovati (RE)

MECHANICAL/ELECTRICAL
Williams Engineering Canada Inc.
10085 Jasper Ave #200,
Edmonton, AB T5J 3B1
Contact: Sheldon Samborsky (M), Ben Rajewski (E)

BUILDING/FIRE CODE
Jensen Hughes
5855 9 St SE #106,
Calgary, AB T2H 1Z3
Contact: Kyle Duckworth

COST
BTY Group
404 8 Ave SW #645,
Calgary, AB T2P 0R9
Contact: Michael Gabelt

INDIGENITY
Nahwegahnee
1205 - 10903 103 Ave NW,
Edmonton, Alberta, T5K 2X6
Contact: Hunter Cardinal



CONSULTANT PROJECT 20008

Seal	Permit
	PRELIMINARY NOT FOR CONSTRUCTION



ROSSDALE POWER PLANT
ADVANCED ASSESSMENT AND
PRIORITY REHABILITATION -
HISTORIC BUILDING RECORD

CP-9496


Department INTEGRATED INFRASTRUCTURE SERVICES

No.	Description	Date
1	BUILDING RECORD	2021-02-02
2	BUILDING RECORD	2021-02-12
3	BUILDING RECORD	2021-02-17
4	CONDITONS ASSESSMENT	2021-03-07
5	BUILDING RECORD	2021-03-12
6	BUILDING RECORD	2021-12-08


Location ID ROS 105, ROS106, ROS107
Description LOW PRESSURE PLANT -
BUILDING RECORD

Drawing Title ROS107 BOILER HALL - BM
INTERIOR ELEVATIONS

Discipline	HERITAGE	Drawn	BD
Volume		Drawing	
Sheet	H610	Number	
File			

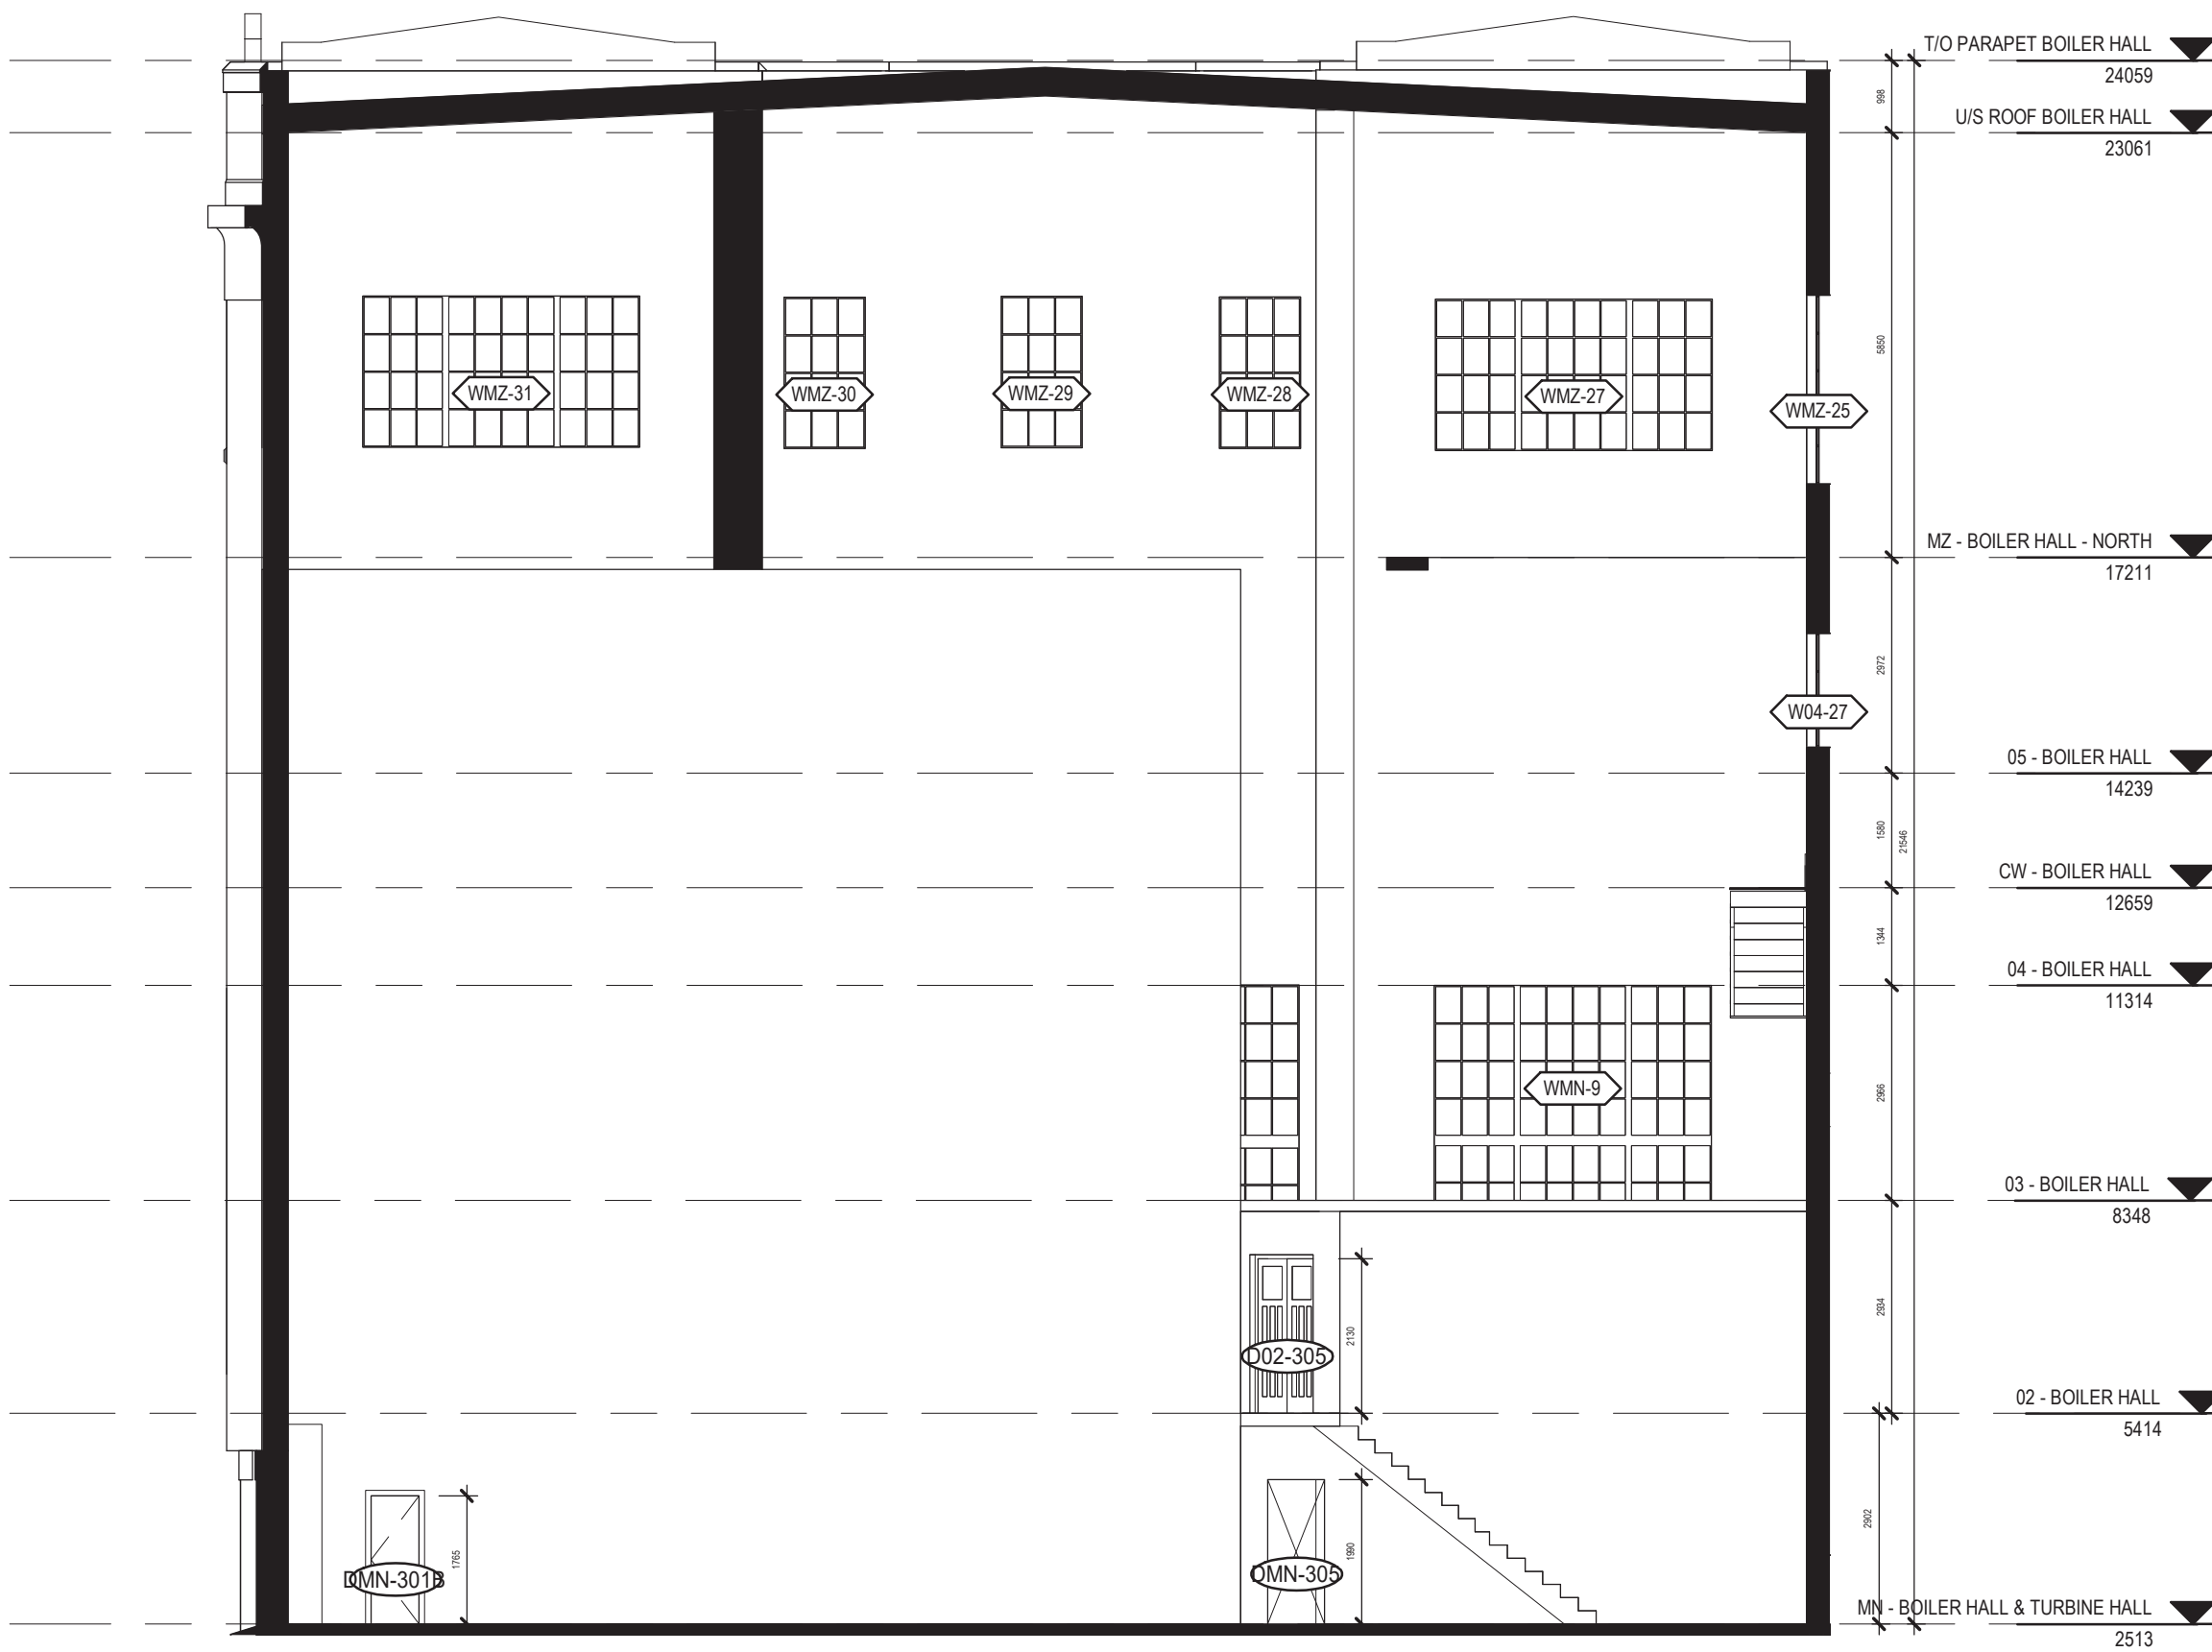


1 MN - INTERIOR NORTH BOILER HALL
1 : 100

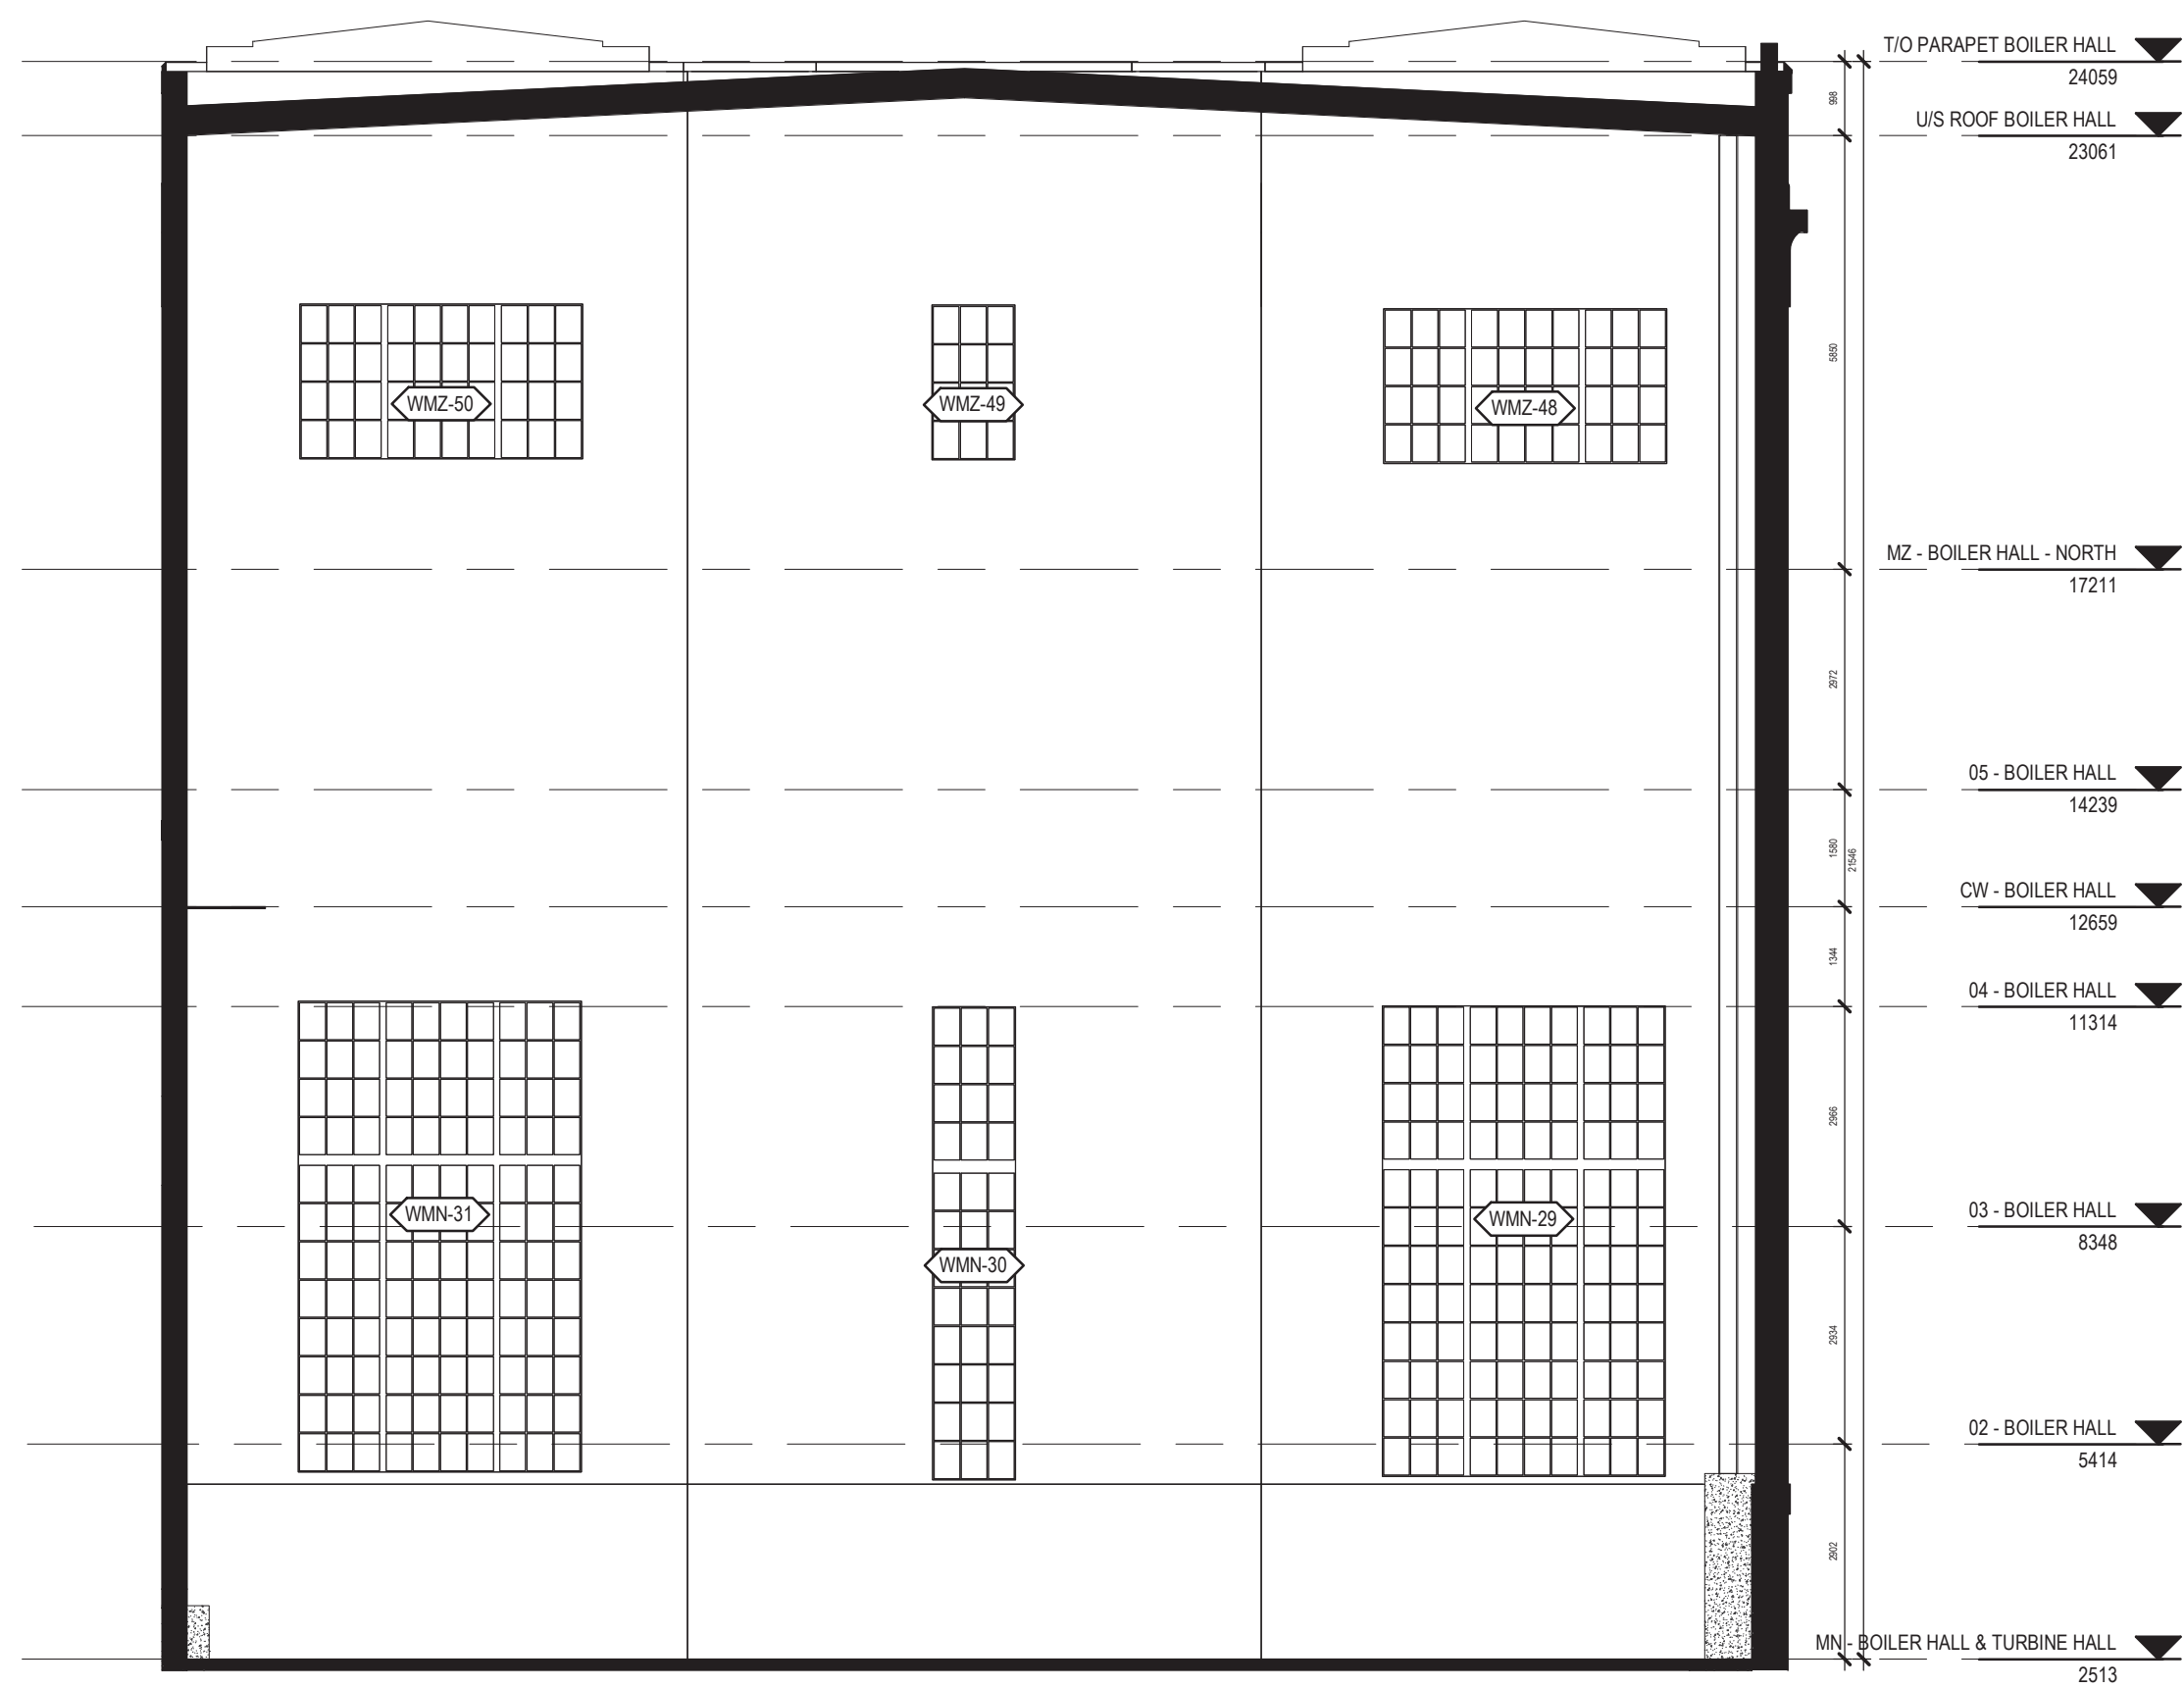

2 MN - INTERIOR SOUTH BOILER HALL
1 : 100

HATCH LEGEND

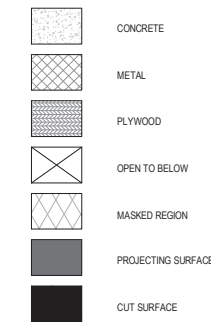

Consultant

PRIME CONSULTANT/ARCHITECTURAL
the marc boutin architectural collaborative inc.
205 5th Avenue SE, Suite 100
Calgary, AB, T2C 0P3
Contact: Richard Cotter

MECHANICAL/ELECTRICAL
Williams Engineering Canada Inc.
10065 Jasper Ave #200,
Edmonton, AB T5J 3B1
Contact: Sheldon Samborsky (M), Ben Rajewski (E)

HERITAGE
DFS Inc. Architecture & Design
400 Boulevard de Maisonneuve O.
Montreal, QC H3A 1L4
Contact: Evan Orland

ARCHITECTURAL
Saucier + Perrotte Architectes
7243 Waverly St.
Montreal, QC H2S 3J1
Contact: Anne-Marie Saucier

STRUCTURAL/CIVIL/BUILDING ENVELOPE
Reed Jones Christofferson Ltd
17415 102 Ave NW #100,
Edmonton, AB T5S 1A8
Contact: Frank Cavalliere (S), John Balla (C),
Nick Thivello (BE)

BUILDING/FIRE CODE
Jensen Hughes
5855 9 St SE #100,
Calgary, AB T2H 1Z9
Contact: Kyle Dudenwirth

COST
BTY Group
404 6 Ave SW #645,
Calgary, AB T2P 0R9
Contact: Michael Gabelt

INDIGENITY
Nahwegewin
1205 - 10903 103 Ave NW,
Edmonton, Alberta, T5K 2X6
Contact: Hunter Cardinal

CONSULTANT PROJECT 20008	
Seal	Permit
PRELIMINARY NOT FOR CONSTRUCTION	

Edmonton

ROSSDALE POWER PLANT
ADVANCED ASSESSMENT AND
PRIORITY REHABILITATION -
HISTORIC BUILDING RECORD

CP-9496


Department INTEGRATED INFRASTRUCTURE SERVICES

No.	Description	Date
1	BUILDING RECORD	2021-02-02
2	BUILDING RECORD	2021-02-12
3	BUILDING RECORD	2021-02-17
4	CONDIONS ASSESSMENT	2021-03-06
5	CONDIONS ASSESSMENT	2021-03-07
6	BUILDING RECORD	2021-03-12
7	BUILDING RECORD	2021-12-08

Location ID ROS 105, ROS106, ROS107
Description LOW PRESSURE PLANT -
BUILDING RECORD


Drawing Title ROS107 BOILER HALL - MN
INTERIOR ELEVATIONS

Discipline	HERITAGE	Drawn	BD
Volume		Drawing Number	
Sheet	H611		
File			

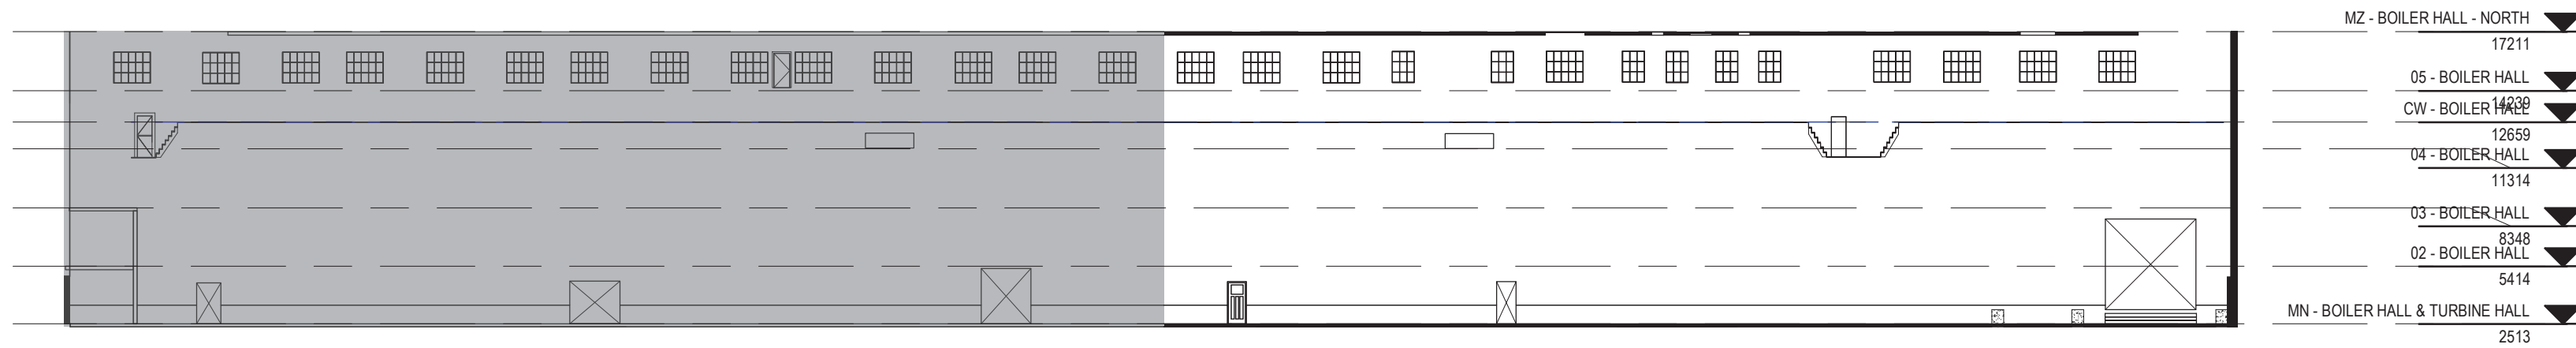


MZ - BOILER HALL - NORTH
17211
05 - BOILER HALL
14239
CW - BOILER HALL
12659
04 - BOILER HALL
11314
03 - BOILER HALL
8348
02 - BOILER HALL
5414
MN - BOILER HALL & TURBINE HALL
2513

3 KEY MN - INTERIOR EAST BOILER HALL
1 : 300

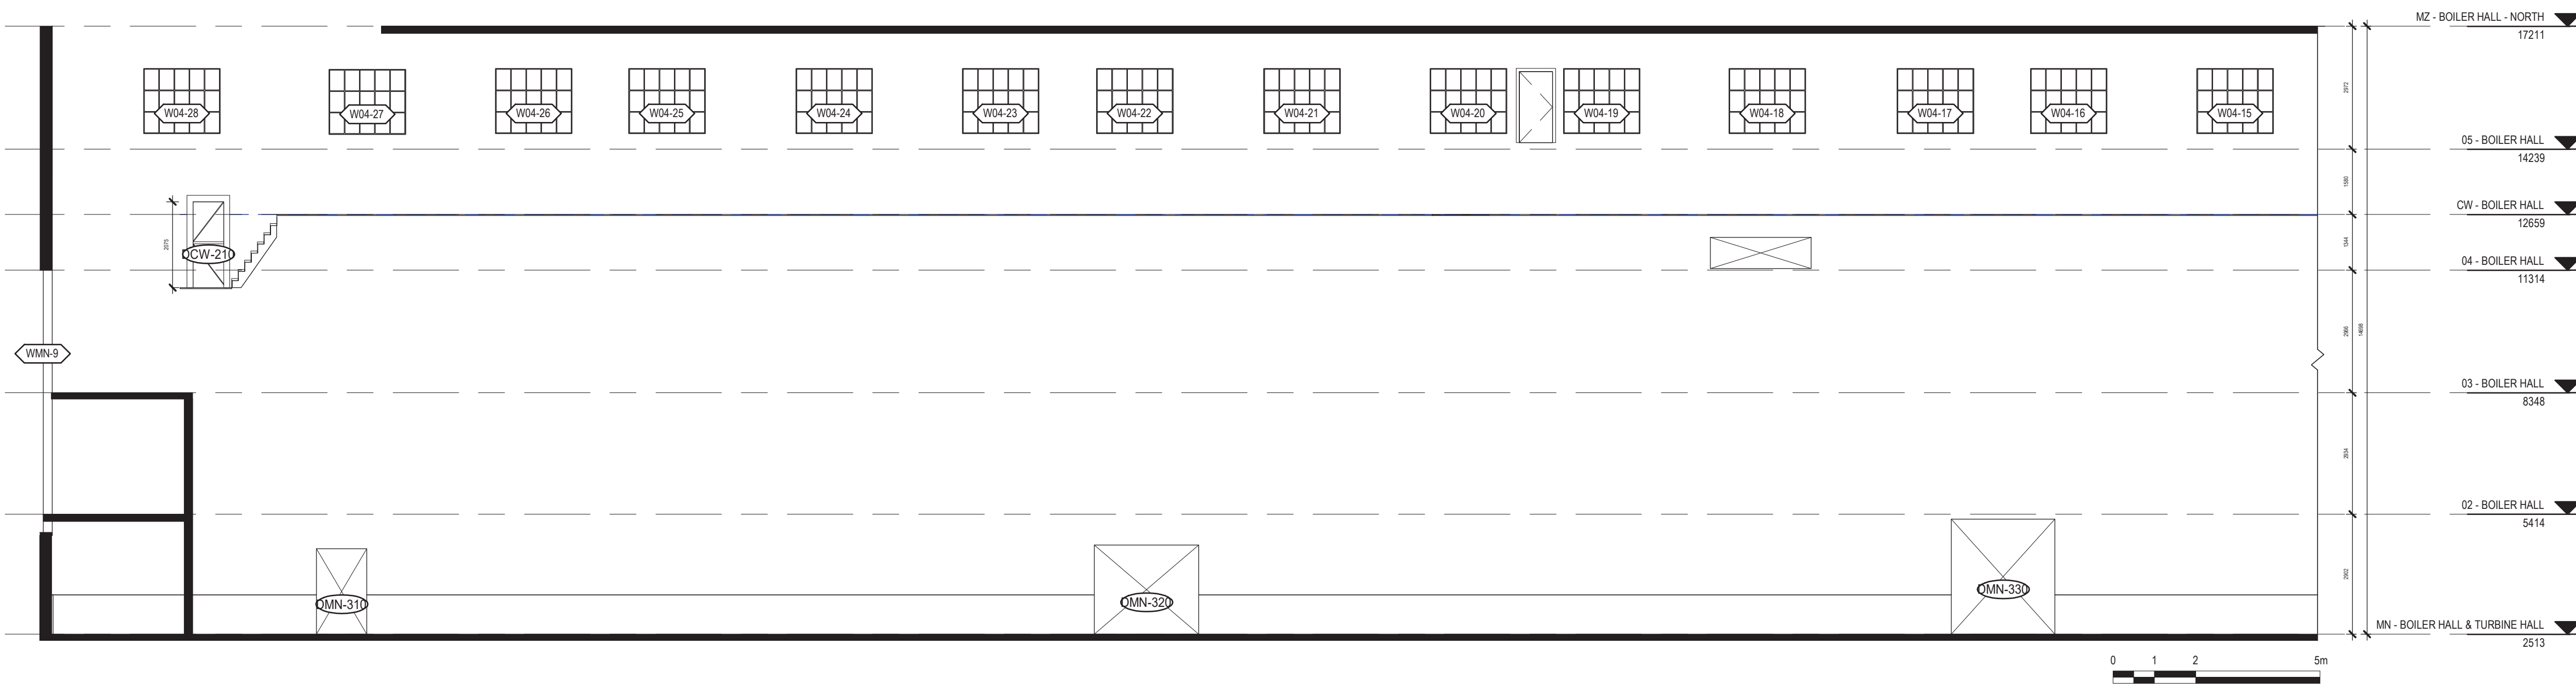

MZ - BOILER HALL - NORTH
17211
05 - BOILER HALL
14239
CW - BOILER HALL
12659
04 - BOILER HALL
11314
03 - BOILER HALL
8348
02 - BOILER HALL
5414
MN - BOILER HALL & TURBINE HALL
2513


1 MN - INTERIOR EAST BOILER HALL - NORTH
1 : 100

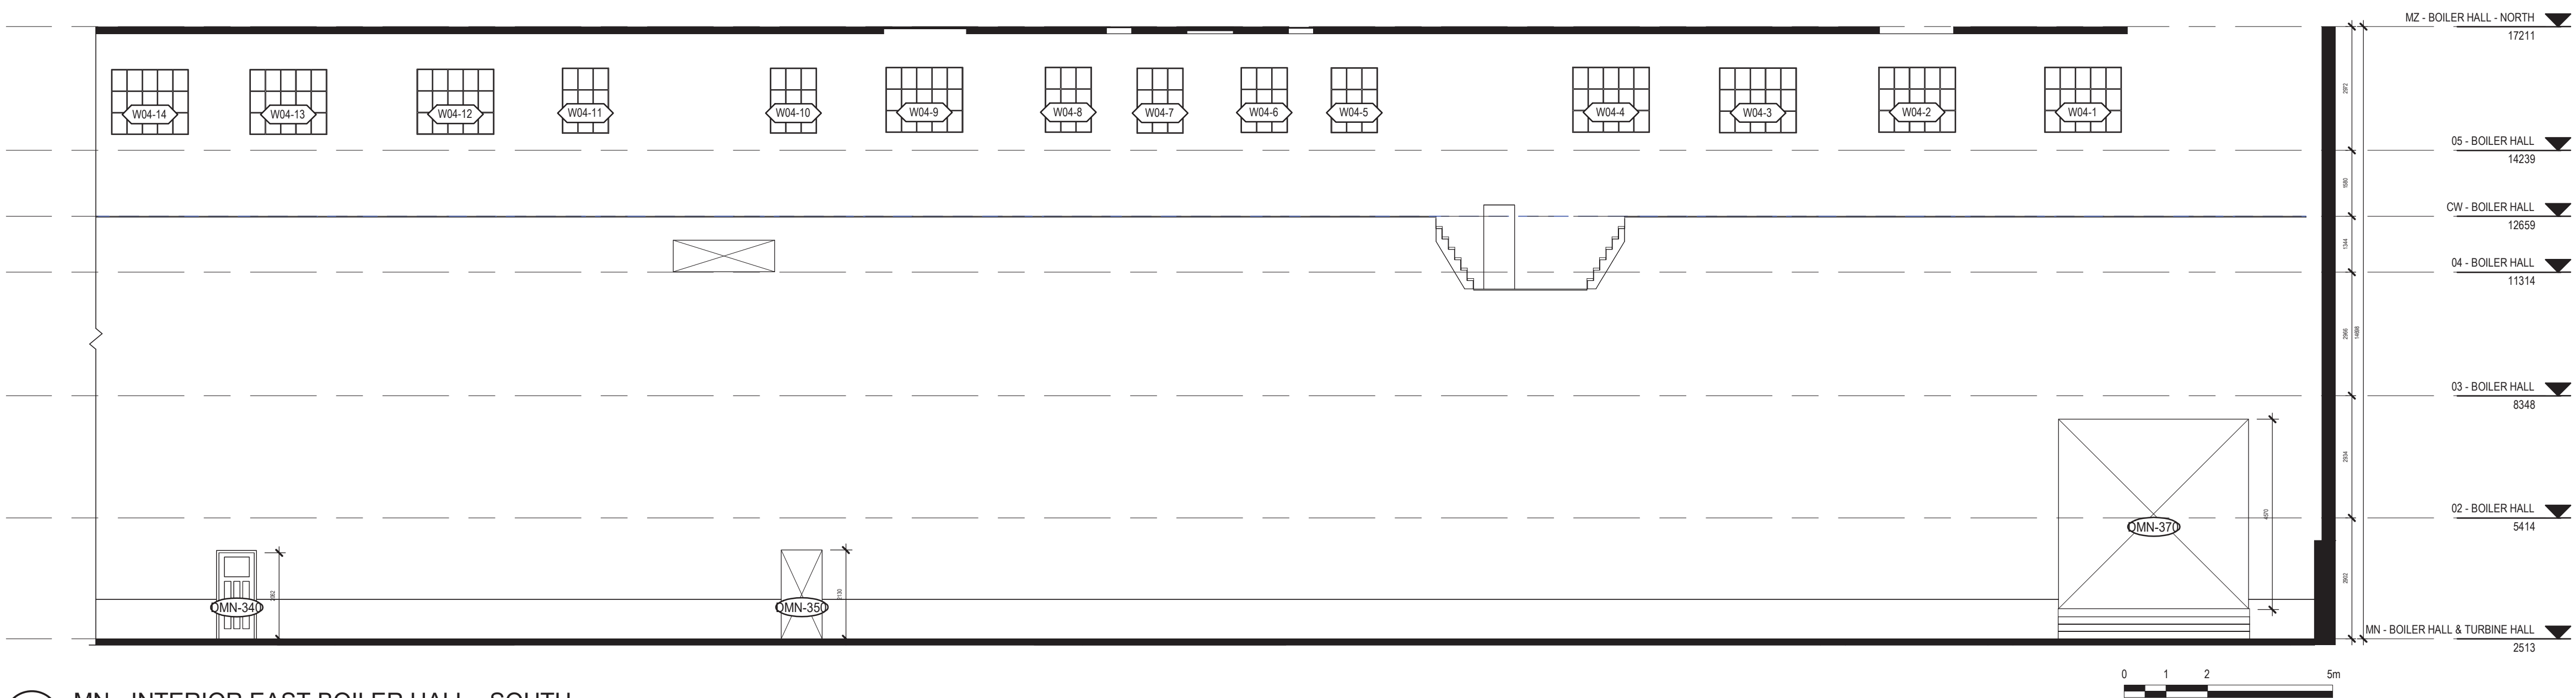

MZ - BOILER HALL - NORTH
17211
05 - BOILER HALL
14239
CW - BOILER HALL
12659
04 - BOILER HALL
11314
03 - BOILER HALL
8348
02 - BOILER HALL
5414
MN - BOILER HALL & TURBINE HALL
2513

2 MN - INTERIOR EAST BOILER HALL - SOUTH
1 : 100

HATCH LEGEND

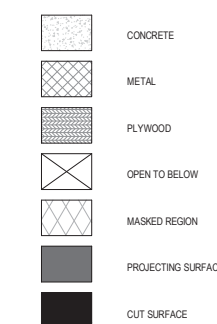

Consultant

PRIME CONSULTANT/ARCHITECTURAL
the marc boutin architectural collaborative inc.
10065 Jasper Ave #200,
Edmonton, AB T5J 3B1
Contact: Richard Cotter

HERITAGE
DFS Inc. Architecture & Design
400 Boulevard de Maisonneuve O.
Montreal, QC H3A 1L4
Contact: Evan Orland

ARCHITECTURAL
Saucier + Perrotte Architectes
7243 Waverly St.
Montreal, QC H2S 3J1
Contact: Anne-Marie Saucier

STRUCTURAL/CIVIL/BUILDING ENVELOPE
Reid Jones Christofferson Ltd
17415 102 Ave NW #100,
Edmonton, AB T5S 1A8
Contact: Frank Cavalliere (S), John Balla (C),
Nick Thivault (BE)

MECHANICAL/ELECTRICAL
Williams Engineering Canada Inc.
10065 Jasper Ave #200,
Edmonton, AB T5J 3B1
Contact: Sheldon Samborsky (M), Ben Rajewski (E)

BUILDING/FIRE CODE
Jensen Hughes
5855 9 St SE #100,
Calgary, AB T2H 1Z9
Contact: Kyle Dudenwirth

COST
BTY Group
404 6 Ave SW #645,
Calgary, AB T2P 0R9
Contact: Michael Gabet

INDIGENITY
Nahwegewin
1205 - 10903 103 Ave NW,
Edmonton, Alberta, T5K 2X6
Contact: Hunter Cardinal

CONSULTANT PROJECT 2008

Seal

Permit

PRELIMINARY NOT FOR CONSTRUCTION



ROSSDALE POWER PLANT
ADVANCED ASSESSMENT AND
PRIORITY REHABILITATION -
HISTORIC BUILDING RECORD

CP-9496


Department INTEGRATED INFRASTRUCTURE SERVICES

No.	Description	Date
1	BUILDING RECORD	2021-02-02
2	BUILDING RECORD	2021-02-12
3	BUILDING RECORD	2021-02-17
4	CONDITIONS ASSESSMENT	2021-03-07
5	BUILDING RECORD	2021-03-12
6	BUILDING RECORD	2021-12-08


Location ID ROS 105, ROS106, ROS107
Description LOW PRESSURE PLANT -
BUILDING RECORD

Drawing Title ROS107 BOILER HALL - MN
INTERIOR ELEVATIONS

Discipline	HERITAGE	Drawn	BD
Volume		Drawing	
Sheet	H612	Number	
File			

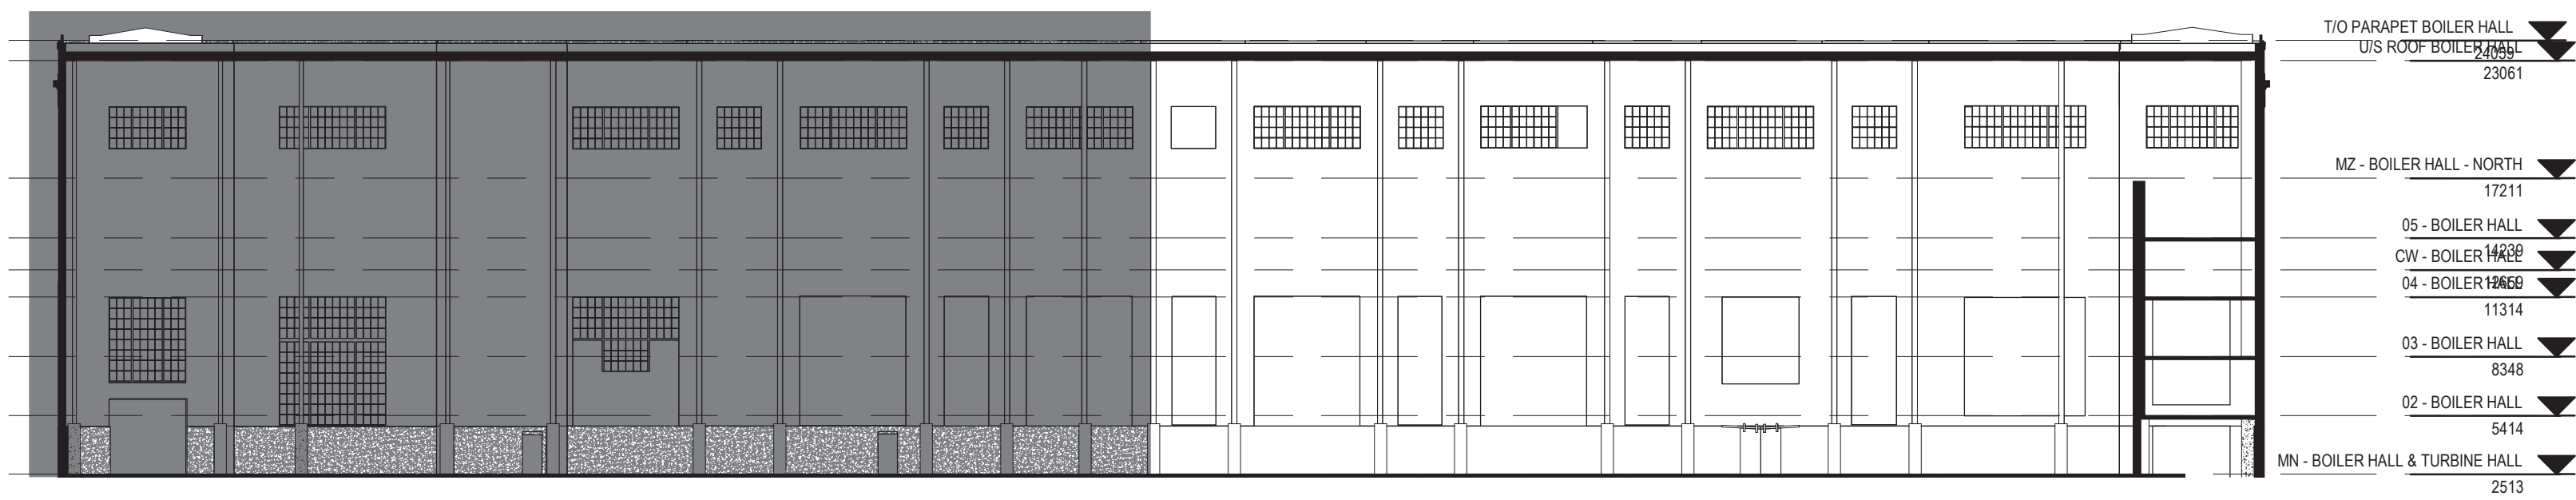


1 KEY MN - INTERIOR WEST BOILER HALL
1 : 300

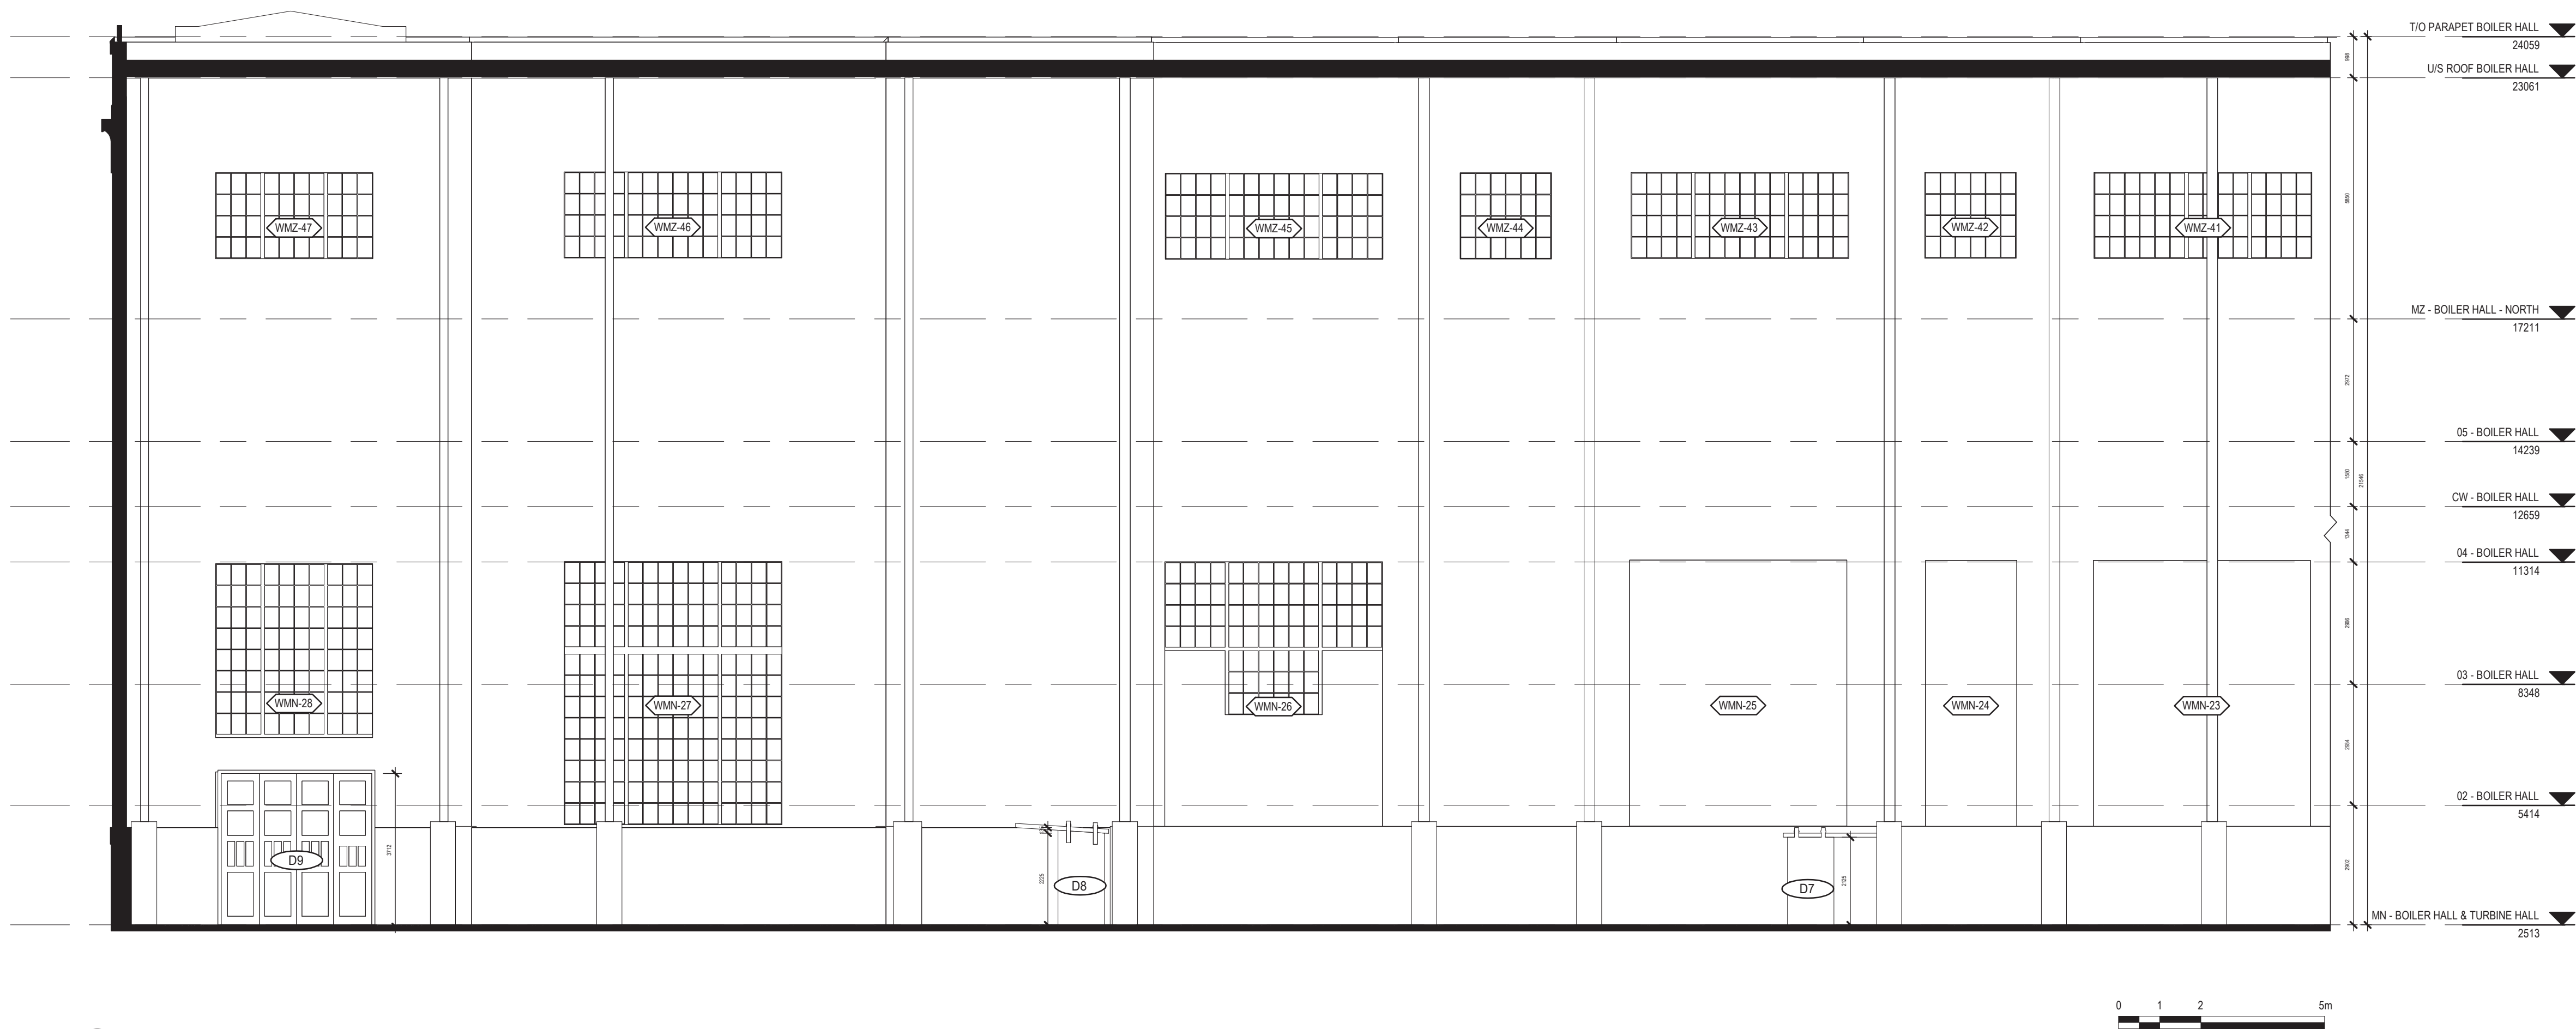

2 MN - INTERIOR WEST BOILER HALL - SOUTH
1 : 100

HATCH LEGEND

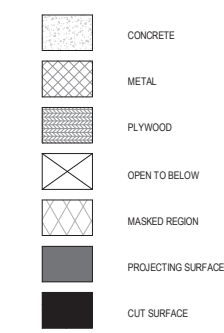

Consultant	
PRIME CONSULTANT/ARCHITECTURAL the marc boutin architectural collaborative inc. 205 9th Avenue SE, Suite 100 Calgary, AB, T2C 0R3 Contact: Richard Cotter	MECHANICAL/ELECTRICAL Williams Engineering Canada Inc. 10665 Jasper Ave #200, Edmonton, AB T5J 3B1 Contact: Sheldon Samborsky (M), Ben Rajewski (E)
HERITAGE DFS Inc. Architecture & Design 400 Boulevard de Maisonneuve O, Montreal, QC H3A 1L4 Contact: Evan O'Leary	BUILDING/FIRE CODE Jensen Hughes 5855 9 St SE #106, Calgary, AB T2H 1Z9 Contact: Kyle Duckworth
ARCHITECTURAL Saucier + Parrotte Architectes 7043 Waverly St, Montreal, QC H2S 3J1 Contact: Anne-Marie Saucier	COST BTY Group 404 8 Ave SW #645, Calgary, AB T2P 0R9 Contact: Michael Gabriel
STRUCTURAL/CIVIL/BUILDING ENVELOPE Reed Jones Christofferson Ltd 17415 102 Ave NW #100, Edmonton, AB T5S 1J6 Contact: Frank Cavalliere (S), John Balla (C), Nick Trovato (BE)	INDIGENITY Nahwegowin 1205 - 10803 103 Ave NW, Edmonton, Alberta, T5K 2X6 Contact: Hunter Cardinal
CONSULTANT PROJECT 20008	
Seal	Permit
PRELIMINARY NOT FOR CONSTRUCTION	

	ROSSDALE POWER PLANT ADVANCED ASSESSMENT AND PRIORITY REHABILITATION - HISTORIC BUILDING RECORD
	CP-9496


Department	INTEGRATED INFRASTRUCTURE SERVICES
------------	------------------------------------

No.	Description	Date
1	BUILDING RECORD	2021-02-02
2	BUILDING RECORD	2021-02-12
3	BUILDING RECORD	2021-02-17
4	CONDITONS ASSESSMENT	2021-03-07
5	BUILDING RECORD	2021-03-12
6	BUILDING RECORD	2021-12-08


Location ID	ROS 105, ROS106, ROS107
Description	LOW PRESSURE PLANT - BUILDING RECORD

Drawing Title	ROS107 BOILER HALL - MN INTERIOR ELEVATIONS
------------------	--

Discipline	HERITAGE	Drawn	BD
Volume		Drawing Number	
Sheet	H613		
File			

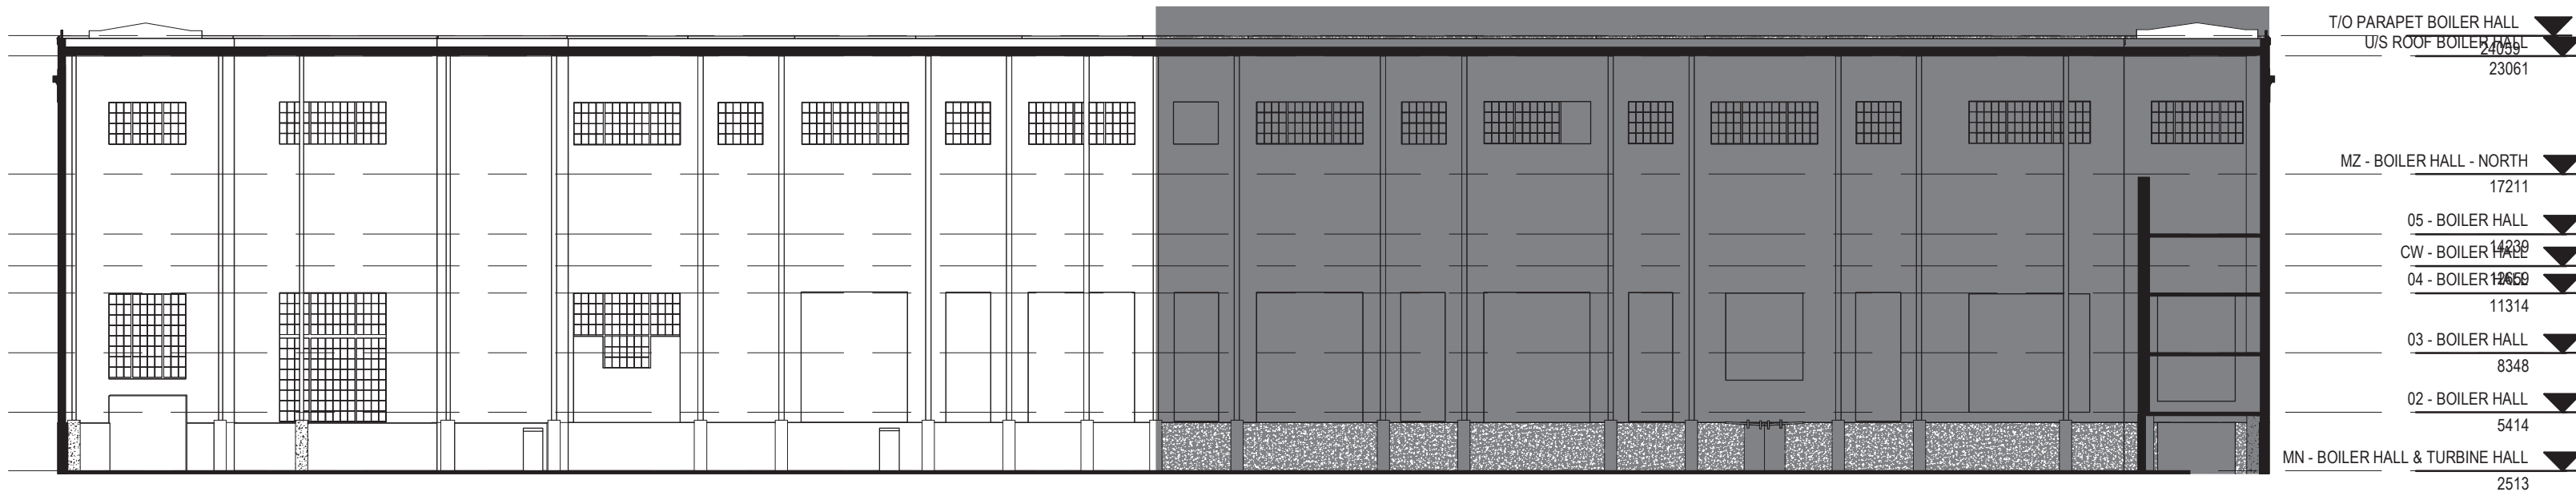


1 KEY MN - INTERIOR WEST BOILER HALL- SOUTH
1 : 300

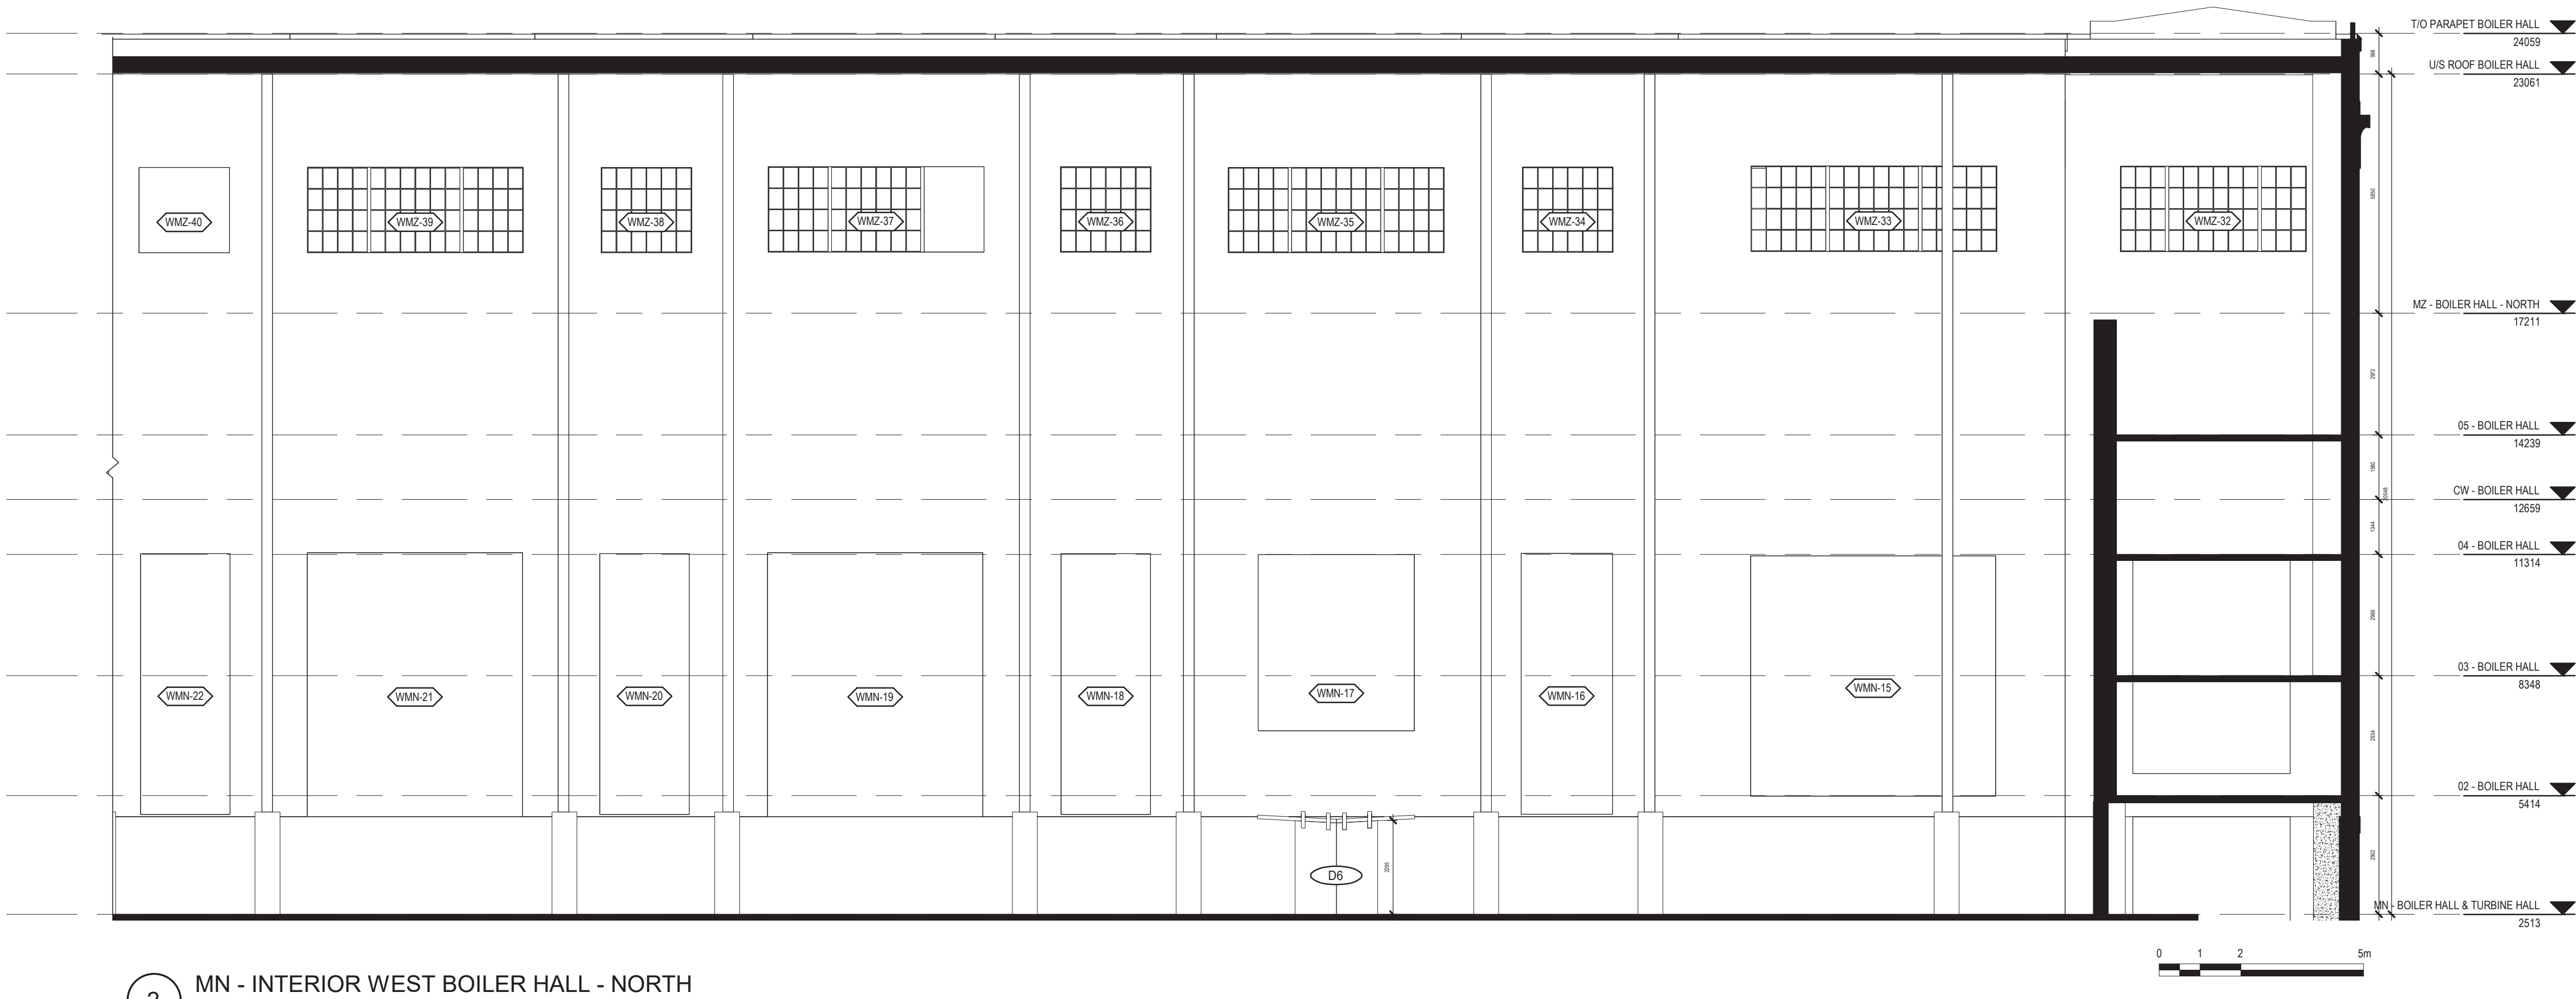

2 MN - INTERIOR WEST BOILER HALL - NORTH
1 : 100

HATCH LEGEND

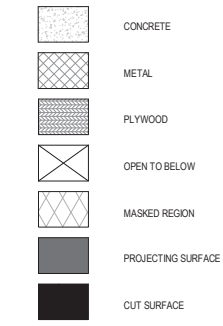

Consultant

PRIME CONSULTANT/ARCHITECTURAL
the marc boutin architectural collaborative inc.
10065 Jasper Ave #200,
Edmonton, AB T5J 3B1
Contact: Richard Cotter

HERITAGE
DFS Inc. Architecture & Design
400 Boulevard de Maisonneuve O.
Montreal, QC H3A 1L4
Contact: Evan Orland

ARCHITECTURAL
Saucier + Perrotte Architectes
7243 Waverly St.
Montreal, QC H2S 3J1
Contact: Anne-Marie Saucier

STRUCTURAL/CIVIL/BUILDING ENVELOPE
Read Jones Christofferson Ltd
17415 102 Ave NW #100,
Edmonton, AB T5S 1A8
Contact: Frank Cavalliere (S), John Balla (C),
Nick Thivault (BE)

MECHANICAL/ELECTRICAL
Williams Engineering Canada Inc.
10065 Jasper Ave #200,
Edmonton, AB T5J 3B1
Contact: Sheldon Samborsky (M), Ben Rajewski (E)

BUILDING/FIRE CODE
Jensen Hughes
8855 9 St SE #100,
Calgary, AB T2H 1Z9
Contact: Kyle Dudgeon

COST
BTY Group
404 6 Ave SW #645,
Calgary, AB T2P 0R9
Contact: Michael Gabet

INDIGENITY
Nahayewin
1205 - 10903 103 Ave NW,
Edmonton, Alberta, T5K 2X6
Contact: Hunter Cardinal



CONSULTANT PROJECT 20008

Seal

Permit

PRELIMINARY NOT FOR CONSTRUCTION



ROSSDALE POWER PLANT
ADVANCED ASSESSMENT AND
PRIORITY REHABILITATION -
HISTORIC BUILDING RECORD

CP-9496

Department INTEGRATED INFRASTRUCTURE SERVICES

No.	Description	Date
1	BUILDING RECORD	2021-02-02
2	BUILDING RECORD	2021-02-12
3	BUILDING RECORD	2021-02-17
4	CONDIONS ASSESSMENT	2021-03-07
5	BUILDING RECORD	2021-03-12
6	BUILDING RECORD	2021-12-08

Location ID ROS 105, ROS106, ROS107
Description LOW PRESSURE PLANT -
BUILDING RECORD

Drawing Title ROS107 BOILER HALL - MN
INTERIOR ELEVATIONS



Discipline	HERITAGE	Drawn	BD
Volume		Drawing	
Sheet	H614	Number	
File			



T/O PARAPET BOILER HALL
24059
U/S ROOF BOILER HALL
23061
RF HATCH ENTRANCE - BOILER
HALL
21693
MZ - BOILER HALL - NORTH
17211

2 KEY MZ - INTERIOR EAST BOILER HALL
1 : 300

HATCH LEGEND

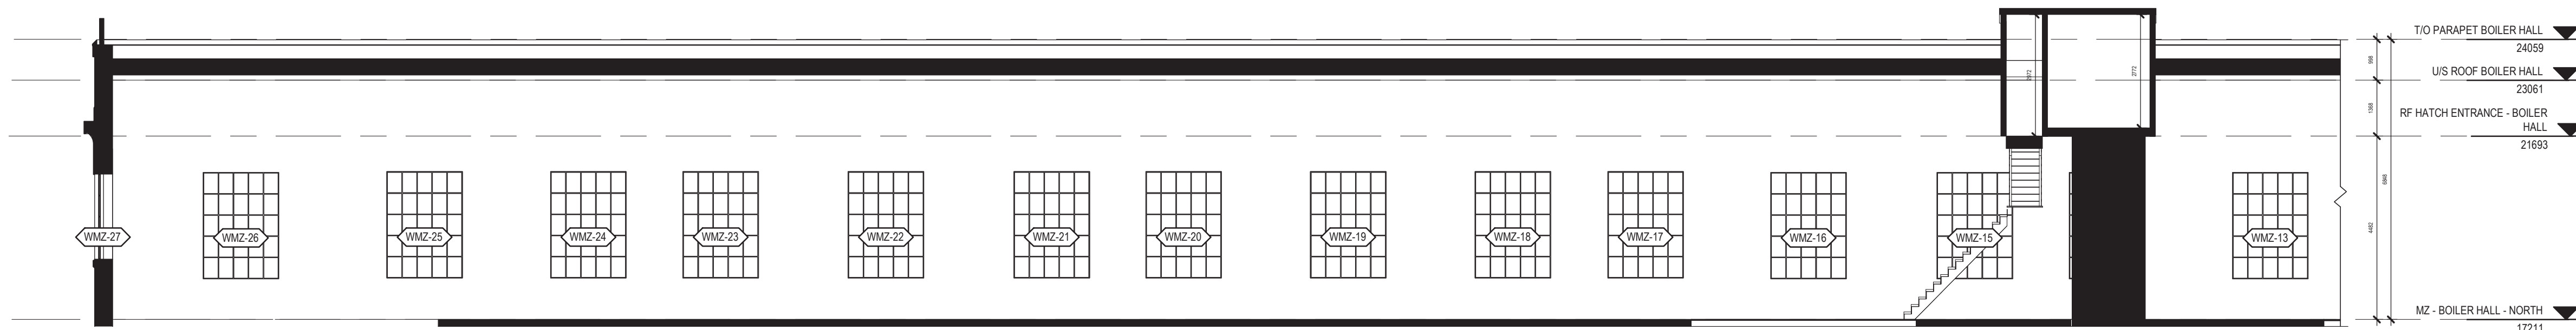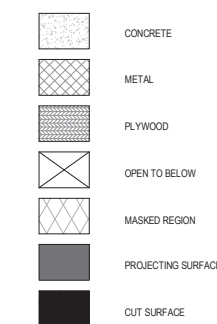

0 1 2 5m

1 MZ - INTERIOR EAST BOILER HALL- NORTH
1 : 100

Consultant

PRIME CONSULTANT/ARCHITECTURAL
the marc boutin architectural collaborative inc.
205 5th Avenue SE, Suite 100
Calgary, AB, T2C 0P3
Contact: Richard Cotter

HERITAGE
DFS Inc. Architecture & Design
400 Boulevard de Maisonneuve O.
Montreal, QC H3A 1L4
Contact: Evan Orland

ARCHITECTURAL
Saucier + Perrotte Architectes
7543 Willetty St.
Montreal, QC H2S 3J1
Contact: Anne-Marie Saucier

STRUCTURAL/CIVIL/BUILDING ENVELOPE
Reed Jones Christofferson Ltd
17415 102 Ave NW #100,
Edmonton, AB T5S 1A8
Contact: Frank Cavalliere (S), John Balla (C),
Nick Thivault (BE)

MECHANICAL/ELECTRICAL
Williams Engineering Canada Inc.
10065 Jasper Ave #200,
Edmonton, AB T5J 3B1
Contact: Sheldon Samborsky (M), Ben Rajewski (E)

BUILDING/FIRE CODE
Jensen Hughes
5855 9 St SE #100,
Calgary, AB T2H 1Z3
Contact: Kyle Dudenwirth

COST
BTY Group
404 6 Ave SW #645,
Calgary, AB T2P 0R9
Contact: Michael Gabert

INDIGENITY
Nahwegewin
1205 - 10903 103 Ave NW,
Edmonton, Alberta, T5K 2X6
Contact: Hunter Cardinal

CONSULTANT PROJECT 20008

Seal

Permit

PRELIMINARY NOT FOR CONSTRUCTION



ROSSDALE POWER PLANT
ADVANCED ASSESSMENT AND
PRIORITY REHABILITATION -
HISTORIC BUILDING RECORD

CP-9496

Department INTEGRATED INFRASTRUCTURE SERVICES

No.	Description	Date
1	BUILDING RECORD	2021-02-02
2	BUILDING RECORD	2021-02-12
3	BUILDING RECORD	2021-02-17
4	CONDITIONS ASSESSMENT	2021-03-07
5	BUILDING RECORD	2021-03-12
6	BUILDING RECORD	2021-12-08

Location ID ROS 105, ROS106, ROS107
Description LOW PRESSURE PLANT -
BUILDING RECORD

Drawing Title ROS107 BOILER HALL- MZ
INTERIOR ELEVATIONS

Discipline	HERITAGE	Drawn	BD
Volume		Drawing	
Sheet	H615	Number	
File			