



1 KEY BM - TURBINE HALL
1 : 300

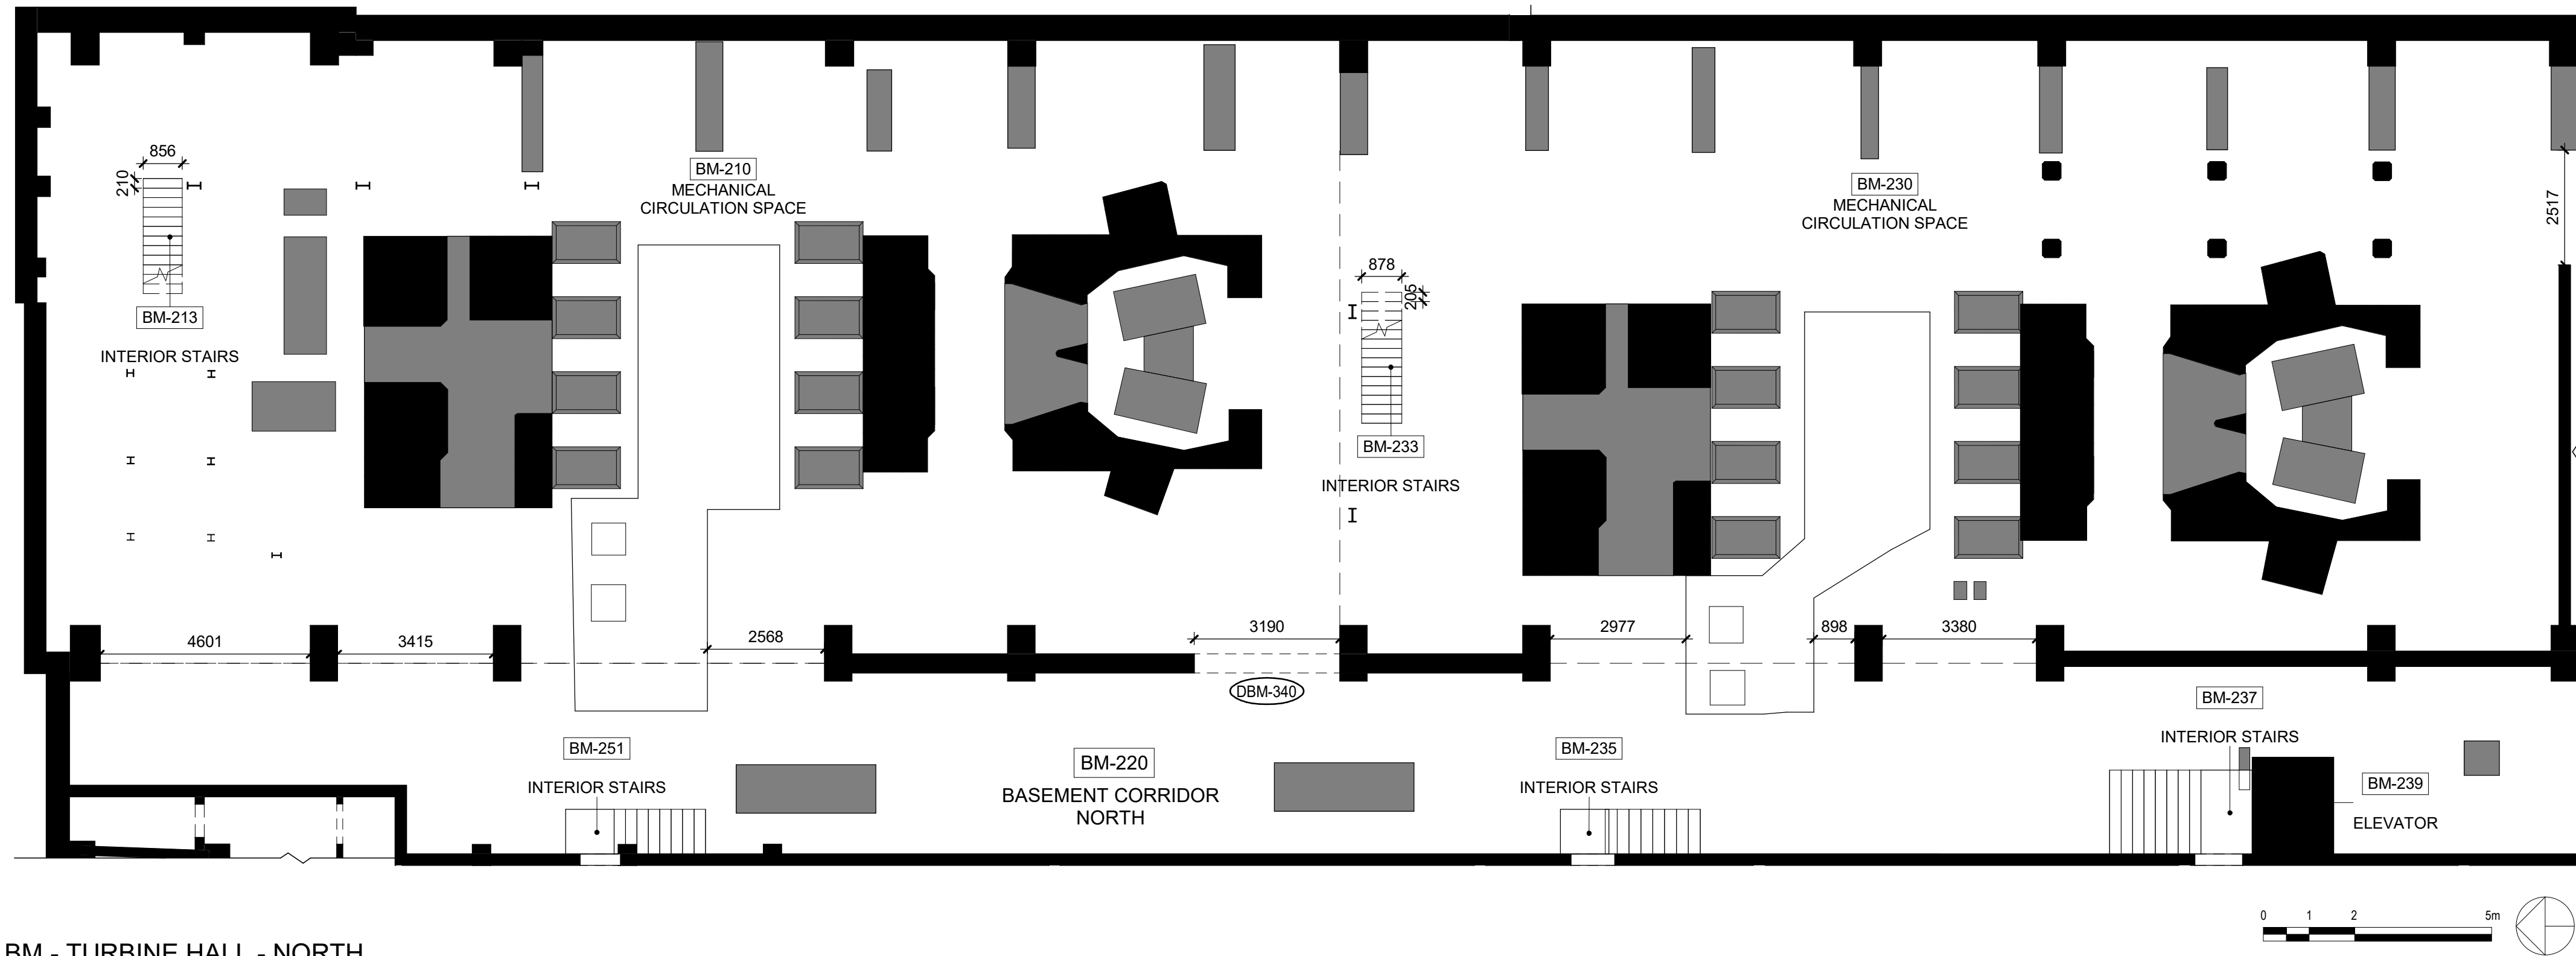

2 BM - TURBINE HALL - NORTH
1 : 100

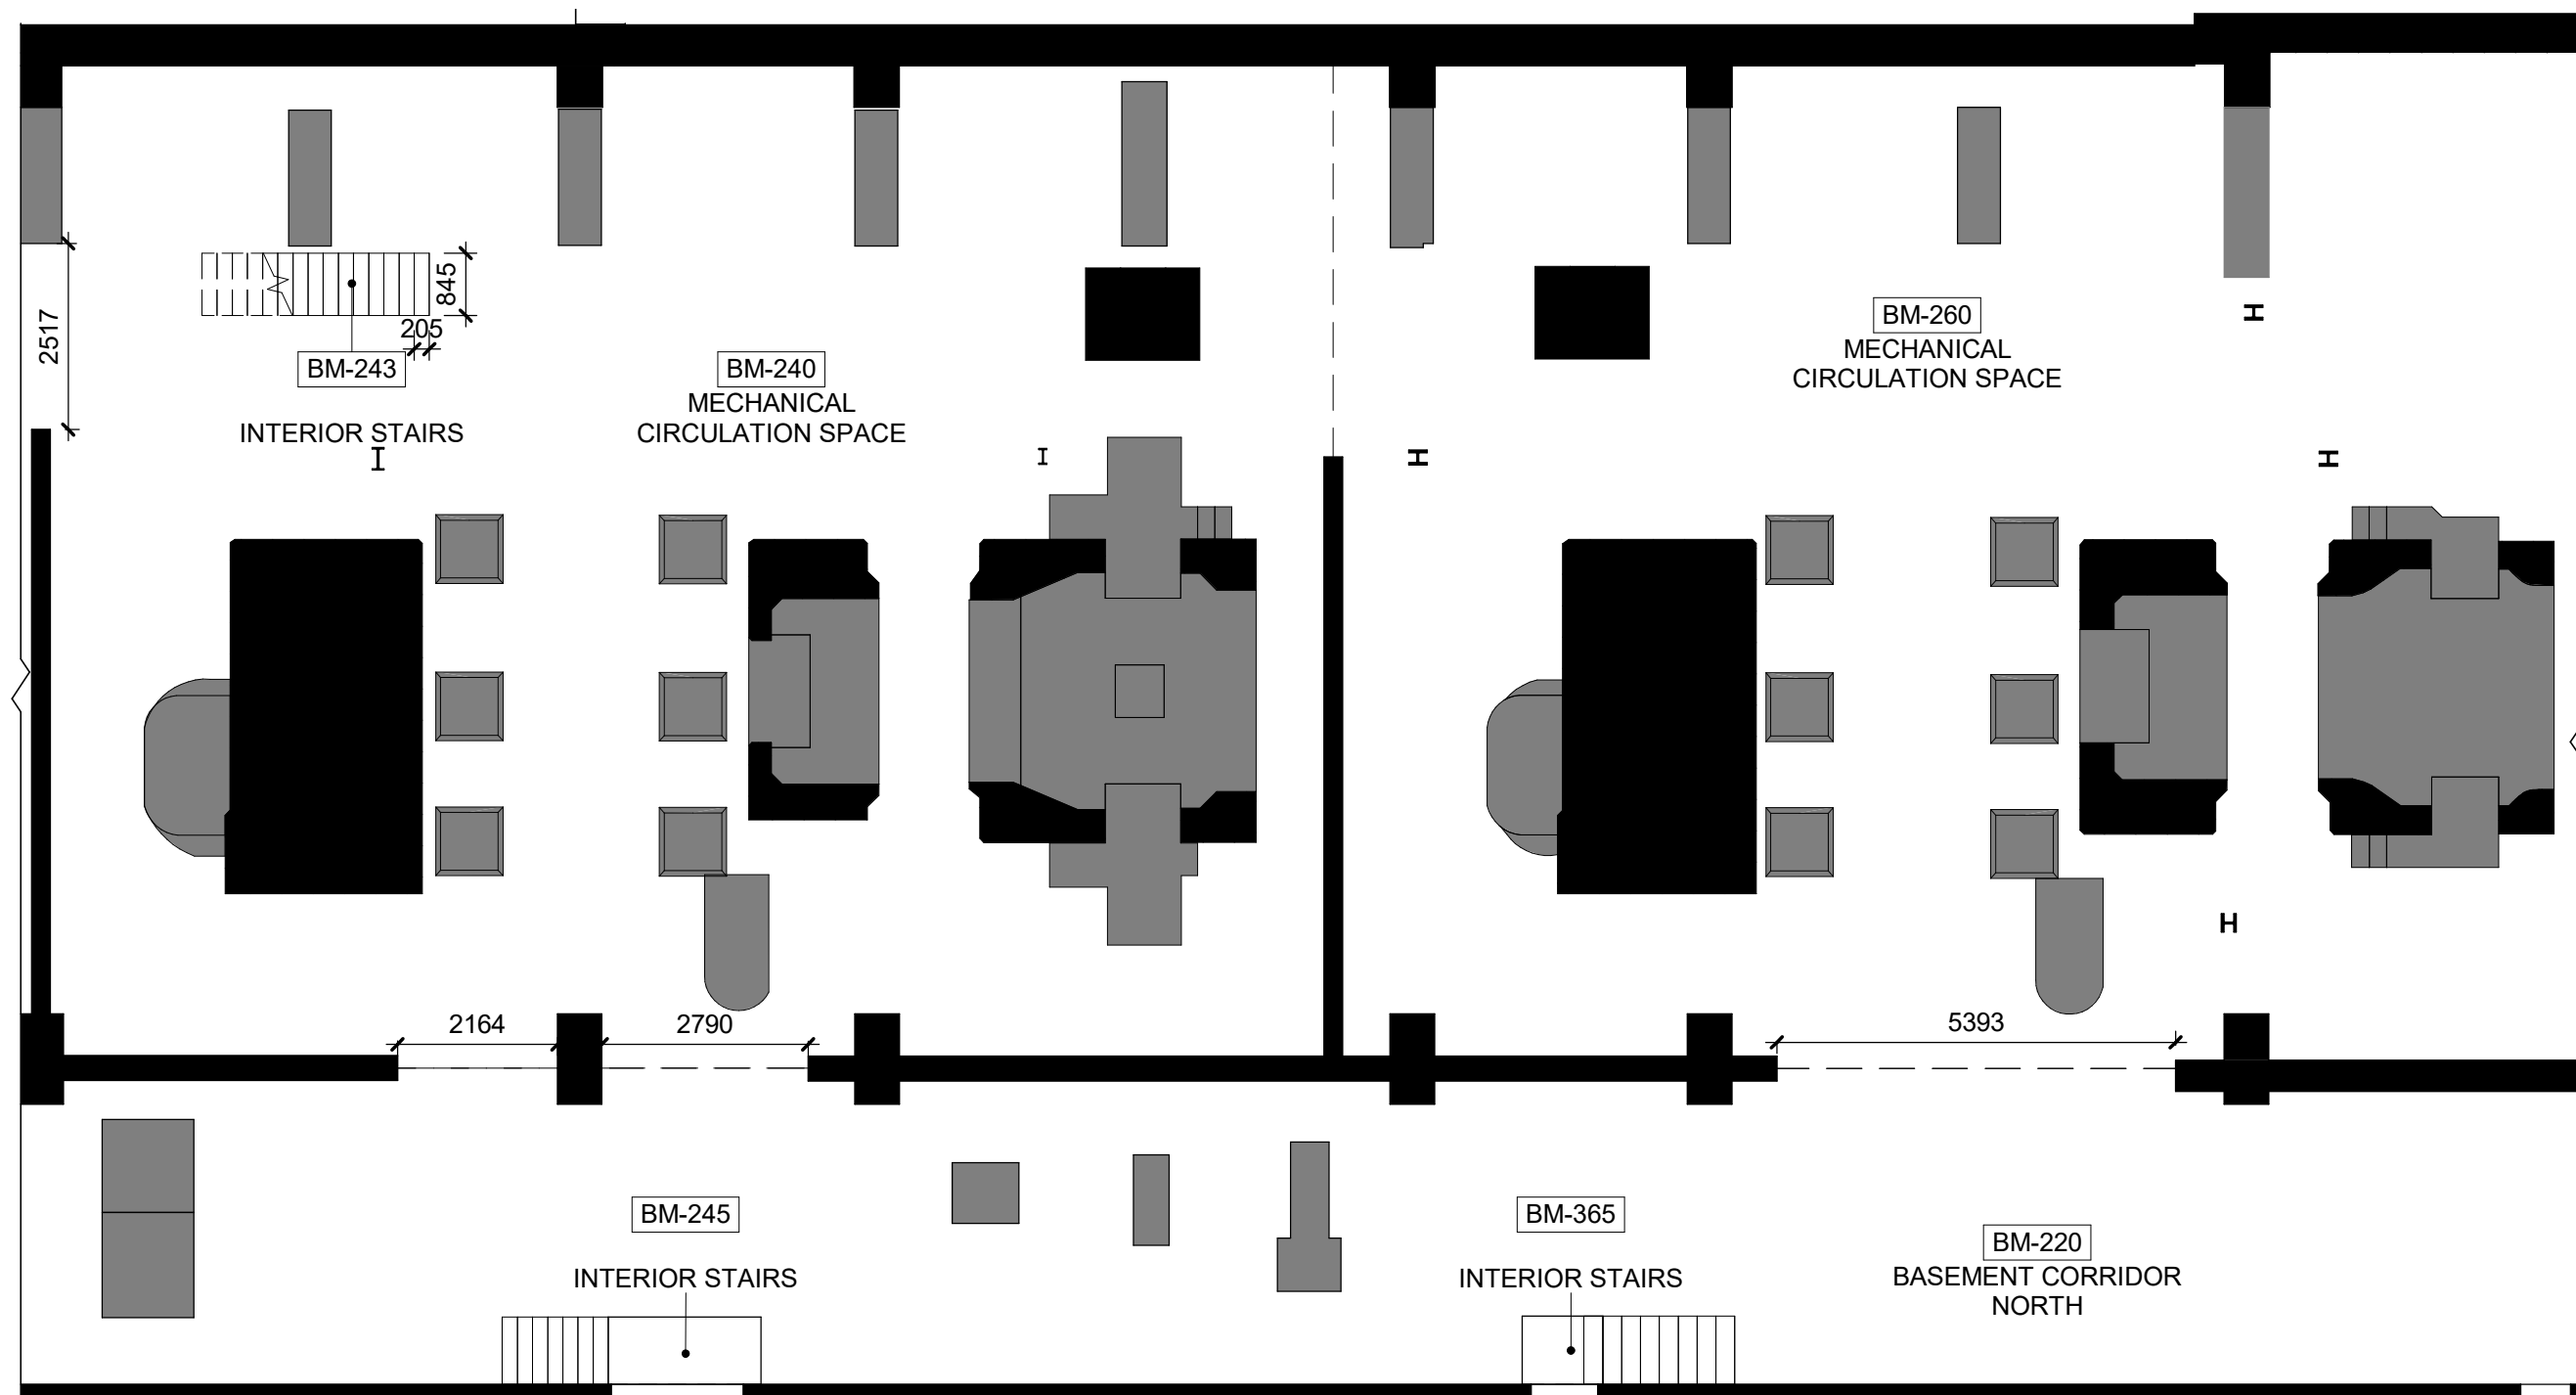

3 BM - TURBINE HALL - CENTRE
1 : 100

HATCH LEGEND

- CONCRETE
- METAL
- PLYWOOD
- OPEN TO BELOW
- MASKED REGION
- PROJECTING SURFACE
- CUT SURFACE

Consultant

PRIME CONSULTANT/ARCHITECTURAL
the marc boutin architectural collaborative inc.
205 9th Avenue SE, Suite 100
Calgary, AB T2C 0R3
Contact: Richard Coder

MECHANICAL/ELECTRICAL
Williams Engineering Canada Inc.
10085 Jasper Ave #200,
Edmonton, AB T5J 3B1
Contact: Sheldon Samborsky (M), Ben Rajewski (E)

HERITAGE
DPS Inc. Architecture & Design
400 Boulevard de Maisonneuve O,
Montreal, QC H3A 1L4
Contact: Evan Ostend

ARCHITECTURAL
Saucier + Perrotte Architectes
7043 Waverly St,
Montreal, QC H2S 3J1
Contact: Anne-Marie Saucier

STRUCTURAL/CIVIL/BUILDING ENVELOPE
Reed Jones Christofferson Ltd
17415 102 Ave NW #100,
Edmonton, AB T5S 1J6
Contact: Frank Cavaliere (S), John Balla (C),
Nick Trovati (RE)

BUILDING/FIRE CODE
Jensen Hughes
5855 9 St SE #106,
Calgary, AB T2H 1Z9
Contact: Kyle Duckworth

COST
BTY Group
404 8 Ave SW #645,
Calgary, AB T2P 0R9
Contact: Michael Gabel

INDIGENITY
Nahayewit
1205 - 10903 103 Ave NW,
Edmonton, Alberta, T5K 2X6
Contact: Hunter Cardinal

CONSULTANT PROJECT 20008

Seal

Permit

PRELIMINARY NOT FOR CONSTRUCTION

Edmonton

ROSSDALE POWER PLANT
ADVANCED ASSESSMENT AND
PRIORITY REHABILITATION -
HISTORIC BUILDING RECORD

CP-9496


Department INTEGRATED INFRASTRUCTURE SERVICES

No.	Description	Date
1	BUILDING RECORD	2021-02-02
2	BUILDING RECORD	2021-02-15
3	BUILDING RECORD	2021-02-19
4	CONDITONS ASSESSMENT	2021-03-06
5	CONDITONS ASSESSMENT	2021-03-07
6	BUILDING RECORD	2021-03-12
7	BUILDING RECORD	2021-04-23


Location ID ROS 105, ROS106, ROS107
Description LOW PRESSURE PLANT -
CONDITIONS ASSESSMENT

Drawing Title ROS106 TURBINE HALL BM FLOOR
PLANS

Discipline	HERITAGE	Drawn	BD
Volume		Drawing	
Sheet	H253	Number	
File			

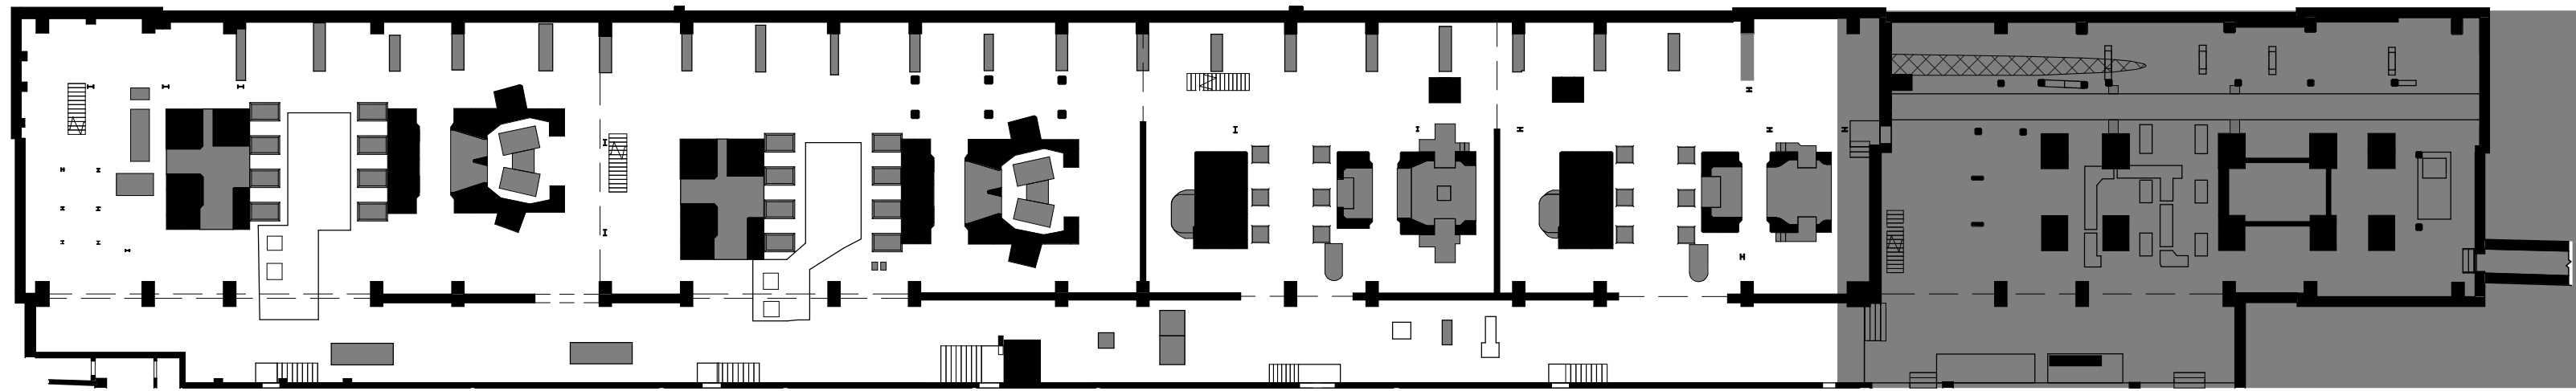

1 KEY BM - TURBINE HALL - SOUTH
1 : 300

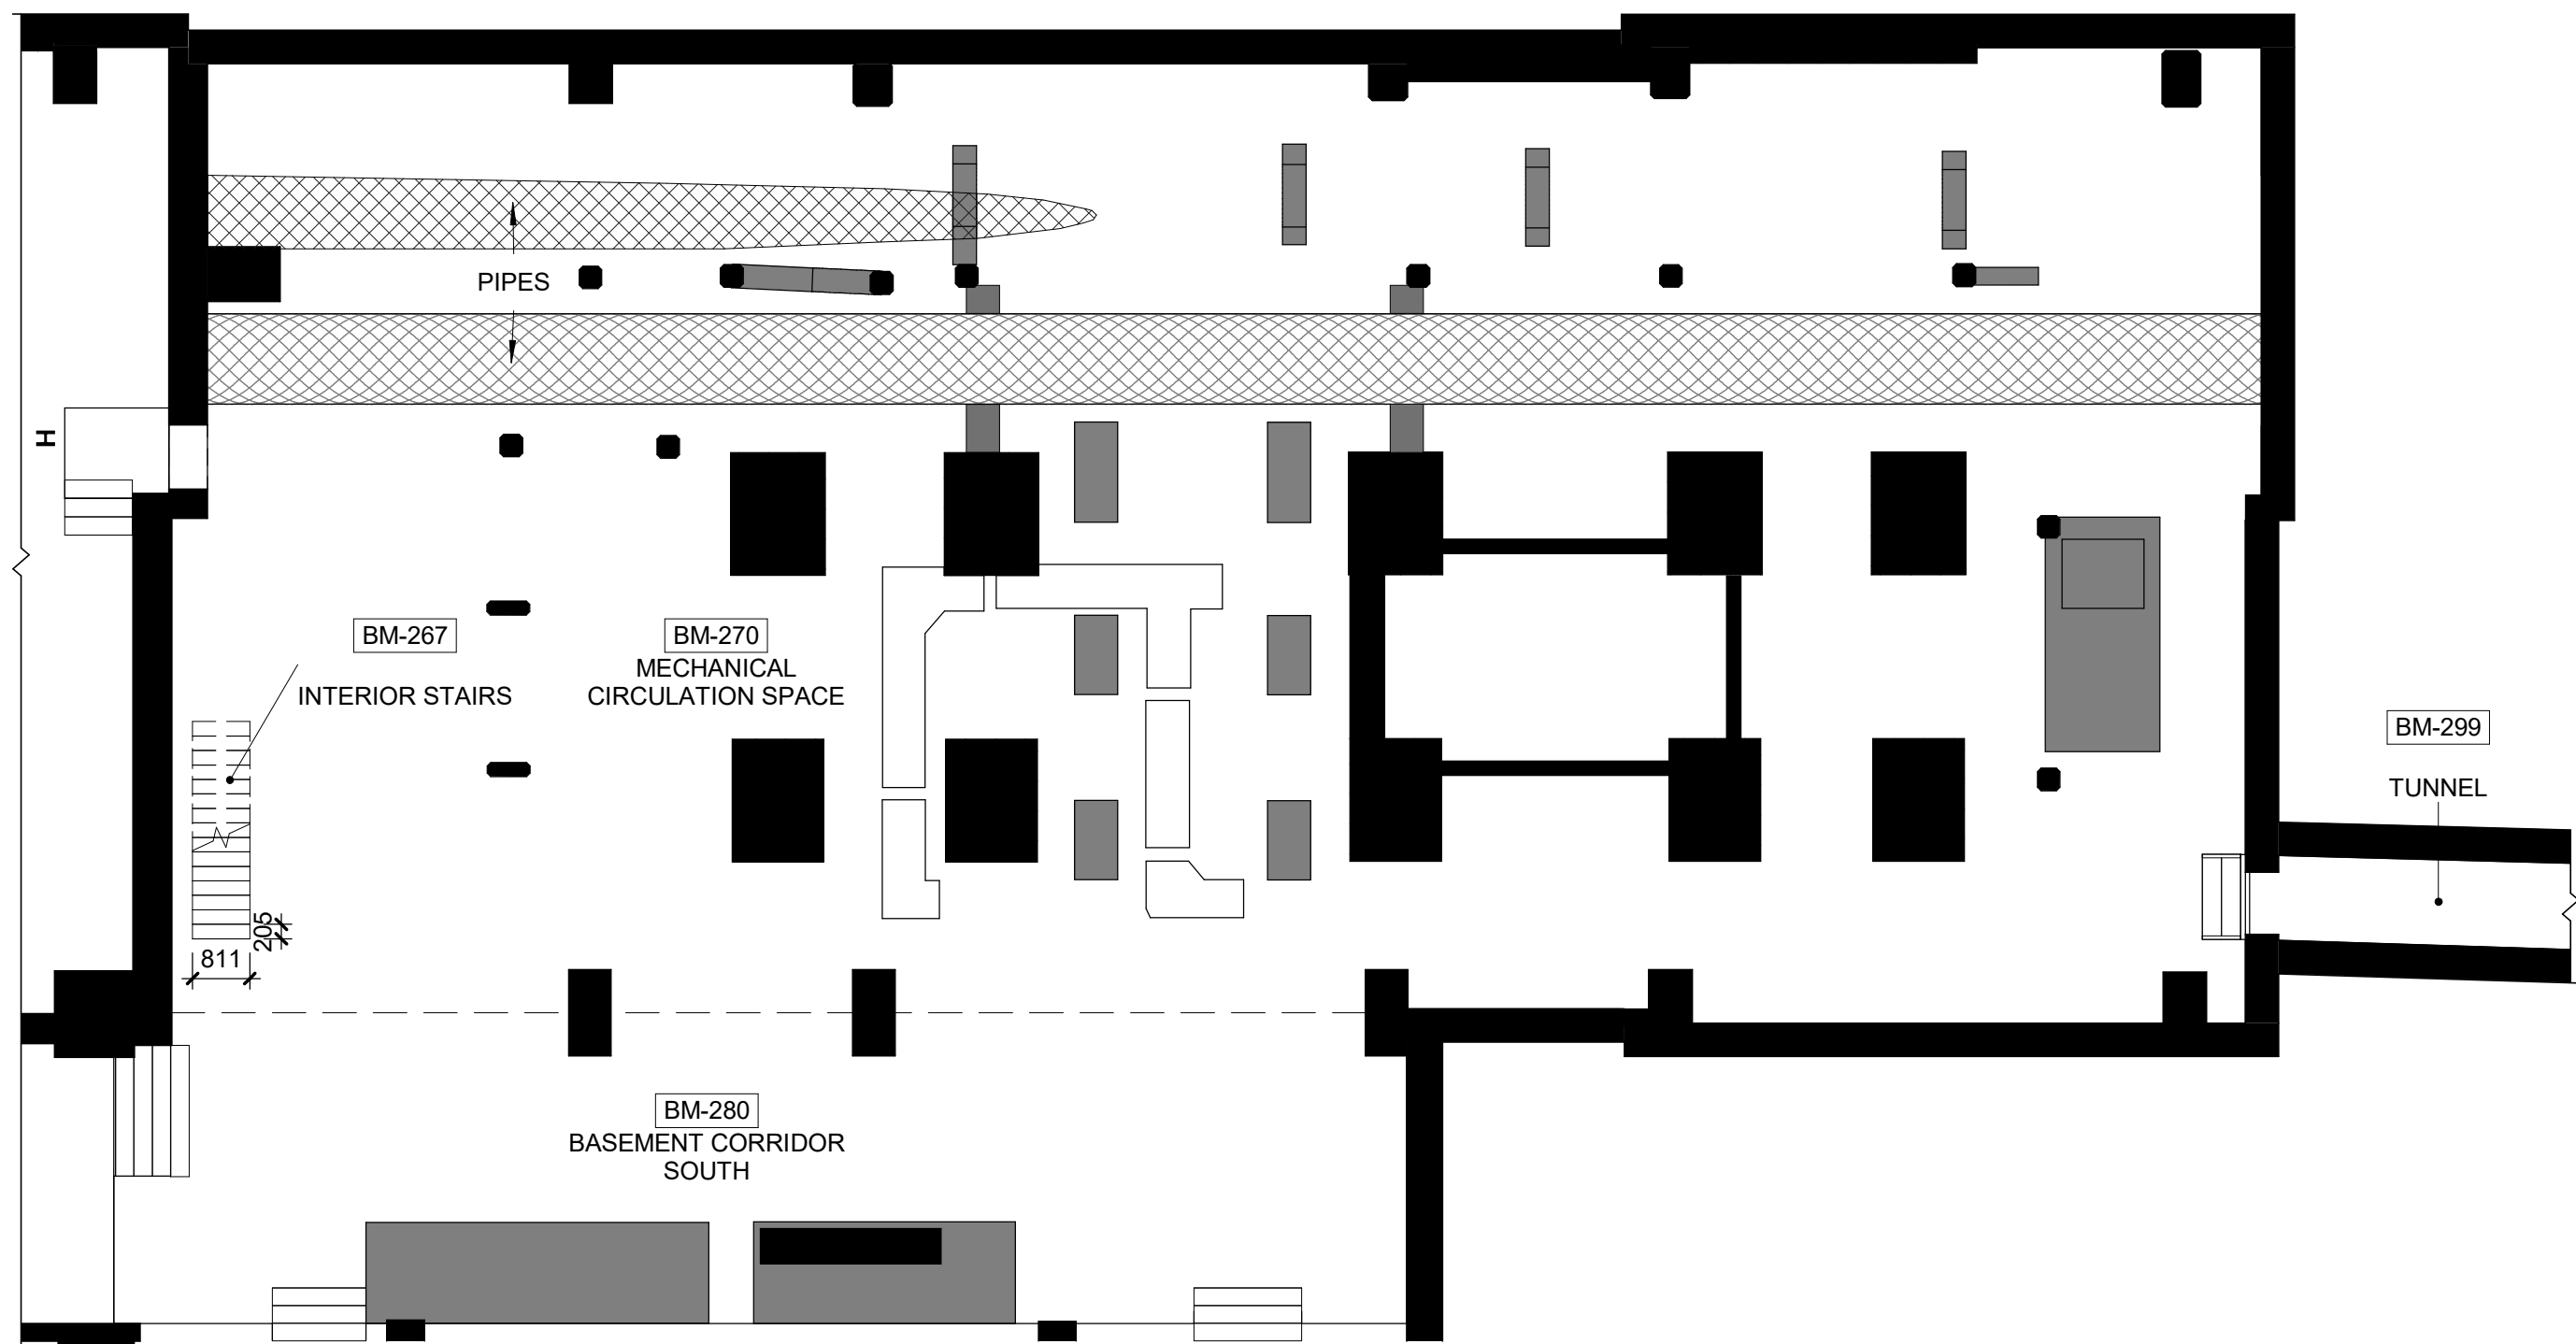

2 BM - TURBINE HALL - SOUTH
1 : 100

HATCH LEGEND

- CONCRETE
- METAL
- PLYWOOD
- OPEN TO BELOW
- MASKED REGION
- PROJECTING SURFACE
- CUT SURFACE

Consultant

PRIME CONSULTANT/ARCHITECTURAL
the marc boutin architectural collaborative inc.
205 9th Avenue SE, Suite 100
Calgary, AB, T2C 0R3
Contact: Richard Coder

HERITAGE
DPS Inc. Architecture & Design
400 Boulevard de Maisonneuve O.
Montreal, QC H3A 1L4
Contact: Evan Ostend

ARCHITECTURAL
Saucier + Perrotte Architectes
7043 Waverly St.
Montreal, QC H2S 3J1
Contact: Anne-Marie Saucier


STRUCTURAL/CIVIL/BUILDING ENVELOPE
Reed Jones Christofferson LLP
17415 102 Ave NW #100,
Edmonton, AB T5S 1J6
Contact: Frank Cavalliere (S), John Balla (C),
Nick Trovati (RE)

MECHANICAL/ELECTRICAL
Williams Engineering Canada Inc.
10065 Jasper Ave #200,
Edmonton, AB T5J 3B1
Contact: Sheldon Samborsky (M), Ben Rajewski (E)

BUILDING/FIRE CODE
Jensen Hughes
5855 9 St SE #106,
Calgary, AB T2H 1Z9
Contact: Kyle Duckworth

COST
BTY Group
404 8 Ave SW #645,
Calgary, AB T2P 0R9
Contact: Michael Giesert

INDIGENITY
Nahayewin
1205 - 10903 103 Ave NW,
Edmonton, Alberta, T5K 2X6
Contact: Hunter Cardinal

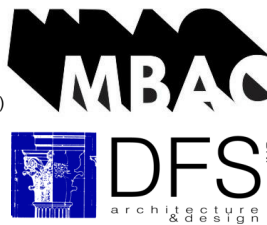

CONSULTANT PROJECT 20008

Seal

Permit

PRELIMINARY NOT FOR CONSTRUCTION



ROSSDALE POWER PLANT
ADVANCED ASSESSMENT AND
PRIORITY REHABILITATION -
HISTORIC BUILDING RECORD

CP-9496


Department INTEGRATED INFRASTRUCTURE SERVICES

No.	Description	Date
1	BUILDING RECORD	2021-02-02
2	BUILDING RECORD	2021-02-15
3	BUILDING RECORD	2021-02-19
4	CONDITIONS ASSESSMENT	2021-03-06
5	CONDITIONS ASSESSMENT	2021-03-07
6	BUILDING RECORD	2021-03-12
7	BUILDING RECORD	2021-04-23


Location ID ROS 105, ROS106, ROS107
Description LOW PRESSURE PLANT -
CONDITIONS ASSESSMENT

Drawing Title ROS106 TURBINE HALL BM FLOOR
PLANS


Discipline	HERITAGE	Drawn	BD
Volume		Drawing	
Sheet	H254	Number	
File			

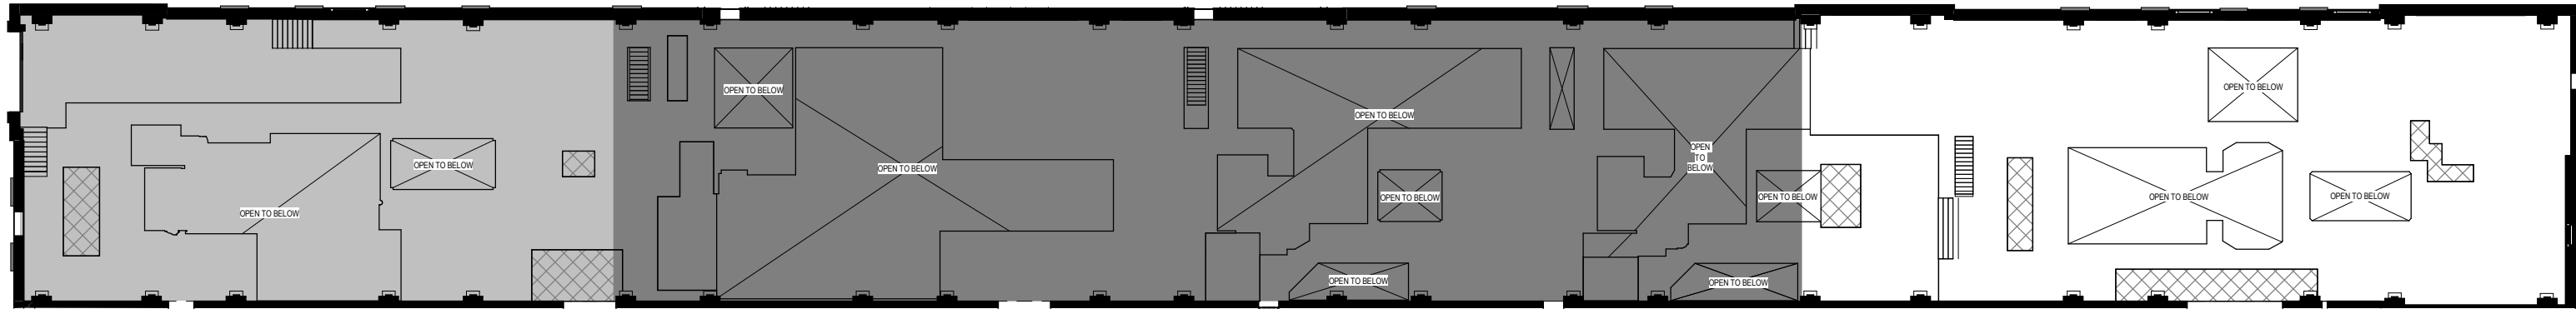

1 KEY MN - TURBINE HALL
1 : 300

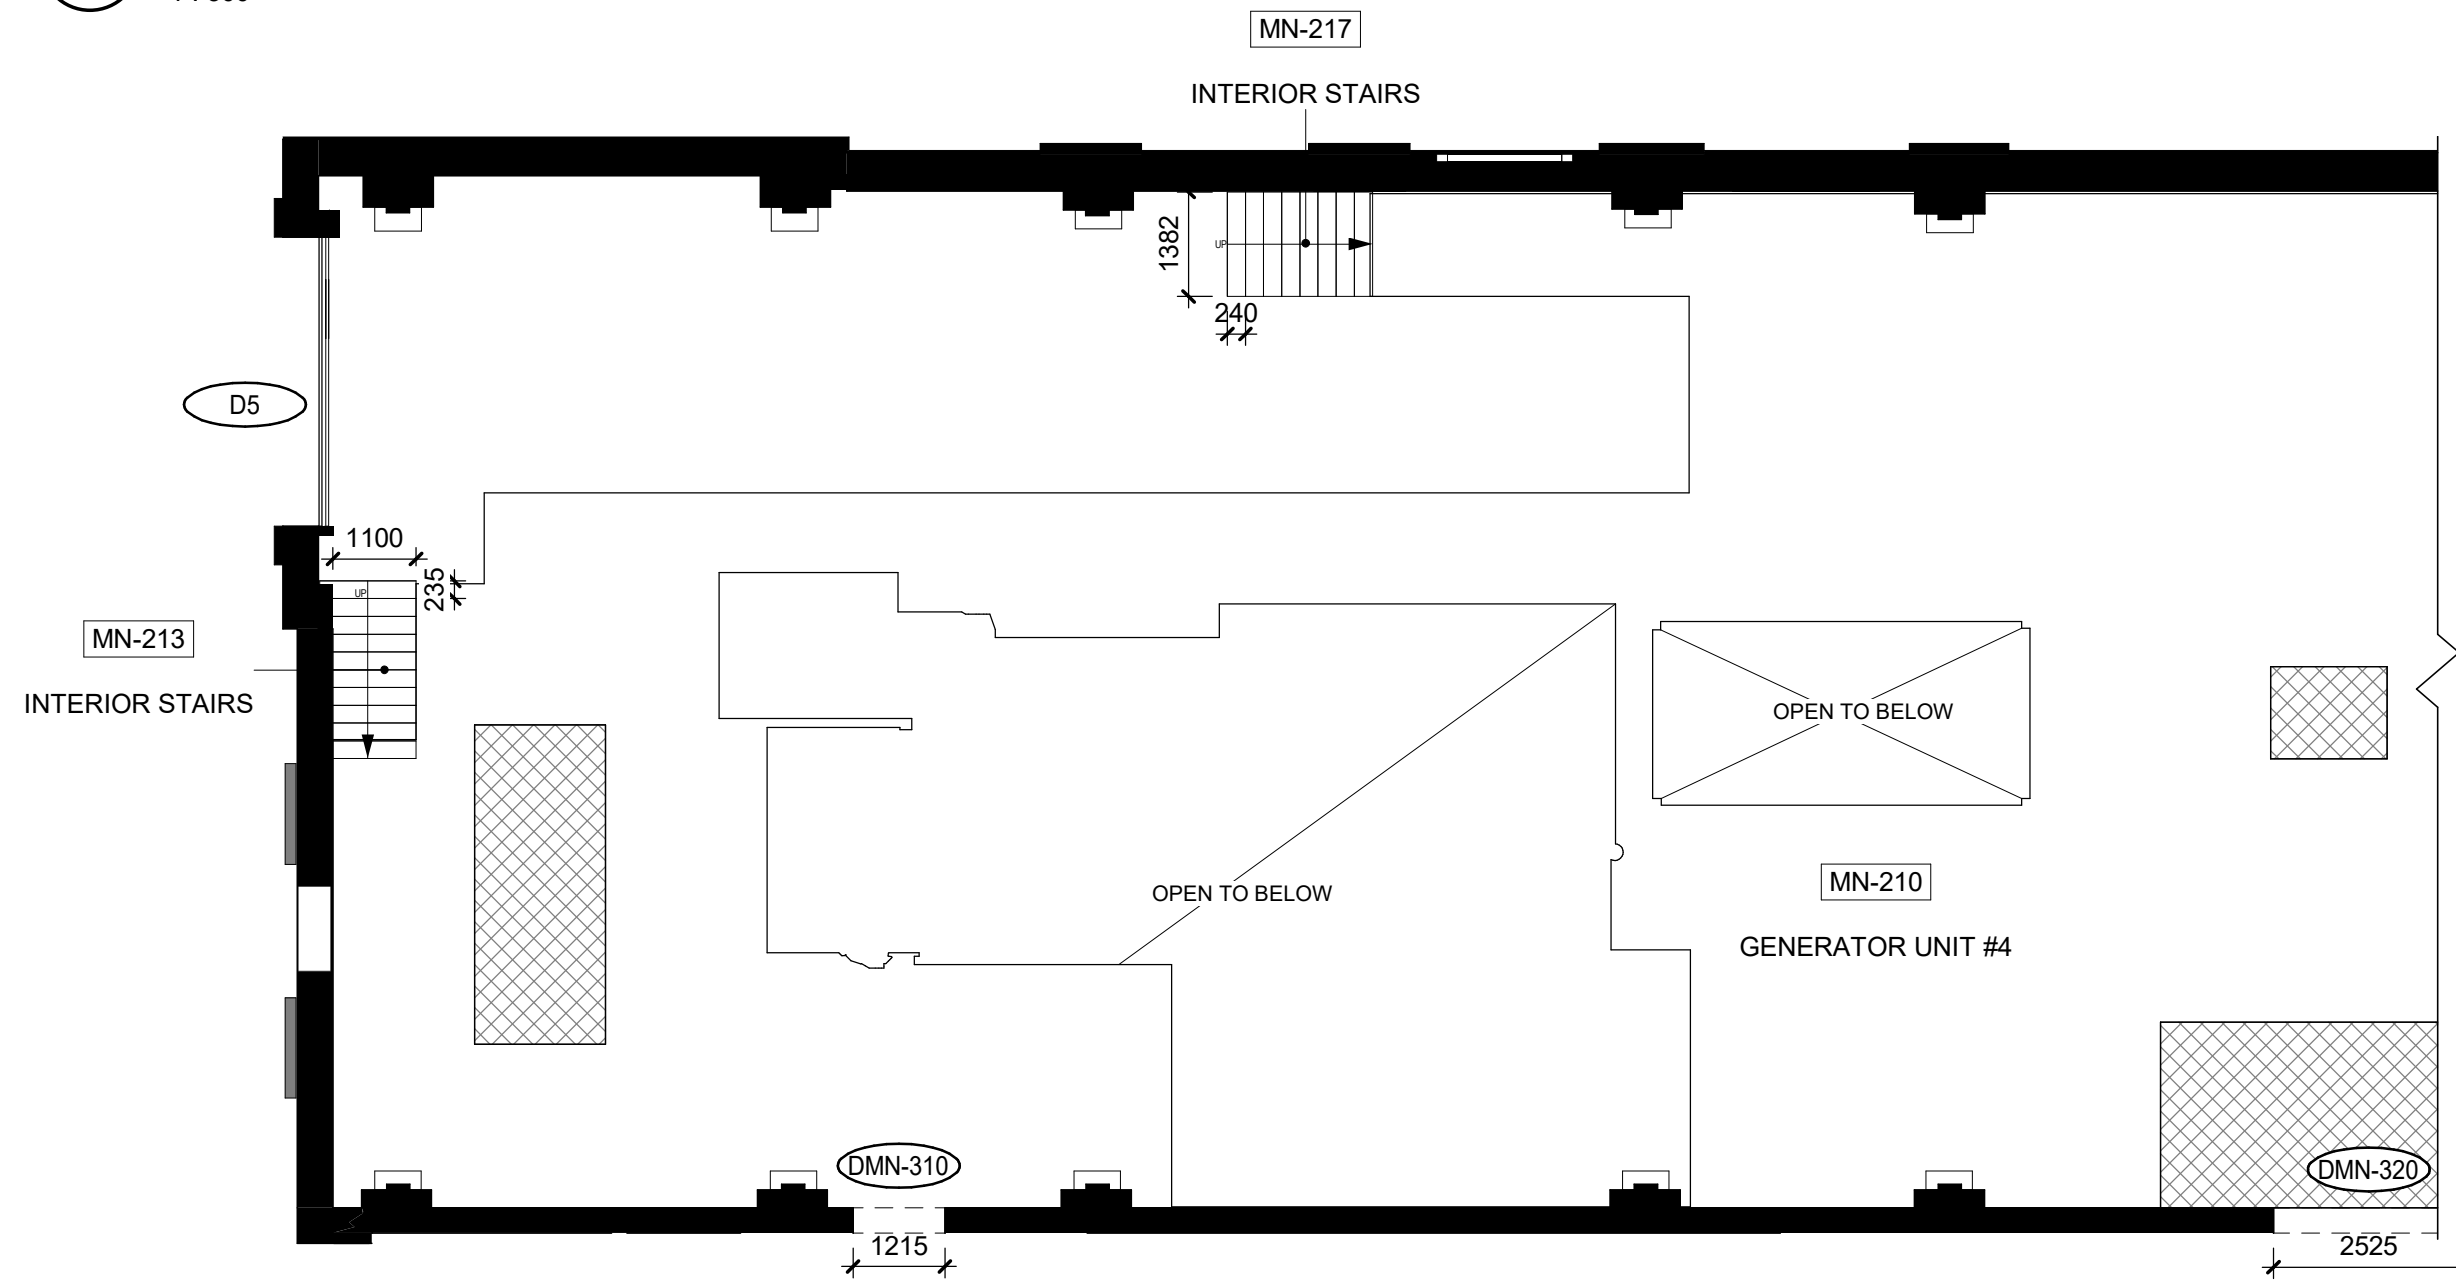

2 MN - TURBINE HALL - NORTH
1 : 100

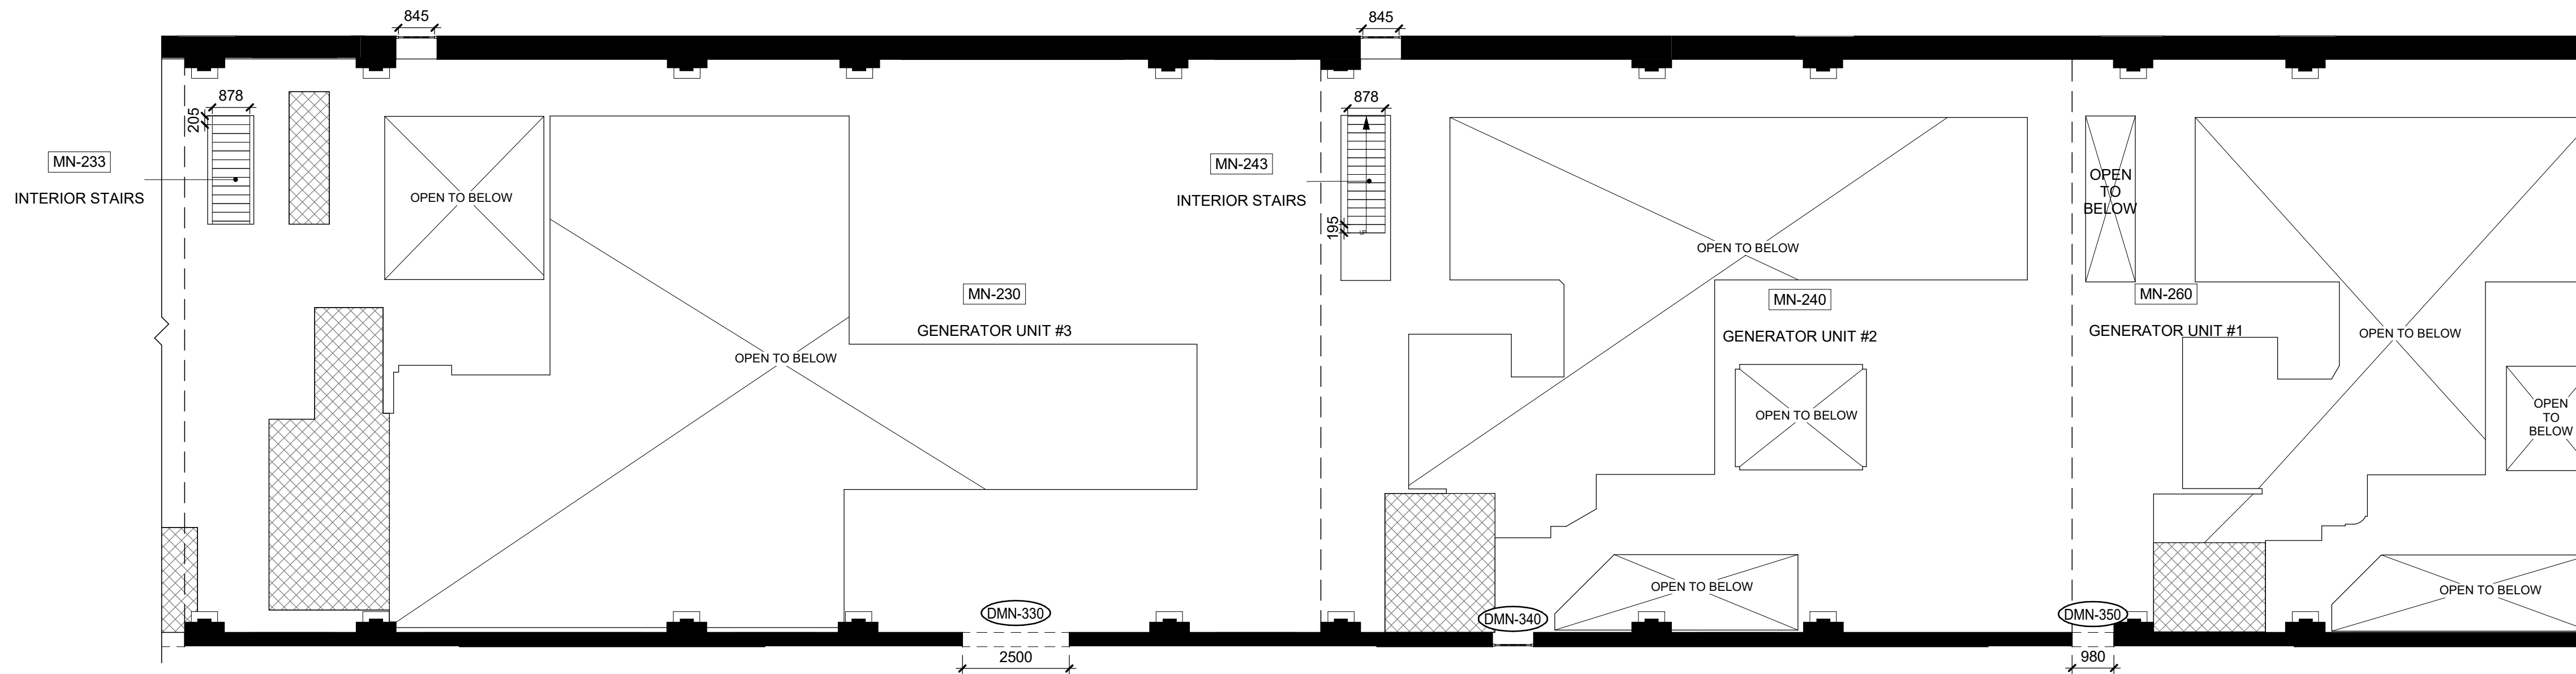

3 MN - TURBINE HALL - CENTRE
1 : 100

HATCH LEGEND

- CONCRETE
- METAL
- PLYWOOD
- OPEN TO BELOW
- MASKED REGION
- PROJECTING SURFACE
- CUT SURFACE

Consultant	
PRIME CONSULTANT/ARCHITECTURAL the marc boutin architectural collaborative inc. 10065 Jasper Ave #200, Edmonton, AB T5J 3B1 Contact: Richard Coder	MECHANICAL/ELECTRICAL Williams Engineering Canada Inc. 205 9th Avenue SE, Suite 100 Calgary, AB T2C 0R3 Contact: Richard Coder
HERITAGE DPS Inc. Architecture & Design 400 Boulevard de Maisonneuve O, Montreal, QC H3A 1L4 Contact: Evan Ostend	BUILDING/FIRE CODE Jensen Hughes 5855 9 St SE #106, Calgary, AB T2H 1Z9 Contact: Kyle Duckworth
ARCHITECTURAL Saucier + Perrotte Architectes 7043 Waverly St, Montreal, QC H2S 3J1 Contact: Anne-Marie Saucier	COST BTY Group 404 8 Ave SW #645, Calgary, AB T2P 0R9 Contact: Michael Gabet
STRUCTURAL/CIVIL/BUILDING ENVELOPE Reed Jones Christofferson Ltd 17415 102 Ave NW #100, Edmonton, AB T5S 1J6 Contact: Frank Cavalliere (S), John Balla (C), Nick Trovati (RE)	INDIGENITY Nahwegah 1205 - 10903 103 Ave NW, Edmonton, Alberta, T5K 2K6 Contact: Hunter Cardinal
CONSULTANT PROJECT 20008	
Seal	Permit
PRELIMINARY NOT FOR CONSTRUCTION	

	ROSSDALE POWER PLANT ADVANCED ASSESSMENT AND PRIORITY REHABILITATION - HISTORIC BUILDING RECORD
	CP-9496


Department	INTEGRATED INFRASTRUCTURE SERVICES
------------	------------------------------------

No.	Description	Date
1	BUILDING RECORD	2021-02-02
2	BUILDING RECORD	2021-02-15
3	BUILDING RECORD	2021-02-19
4	CONDITIONS ASSESSMENT	2021-03-06
5	CONDITIONS ASSESSMENT	2021-03-07
6	BUILDING RECORD	2021-03-12
7	BUILDING RECORD	2021-04-23


Location ID	ROS 105, ROS106, ROS107
Description	LOW PRESSURE PLANT - CONDITIONS ASSESSMENT

Drawing Title	ROS106 TURBINE HALL MN FLOOR PLANS
---------------	---------------------------------------

Discipline	HERITAGE	Drawn	BD
Volume		Drawing Number	
Sheet	H255		
File			

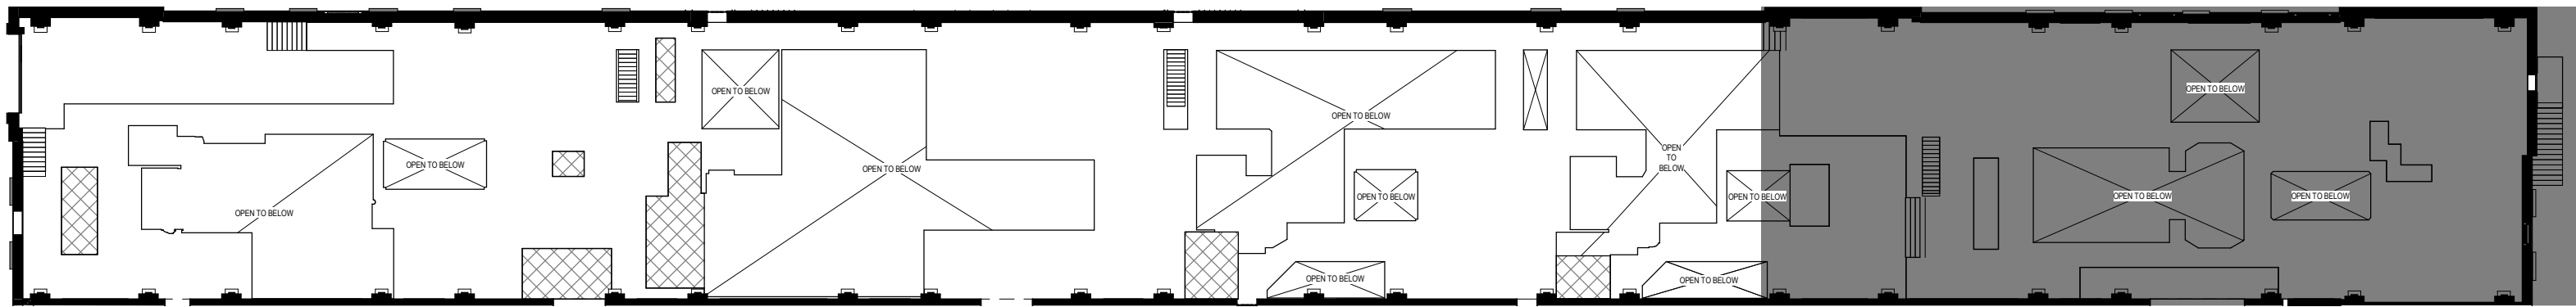

1 KEY MN - TURBINE HALL - SOUTH
1 : 300

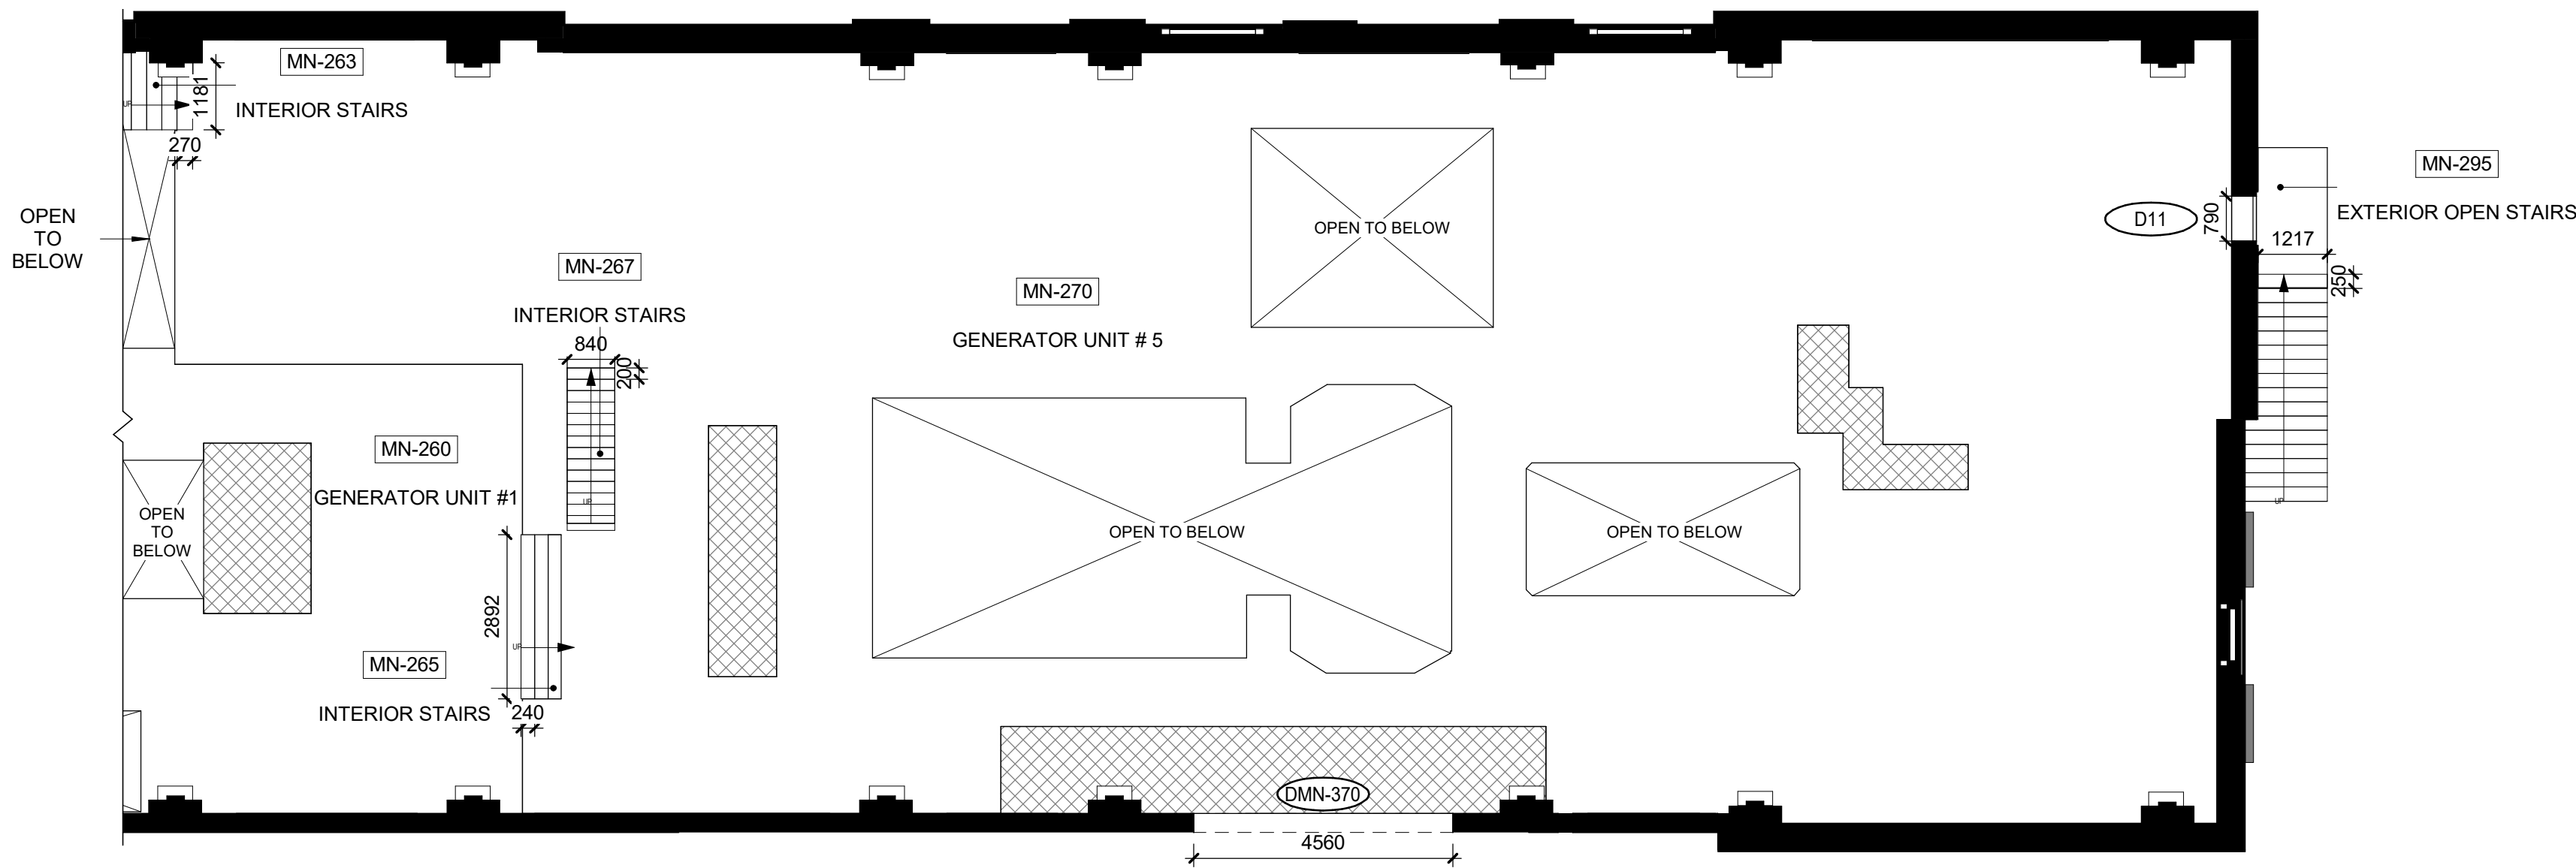

2 MN - TURBINE HALL - SOUTH
1 : 100

HATCH LEGEND

- CONCRETE
- METAL
- PLYWOOD
- OPEN TO BELOW
- MASKED REGION
- PROJECTING SURFACE
- CUT SURFACE

Consultant

PRIME CONSULTANT/ARCHITECTURAL
the marc boutin architectural collaborative inc.
10085 Jasper Ave #200,
Calgary, AB, T2C 0R3
Contact: Richard Coder

HERITAGE
DPS Inc. Architecture & Design
400 Boulevard de Maisonneuve O,
Montreal, QC H3A 1L4
Contact: Evan Ostend

ARCHITECTURAL
Saucier + Perrotte Architectes
7043 Waverly St,
Montreal, QC H2S 3J1
Contact: Anne-Marie Saucier


STRUCTURAL/CIVIL/BUILDING ENVELOPE
Reed Jones Christofferson Ltd
17415 102 Ave NW #100,
Edmonton, AB T5S 1J6
Contact: Frank Cavalliere (S), John Balla (C),
Nick Trovati (RE)

MECHANICAL/ELECTRICAL
Williams Engineering Canada Inc.
10085 Jasper Ave #200,
Edmonton, AB T5J 3B1
Contact: Sheldon Samborsky (M), Ben Rajewski (E)

BUILDING/FIRE CODE
Jensen Hughes
5855 9 St SE #106,
Calgary, AB T2H 1Z9
Contact: Kyle Duckworth

COST
BTY Group
404 8 Ave SW #645,
Calgary, AB T2P 0R9
Contact: Michael Giesert

INDIGENITY
Nahayewit
1205 - 10903 103 Ave NW,
Edmonton, Alberta, T5K 2K6
Contact: Hunter Cardinal

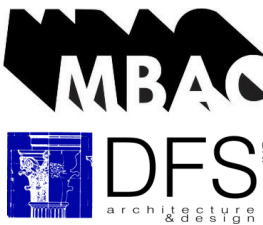

CONSULTANT PROJECT 20008

Seal	Permit
	PRELIMINARY NOT FOR CONSTRUCTION

ROSSDALE POWER PLANT
ADVANCED ASSESSMENT AND
PRIORITY REHABILITATION -
HISTORIC BUILDING RECORD

CP-9496


Department INTEGRATED INFRASTRUCTURE SERVICES

No.	Description	Date
1	BUILDING RECORD	2021-02-02
2	BUILDING RECORD	2021-02-15
3	BUILDING RECORD	2021-02-19
4	CONDITIONS ASSESSMENT	2021-03-07
5	BUILDING RECORD	2021-03-12
6	BUILDING RECORD	2021-04-23



Location ID ROS 105, ROS106, ROS107
Description LOW PRESSURE PLANT -
CONDITIONS ASSESSMENT

Drawing Title ROS106 TURBINE HALL MN FLOOR
PLANS

Discipline	HERITAGE	Drawn	BD
Volume		Drawing	
Sheet	H256	Number	
File			

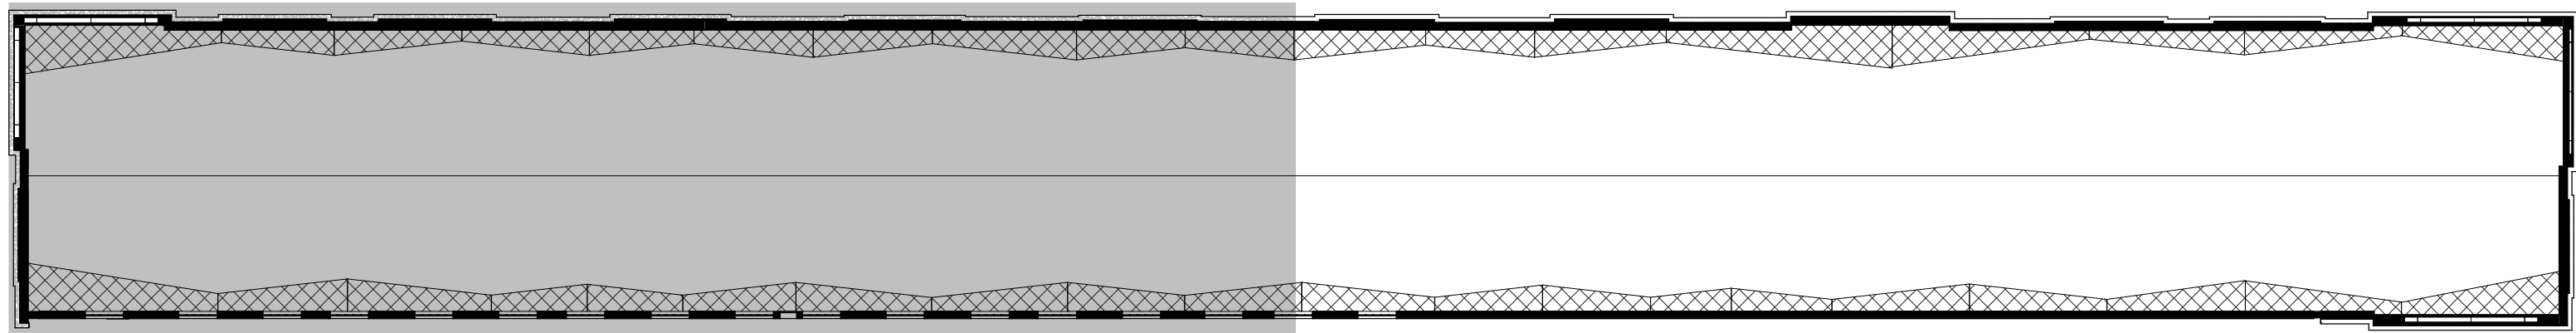


1 KEY ROOF - TURBINE HALL
1 : 300

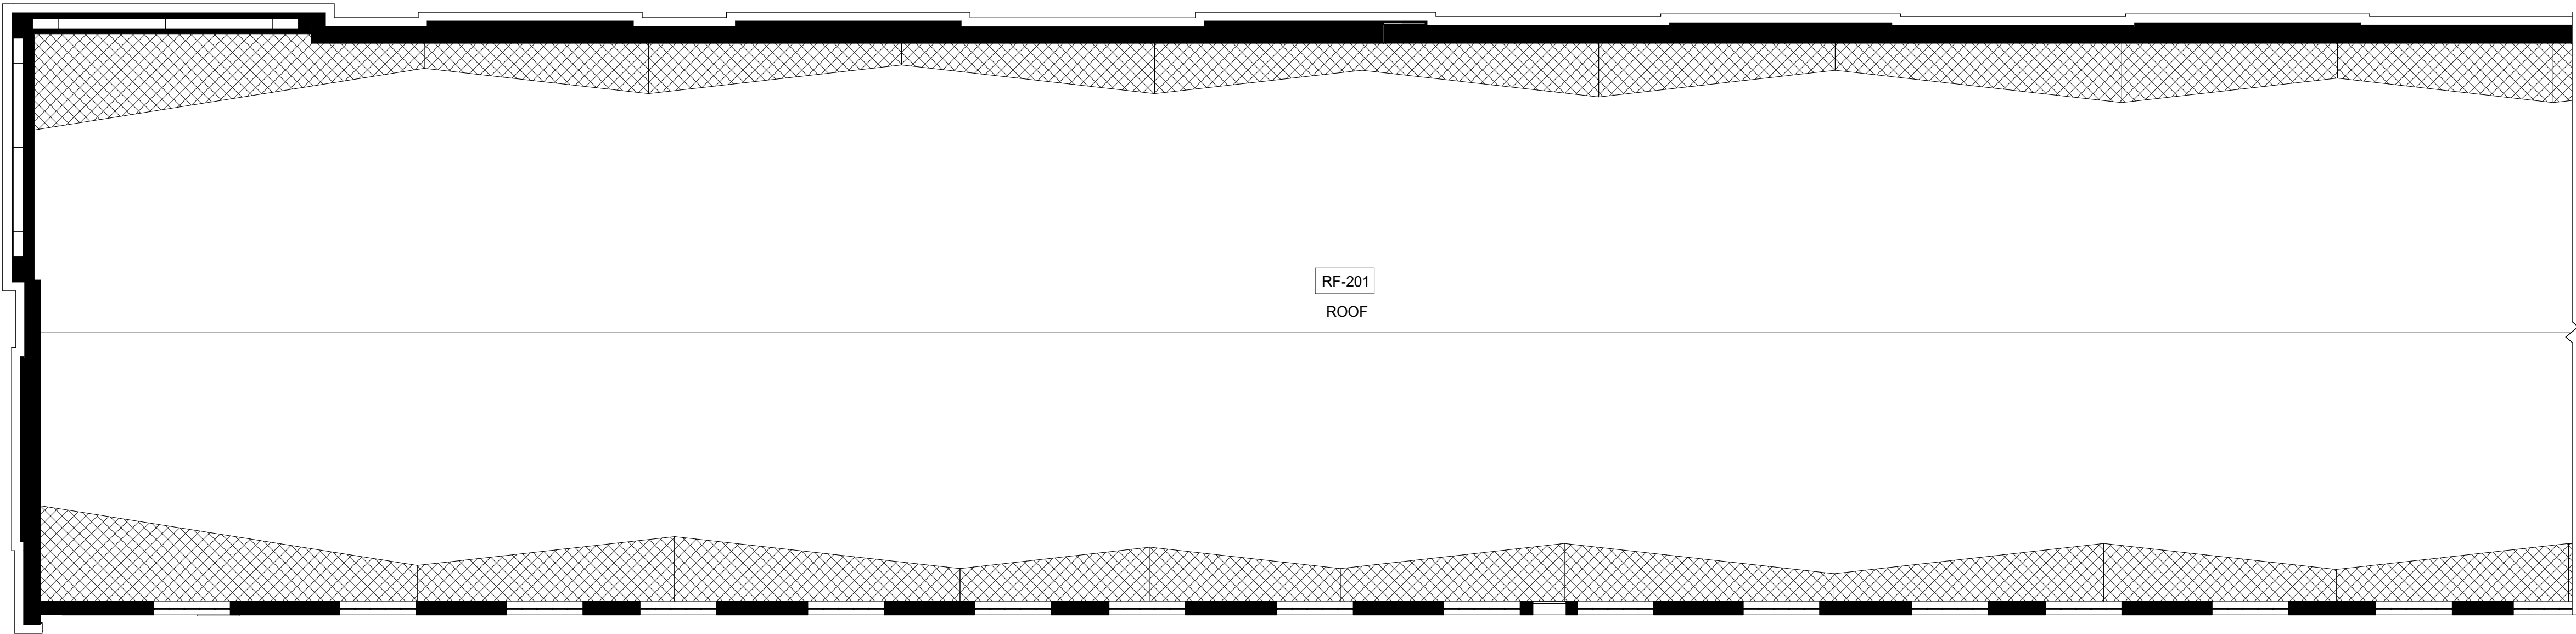 


RF-201
ROOF

0 1 2 5m

 


2 ROOF - TURBINE HALL - NORTH
1 : 100

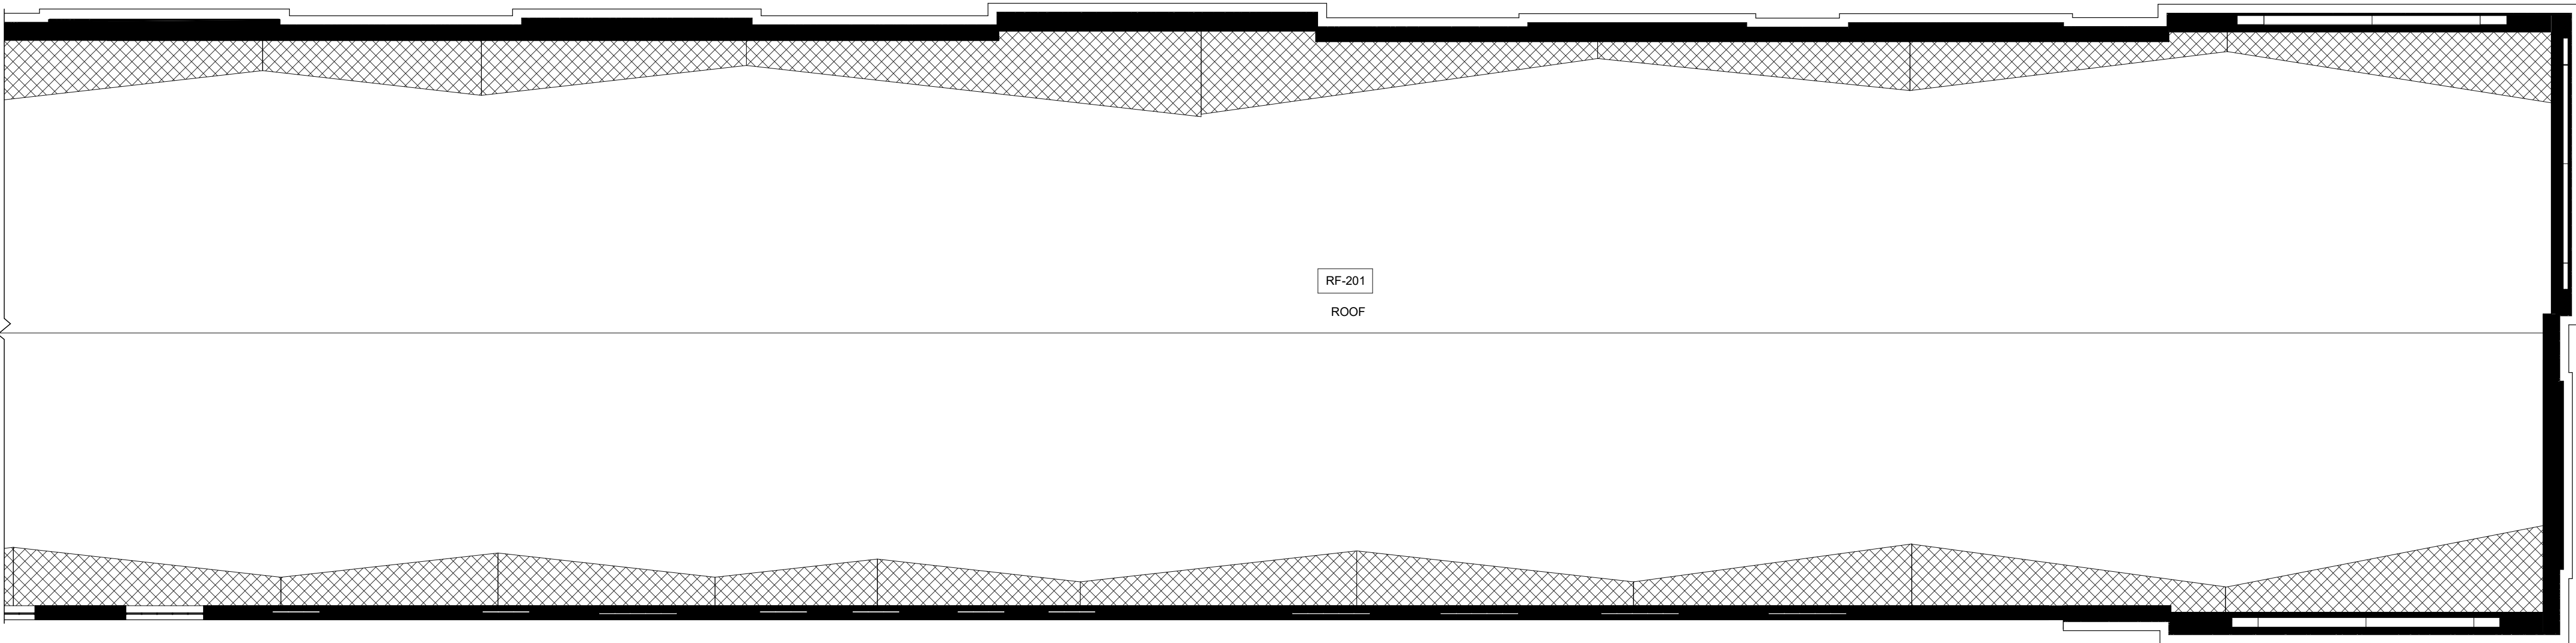

RF-201
ROOF

0 1 2 5m

 

3 ROOF - TURBINE HALL - SOUTH
1 : 100

HATCH LEGEND

- CONCRETE
- METAL
- PLYWOOD
- OPEN TO BELOW
- MASKED REGION
- PROJECTING SURFACE
- CUT SURFACE

Consultant

PRIME CONSULTANT/ARCHITECTURAL
the marc boutin architectural collaborative inc.
205 9th Avenue SE, Suite 100
Calgary, AB, T2C 0R3
Contact: Richard Coder

HERITAGE
DFS Inc. Architecture & Design
400 Boulevard de Maisonneuve O.
Montreal, QC H3A 1L4
Contact: Evan Ostend

ARCHITECTURAL
Saucier + Perrotte Architectes
7043 Waverly St.
Montreal, QC H2S 3J1
Contact: Anne-Marie Saucier

STRUCTURAL/CIVIL/BUILDING ENVELOPE
Reed Jones Christofferson Ltd
17415 102 Ave NW #100,
Edmonton, AB T5S 1J6
Contact: Frank Cavalliere (S), John Balla (C),
Nick Trovati (RE)

MECHANICAL/ELECTRICAL
Williams Engineering Canada Inc.
10065 Jasper Ave #200,
Edmonton, AB T5J 3B1
Contact: Sheldon Samborsky (M), Ben Rajewski (E)

BUILDING/FIRE CODE
Jensen Hughes
5855 9 St SE #106,
Calgary, AB T2H 1Z9
Contact: Kyle Duckworth

COST
BTY Group
404 8 Ave SW #645,
Calgary, AB T2P 0R9
Contact: Michael Giesert

INDIGENITY
Nahwegahnee
1205 - 10903 103 Ave NW,
Edmonton, Alberta, T5K 2X6
Contact: Hunter Cardinal



CONSULTANT PROJECT 20008

Seal

Permit

PRELIMINARY NOT FOR CONSTRUCTION



ROSSDALE POWER PLANT
ADVANCED ASSESSMENT AND
PRIORITY REHABILITATION -
HISTORIC BUILDING RECORD

CP-9496

Department INTEGRATED INFRASTRUCTURE SERVICES

No.	Description	Date
1	BUILDING RECORD	2021-02-15
2	BUILDING RECORD	2021-02-19
3	CONDIONS ASSESSMENT	2021-03-06
4	CONDIONS ASSESSMENT	2021-03-07
5	BUILDING RECORD	2021-03-12
6	BUILDING RECORD	2021-04-23

Location ID ROS 105, ROS106, ROS107

Description LOW PRESSURE PLANT -
CONDITIONS ASSESSMENT

Drawing Title ROS106 TURBINE HALL RF PLAN

Discipline	HERITAGE	Drawn	BD
Volume		Drawing	
Sheet	H257	Number	
File			

Conditions Legend

Masonry Deterioration

Falling Mortar

Spall

Metal Deterioration

Corrosion

Window Deterioration


Broken/Missing Unit

Plywood Cover


Wood Deterioration

Paint Failure


The Conditions Legend is specific to the subject building of each report and conditions drawing set

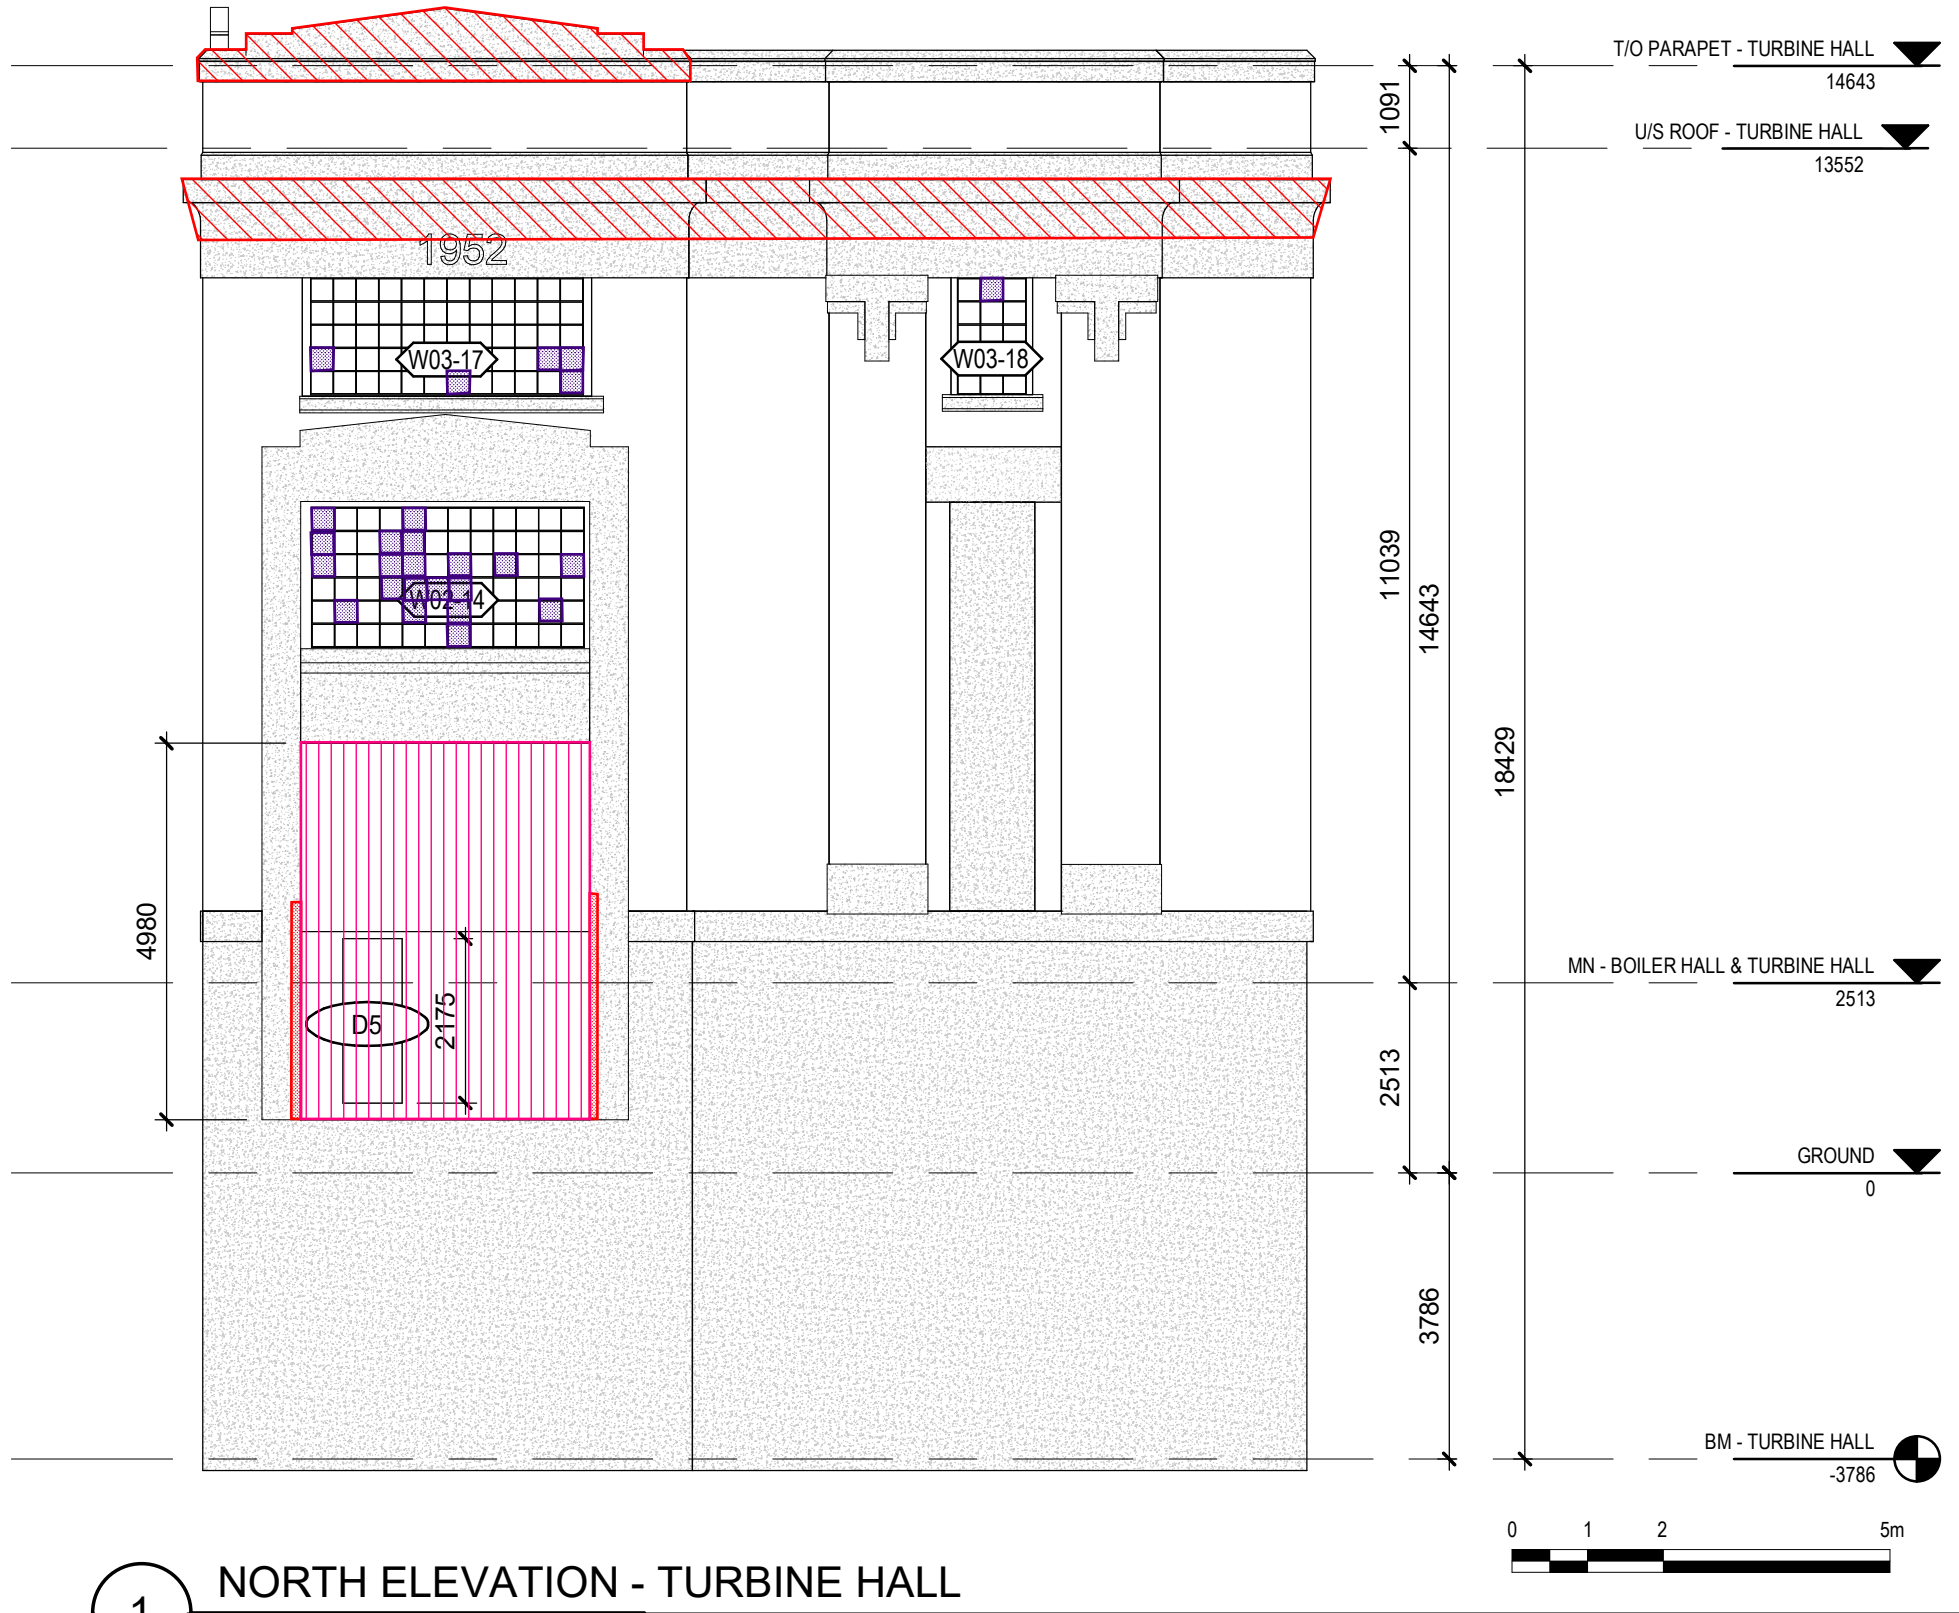

1 NORTH ELEVATION - TURBINE HALL
1 : 100

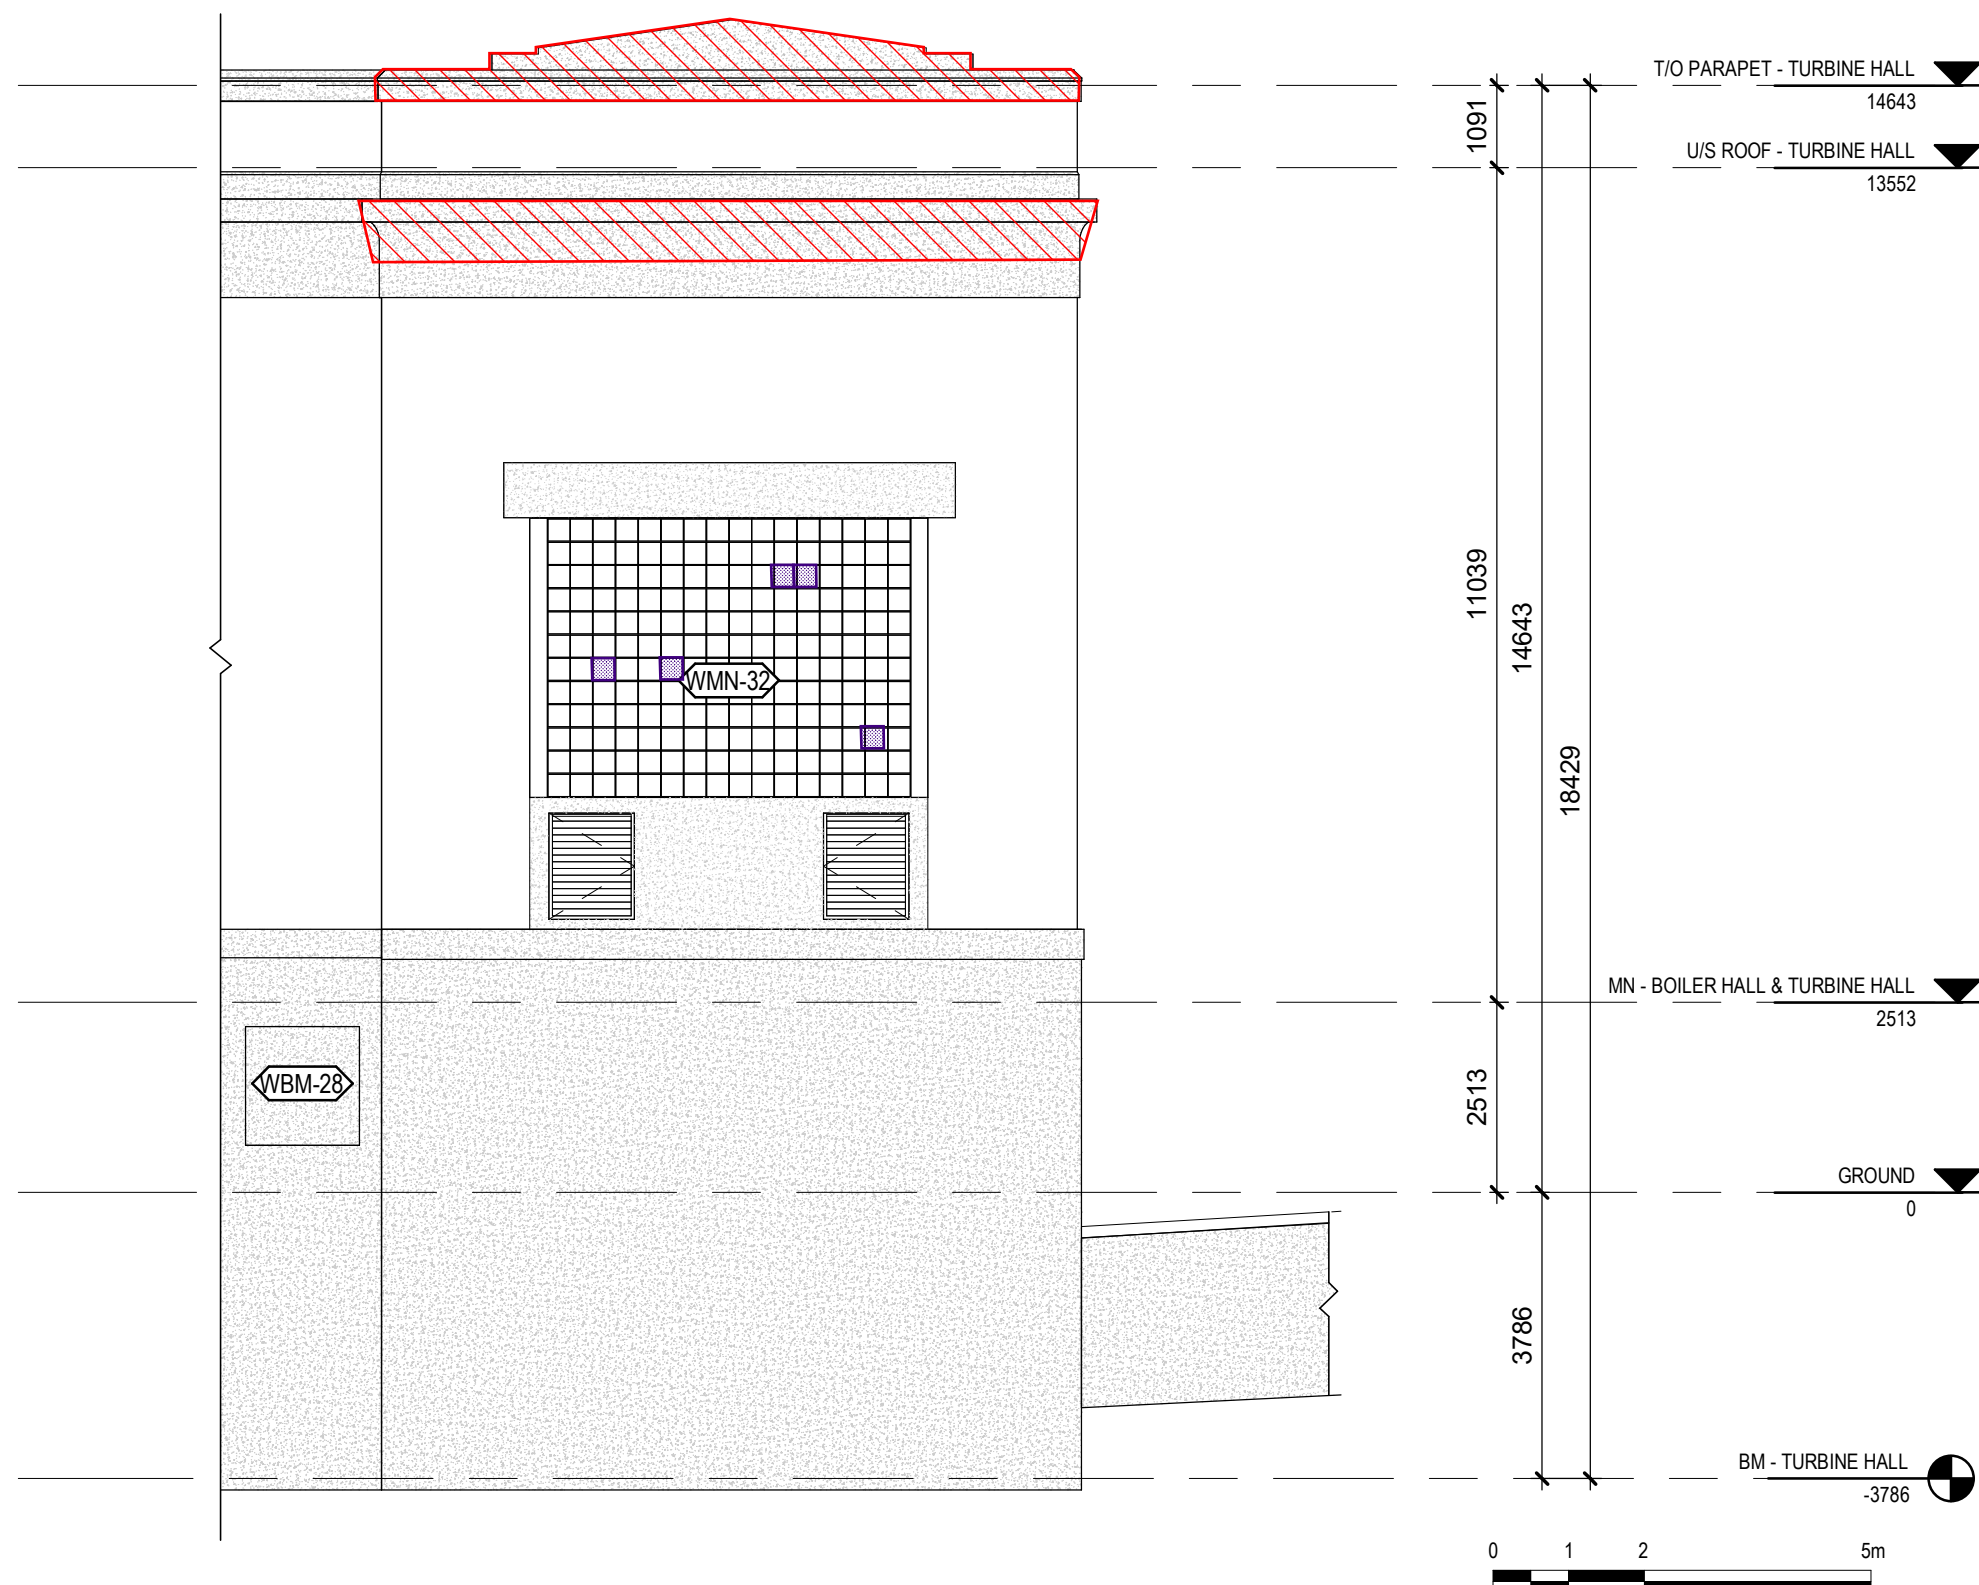

2 WEST ELEVATION - TURBINE HALL
1 : 100

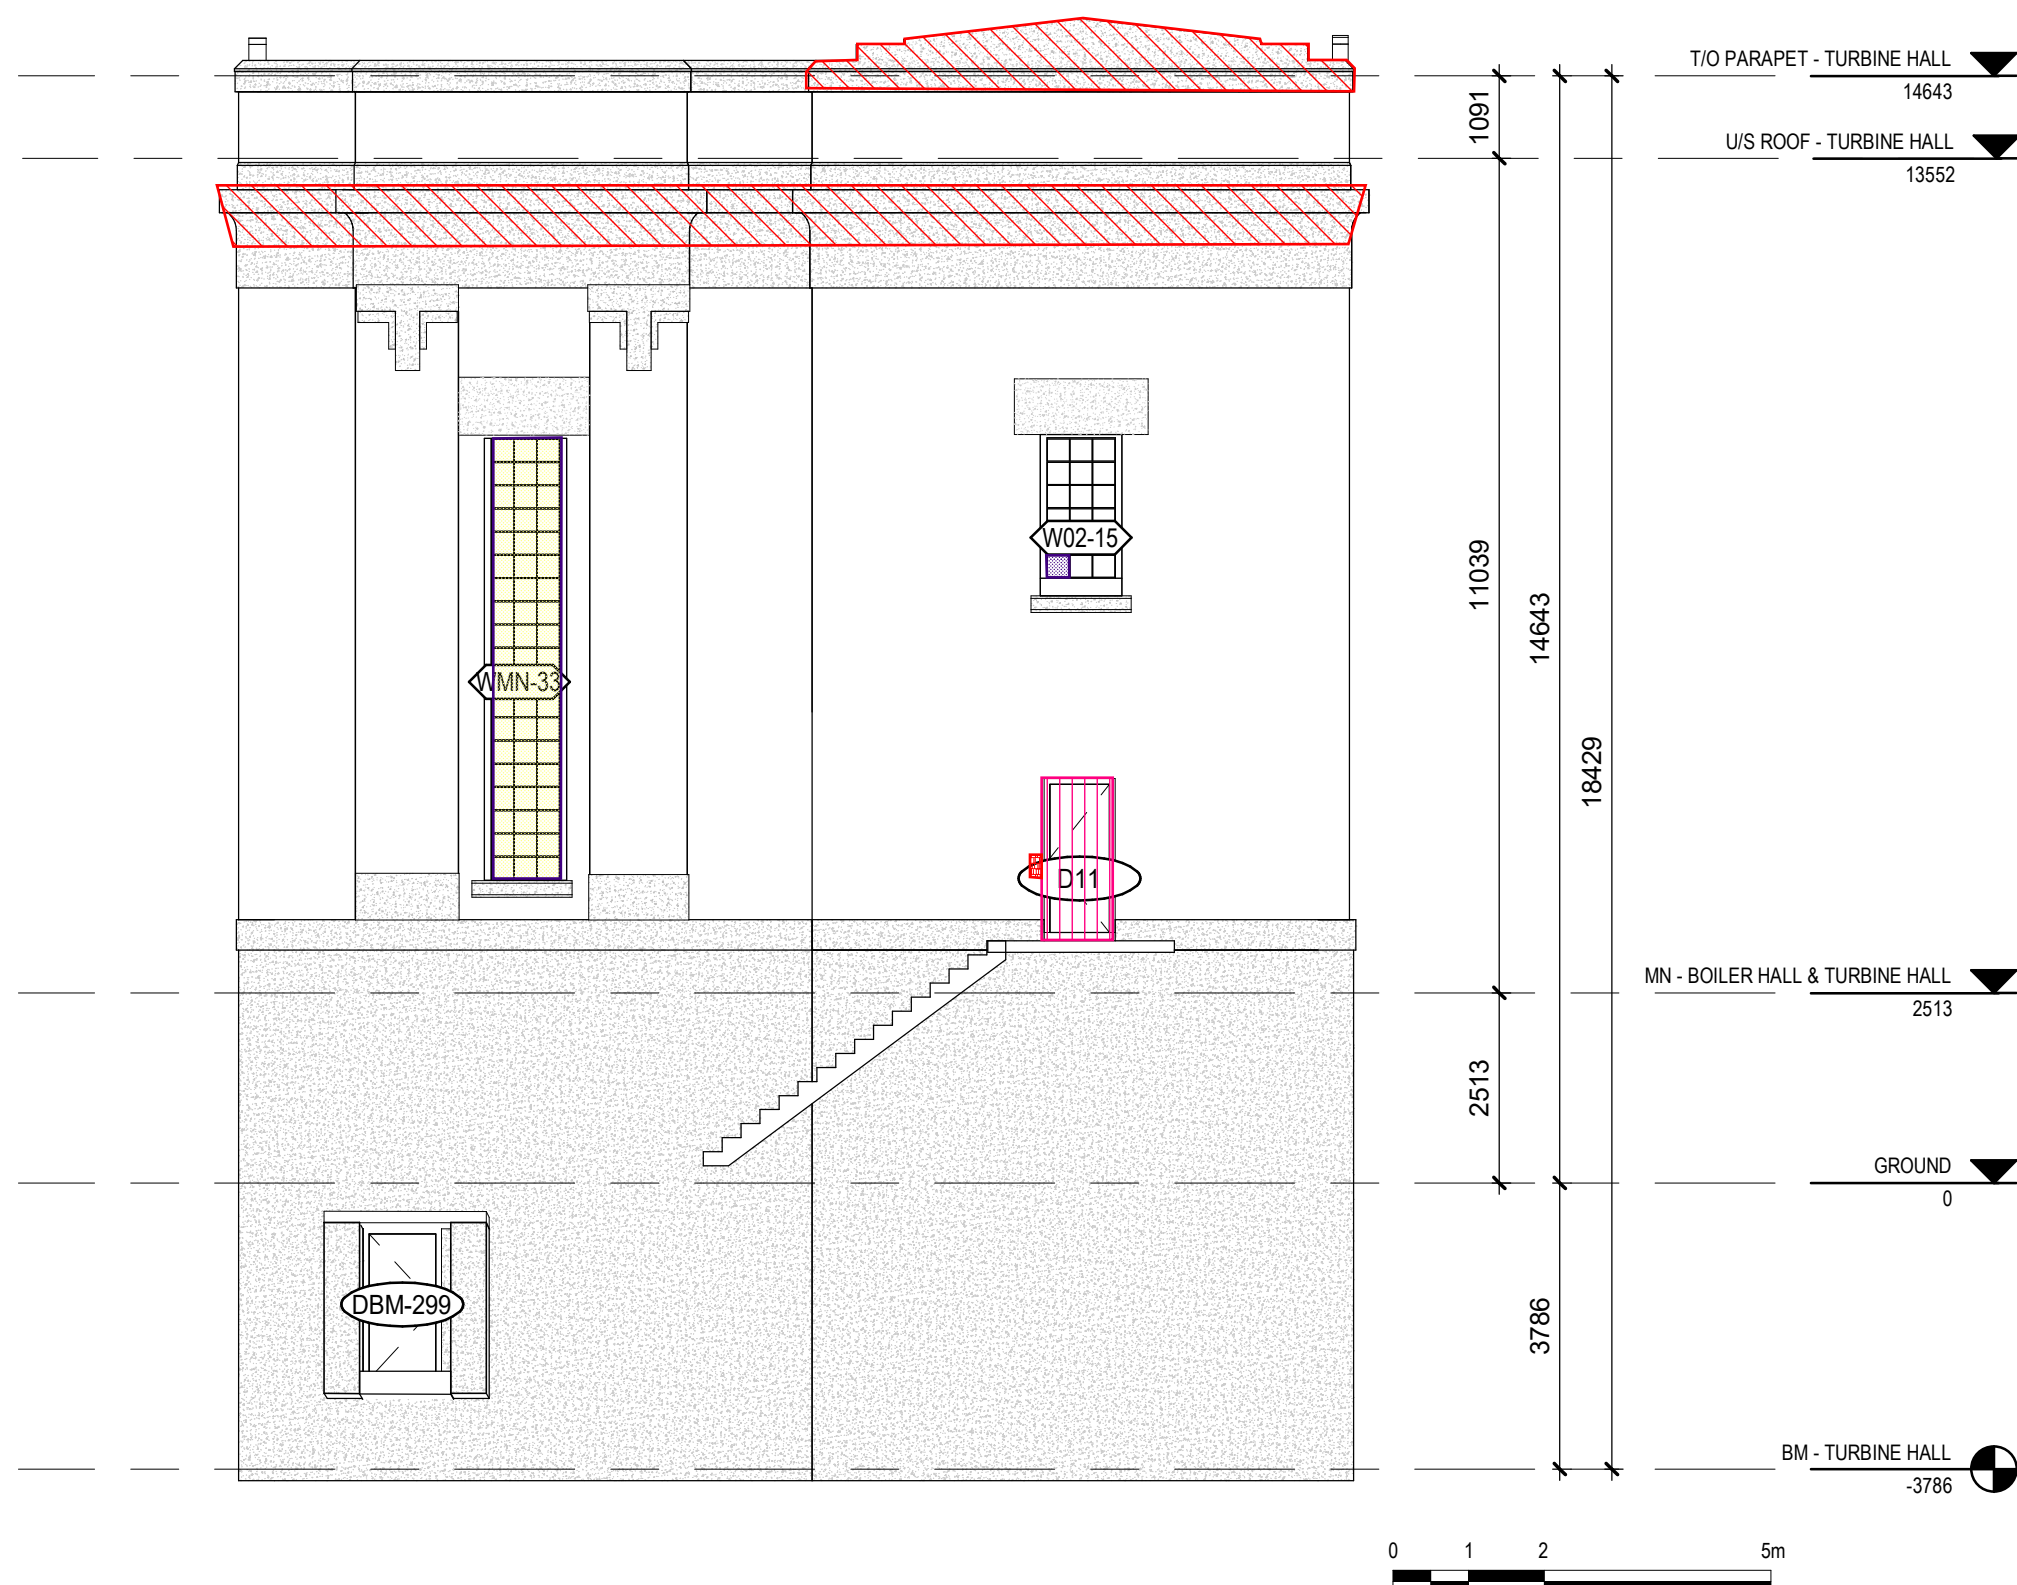

3 SOUTH ELEVATION - TURBINE HALL
1 : 100

DRAWING NOTES

ALL WALL ASSEMBLIES ARE BRICK UNLESS DRAFTED WITH CONCRETE HATCH.

HATCH LEGEND

- CONCRETE
- METAL
- PLYWOOD
- OPEN TO BELOW
- MASKED REGION
- PROJECTING SURFACE
- CUT SURFACE

Consultant

PRIME CONSULTANT/ARCHITECTURAL
the marc boutin architectural collaborative inc.
10085 Jasper Ave #200,
Calgary, AB, T2C 0R3
Contact: Richard Coder

MECHANICAL/ELECTRICAL
Williams Engineering Canada Inc.
10085 Jasper Ave #200,
Edmonton, AB T5J 3B1
Contact: Sheldon Samborsky (M), Ben Rajewski (E)

HERITAGE
DFS Inc. Architecture & Design
400 Boulevard de Maisonneuve O,
Montreal, QC H3A 1L4
Contact: Evan Ostend

ARCHITECTURAL
Saucier + Perrotte Architectes
7043 Waverly St,
Montreal, QC H2S 3J1
Contact: Anne-Marie Saucier

STRUCTURAL/CIVIL/BUILDING ENVELOPE
Reed Jones Christofferson LLP
17415 102 Ave NW #100,
Edmonton, AB T5S 1J6
Contact: Frank Cavaliere (S), John Balla (C),
Nick Trovati (RE)

BUILDING/FIRE CODE
Jensen Hughes
5855 9 St SE #106,
Calgary, AB T2H 1Z9
Contact: Kyle Duckworth

COST
BTY Group
404 8 Ave SW #645,
Calgary, AB T2P 0R9
Contact: Michael Gabet

INDIGENITY
Nahayewit
1205 - 10903 103 Ave NW,
Edmonton, Alberta, T5K 2X6
Contact: Hunter Cardinal

CONSULTANT PROJECT 20008

Seal	Permit
	PRELIMINARY NOT FOR CONSTRUCTION

ROSSDALE POWER PLANT
ADVANCED ASSESSMENT AND
PRIORITY REHABILITATION -
HISTORIC BUILDING RECORD

CP-9496

Department INTEGRATED INFRASTRUCTURE SERVICES

No.	Description	Date
1	BUILDING RECORD	2021-02-02
2	BUILDING RECORD	2021-02-15
3	BUILDING RECORD	2021-02-19
4	CONDIONS ASSESSMENT	2021-03-06
5	CONDIONS ASSESSMENT	2021-03-07
6	BUILDING RECORD	2021-03-12
7	BUILDING RECORD	2021-04-23

Location ID ROS 105, ROS106, ROS107

Description LOW PRESSURE PLANT -
CONDITIONS ASSESSMENT

Drawing Title ROS106 TURBINE HALL EXTERIOR
ELEVATIONS

Discipline	HERITAGE	Drawn	BD
Volume		Drawing	
Sheet	H302	Number	
File			

Conditions Legend

Masonry Deterioration

Failing Mortar


Relict Bituminous Sealant

Spall

Window Deterioration

Broken/Missing Unit


The Conditions Legend is specific to the subject building of each report and conditions drawing set

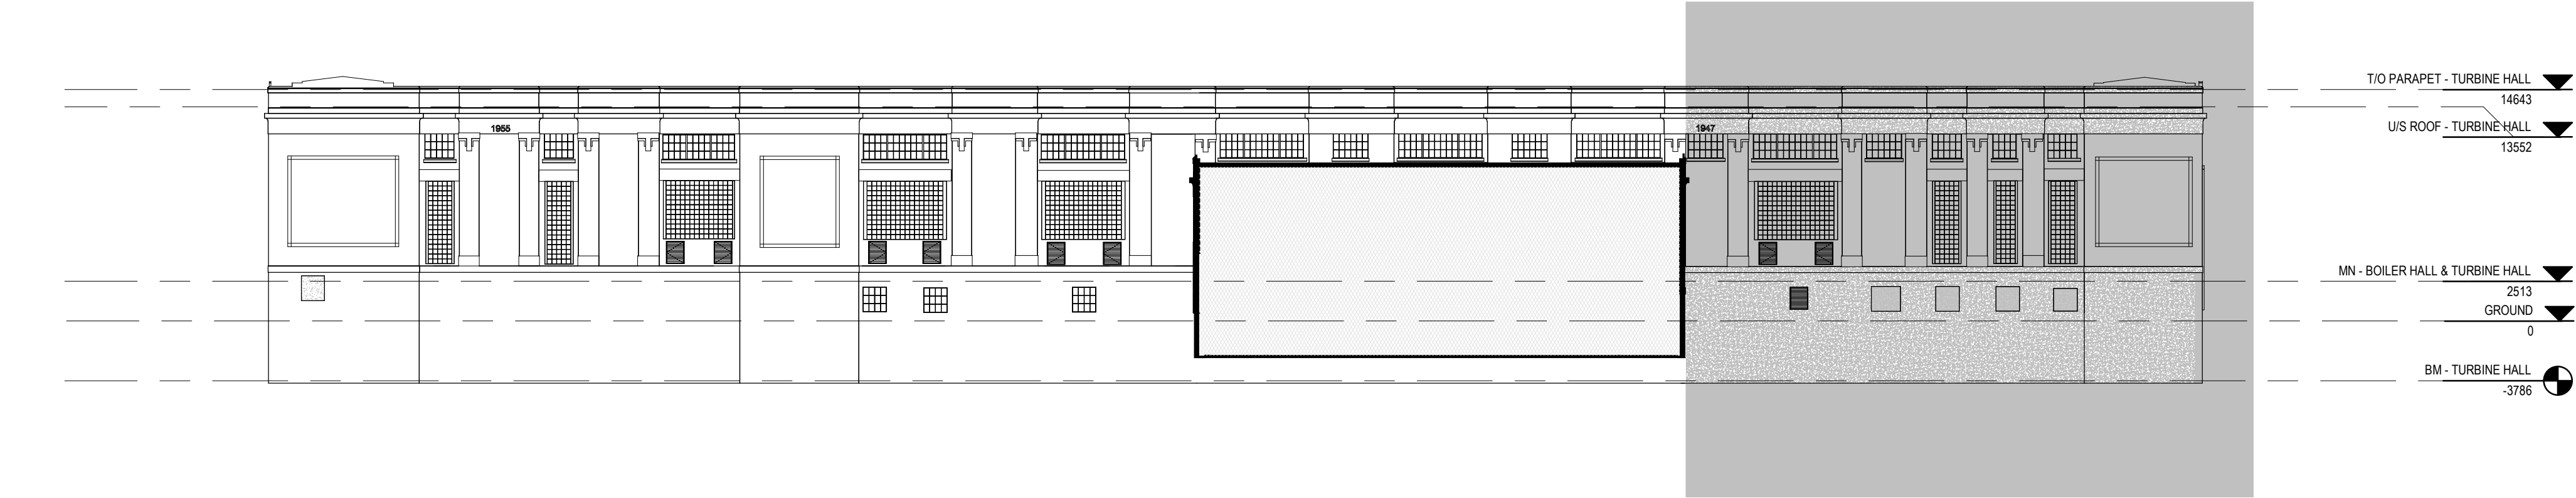

1

KEY EAST EXTERIOR - TURBINE HALL - NORTH

1 : 300

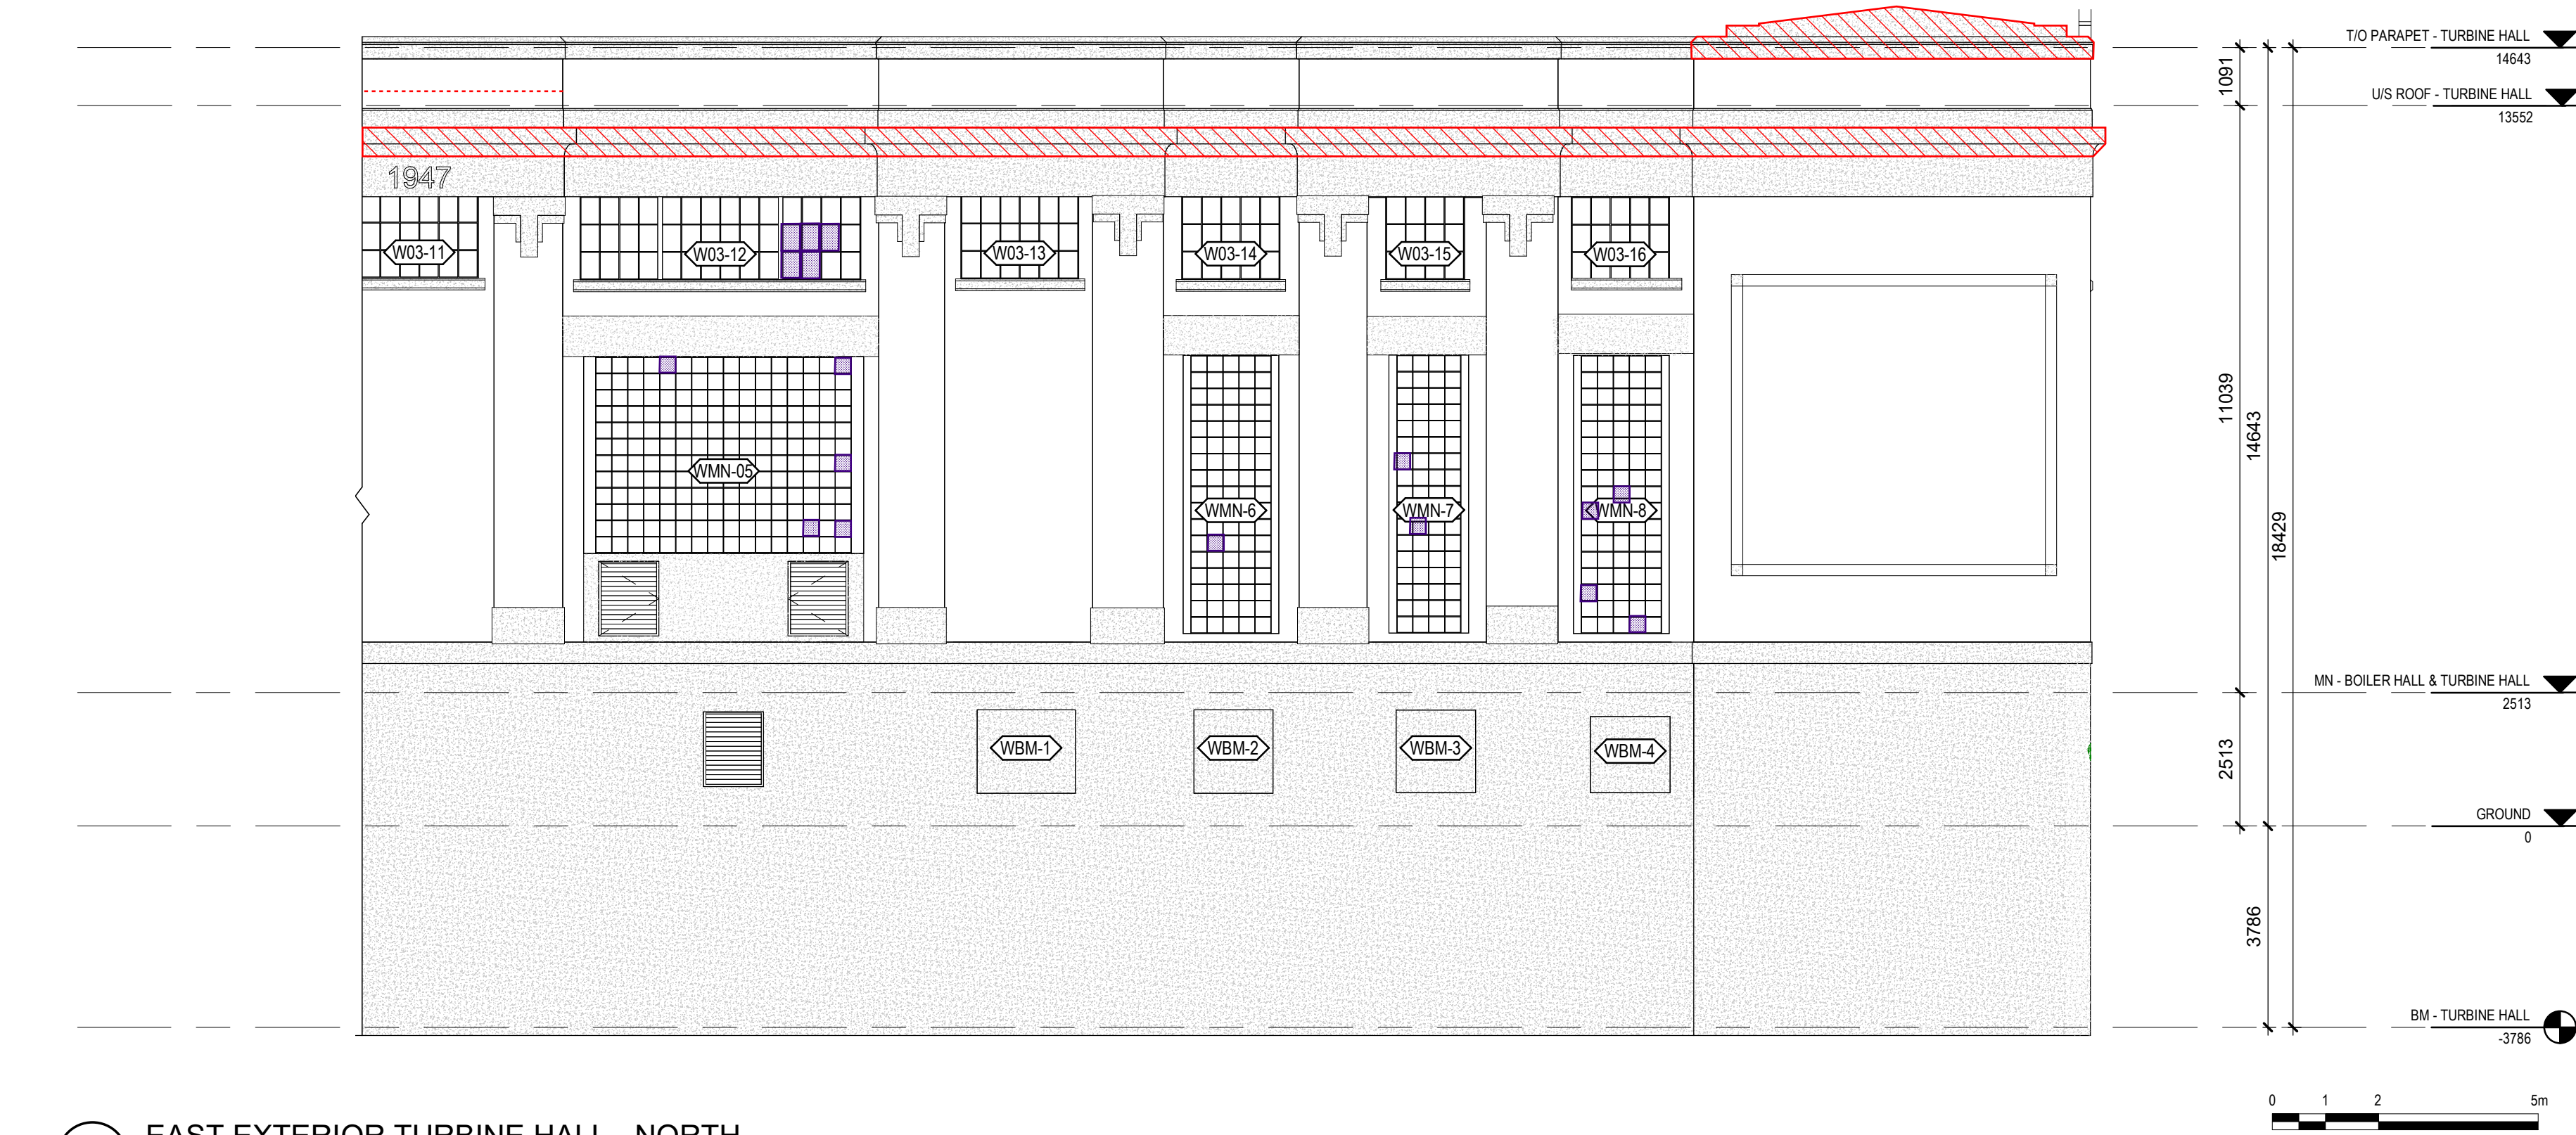

2

EAST EXTERIOR TURBINE HALL - NORTH

1 : 100

DRAWING NOTES

ALL WALL ASSEMBLIES ARE BRICK UNLESS DRAFTED WITH CONCRETE HATCH.

HATCH LEGEND

CONCRETE

METAL

PLYWOOD

OPEN TO BELOW

MASKED REGION

PROJECTING SURFACE

CUT SURFACE

Consultant

PRIME CONSULTANT/ARCHITECTURAL

the marc boutin architectural collaborative inc.

10085 Jasper Ave #200,

205 9th Avenue SE, Suite 100

Calgary, AB, T2C 0R3

Contact: Richard Coder

MECHANICAL/ELECTRICAL

Williams Engineering Canada Inc.

10085 Jasper Ave #200,

Edmonton, AB T5J 3B1

Contact: Sheldon Samborsky (M), Ben Rajewski (E)

HERITAGE

DPS Inc. Architecture & Design

400 Boulevard de Maisonneuve O,

Montreal, QC H3A 1L4

Contact: Evan Ostend

ARCHITECTURAL

Saucier + Perrotte Architects

7043 Waverly St,

Montreal, QC H2S 3J1

Contact: Anne-Marie Saucier

STRUCTURAL/CIVIL/BUILDING ENVELOPE

Reed Jones Christofferson LLP

17415 102 Ave NW #100,

Edmonton, AB T5S 1J6

Contact: Frank Cavalliere (S), John Balla (C), Nick Trovati (RE)

BUILDING/FIRE CODE

Jensen Hughes

5855 9 St SE #106,

Calgary, AB T2H 1Z9

Contact: Kyle Duckworth

COST

BTY Group

404 8 Ave SW #645,

Calgary, AB T2P 0R9

Contact: Michael Gabet

INDIGENITY

Nahayewit

1205 - 10903 103 Ave NW,

Edmonton, Alberta, T5K 2X6

Contact: Hunter Cardinal

MBAC

DFS

CONSULTANT PROJECT 20008

Seal

Permit

PRELIMINARY NOT FOR CONSTRUCTION

Edmonton

ROSSDALE POWER PLANT
ADVANCED ASSESSMENT AND
PRIORITY REHABILITATION -
HISTORIC BUILDING RECORD

CP-9496

Department INTEGRATED INFRASTRUCTURE SERVICES

No.	Description	Date
1	BUILDING RECORD	2021-02-02
2	BUILDING RECORD	2021-02-15
3	BUILDING RECORD	2021-02-19
4	CONDITONS ASSESSMENT	2021-03-06
5	CONDITONS ASSESSMENT	2021-03-07
6	BUILDING RECORD	2021-03-12
7	BUILDING RECORD	2021-03-15
8	BUILDING RECORD	2021-04-23
9	BUILDING RECORD	2021-05-28

Location ID ROS 105, ROS106, ROS107

Description LOW PRESSURE PLANT -
CONDITIONS ASSESSMENT

Drawing Title ROS106 TURBINE HALL EXTERIOR
ELEVATIONS

Discipline	HERITAGE	Drawn	BD
Volume		Drawing	
Sheet	H303	Number	
File			

Conditions Legend

Concrete Deterioration

Crack

Masonry Deterioration


Falling Mortar

Relict Bituminous Sealant


Window Deterioration

Broken/Missing Unit

The Conditions Legend is specific to the subject building of each report and conditions drawing set

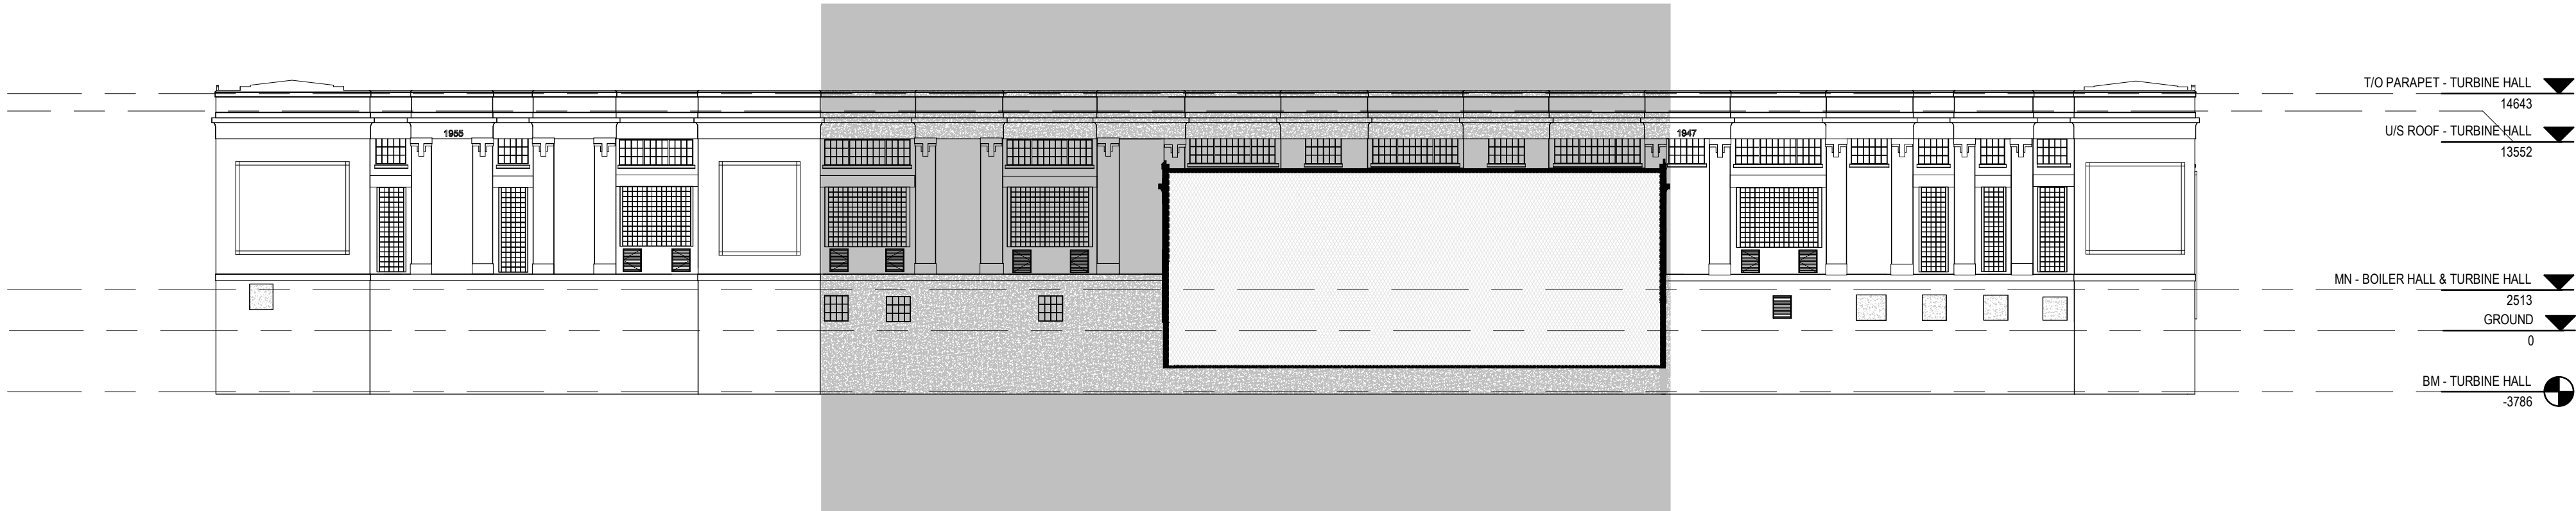

1 KEY EAST EXTERIOR - TURBINE HALL - CENTRE
1 : 300

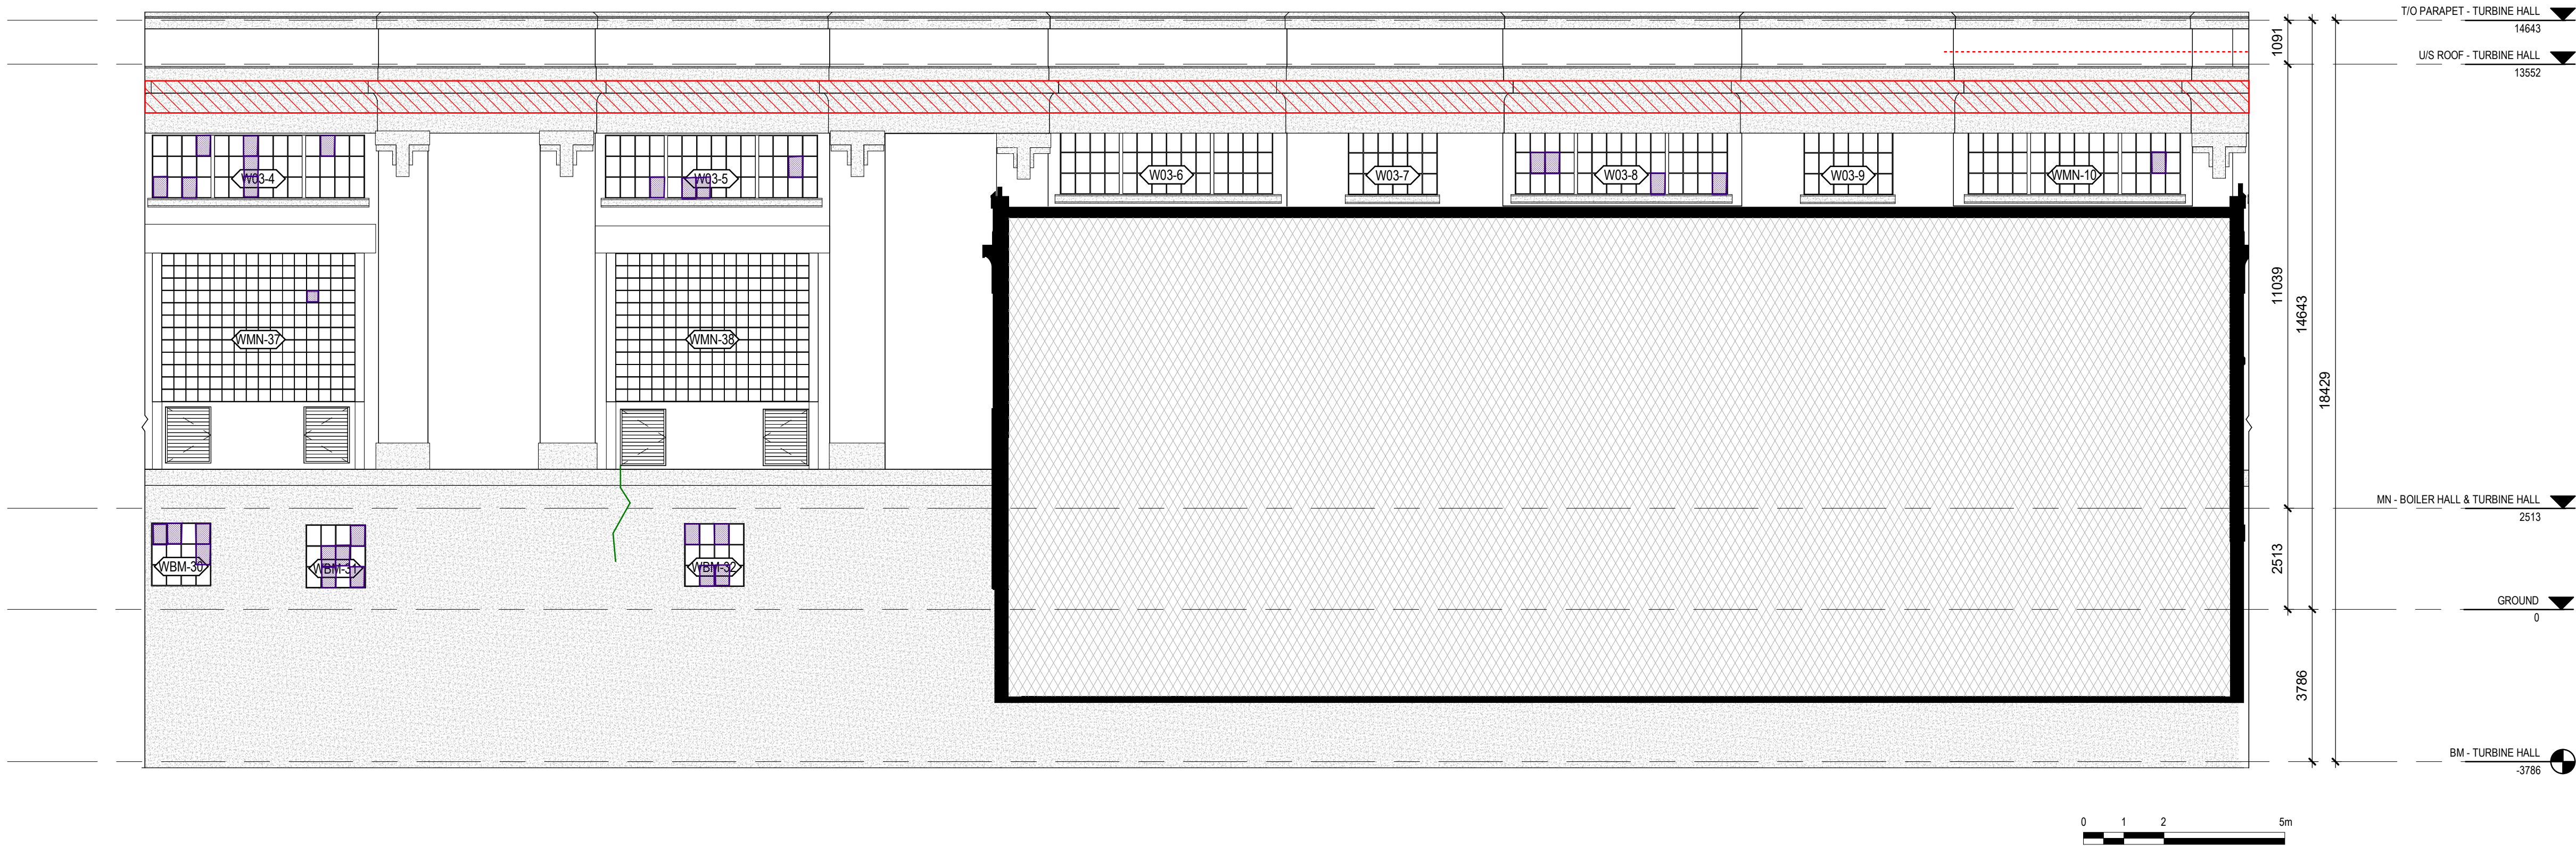

2 EAST EXTERIOR- TURBINE HALL - CENTRE
1 : 100

DRAWING NOTES

ALL WALL ASSEMBLIES ARE BRICK UNLESS DRAFTED WITH CONCRETE HATCH.

HATCH LEGEND

- CONCRETE
- METAL
- PLYWOOD
- OPEN TO BELOW
- MASKED REGION
- PROJECTING SURFACE
- CUT SURFACE

Consultant

PRIME CONSULTANT/ARCHITECTURAL
the marc boutin architectural collaborative inc.
10085 Jasper Ave #200,
Edmonton, AB T5J 3B1
Contact: Richard Coder

MECHANICAL/ELECTRICAL
Williams Engineering Canada Inc.
10085 Jasper Ave #200,
Edmonton, AB T5J 3B1
Contact: Sheldon Samborsky (M), Ben Rajewski (E)

HERITAGE
DFS Inc. Architecture & Design
400 Boulevard de Maisonneuve O,
Montreal, QC H3A 1L4
Contact: Evan Ostend

ARCHITECTURAL
Saucier + Perrotte Architectes
7043 Waverly St,
Montreal, QC H2S 3J1
Contact: Anne-Marie Saucier

STRUCTURAL/CIVIL/BUILDING ENVELOPE
Reed Jones Christofferson LLP
17415 102 Ave NW #100,
Edmonton, AB T5S 1J6
Contact: Frank Cavalliere (S), John Balla (C),
Nick Trovati (RE)

BUILDING/FIRE CODE
Jensen Hughes
5855 9 St SE #106,
Calgary, AB T2H 1Z9
Contact: Kyle Duckworth

COST
BTY Group
404 8 Ave SW #645,
Calgary, AB T2P 0R9
Contact: Michael Giesert

INDIGENITY
Nahayewin
1205 - 10903 103 Ave NW,
Edmonton, Alberta, T5K 2X6
Contact: Hunter Cardinal

CONSULTANT PROJECT 20008

Seal	Permit
PRELIMINARY NOT FOR CONSTRUCTION	

Edmonton

ROSSDALE POWER PLANT
ADVANCED ASSESSMENT AND
PRIORITY REHABILITATION -
HISTORIC BUILDING RECORD

CP-9496

Department INTEGRATED INFRASTRUCTURE SERVICES

No.	Description	Date
1	BUILDING RECORD	2021-02-02
2	BUILDING RECORD	2021-02-15
3	BUILDING RECORD	2021-02-19
4	CONDIONS ASSESSMENT	2021-03-06
5	CONDIONS ASSESSMENT	2021-03-07
6	BUILDING RECORD	2021-03-12
7	BUILDING RECORD	2021-03-15
8	BUILDING RECORD	2021-04-23
9	BUILDING RECORD	2021-05-28

Location ID ROS 105, ROS106, ROS107
Description LOW PRESSURE PLANT -
CONDITIONS ASSESSMENT

Drawing Title ROS106 TURBINE HALL EXTERIOR
ELEVATIONS

Discipline	HERITAGE	Drawn	BD
Volume		Drawing	
Sheet	H304	Number	
File			

Conditions Legend

Masonry Deterioration

Crack


Displaced Unit

Failing Mortar


Window Deterioration

Broken/Missing Unit

The Conditions Legend is specific to the subject building of each report and conditions drawing set

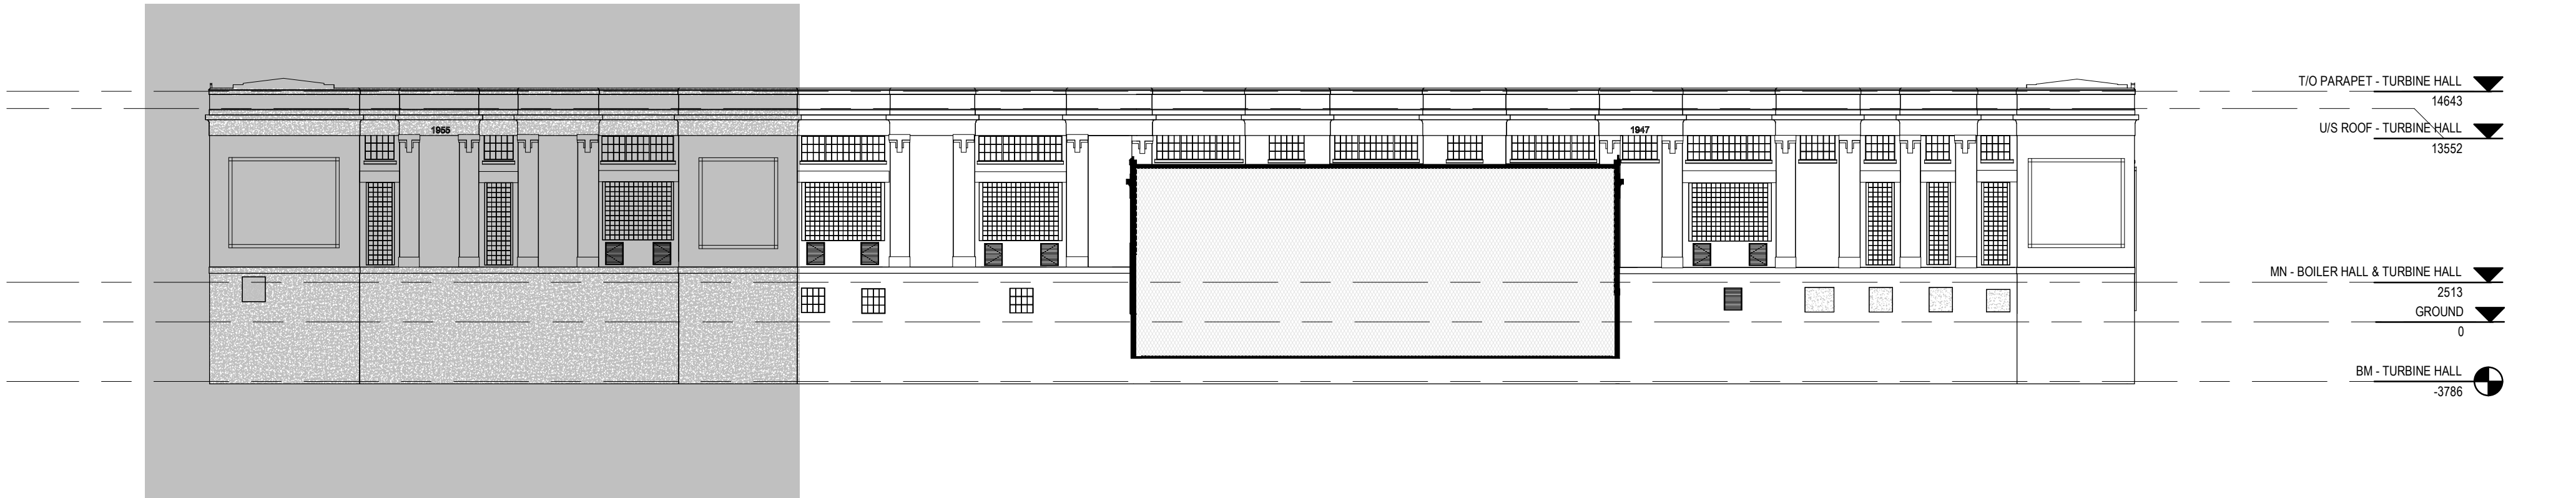

1 KEY EAST EXTERIOR - TURBINE HALL - SOUTH
1 : 300

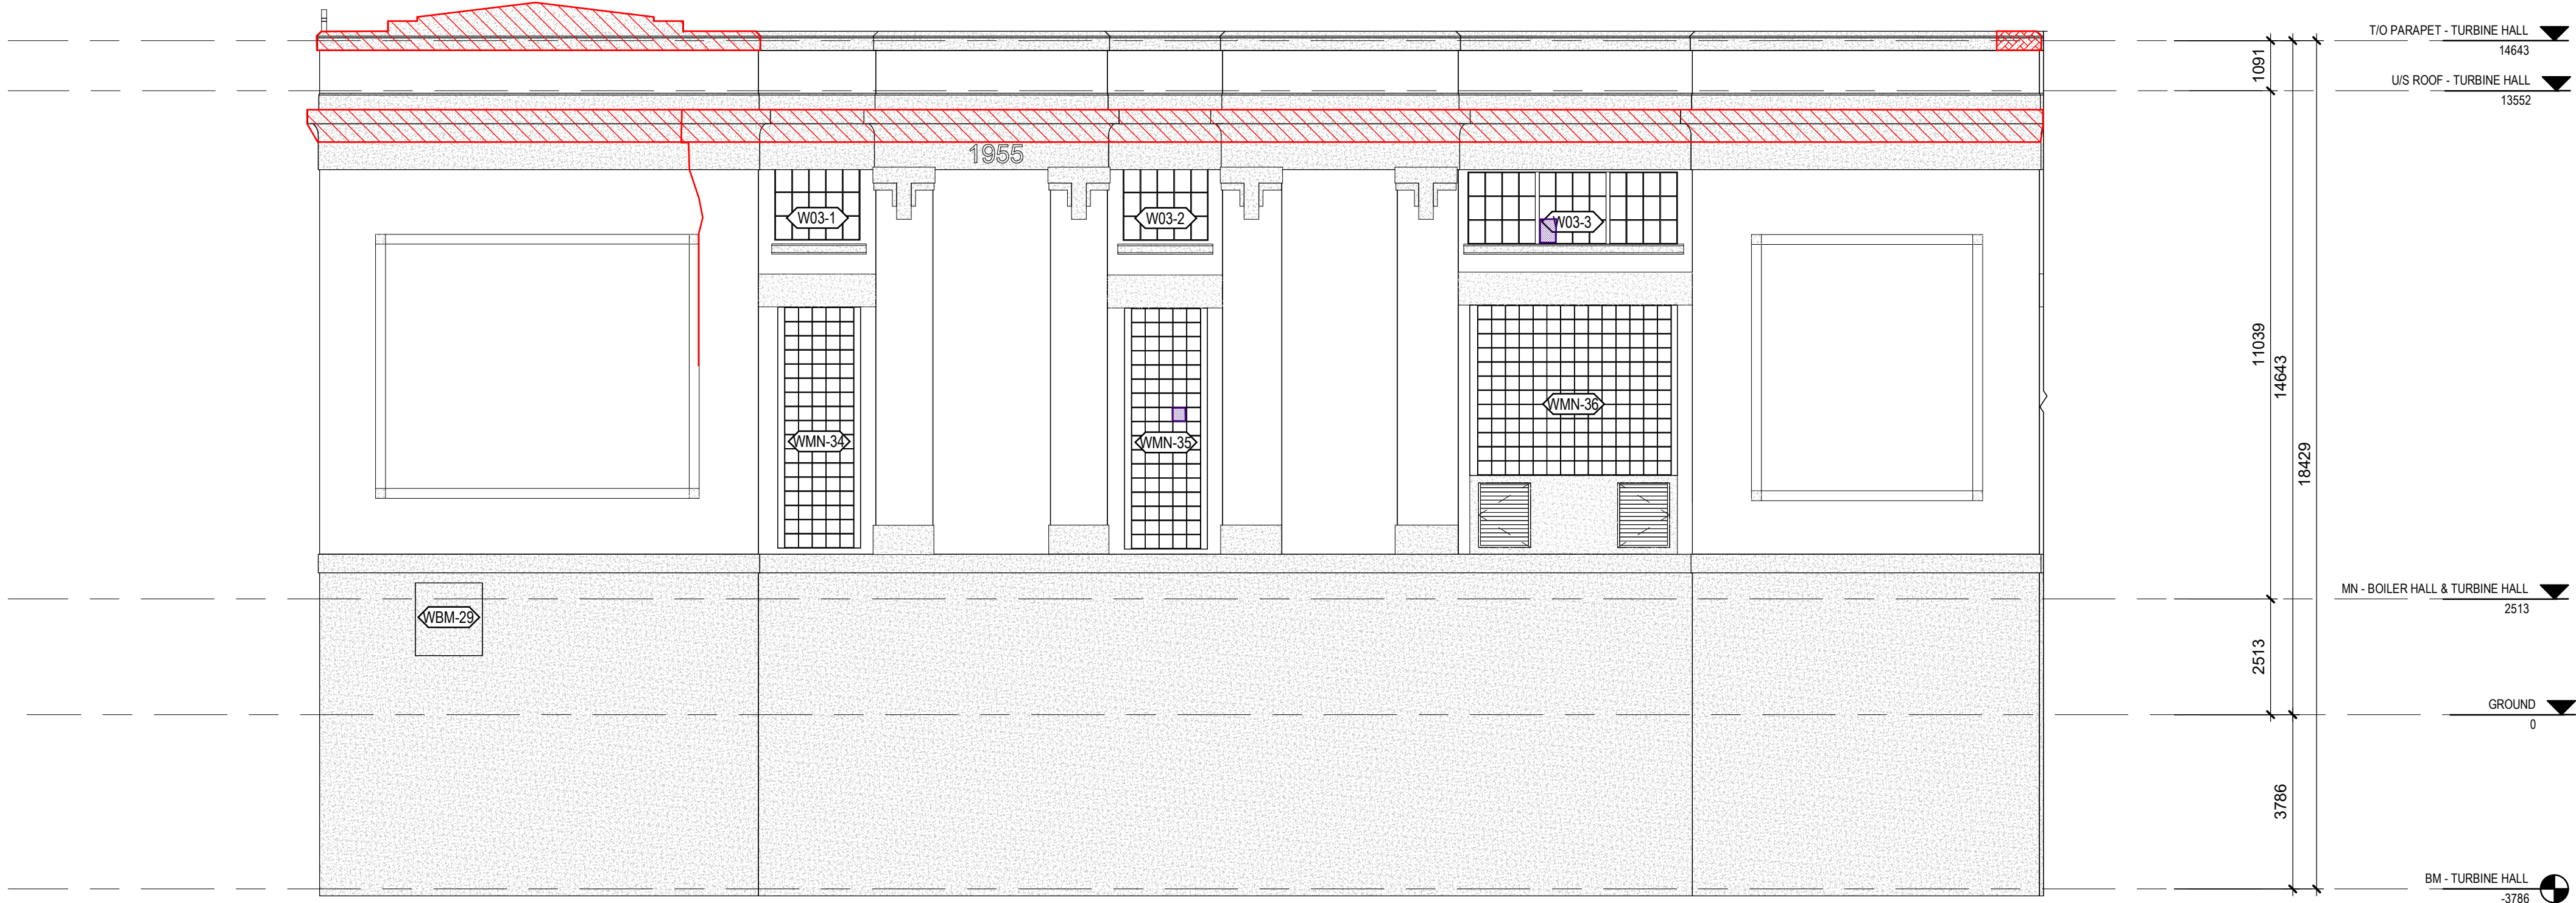

2 EAST EXTERIOR TURBINE HALL - SOUTH
1 : 100

DRAWING NOTES
ALL WALL ASSEMBLIES ARE BRICK UNLESS DRAFTED WITH CONCRETE HATCH.

- HATCH LEGEND
- CONCRETE
 - METAL
 - PLYWOOD
 - OPEN TO BELOW
 - MASKED REGION
 - PROJECTING SURFACE
 - CUT SURFACE

Consultant

PRIME CONSULTANT/ARCHITECTURAL

the marc boutin architectural collaborative inc.

10085 Jasper Ave #200,

Edmonton, AB T5J 3B1

Contact: Richard Coder

MECHANICAL/ELECTRICAL

Williams Engineering Canada Inc.

10085 Jasper Ave #200,

Edmonton, AB T5J 3B1

Contact: Sheldon Samborsky (M), Ben Rajewski (E)

HERITAGE

DPS Inc Architecture & Design

400 Boulevard de Maisonneuve O,

Montreal, QC H3A 1L4

Contact: Evan Ostend

ARCHITECTURAL

Saucier + Perrotte Architectes

7043 Waverly St,

Montreal, QC H2S 3J1

Contact: Anne-Marie Saucier

STRUCTURAL/CIVIL/BUILDING ENVELOPE

Reed Jones Christofferson Ltd

17415 102 Ave NW #100,

Edmonton, AB T5S 1J6

Contact: Frank Cavalliere (S), John Balla (C), Nick Trovati (RE)

BUILDING/FIRE CODE

Jensen Hughes

5855 9 St SE #106,

Calgary, AB T2H 1Z9

Contact: Kyle Duckworth

COST

BTY Group

404 8 Ave SW #645,

Calgary, AB T2P 0R9

Contact: Michael Giesert

INDIGENITY

Nahwegah

1205 - 10903 103 Ave NW,

Edmonton, Alberta, T5K 2X6

Contact: Hunter Cardinal

Seal

Permit

PRELIMINARY NOT FOR CONSTRUCTION

Edmonton

ROSSDALE POWER PLANT
ADVANCED ASSESSMENT AND
PRIORITY REHABILITATION -
HISTORIC BUILDING RECORD

CP-9496


Department INTEGRATED INFRASTRUCTURE SERVICES

No.	Description	Date
1	BUILDING RECORD	2021-02-02
2	BUILDING RECORD	2021-02-15
3	BUILDING RECORD	2021-02-19
4	CONDITIONS ASSESSMENT	2021-03-06
5	CONDITONS ASSESSMENT	2021-03-07
6	BUILDING RECORD	2021-03-12
7	BUILDING RECORD	2021-03-15
8	BUILDING RECORD	2021-04-23
9	BUILDING RECORD	2021-05-28


Location ID ROS 105, ROS106, ROS107
Description LOW PRESSURE PLANT -
CONDITIONS ASSESSMENT

Drawing Title ROS106 TURBINE HALL EXTERIOR
ELEVATIONS


Discipline	HERITAGE	Drawn	BD
Volume		Drawing	
Sheet	H305	Number	
File			

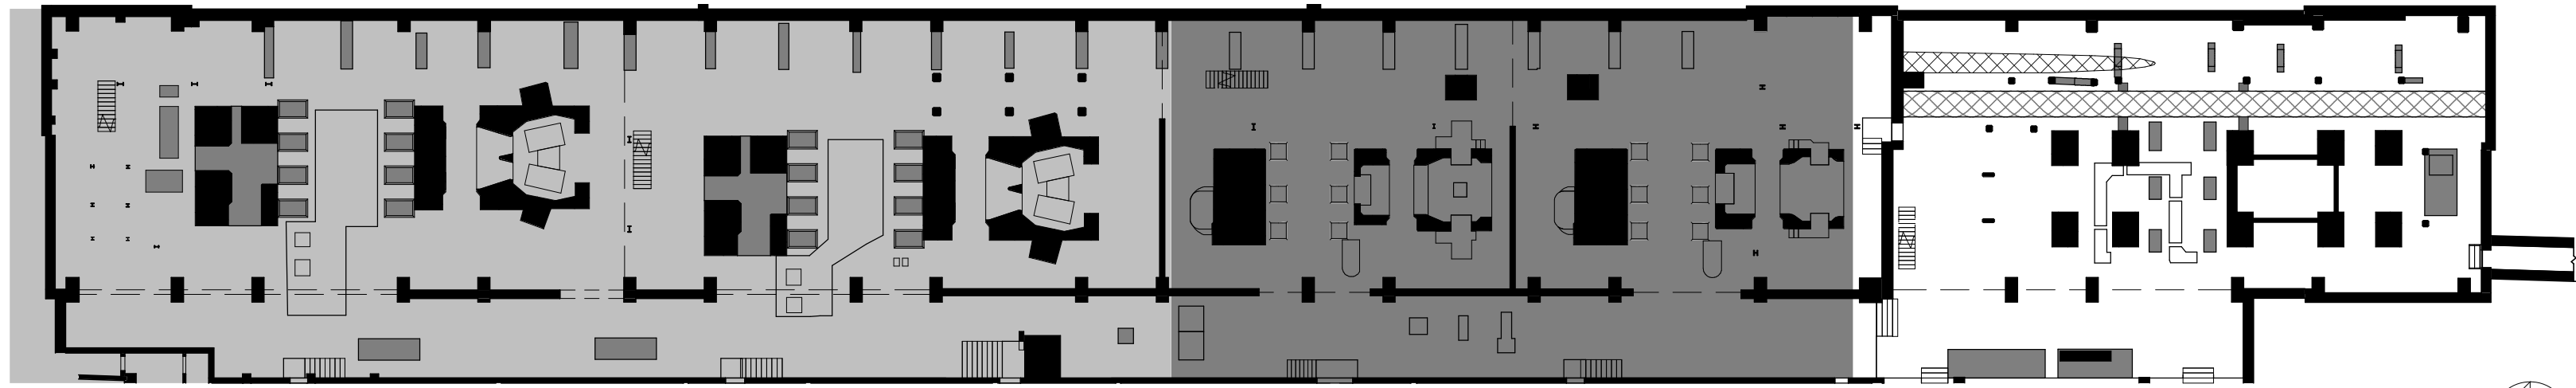

1 KEY BM - TURBINE HALL REFLECTED CEILING PLAN
1 : 300

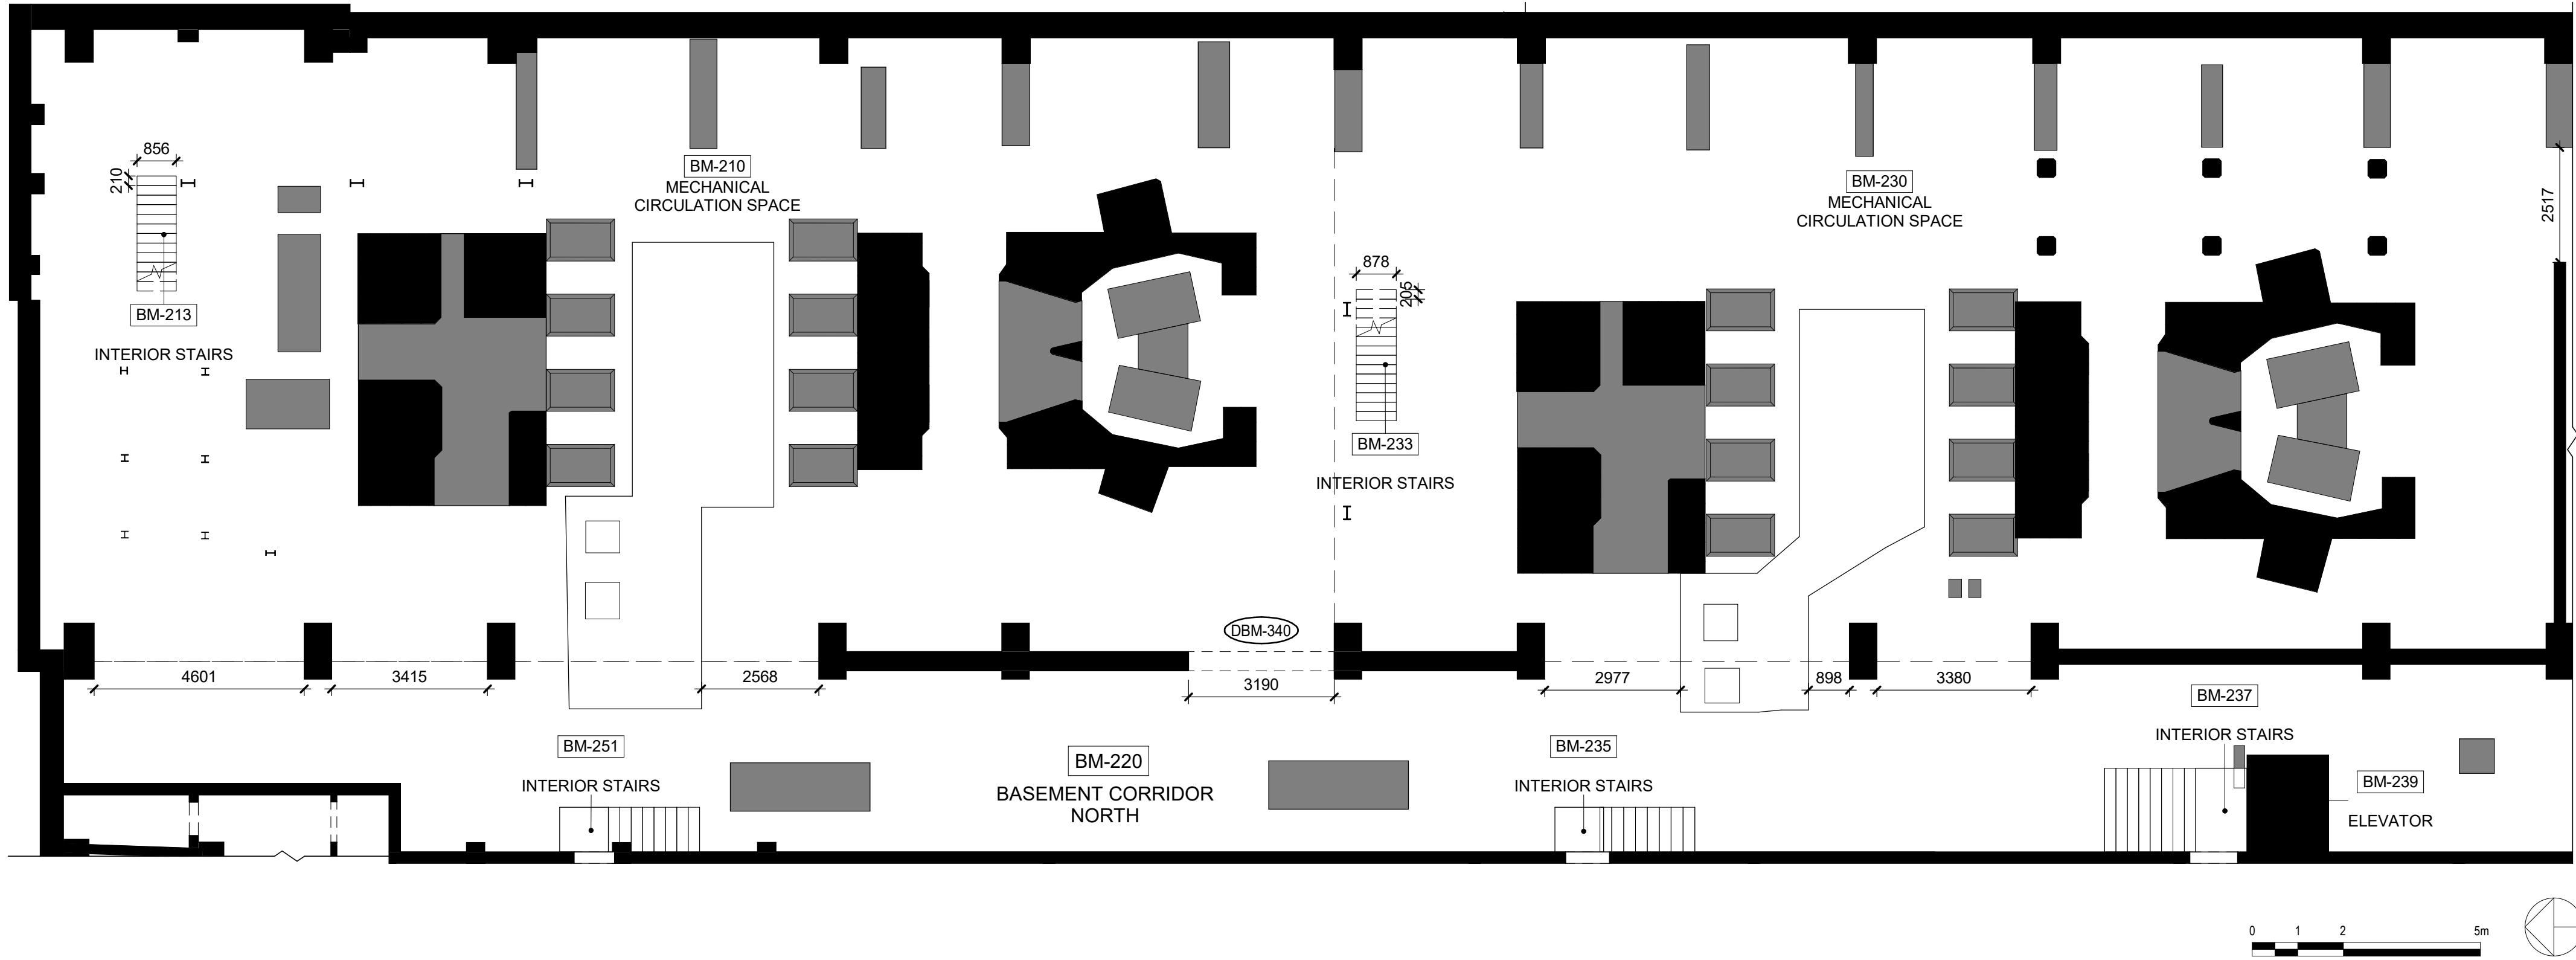

2 BM - TURBINE HALL - NORTH REFLECTED CEILING PLAN
1 : 100

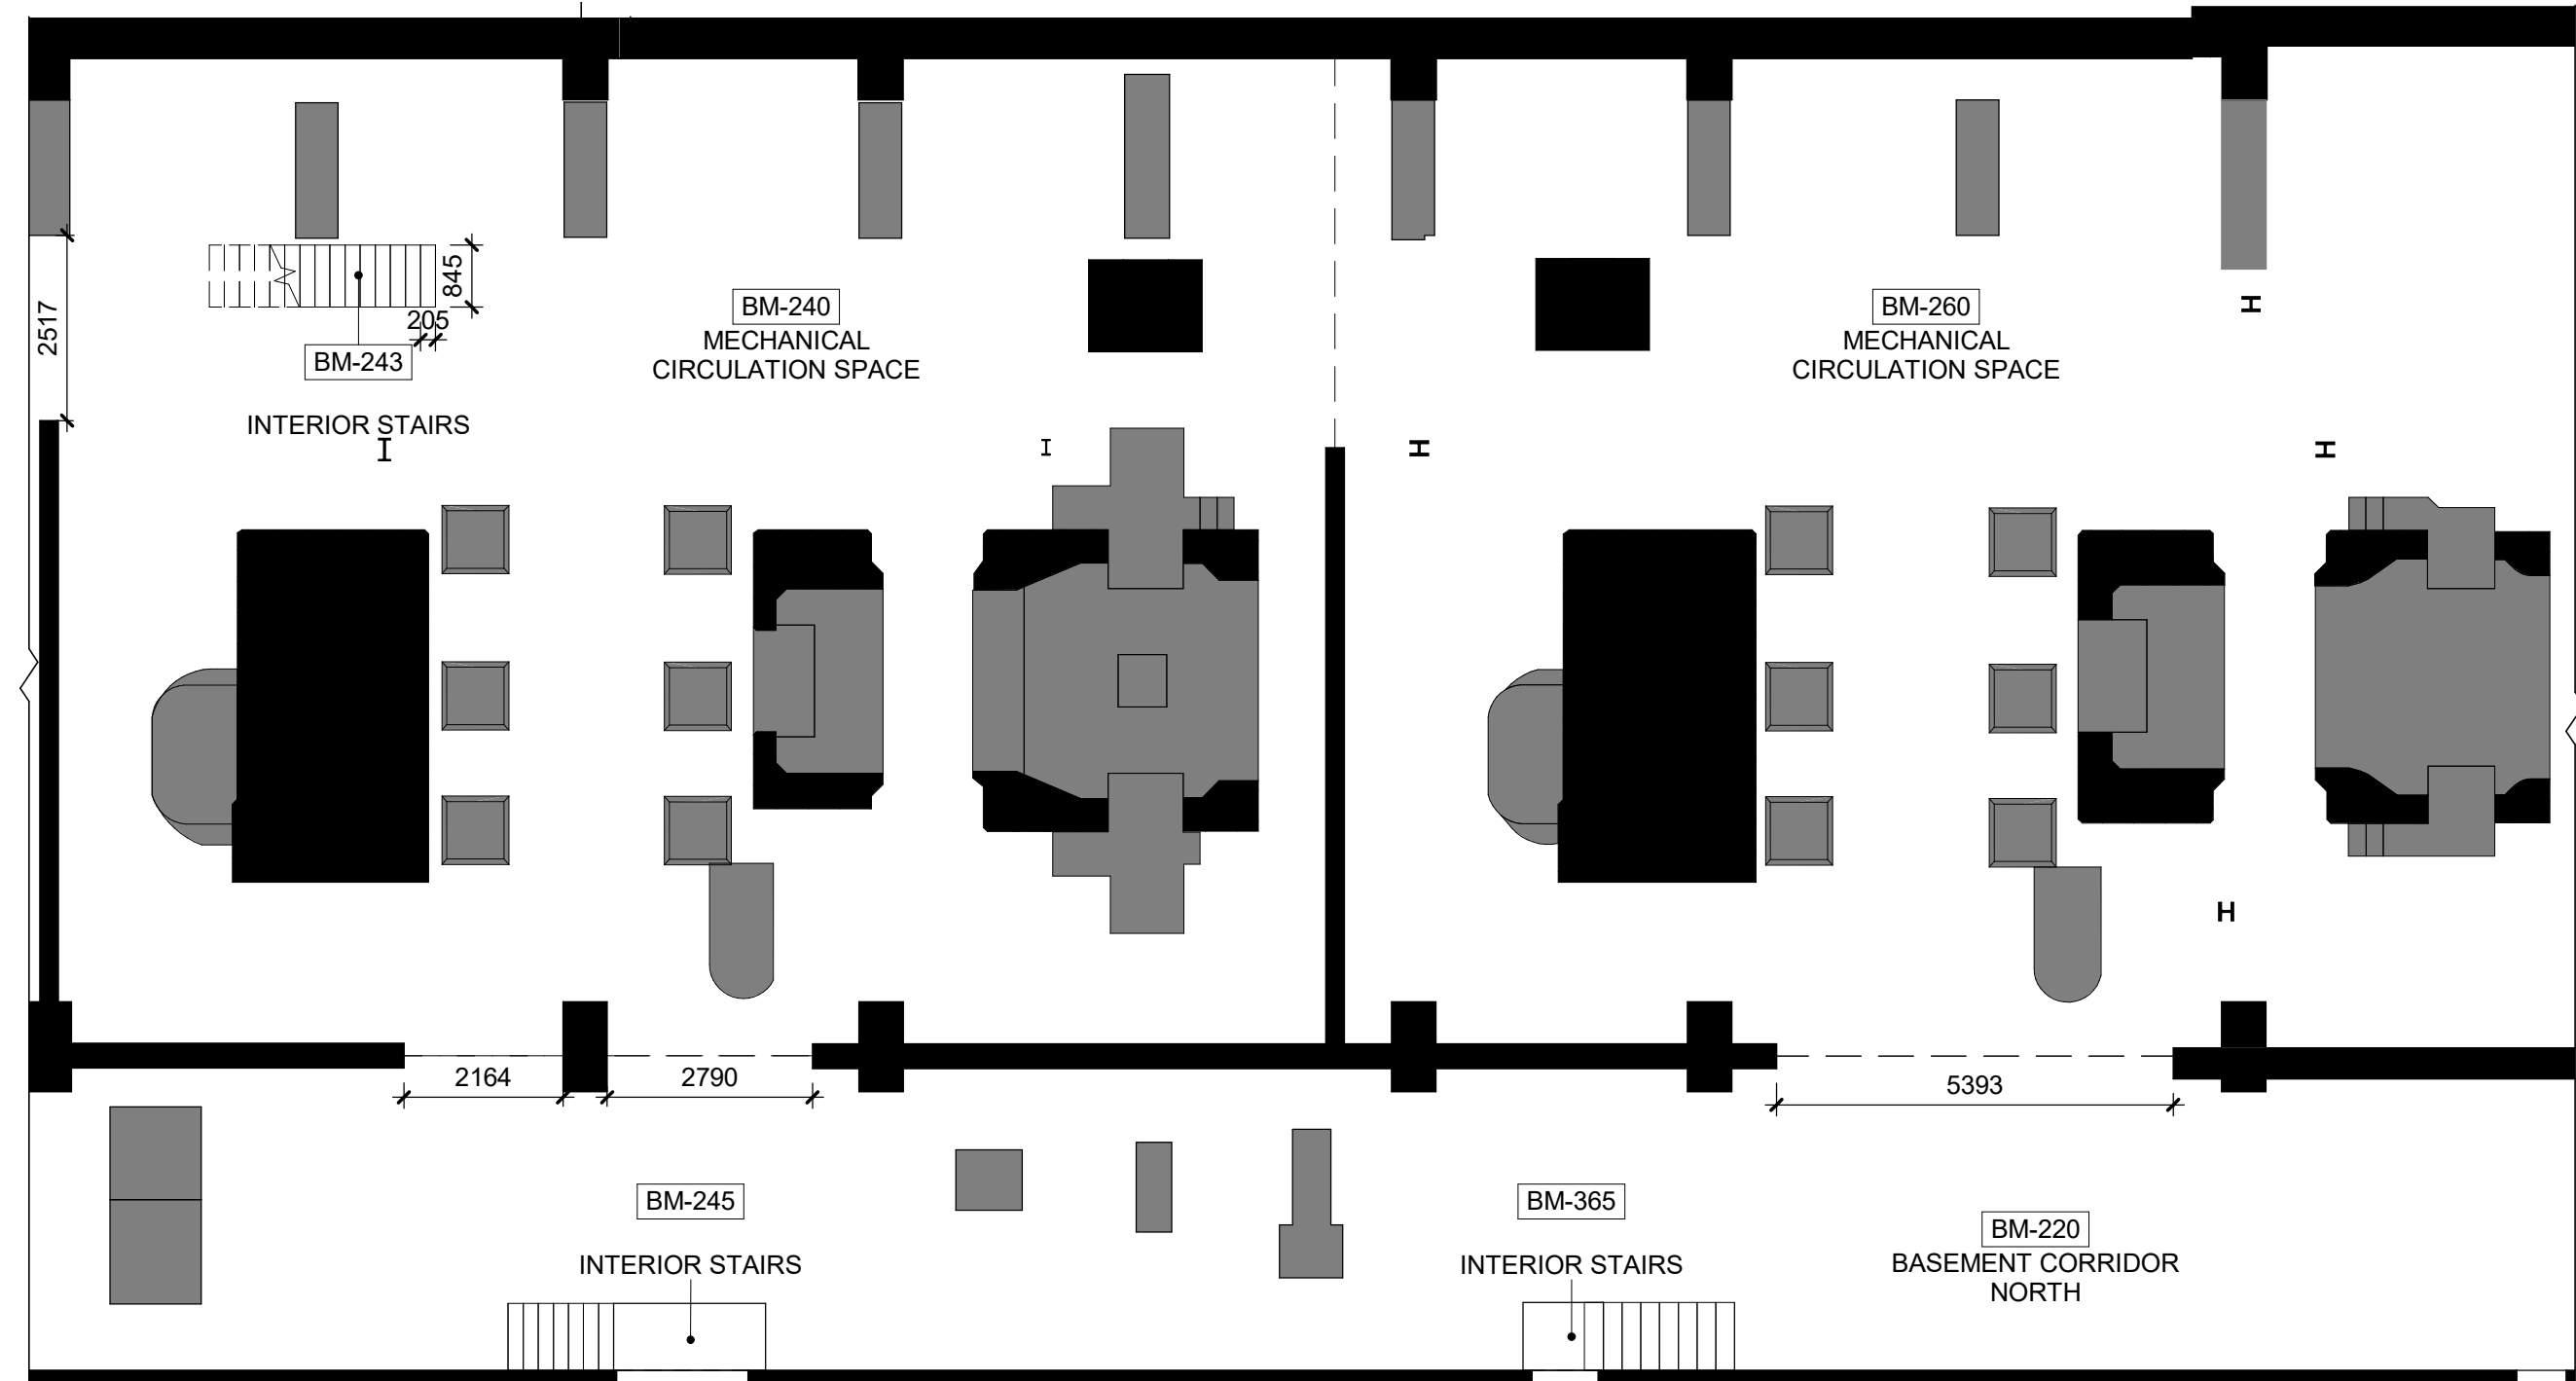

3 BM - TURBINE HALL - CENTRE REFLECTED CEILING PLAN
1 : 100

HATCH LEGEND

- CONCRETE
- METAL
- PLYWOOD
- OPEN TO BELOW
- MASKED REGION
- PROJECTING SURFACE
- CUT SURFACE

Consultant

PRIME CONSULTANT/ARCHITECTURAL
the marc boutin architectural collaborative inc.
205 9th Avenue SE, Suite 100
Calgary, AB, T2C 0R3
Contact: Richard Coder

HERITAGE
DFS Inc. Architecture & Design
400 Boulevard de Maisonneuve O.
Montreal, QC H3A 1L4
Contact: Evan Ostend

ARCHITECTURAL
Saucier + Perrotte Architects
7043 Waverly St.
Montreal, QC H2S 3J1
Contact: Anne-Marie Saucier


STRUCTURAL/CIVIL/BUILDING ENVELOPE
Reed Jones Christofferson Ltd
17415 102 Ave NW #100,
Edmonton, AB T5S 1J6
Contact: Frank Cavalliere (S), John Balla (C),
Nick Trovati (RE)

MECHANICAL/ELECTRICAL
Williams Engineering Canada Inc.
10065 Jasper Ave #200,
Edmonton, AB T5J 3B1
Contact: Sheldon Samborsky (M), Ben Rajewski (E)

BUILDING/FIRE CODE
Jensen Hughes
5855 9 St SE #106,
Calgary, AB T2H 1Z9
Contact: Kyle Duckworth

COST
BTY Group
404 8 Ave SW #645,
Calgary, AB T2P 0R9
Contact: Michael Gabelt

INDIGENITY
Nahayewit
1205 - 10903 103 Ave NW,
Edmonton, Alberta, T5K 2X6
Contact: Hunter Cardinal

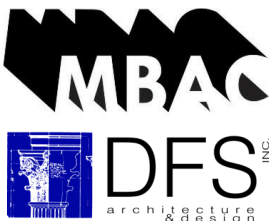

CONSULTANT PROJECT 20008

Seal

Permit

PRELIMINARY NOT FOR CONSTRUCTION



ROSSDALE POWER PLANT
ADVANCED ASSESSMENT AND
PRIORITY REHABILITATION -
HISTORIC BUILDING RECORD

CP-9496


Department INTEGRATED INFRASTRUCTURE SERVICES

No.	Description	Date
1	CONDITONS ASSESSMENT	2021-03-06
2	CONDITONS ASSESSMENT	2021-03-07
3	BUILDING RECORD	2021-04-23


Location ID ROS 105, ROS106, ROS107
Description LOW PRESSURE PLANT -
CONDITIONS ASSESSMENT

Drawing Title ROS106 TURBINE HALL BM
REFLECTED CEILING PLANS

Discipline	HERITAGE	Drawn	BD
Volume		Drawing	
Sheet	H552	Number	
File			

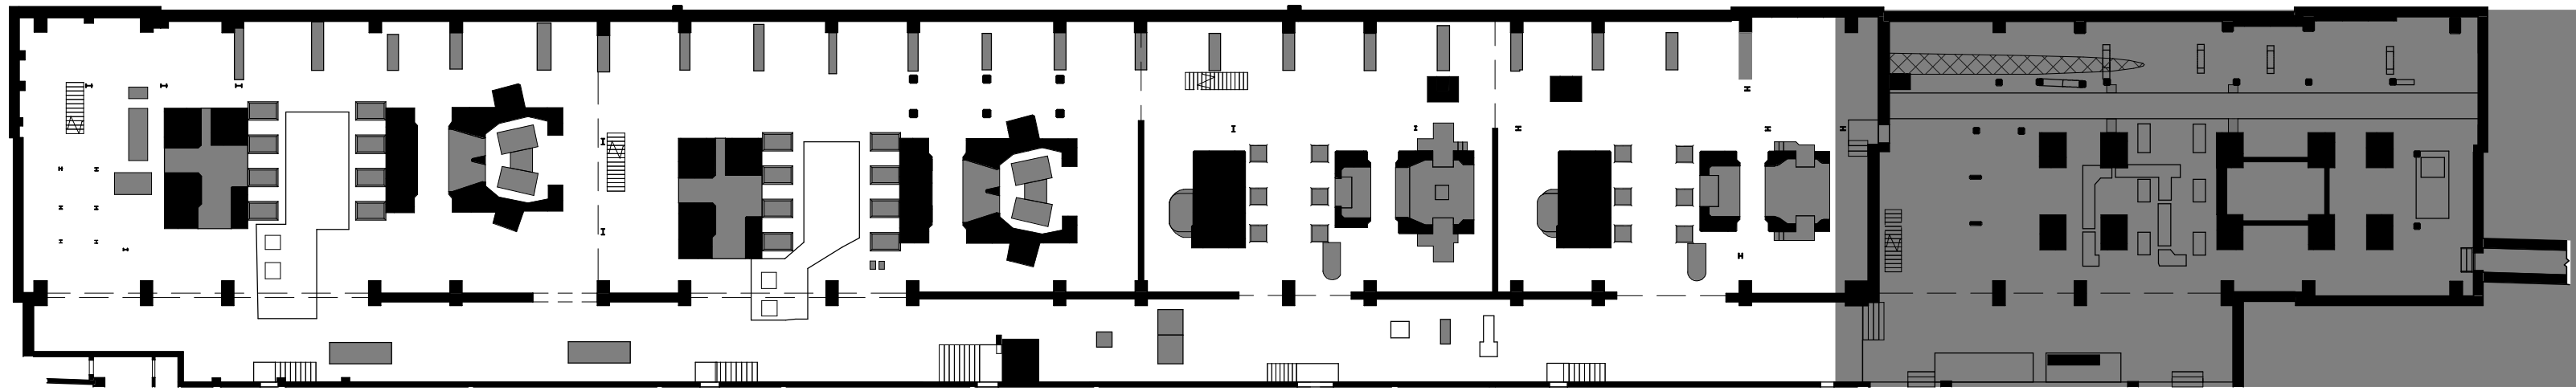

1 KEY BM - TURBINE HALL - SOUTH REFLECTED CEILING PLAN
1 : 300

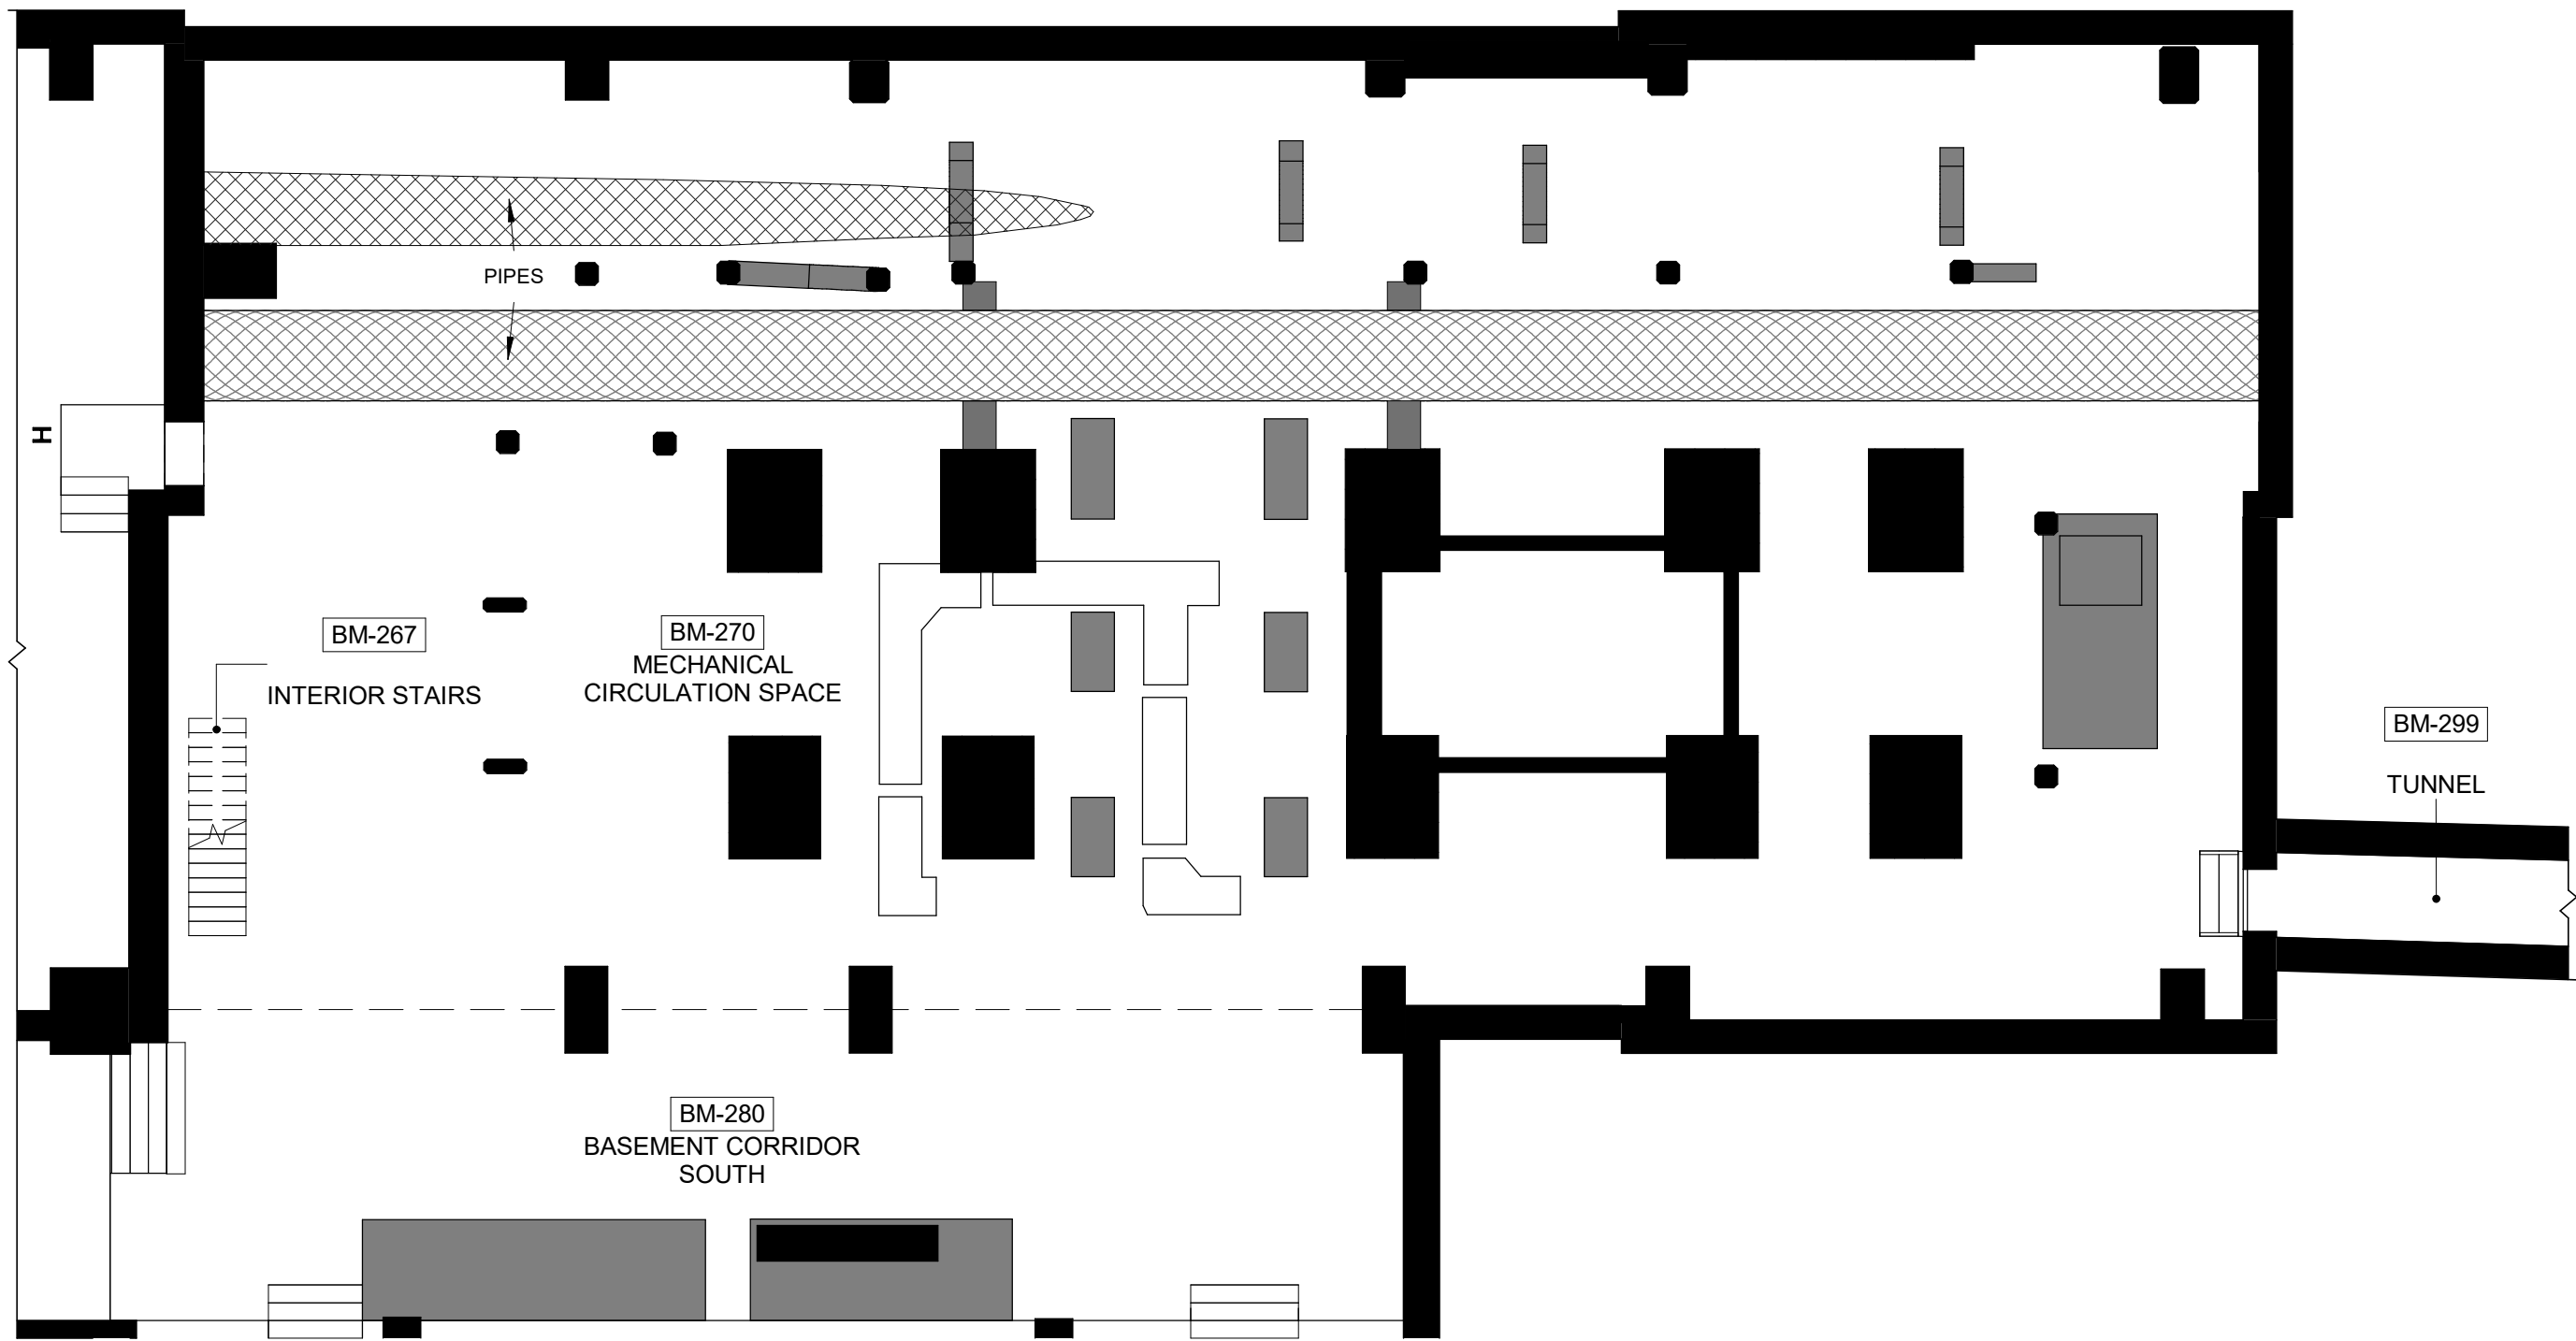

2 BM - TURBINE HALL - SOUTH REFLECTED CEILING PLAN
1 : 100

HATCH LEGEND

- CONCRETE
- METAL
- PLYWOOD
- OPEN TO BELOW
- MASKED REGION
- PROJECTING SURFACE
- CUT SURFACE

Consultant

PRIME CONSULTANT/ARCHITECTURAL
the marc boutin architectural collaborative inc.
205 9th Avenue SE, Suite 100
Calgary, AB, T2C 0R3
Contact: Richard Coder

HERITAGE
DPS Inc. Architecture & Design
400 Boulevard de Maisonneuve O.
Montreal, QC H3A 1L4
Contact: Evan Ostend

ARCHITECTURAL
Saucier + Perrotte Architectes
7043 Waverly St.
Montreal, QC H2S 3J1
Contact: Anne-Marie Saucier


STRUCTURAL/CIVIL/BUILDING ENVELOPE
Reed Jones Christofferson Ltd
17415 102 Ave NW #100,
Edmonton, AB T5S 1J6
Contact: Frank Cavaliere (S), John Balla (C),
Nick Trovati (RE)

MECHANICAL/ELECTRICAL
Williams Engineering Canada Inc.
10065 Jasper Ave #200,
Edmonton, AB T5J 3B1
Contact: Sheldon Samborsky (M), Ben Rajewski (E)

BUILDING/FIRE CODE
Jensen Hughes
5855 9 St SE #106,
Calgary, AB T2H 1Z9
Contact: Kyle Duckworth

COST
BTY Group
404 8 Ave SW #645,
Calgary, AB T2P 0R9
Contact: Michael Giesert

INDIGENITY
Nahayewin
1205 - 10903 103 Ave NW,
Edmonton, Alberta, T5K 2K6
Contact: Hunter Cardinal

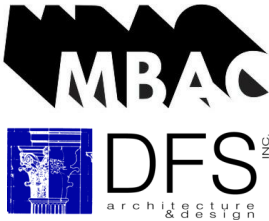

CONSULTANT PROJECT 20008

Seal

Permit

PRELIMINARY NOT FOR CONSTRUCTION



ROSSDALE POWER PLANT
ADVANCED ASSESSMENT AND
PRIORITY REHABILITATION -
HISTORIC BUILDING RECORD

CP-9496

Department INTEGRATED INFRASTRUCTURE SERVICES

No.	Description	Date
1	CONDITIONS ASSESSMENT	2021-03-06
2	CONDITIONS ASSESSMENT	2021-03-07
3	BUILDING RECORD	2021-04-23

Location ID ROS 105, ROS106, ROS107
Description LOW PRESSURE PLANT -
CONDITIONS ASSESSMENT


Drawing Title ROS106 TURBINE HALL BM
REFLECTED CEILING PLANS

Discipline	HERITAGE	Drawn	BD
Volume		Drawing	
Sheet	H553	Number	
File			


Conditions Legend

Metal Deterioration
Corrosion


The Conditions Legend is specific to the subject building of each report and conditions drawing set

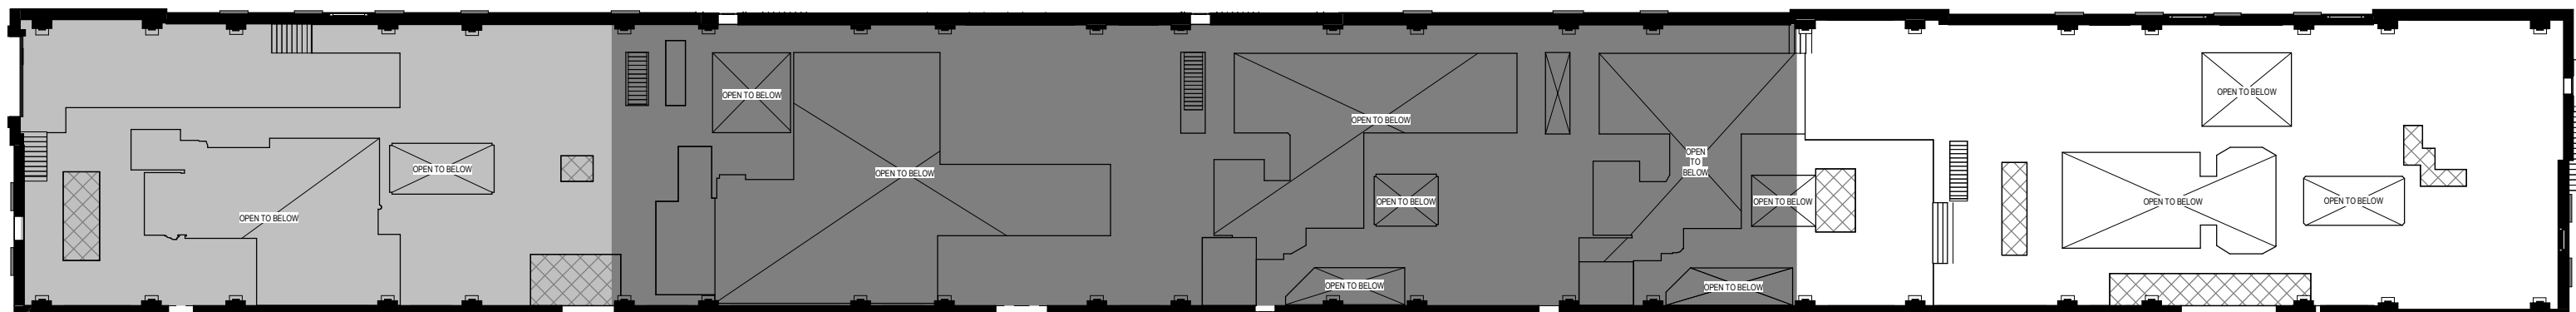

1 KEY MN - TURBINE HALL REFLECTED CEILING PLAN
1 : 300

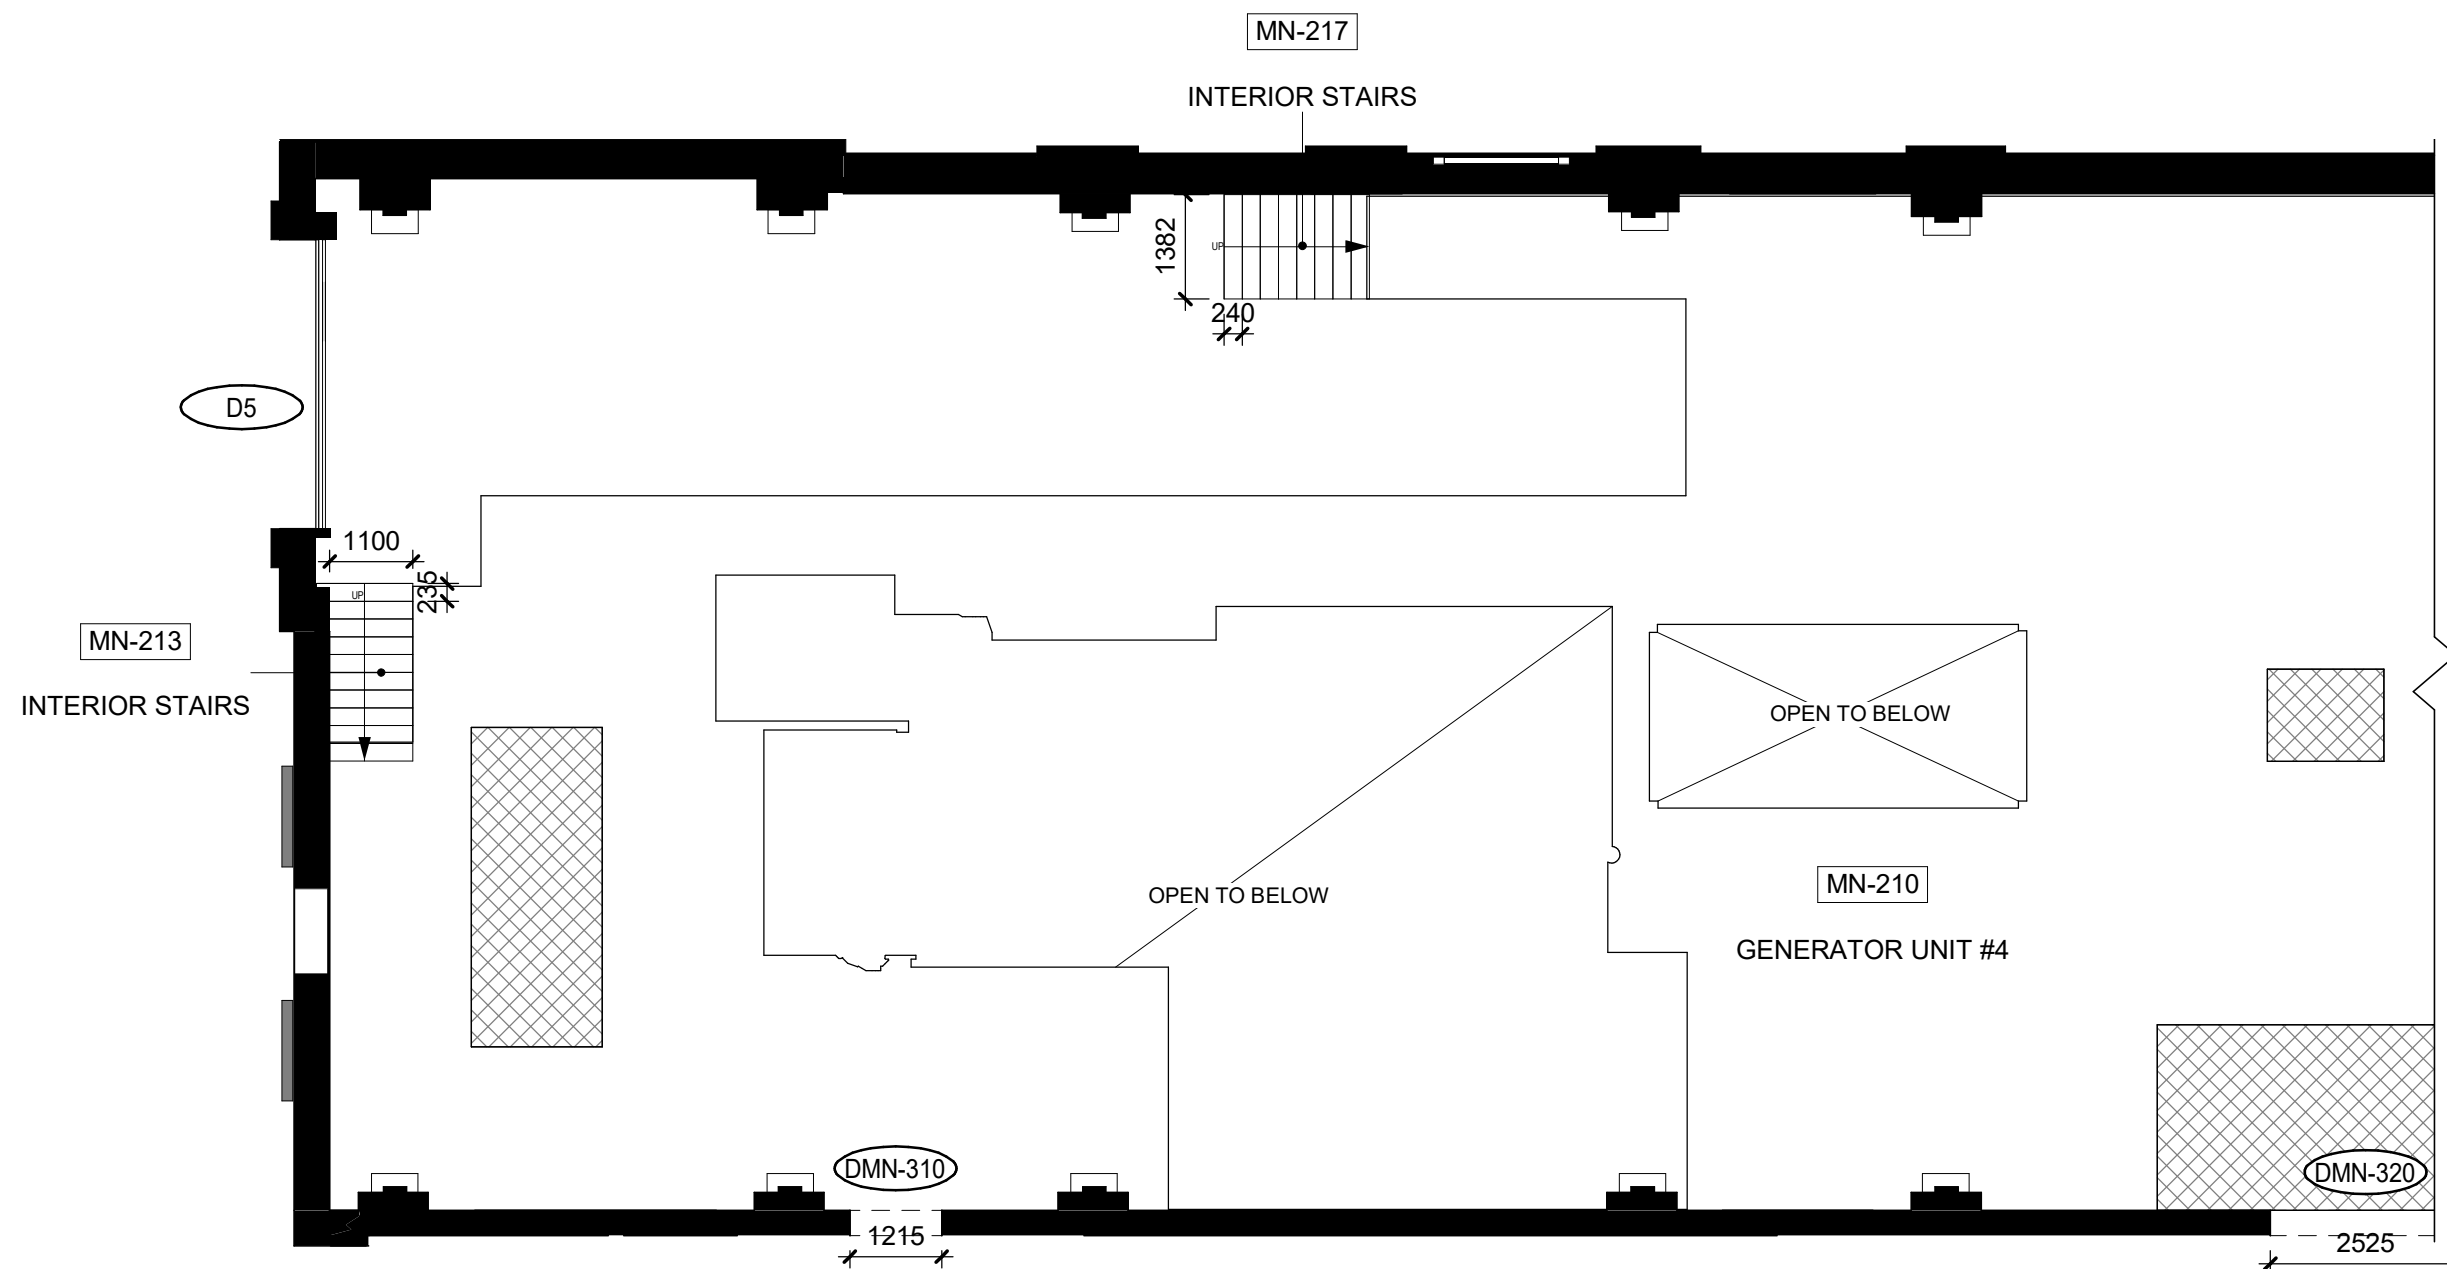

2 MN - TURBINE HALL - NORTH REFLECTED CEILING PLAN
1 : 100

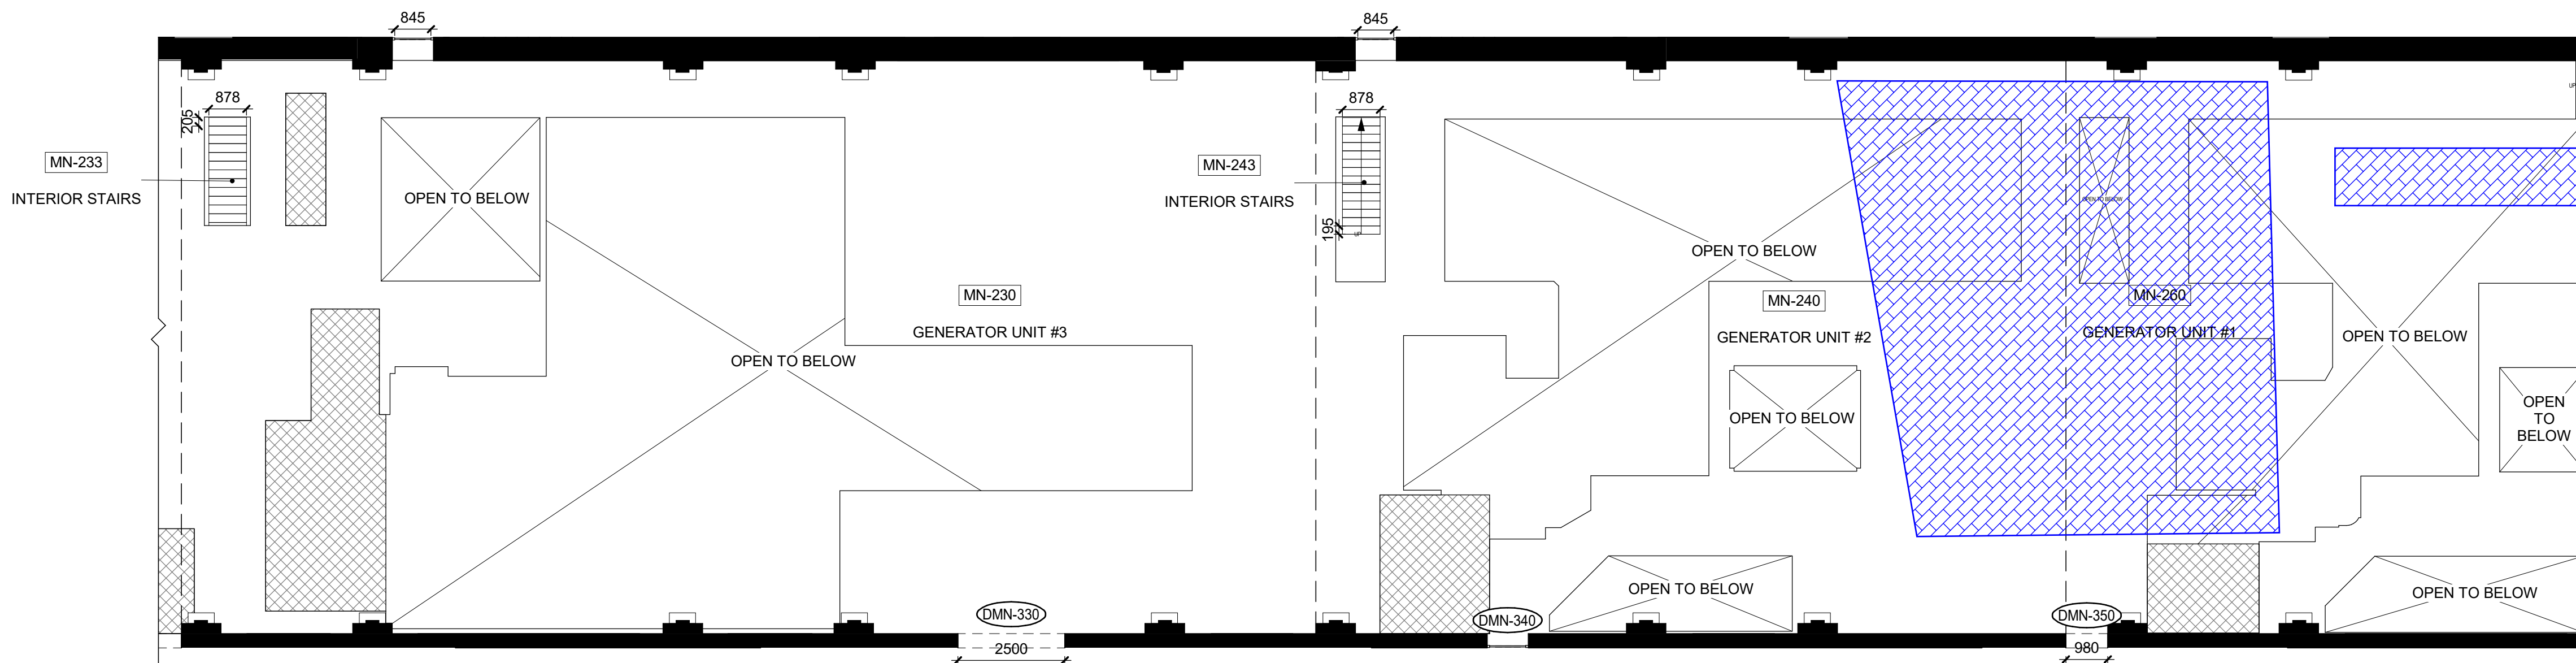

3 MN - TURBINE HALL - CENTRE REFLECTED CEILING PLAN
1 : 100

HATCH LEGEND

- CONCRETE
- METAL
- PLYWOOD
- OPEN TO BELOW
- MASKED REGION
- PROJECTING SURFACE
- CUT SURFACE

Consultant

PRIME CONSULTANT/ARCHITECTURAL
the marc boutin architectural collaborative inc.
205 9th Avenue SE, Suite 100
Calgary, AB, T2C 0R3
Contact: Richard Collier

HERITAGE
DPS Inc. Architecture & Design
400 Boulevard de Maisonneuve O.
Montreal, QC H3A 1L4
Contact: Evan Ostend

ARCHITECTURAL
Saucier + Perrotte Architectes
7043 Waverly St.
Montreal, QC H2S 3J1
Contact: Anne-Marie Saucier

STRUCTURAL/CIVIL/BUILDING ENVELOPE
Reed Jones Christofferson Ltd
17415 102 Ave NW #100,
Edmonton, AB T5S 1J6
Contact: Frank Cavaliere (S), John Balla (C),
Nick Trovato (RE)

MECHANICAL/ELECTRICAL
Williams Engineering Canada Inc.
10085 Jasper Ave #200,
Edmonton, AB T5J 3B1
Contact: Sheldon Samborsky (M), Ben Rajewski (E)

BUILDING/FIRE CODE
Jensen Hughes
5855 9 St SE #106,
Calgary, AB T2H 1Z9
Contact: Kyle Duckworth

COST
BTY Group
404 8 Ave SW #645,
Calgary, AB T2P 0R9
Contact: Michael Giesert

INDIGENITY
Nahayewin
1205 - 10903 103 Ave NW,
Edmonton, Alberta, T5K 2X6
Contact: Hunter Cardinal



CONSULTANT PROJECT 20008

Seal	Permit
	PRELIMINARY NOT FOR CONSTRUCTION

ROSSDALE POWER PLANT
ADVANCED ASSESSMENT AND
PRIORITY REHABILITATION -
HISTORIC BUILDING RECORD

CP-9496


Department INTEGRATED INFRASTRUCTURE SERVICES

No.	Description	Date
1	CONDIONS ASSESSMENT	2021-03-06
2	CONDIONS ASSESSMENT	2021-03-07
3	BUILDING RECORD	2021-04-23


Location ID ROS 105, ROS106, ROS107
Description LOW PRESSURE PLANT -
CONDITIONS ASSESSMENT

Drawing Title ROS106 TURBINE HALL MN
REFLECTED CEILING PLAN

Discipline	HERITAGE	Drawn	BD
Volume		Drawing	
Sheet	H554	Number	
File			

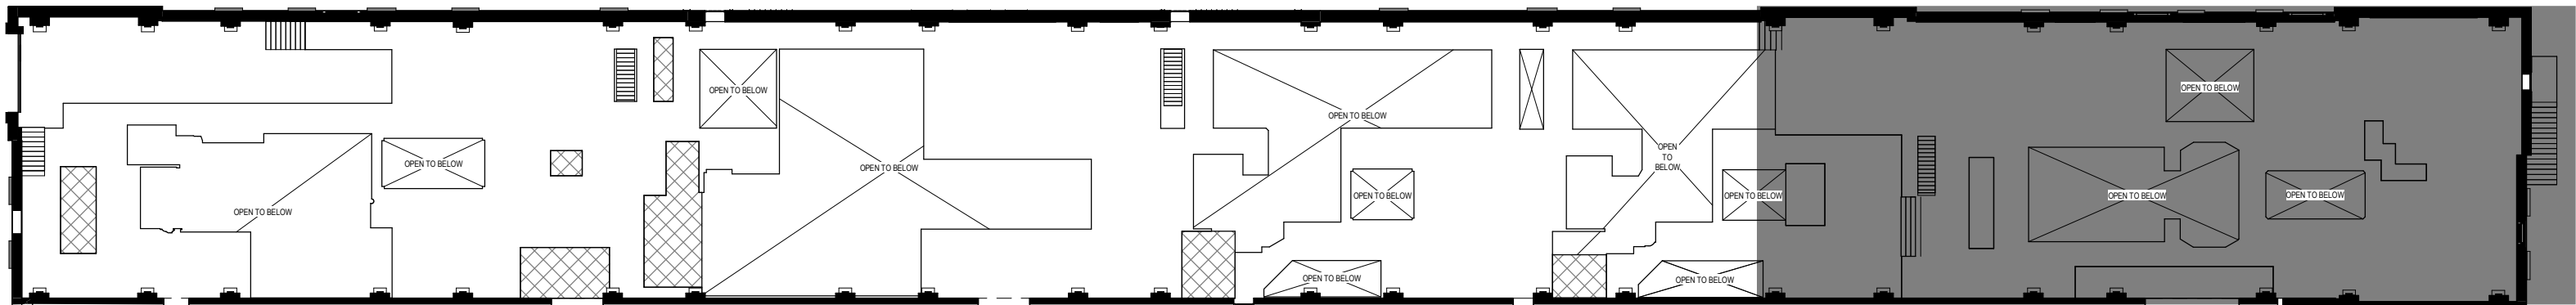

1 KEY MN - TURBINE HALL - SOUTH REFLECTED CEILING PLAN
1 : 300

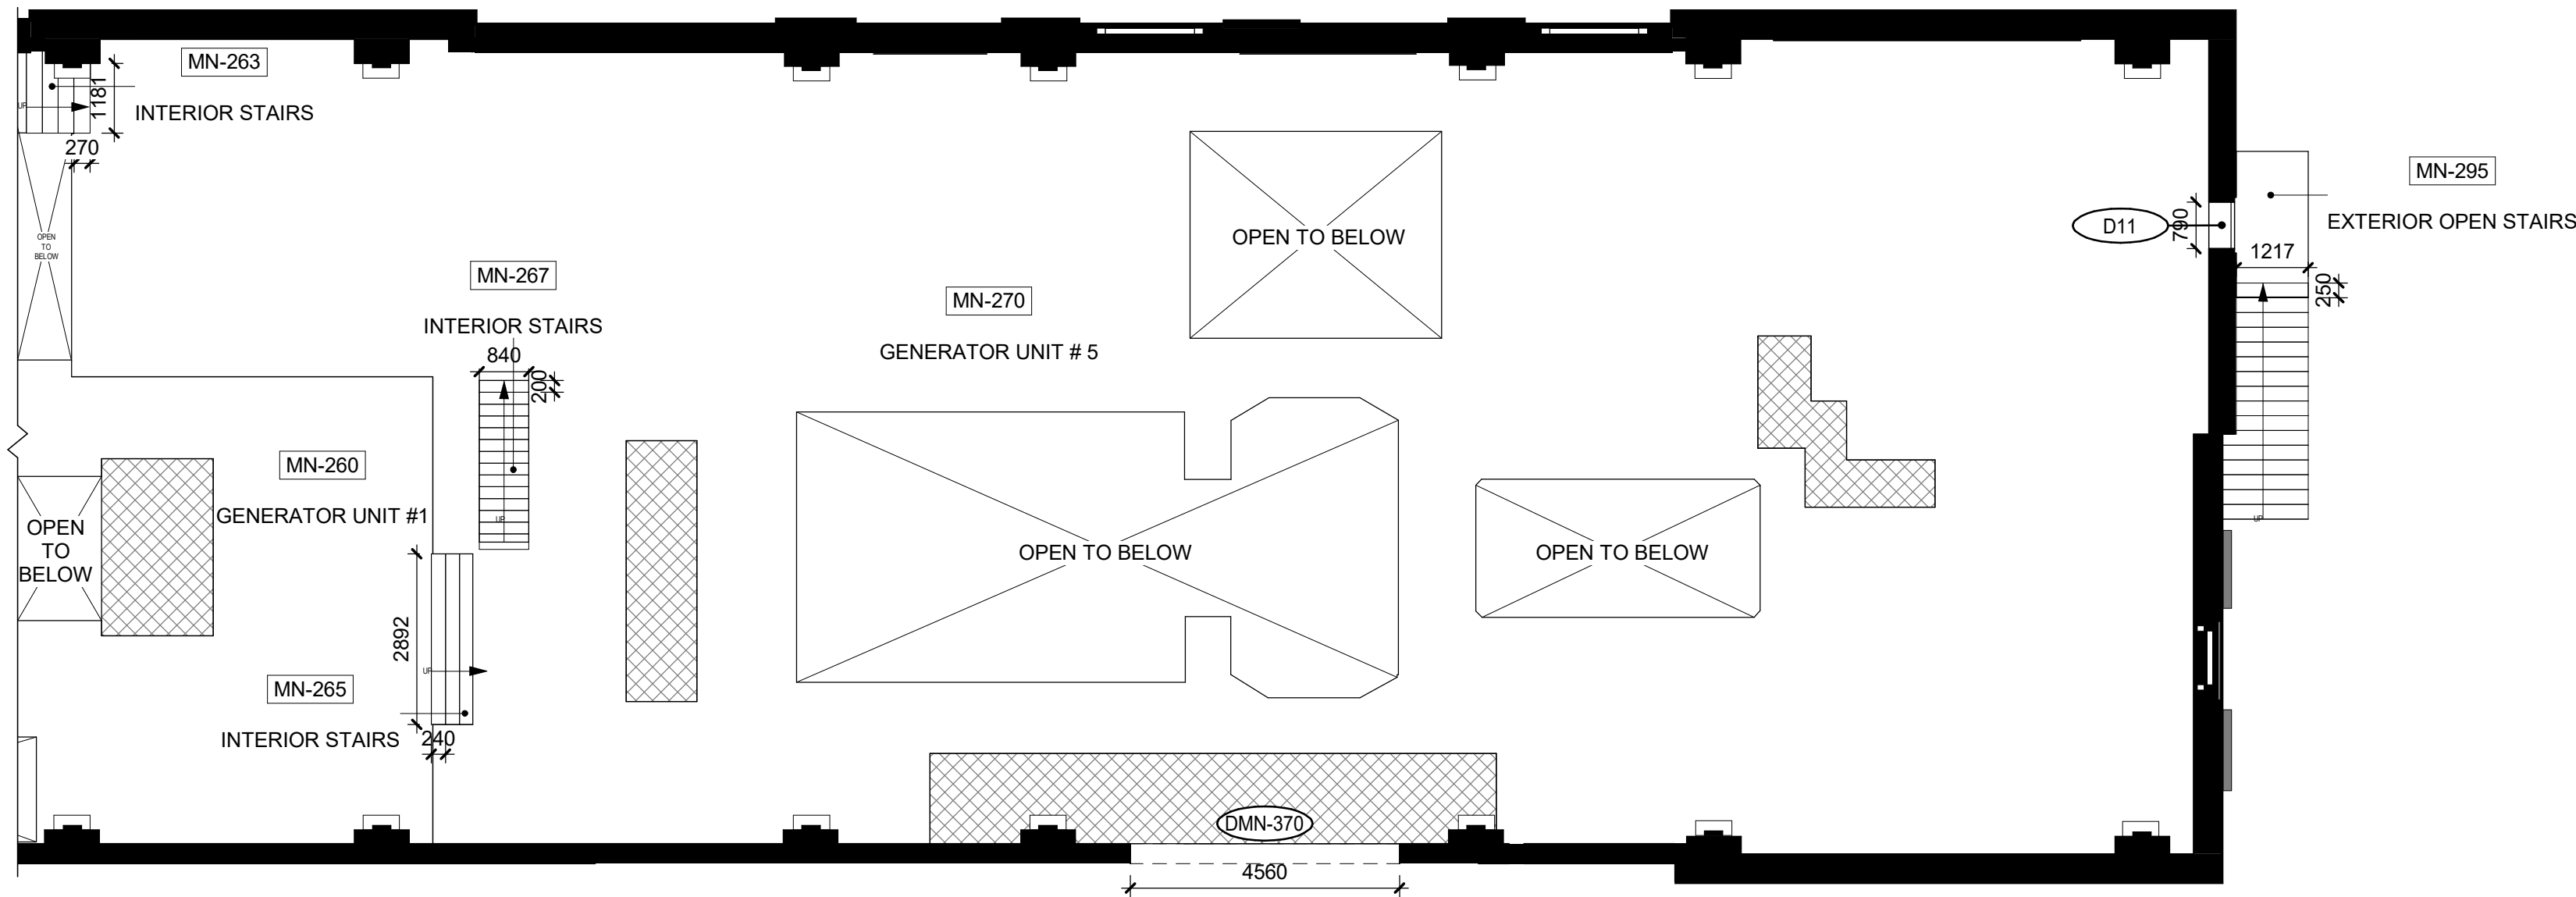

2 MN - TURBINE HALL - SOUTH REFLECTED CEILING PLAN
1 : 100

HATCH LEGEND

- CONCRETE
- METAL
- PLYWOOD
- OPEN TO BELOW
- MASKED REGION
- PROJECTING SURFACE
- CUT SURFACE

Consultant

PRIME CONSULTANT/ARCHITECTURAL
the marc boutin architectural collaborative inc.
205 9th Avenue SE, Suite 100
Calgary, AB, T2C 0R3
Contact: Richard Coder

HERITAGE
DPS Inc. Architecture & Design
400 Boulevard de Maisonneuve O.
Montreal, QC H3A 1L4
Contact: Evan Ostend

ARCHITECTURAL
Saucier + Perrotte Architectes
7043 Waverly St.
Montreal, QC H2S 3J1
Contact: Anne-Marie Saucier


STRUCTURAL/CIVIL/BUILDING ENVELOPE
Reed Jones Christofferson Ltd
17415 102 Ave NW #100,
Edmonton, AB T5S 1J6
Contact: Frank Cavaliere (S), John Balla (C),
Nick Trovati (RE)

MECHANICAL/ELECTRICAL
Williams Engineering Canada Inc.
10065 Jasper Ave #200,
Edmonton, AB T5J 3B1
Contact: Sheldon Samborsky (M), Ben Rajewski (E)

BUILDING/FIRE CODE
Jensen Hughes
5855 9 St SE #106,
Calgary, AB T2H 1Z9
Contact: Kyle Duckworth

COST
BTY Group
404 8 Ave SW #645,
Calgary, AB T2P 0R9
Contact: Michael Giesert

INDIGENITY
Nahayewin
1205 - 10903 103 Ave NW,
Edmonton, Alberta, T5K 2X6
Contact: Hunter Cardinal

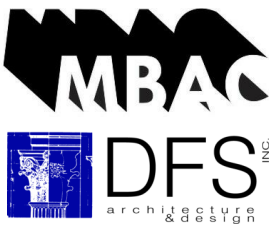

CONSULTANT PROJECT 20008

Seal

Permit

PRELIMINARY NOT FOR CONSTRUCTION



ROSSDALE POWER PLANT
ADVANCED ASSESSMENT AND
PRIORITY REHABILITATION -
HISTORIC BUILDING RECORD

CP-9496

Department INTEGRATED INFRASTRUCTURE SERVICES


No.	Description	Date
1	CONDITONS ASSESSMENT	2021-03-06
2	CONDITONS ASSESSMENT	2021-03-07
3	BUILDING RECORD	2021-04-23

Location ID ROS 105, ROS106, ROS107


Description LOW PRESSURE PLANT -
CONDITIONS ASSESSMENT

Drawing Title ROS106 TURBINE HALL MN
REFLECTED CEILING PLAN


Discipline	HERITAGE	Drawn	BD
Volume		Drawing	
Sheet	H555	Number	
File			

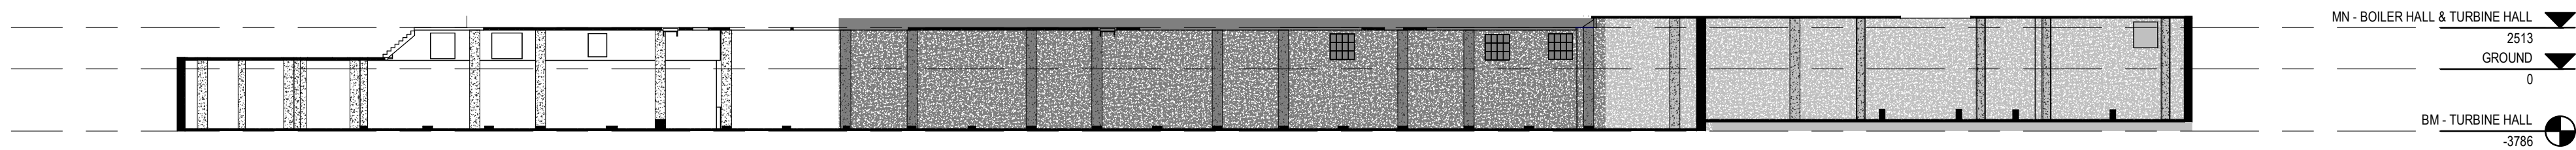


1 KEY BM - INTERIOR EAST TURBINE HALL
1 : 300

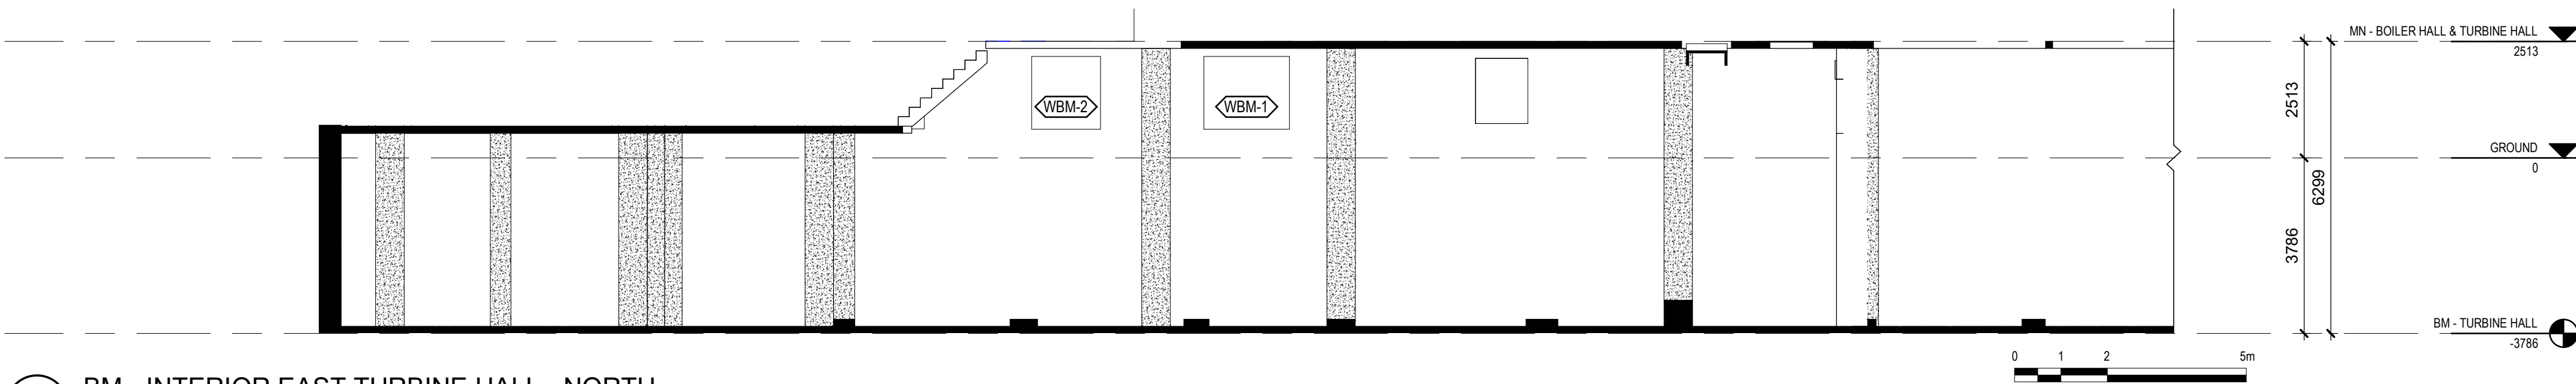

2 BM - INTERIOR EAST TURBINE HALL - NORTH
1 : 100

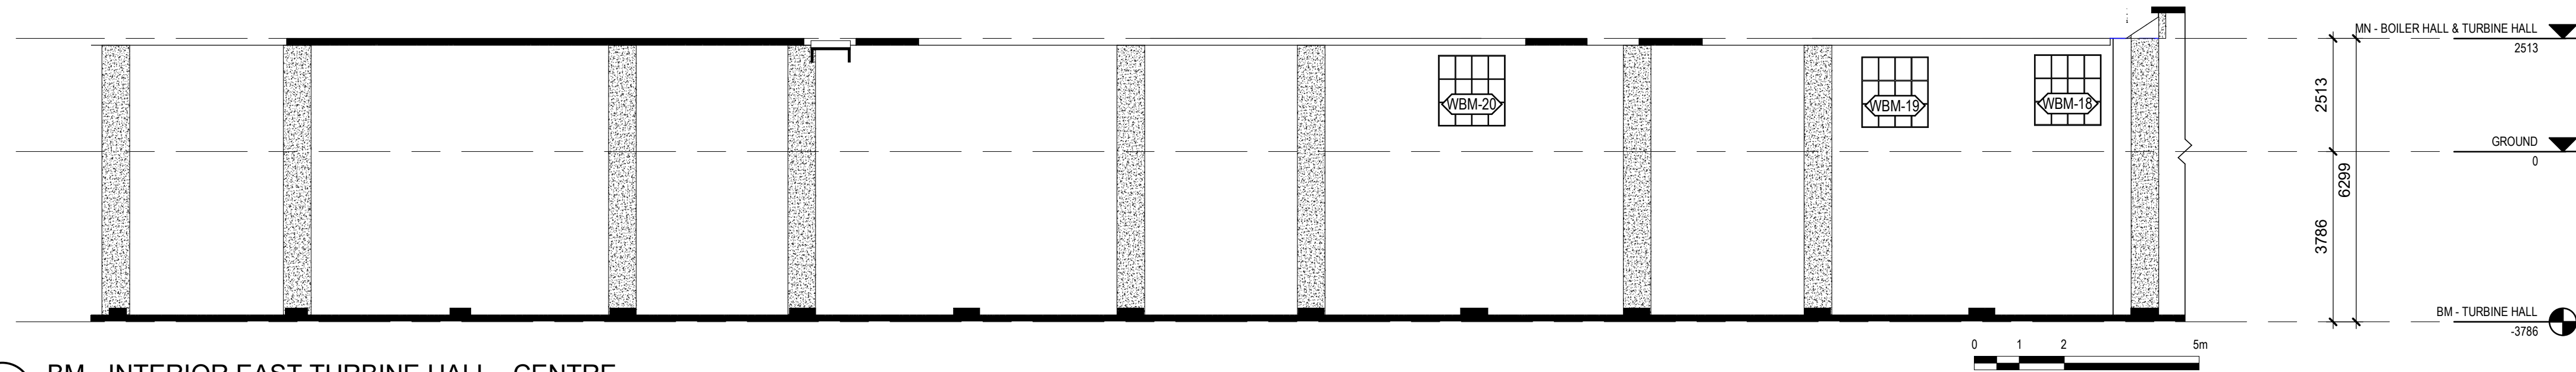

3 BM - INTERIOR EAST TURBINE HALL - CENTRE
1 : 100

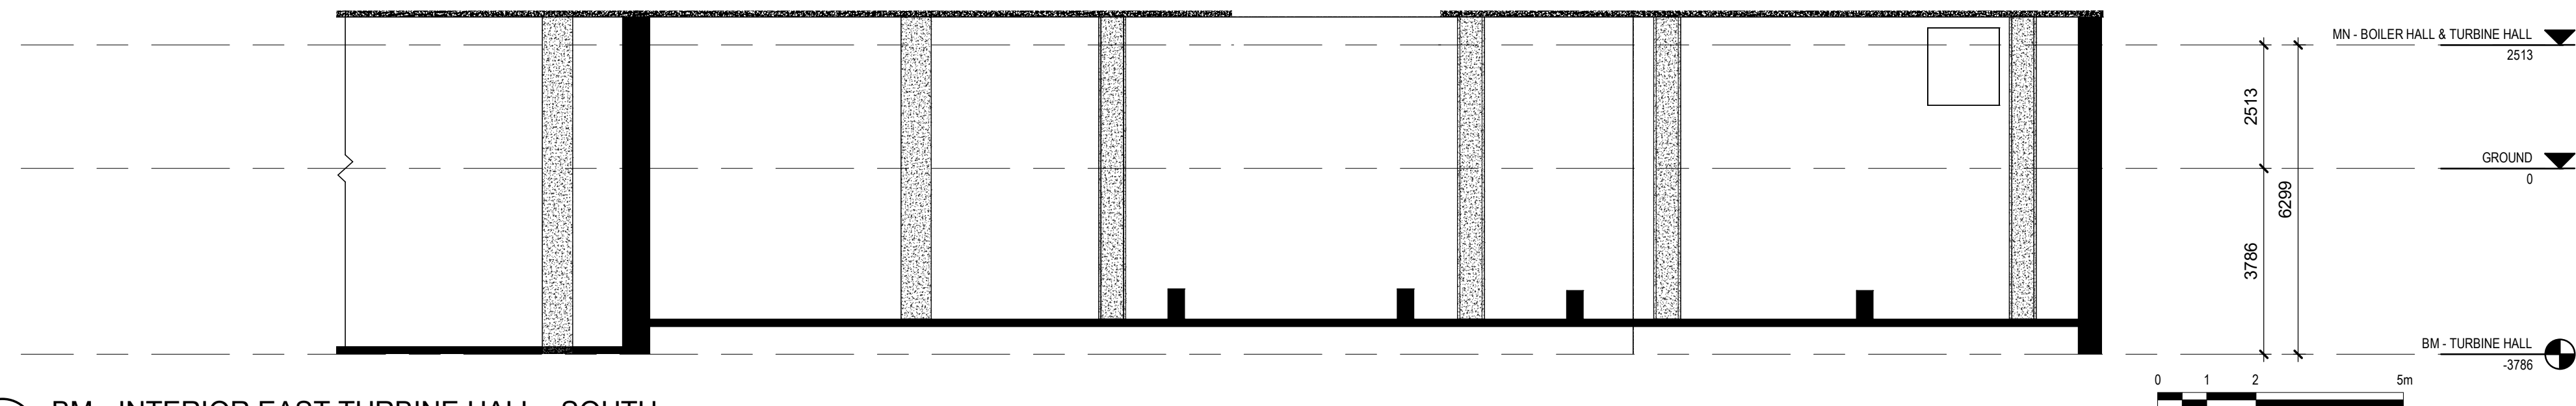

4 BM - INTERIOR EAST TURBINE HALL - SOUTH
1 : 100

HATCH LEGEND

- CONCRETE
- METAL
- PLYWOOD
- OPEN TO BELOW
- MASKED REGION
- PROJECTING SURFACE
- CUT SURFACE

Consultant

PRIME CONSULTANT/ARCHITECTURAL
the marc boutin architectural collaborative inc.
10065 Jasper Ave #200,
205 9th Avenue SE, Suite 100
Calgary, AB, T2C 0R3
Contact: Richard Colter

MECHANICAL/ELECTRICAL
Williams Engineering Canada Inc.
10065 Jasper Ave #200,
Edmonton, AB T5J 3B1
Contact: Sheldon Samborsky (M), Ben Rajewski (E)

HERITAGE
DPS Inc. Architecture & Design
400 Boulevard de Maisonneuve O,
Montreal, QC H3A 1L4
Contact: Evan Ostend

ARCHITECTURAL
Saucier + Perrotte Architectes
7043 Waverly St,
Montreal, QC H2S 3J1
Contact: Anne-Marie Saucier

STRUCTURAL/CIVIL/BUILDING ENVELOPE
Reed Jones Christofferson Ltd
17415 102 Ave NW #100,
Edmonton, AB T5S 1J6
Contact: Frank Cavaliere (S), John Balla (C),
Nick Trovati (RE)

BUILDING/FIRE CODE
Jensen Hughes
5855 9 St SE #106,
Calgary, AB T2H 1Z9
Contact: Kyle Duckworth

COST
BTY Group
404 8 Ave SW #645,
Calgary, AB T2P 0R9
Contact: Michael Giesert

INDIGENITY
Nahwegahnee
1205 - 10903 103 Ave NW,
Edmonton, Alberta, T5K 2X6
Contact: Hunter Cardinal

CONSULTANT PROJECT 20008

Seal	Permit
	PRELIMINARY NOT FOR CONSTRUCTION

Edmonton

ROSSDALE POWER PLANT
ADVANCED ASSESSMENT AND
PRIORITY REHABILITATION -
HISTORIC BUILDING RECORD

CP-9496


Department	INTEGRATED INFRASTRUCTURE SERVICES
------------	------------------------------------

No.	Description	Date
1	BUILDING RECORD	2021-02-02
2	BUILDING RECORD	2021-02-15
3	BUILDING RECORD	2021-02-19
4	CONDITIONS ASSESSMENT	2021-03-06
5	CONDITIONS ASSESSMENT	2021-03-07
6	BUILDING RECORD	2021-03-12
7	BUILDING RECORD	2021-04-23


Location ID	ROS 105, ROS106, ROS107
Description	LOW PRESSURE PLANT - CONDITIONS ASSESSMENT

Drawing Title	ROS106 TURBINE HALL BM INTERIOR ELEVATIONS
---------------	---


Discipline	HERITAGE	Drawn	BD
Volume		Drawing Number	
Sheet	H654		
File			

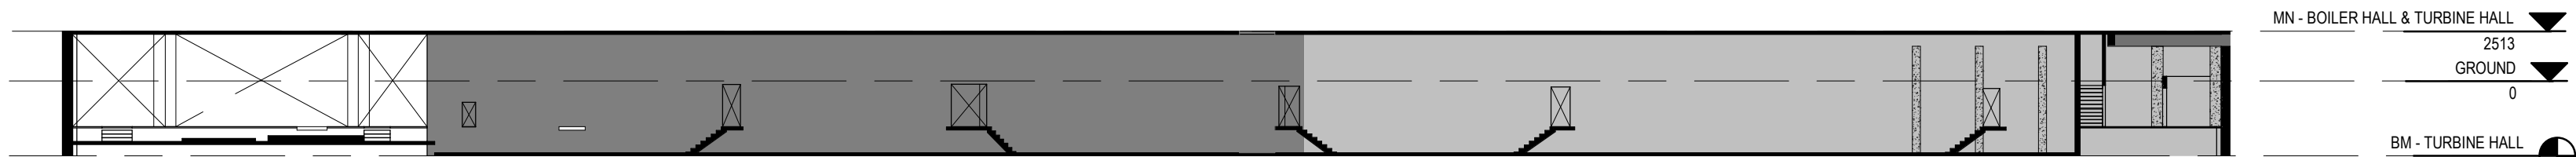


1 KEY BM - INTERIOR WEST TURBINE HALL
1 : 300

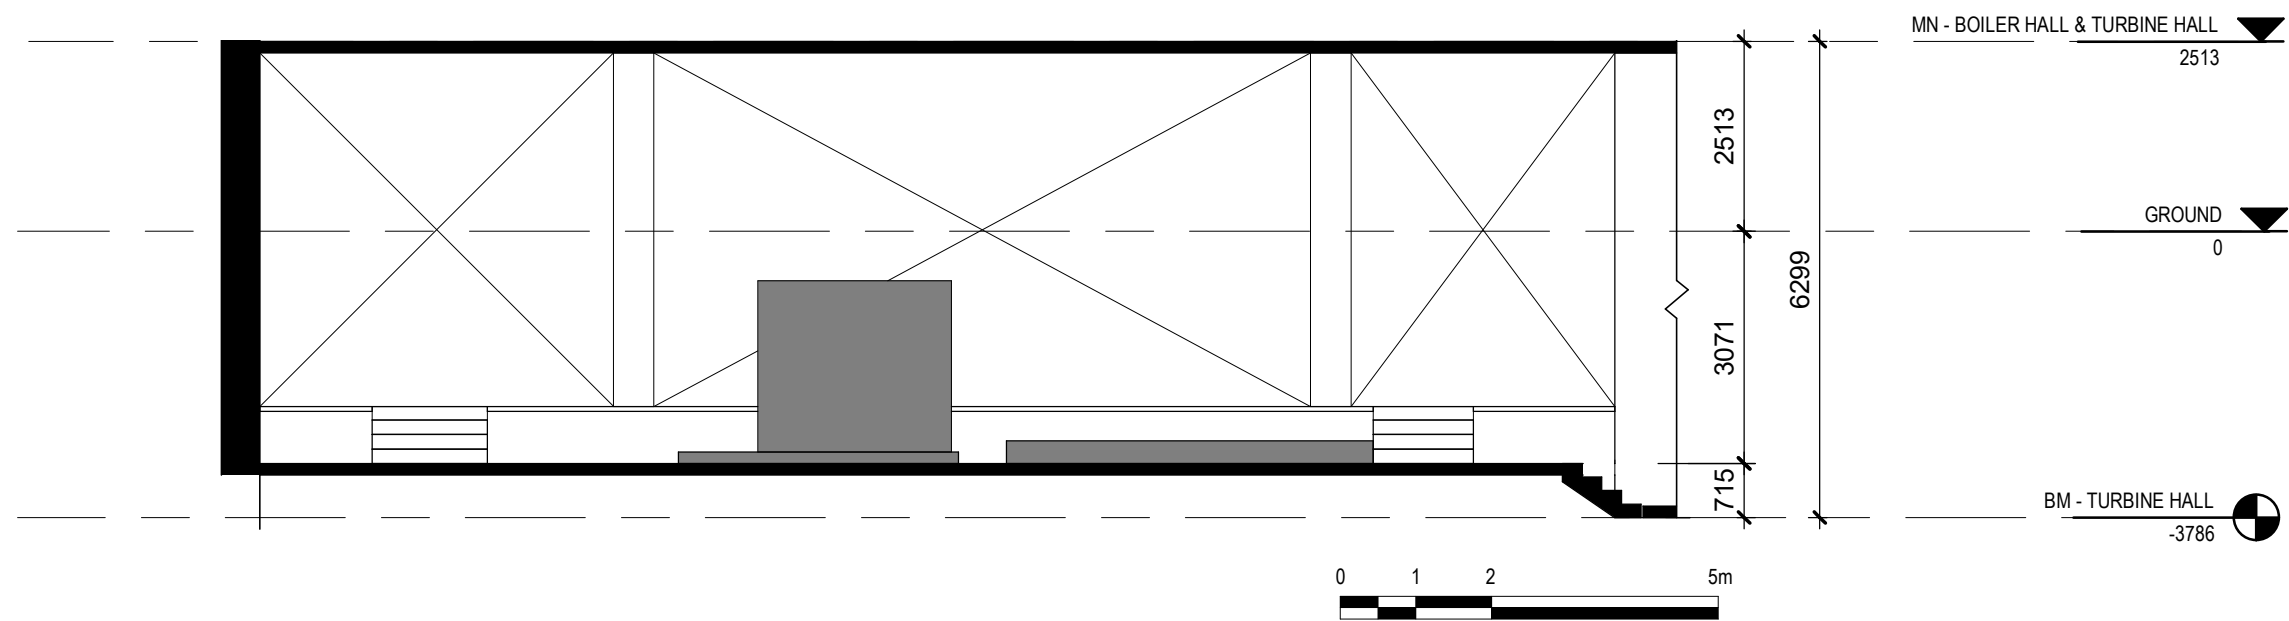


2 BM - INTERIOR WEST TURBINE HALL - SOUTH
1 : 100

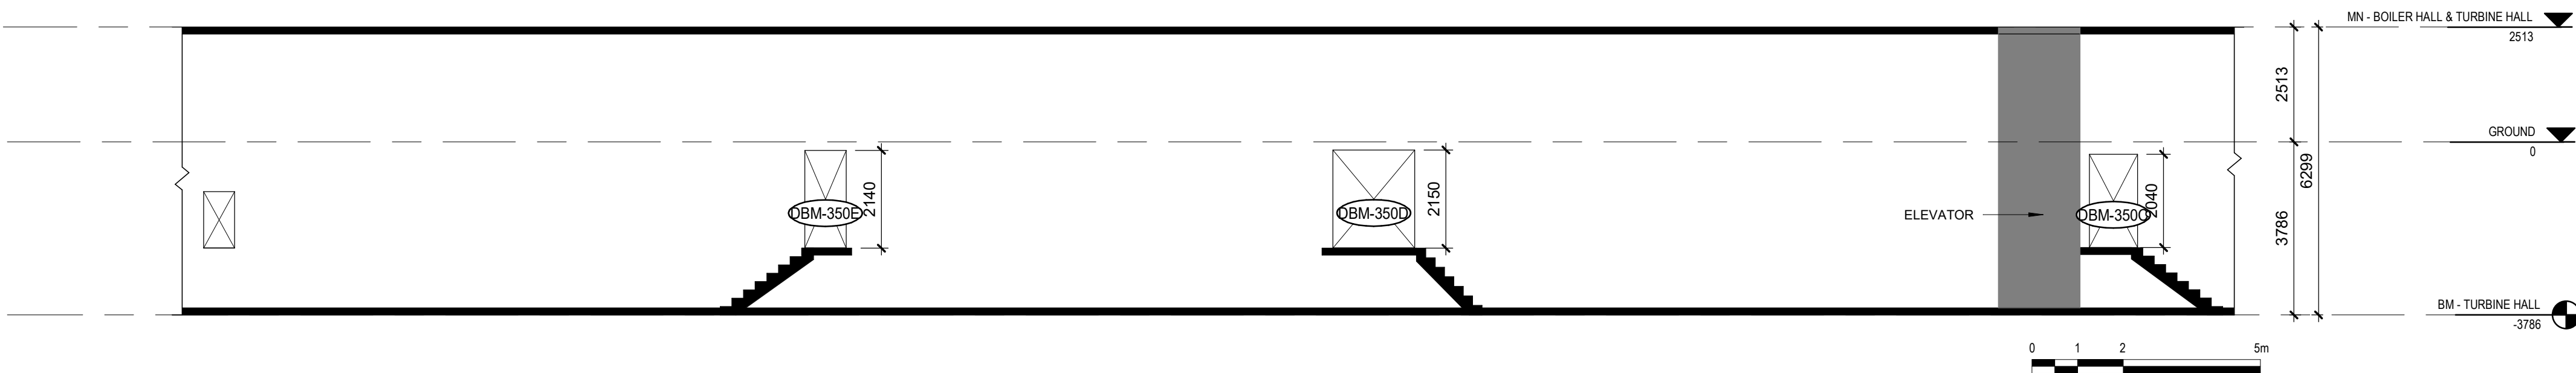


3 BM - INTERIOR WEST TURBINE HALL - CENTRE
1 : 100

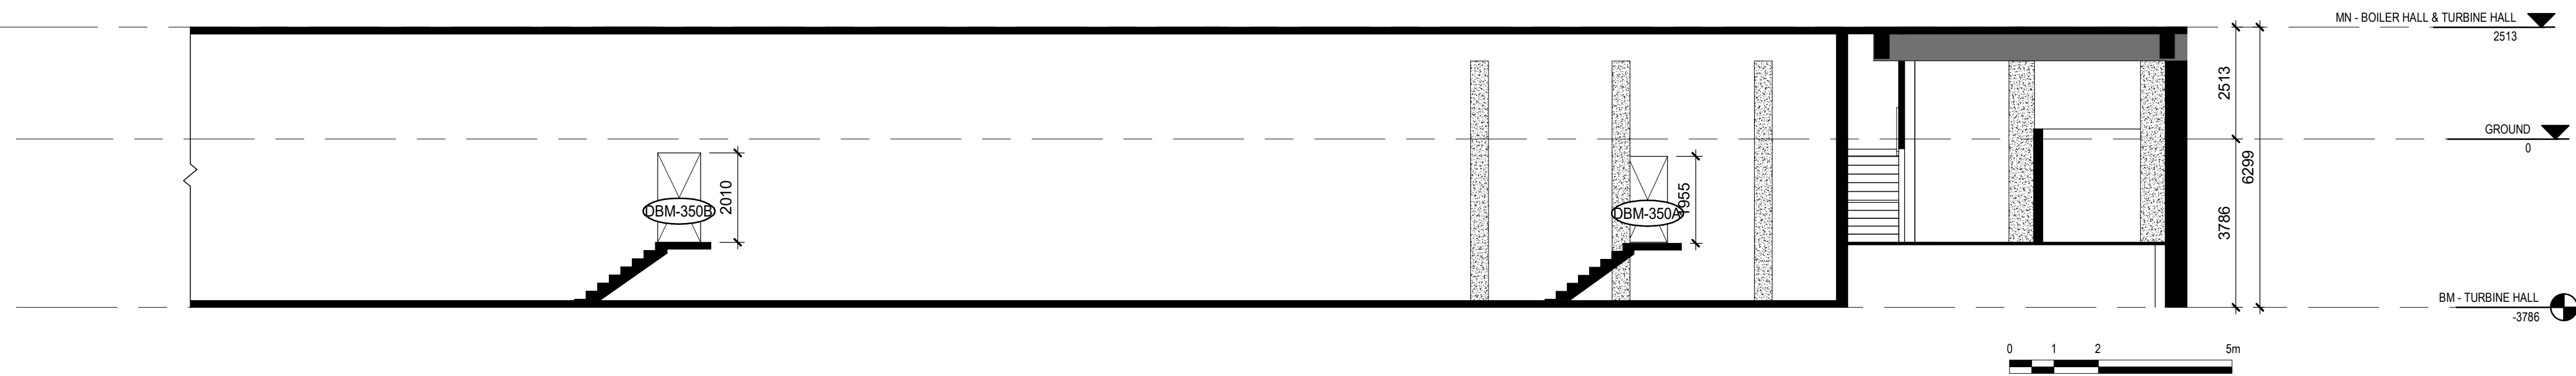

4 BM - INTERIOR WEST TURBINE HALL - NORTH
1 : 100

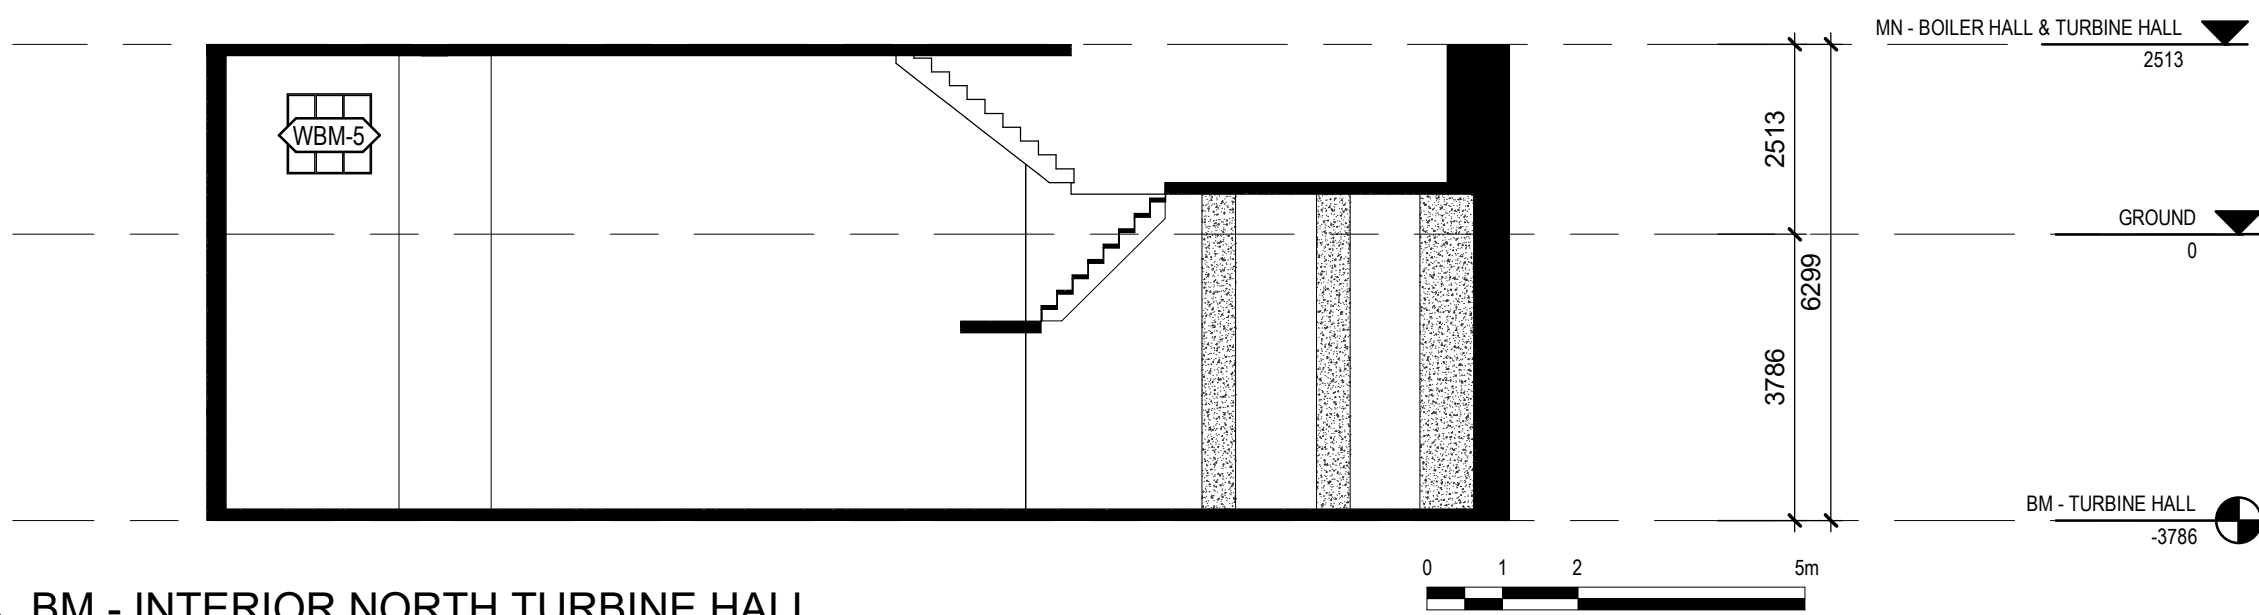

5 BM - INTERIOR NORTH TURBINE HALL
1 : 100

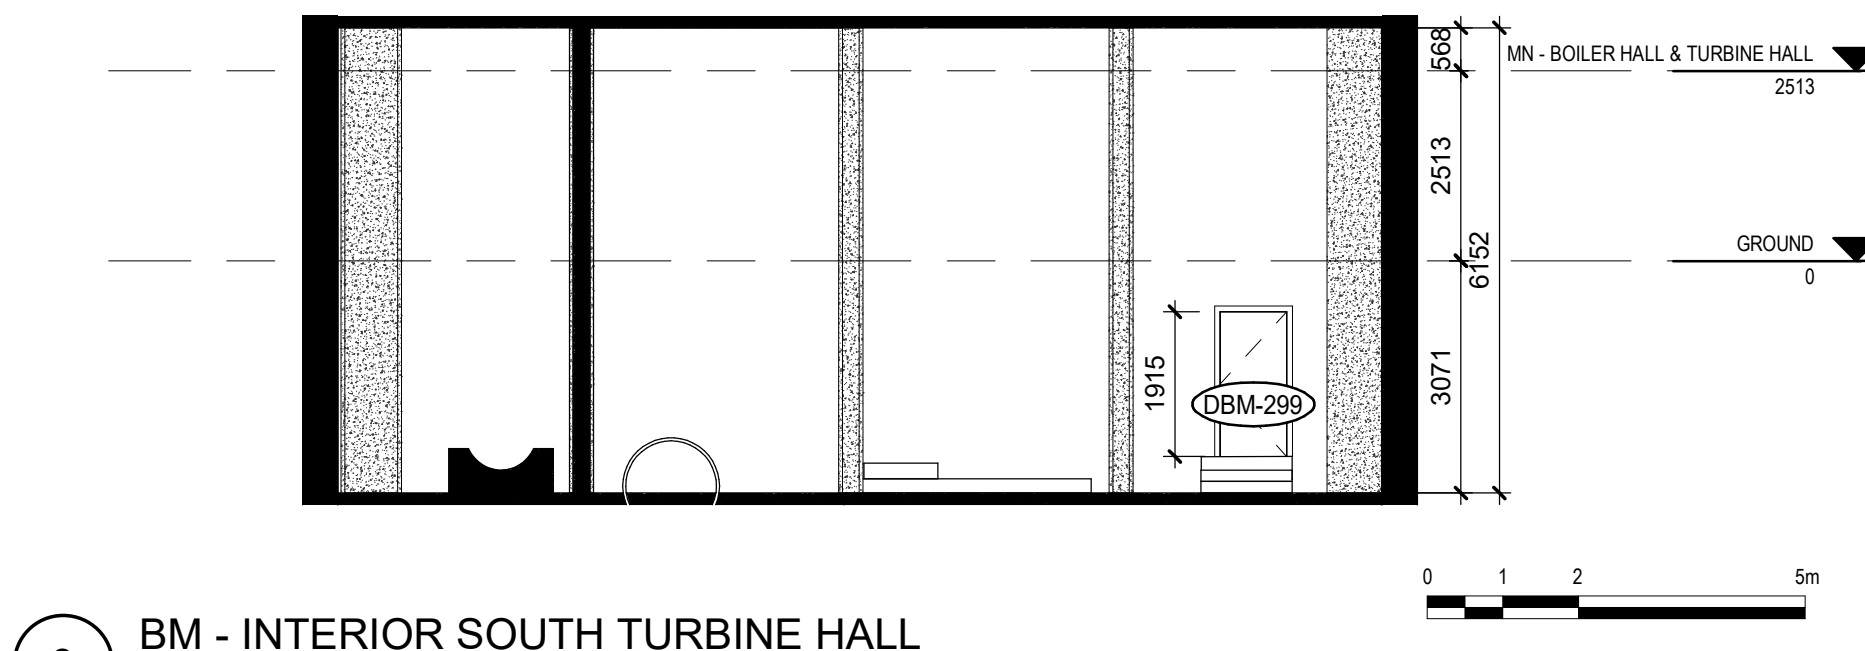

6 BM - INTERIOR SOUTH TURBINE HALL
1 : 100

HATCH LEGEND

- CONCRETE
- METAL
- PLYWOOD
- OPEN TO BELOW
- MASKED REGION
- PROJECTING SURFACE
- CUT SURFACE

Consultant

PRIME CONSULTANT/ARCHITECTURAL
the marc boutin architectural collaborative inc.
205 9th Avenue SE, Suite 100
Calgary, AB, T2C 0R3
Contact: Richard Coder

MECHANICAL/ELECTRICAL
Williams Engineering Canada Inc.
10065 Jasper Ave #200,
Edmonton, AB T5J 3B1
Contact: Sheldon Samborsky (M), Ben Rajewski (E)

HERITAGE
DFS Inc. Architecture & Design
400 Boulevard de Maisonneuve O,
Montreal, QC H3A 1L4
Contact: Evan Ostend

BUILDING/FIRE CODE
Jensen Hughes
5855 9 St SE #106,
Calgary, AB T2H 1Z9
Contact: Kyle Duckworth

ARCHITECTURAL
Saucier + Perrotte Architectes
7043 Waverly St,
Montreal, QC H2S 3J1
Contact: Anne-Marie Saucier

COST
BTY Group
404 8 Ave SW #645,
Calgary, AB T2P 0R9
Contact: Michael Gabet

STRUCTURAL/CIVIL/BUILDING ENVELOPE
Reed Jones Christofferson Ltd
17415 102 Ave NW #100,
Edmonton, AB T5S 1J6
Contact: Frank Cavaliere (S), John Balla (C),
Nick Trovati (BE)

INDIGENITY
Nahayewit
1205 - 10903 103 Ave NW,
Edmonton, Alberta, T5K 2K6
Contact: Hunter Cardinal

CONSULTANT PROJECT 20008

Seal	Permit
	PRELIMINARY NOT FOR CONSTRUCTION



ROSSDALE POWER PLANT
ADVANCED ASSESSMENT AND
PRIORITY REHABILITATION -
HISTORIC BUILDING RECORD

CP-9496


Department INTEGRATED INFRASTRUCTURE SERVICES

No.	Description	Date
1	BUILDING RECORD	2021-02-02
2	BUILDING RECORD	2021-02-15
3	BUILDING RECORD	2021-02-19
4	CONDITIONS ASSESSMENT	2021-03-06
5	CONDITONS ASSESSMENT	2021-03-07
6	BUILDING RECORD	2021-03-12
7	BUILDING RECORD	2021-04-23


Location ID ROS 105, ROS106, ROS107
Description LOW PRESSURE PLANT -
CONDITIONS ASSESSMENT

Drawing Title ROS106 TURBINE HALL BM
INTERIOR ELEVATIONS



Discipline	HERITAGE	Drawn	BD
Volume		Drawing	
Sheet	H655	Number	
File			

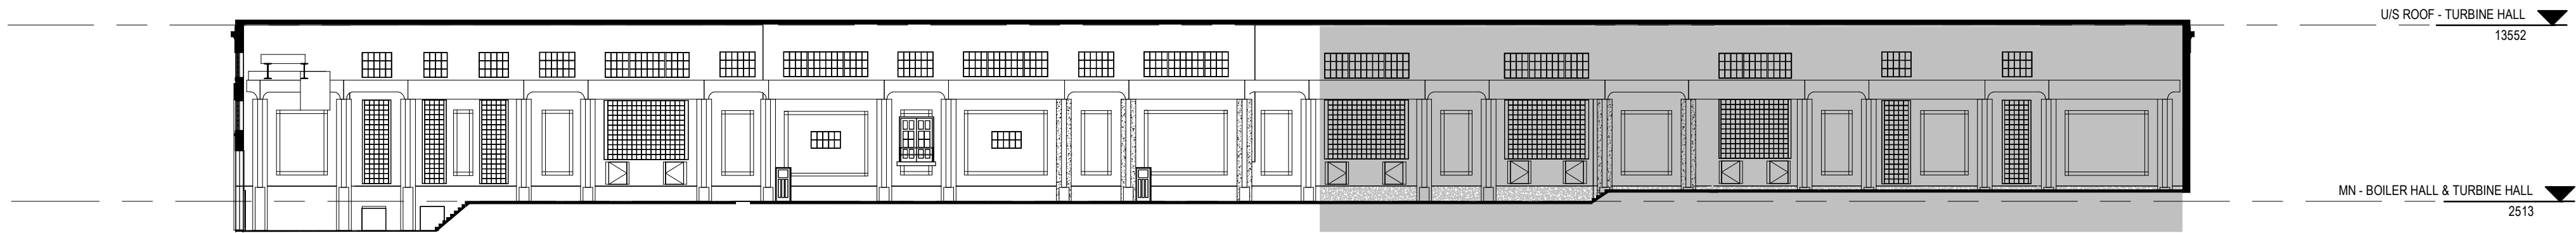



1 KEY MN - INTERIOR EAST TURBINE HALL - SOUTH
1 : 300

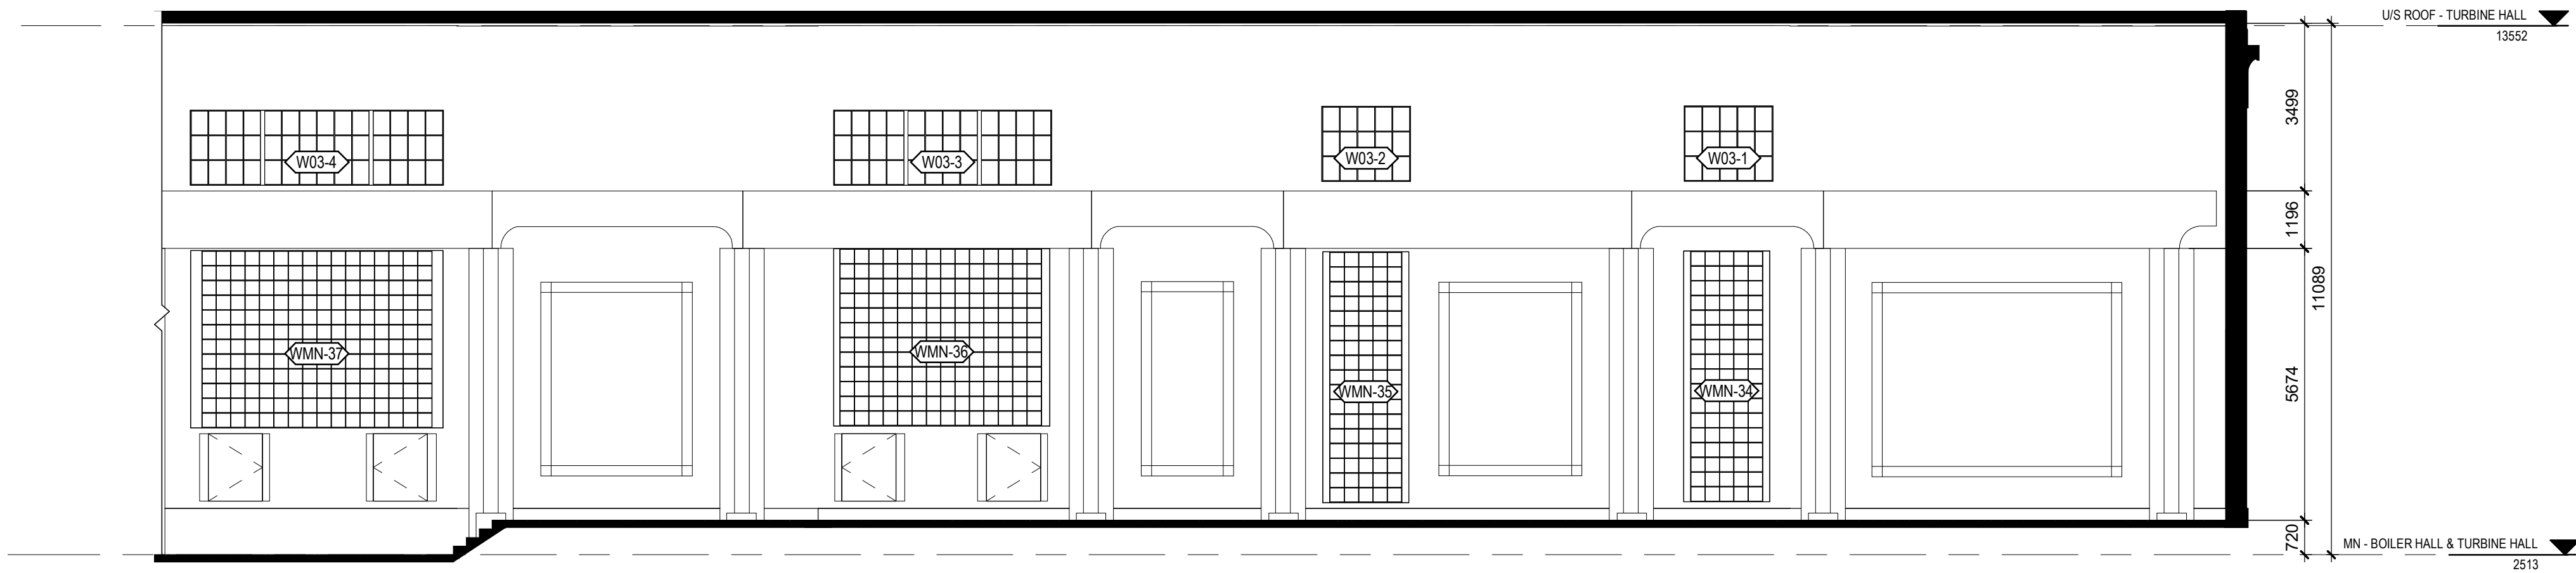


2 MN - INTERIOR EAST TURBINE HALL - SOUTH
1 : 100

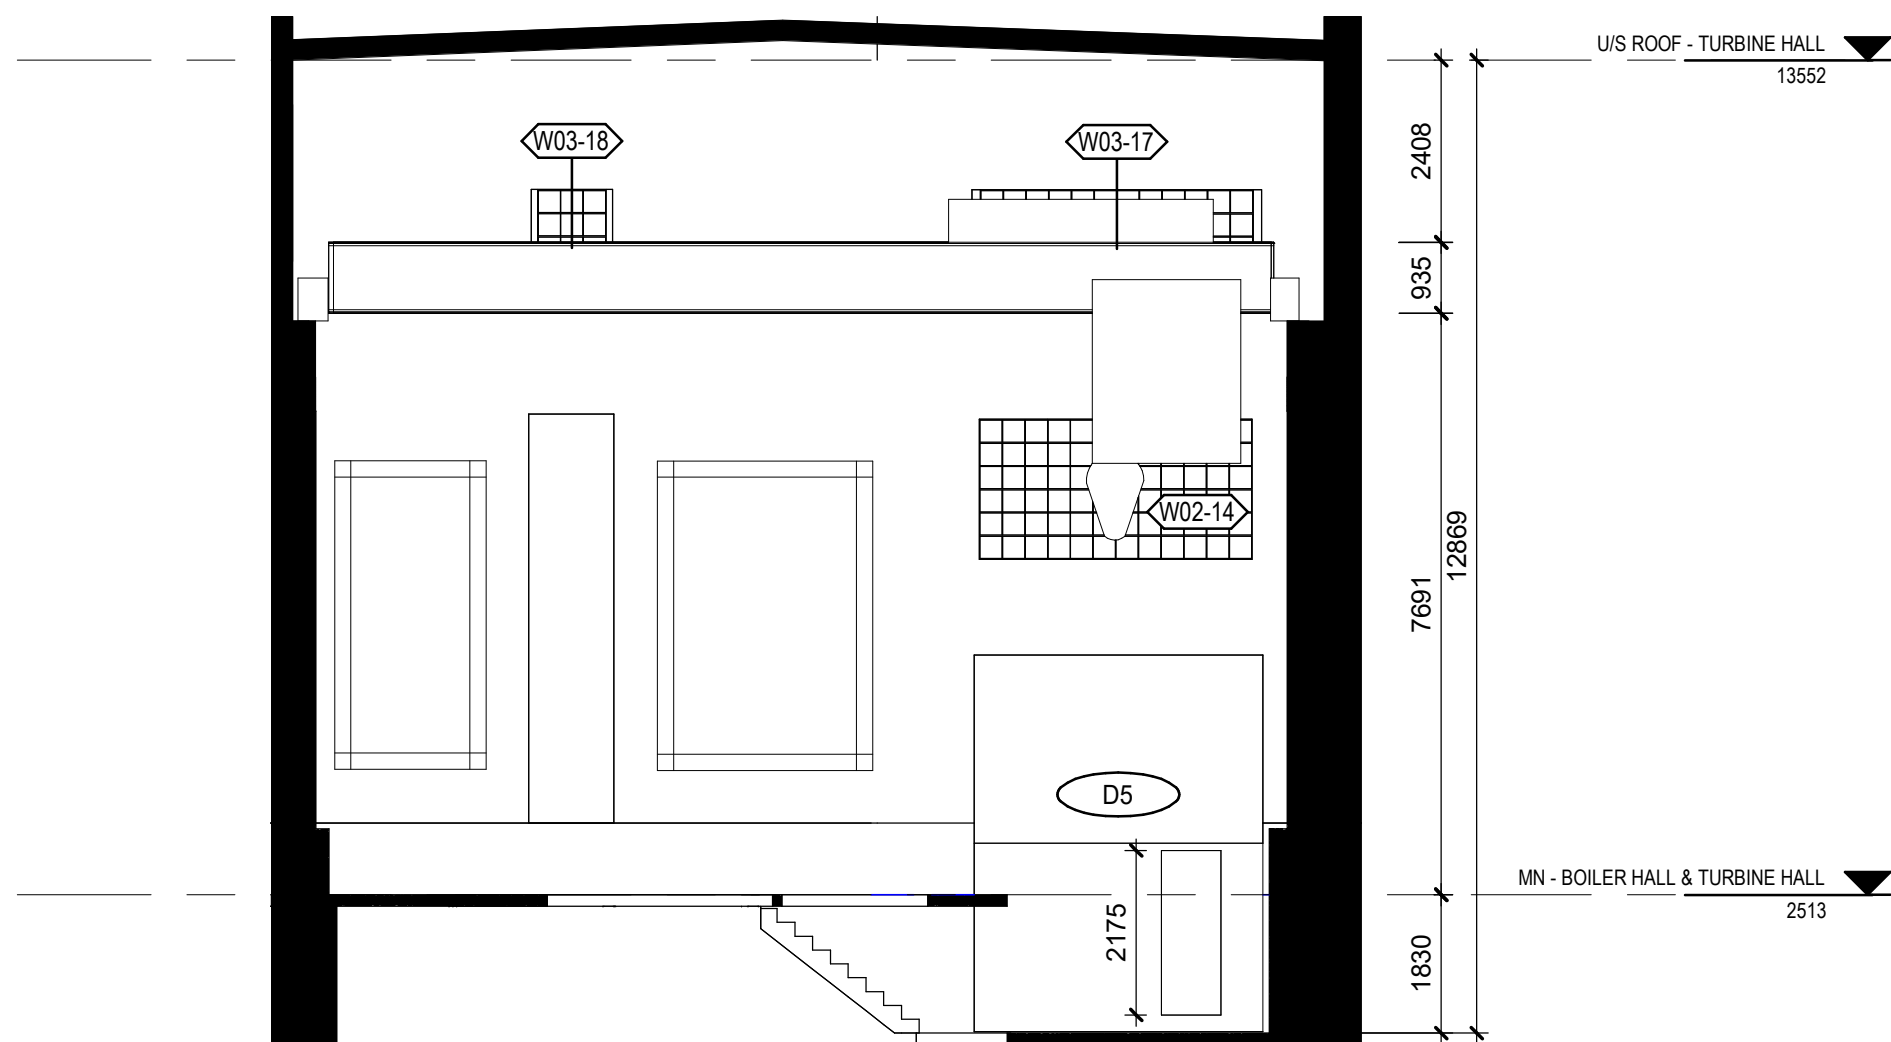 

3 MN - INTERIOR NORTH TURBINE HALL
1 : 100

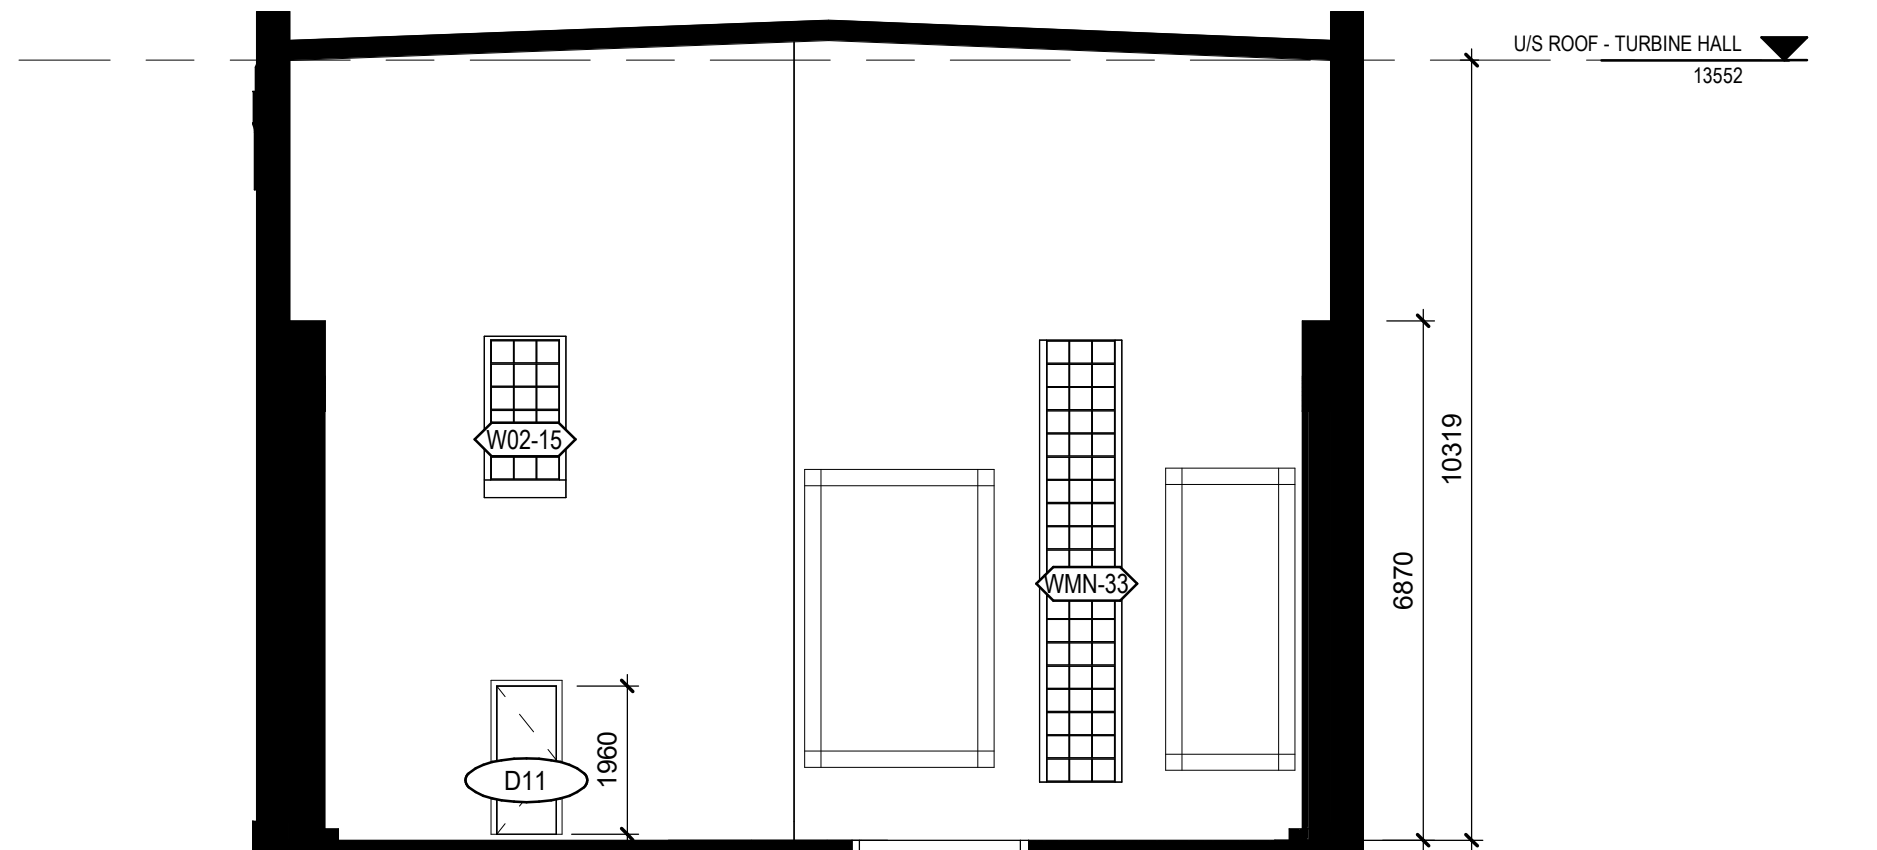 

4 MN - INTERIOR SOUTH TURBINE HALL
1 : 100

 

HATCH LEGEND

- CONCRETE
- METAL
- PLYWOOD
- OPEN TO BELOW
- MASKED REGION
- PROJECTING SURFACE
- CUT SURFACE

Consultant	
PRIME CONSULTANT/ARCHITECTURAL the marc boutin architectural collaborative inc. 10065 Jasper Ave #200, Calgary, AB, T2C 0R3 Contact: Richard Coder	MECHANICAL/ELECTRICAL Williams Engineering Canada Inc. 10065 Jasper Ave #200, Edmonton, AB T5J 3B1 Contact: Sheldon Samborsky (M), Ben Rajewski (E)
HERITAGE DPS Inc. Architecture & Design 400 Boulevard de Maisonneuve O, Montreal, QC H3A 1L4 Contact: Evan Ostend	BUILDING/FIRE CODE Jensen Hughes 5855 9 St SE #106, Calgary, AB T2H 1Z9 Contact: Kyle Duckworth
ARCHITECTURAL Saucier + Perrotte Architectes 7043 Waverly St, Montreal, QC H2S 3J1 Contact: Anne-Marie Saucier	COST BTY Group 404 8 Ave SW #645, Calgary, AB T2P 0R9 Contact: Michael Gabelot
STRUCTURAL/CIVIL/BUILDING ENVELOPE Reed Jones Christofferson Ltd 17415 102 Ave NW #100, Edmonton, AB T5S 1J6 Contact: Frank Cavaliere (S), John Balla (C), Nick Trovati (BE)	INDIGENITY Nahayewit 1205 - 10903 103 Ave NW, Edmonton, Alberta, T5K 2K6 Contact: Hunter Cardinal
CONSULTANT PROJECT 20008	
Seal	Permit
PRELIMINARY NOT FOR CONSTRUCTION	

	ROSSDALE POWER PLANT ADVANCED ASSESSMENT AND PRIORITY REHABILITATION - HISTORIC BUILDING RECORD
	CP-9496

Department	INTEGRATED INFRASTRUCTURE SERVICES
------------	------------------------------------

No.	Description	Date
1	BUILDING RECORD	2021-02-02
2	BUILDING RECORD	2021-02-15
3	BUILDING RECORD	2021-02-19
4	CONDITIONS ASSESSMENT	2021-03-06
5	CONDITIONS ASSESSMENT	2021-03-07
6	BUILDING RECORD	2021-03-12
7	BUILDING RECORD	2021-04-23


Location ID	ROS 105, ROS106, ROS107
Description	LOW PRESSURE PLANT - CONDITIONS ASSESSMENT

Drawing Title	ROS106 TURBINE HALL MN INTERIOR ELEVATIONS
------------------	---


Discipline	HERITAGE	Drawn	BD
Volume		Drawing Number	
Sheet	H656		
File			



1 KEY MN - INTERIOR EAST TURBINE HALL
1 : 300

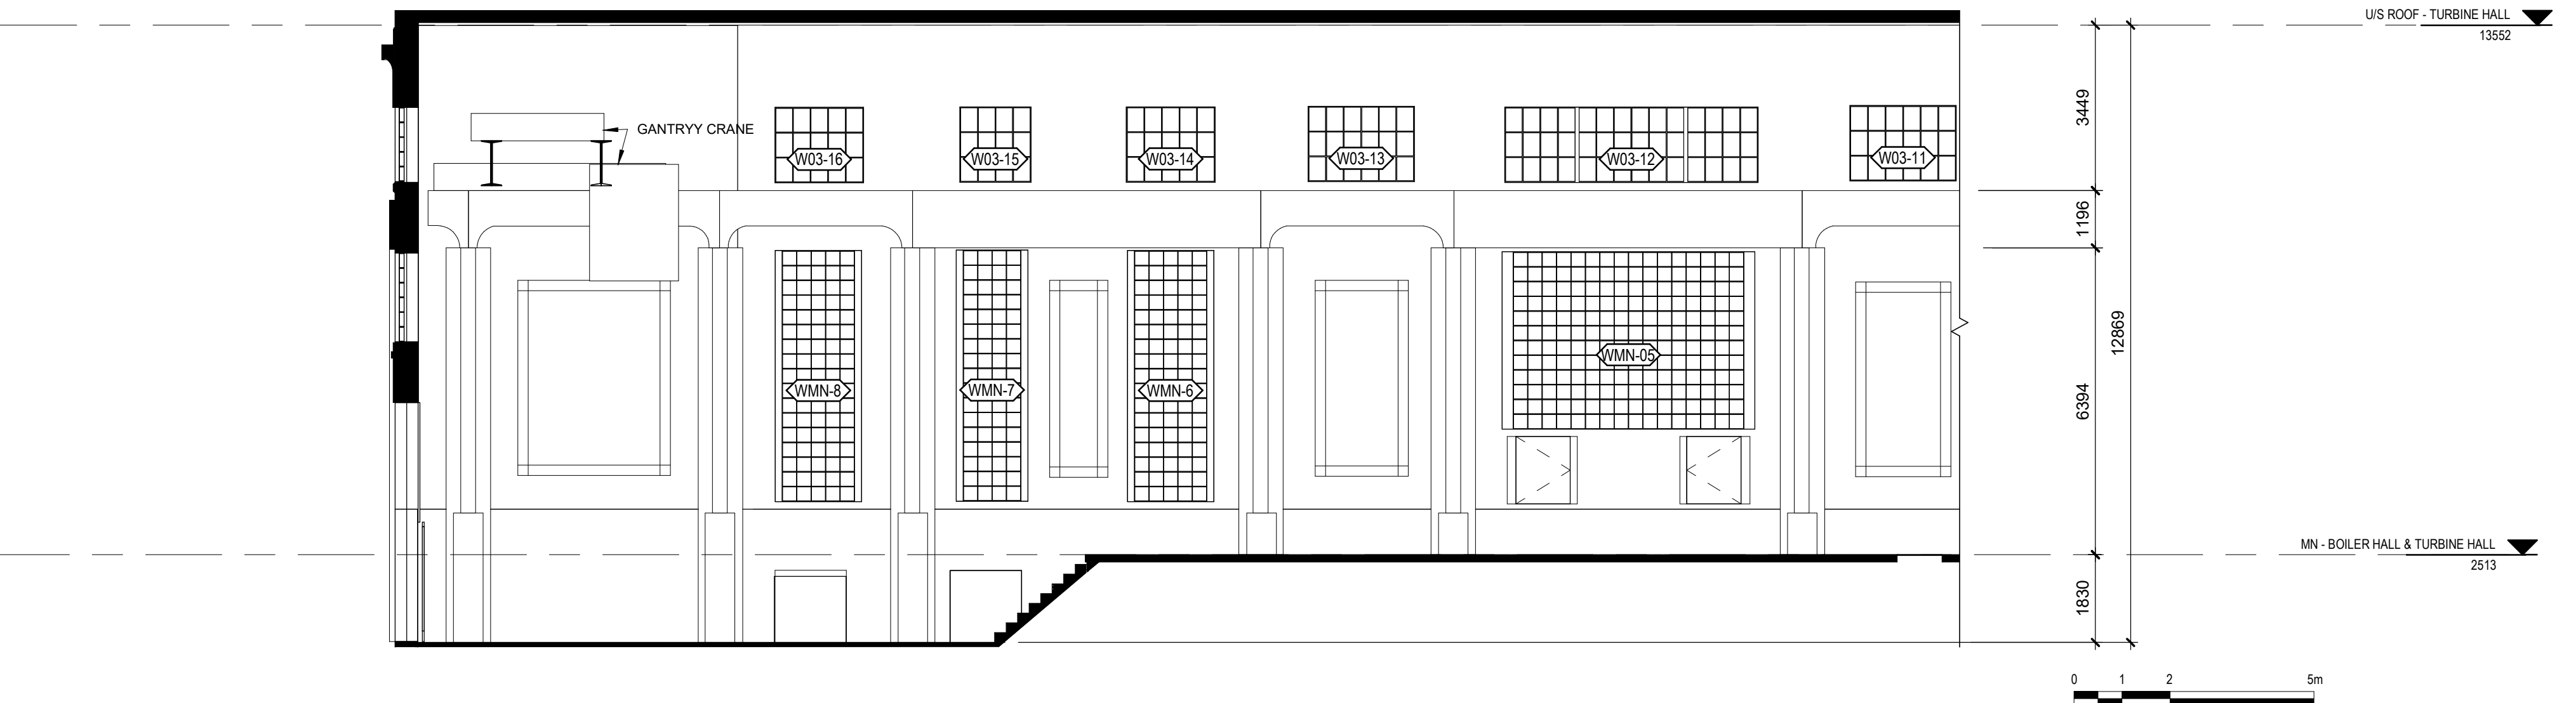

2 MN - INTERIOR EAST TURBINE HALL - NORTH
1 : 100

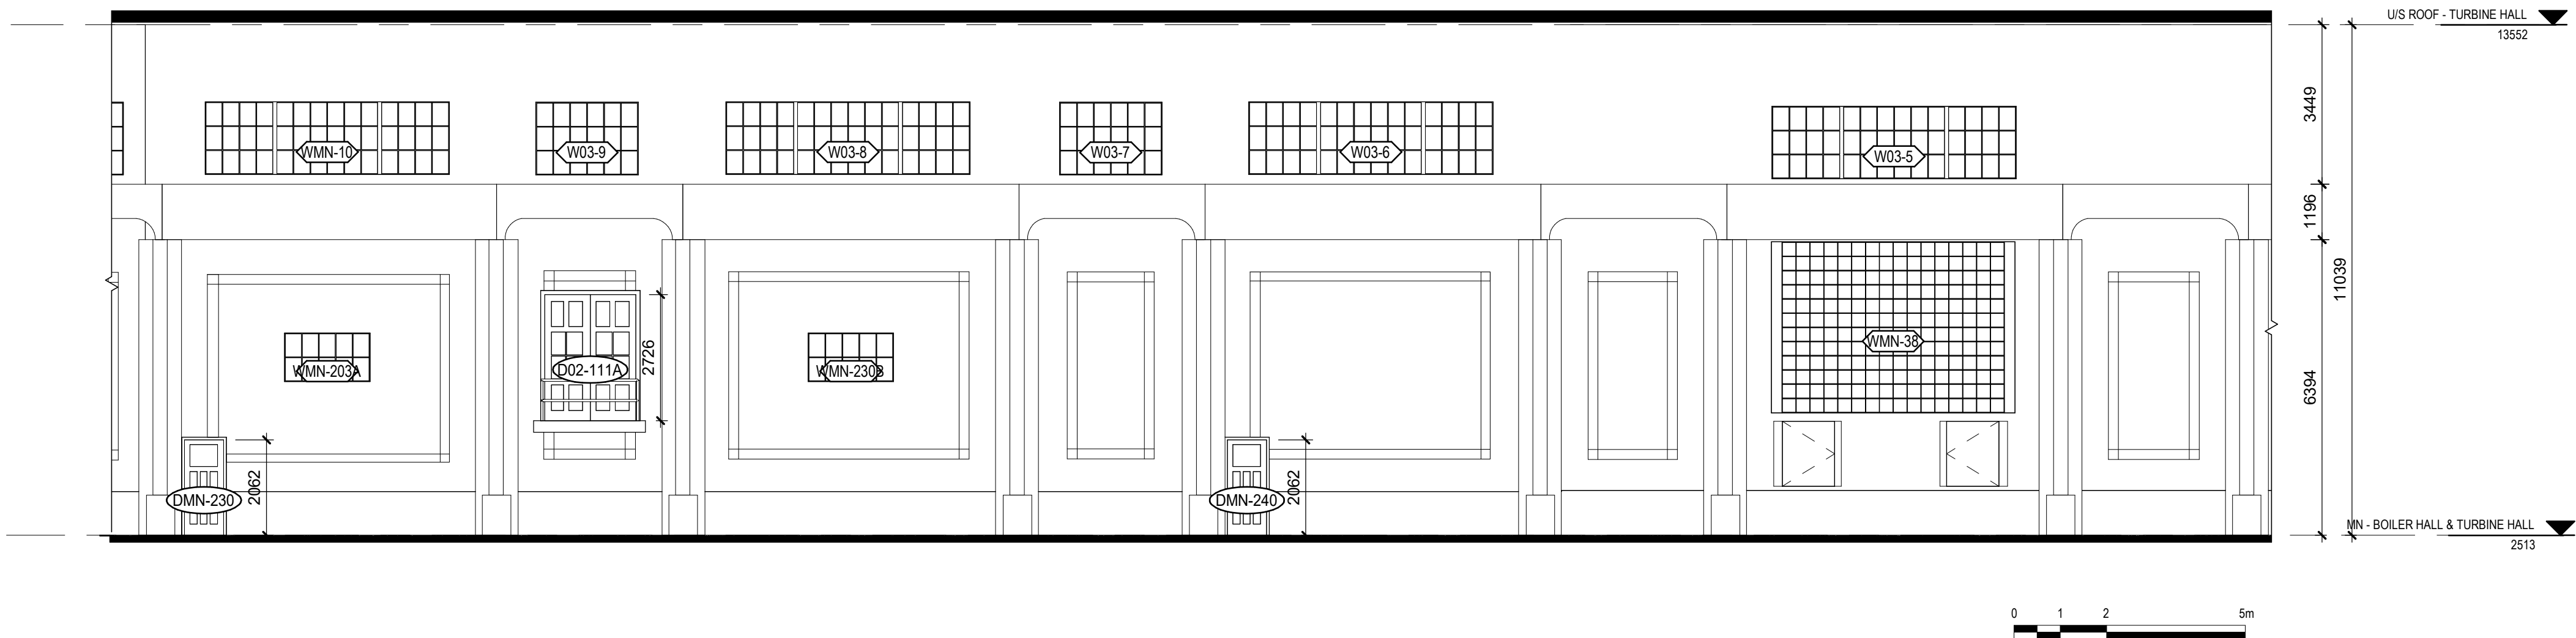

3 MN - INTERIOR EAST TURBINE HALL - CENTRE
1 : 100

- HATCH LEGEND**
- CONCRETE
 - METAL
 - PLYWOOD
 - OPEN TO BELOW
 - MASKED REGION
 - PROJECTING SURFACE
 - CUT SURFACE

Consultant

PRIME CONSULTANT/ARCHITECTURAL
the marc boutin architectural collaborative inc.
10065 Jasper Ave #200,
Calgary, AB, T2C 0R3
Contact: Richard Coder

MECHANICAL/ELECTRICAL
Williams Engineering Canada Inc.
10065 Jasper Ave #200,
Edmonton, AB T5J 3B1
Contact: Sheldon Samborsky (M), Ben Rajewski (E)

HERITAGE
DPS Inc. Architecture & Design
400 Boulevard de Maisonneuve O,
Montreal, QC H3A 1L4
Contact: Evan Ostend

ARCHITECTURAL
Saucier + Perrotte Architectes
7043 Waverly St,
Montreal, QC H2S 3J1
Contact: Anne-Marie Saucier

STRUCTURAL/CIVIL/BUILDING ENVELOPE
Reed Jones Christofferson LLP
17415 102 Ave NW #100,
Edmonton, AB T5S 1J6
Contact: Frank Cavalliere (S), John Balla (C),
Nick Trovati (RE)

BUILDING/FIRE CODE
Jensen Hughes
5855 9 St SE #106,
Calgary, AB T2H 1Z9
Contact: Kyle Duckworth

COST
BTY Group
404 8 Ave SW #645,
Calgary, AB T2P 0R9
Contact: Michael Gabet

INDIGENITY
Nahayewit
1205 - 10903 103 Ave NW,
Edmonton, Alberta, T5K 2X6
Contact: Hunter Cardinal

CONSULTANT PROJECT 20008

Seal Permit

PRELIMINARY NOT FOR CONSTRUCTION

Edmonton

ROSSDALE POWER PLANT
ADVANCED ASSESSMENT AND
PRIORITY REHABILITATION -
HISTORIC BUILDING RECORD

CP-9496

Department INTEGRATED INFRASTRUCTURE SERVICES

No.	Description	Date
1	BUILDING RECORD	2021-02-02
2	BUILDING RECORD	2021-02-15
3	BUILDING RECORD	2021-02-19
4	CONDITIONS ASSESSMENT	2021-03-06
5	CONDITONS ASSESSMENT	2021-03-07
6	BUILDING RECORD	2021-03-12
7	BUILDING RECORD	2021-04-23

Location ID ROS 105, ROS106, ROS107
Description LOW PRESSURE PLANT -
CONDITIONS ASSESSMENT

Drawing Title ROS106 TURBINE HALL MN
INTERIOR ELEVATIONS

Discipline	HERITAGE	Drawn	BD
Volume		Drawing	
Sheet	H657	Number	
File			

Conditions Legend

Masonry Deterioration

Abatement Blue Stain

Biogrowth


Efflorescence

Ferrous Stain

Historic Graffiti


Missing Section

The Conditions Legend is specific to the subject building of each report and conditions drawing set

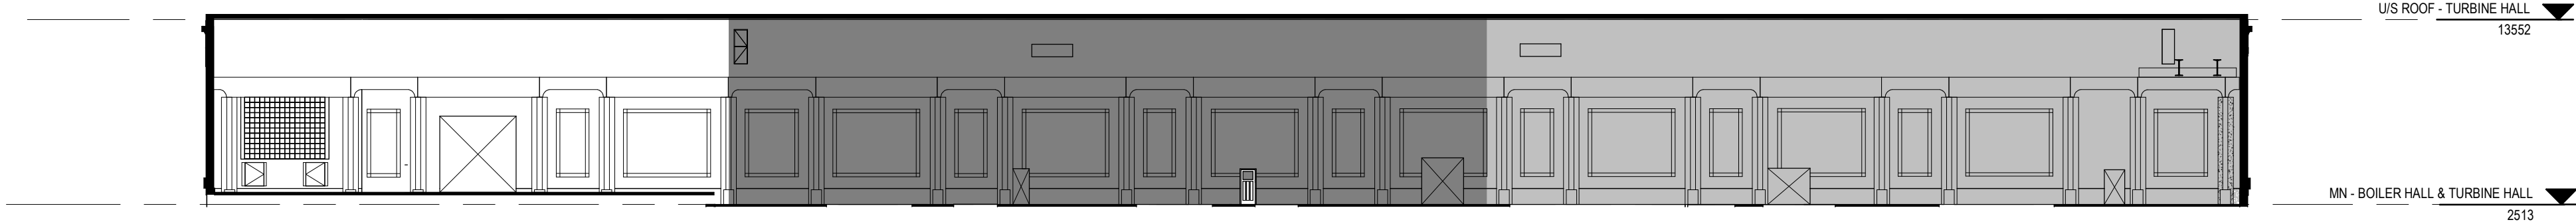


1 KEY MN - INTERIOR WEST TURBINE HALL

1 : 300

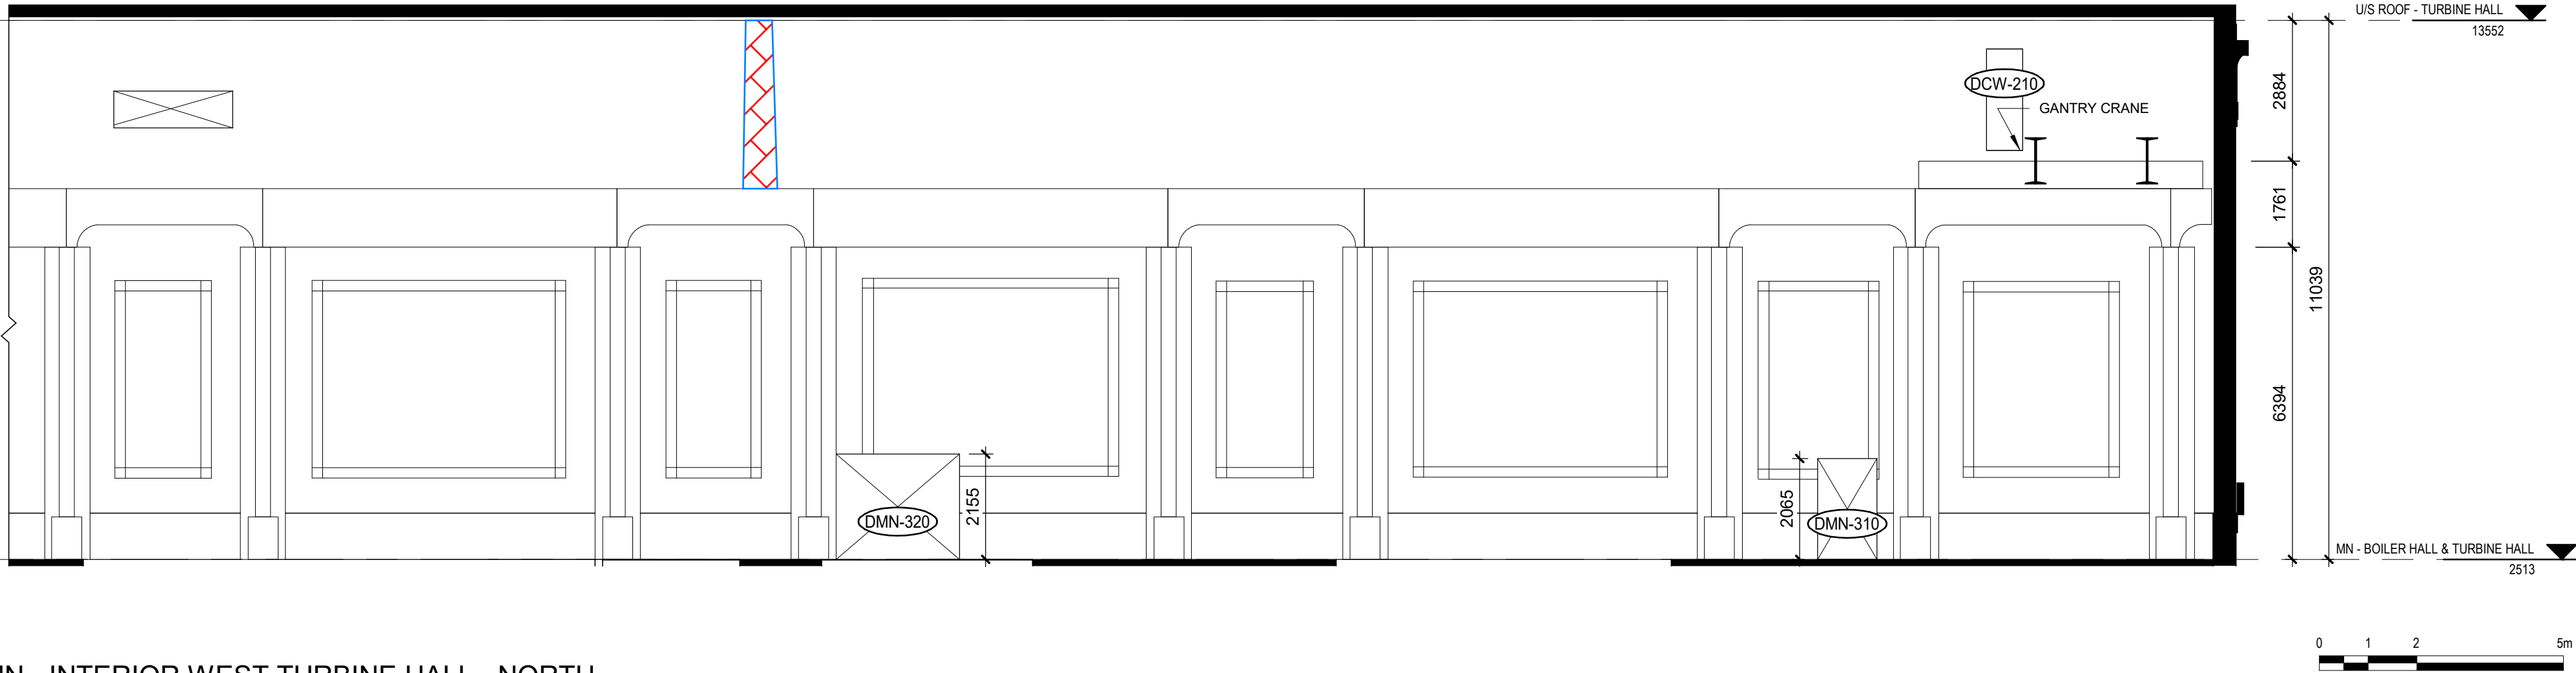


2 MN - INTERIOR WEST TURBINE HALL - NORTH

1 : 100

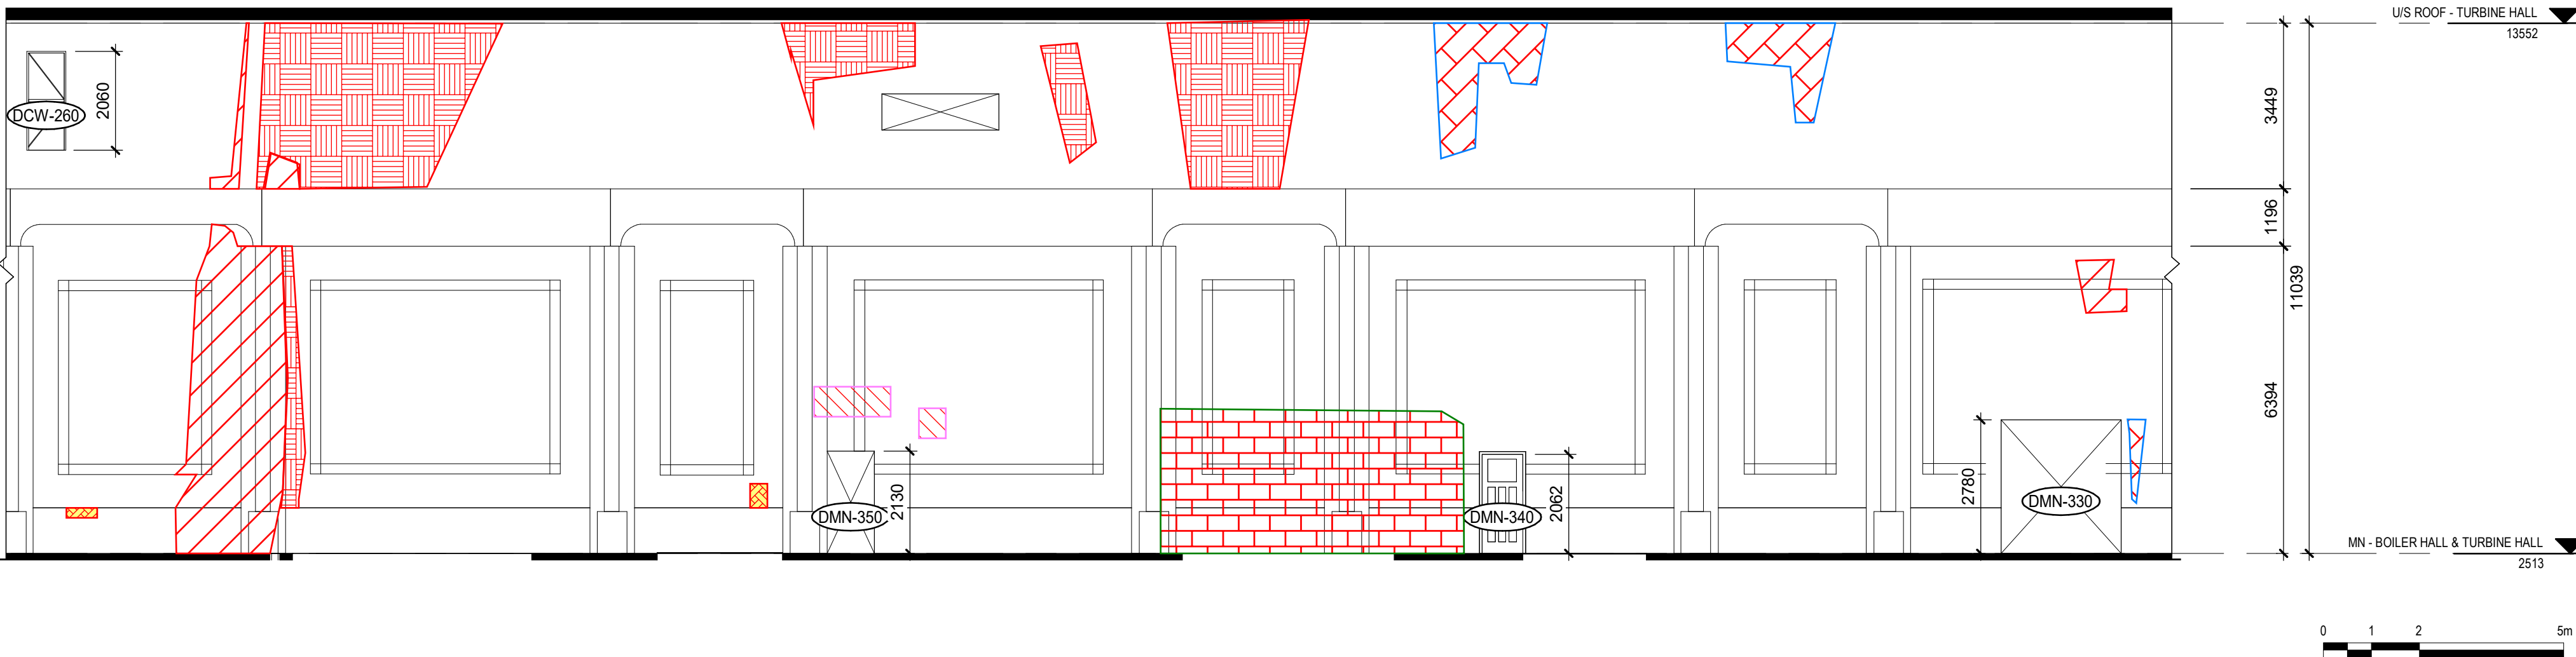

3 MN - INTERIOR WEST TURBINE HALL - CENTRE

1 : 100

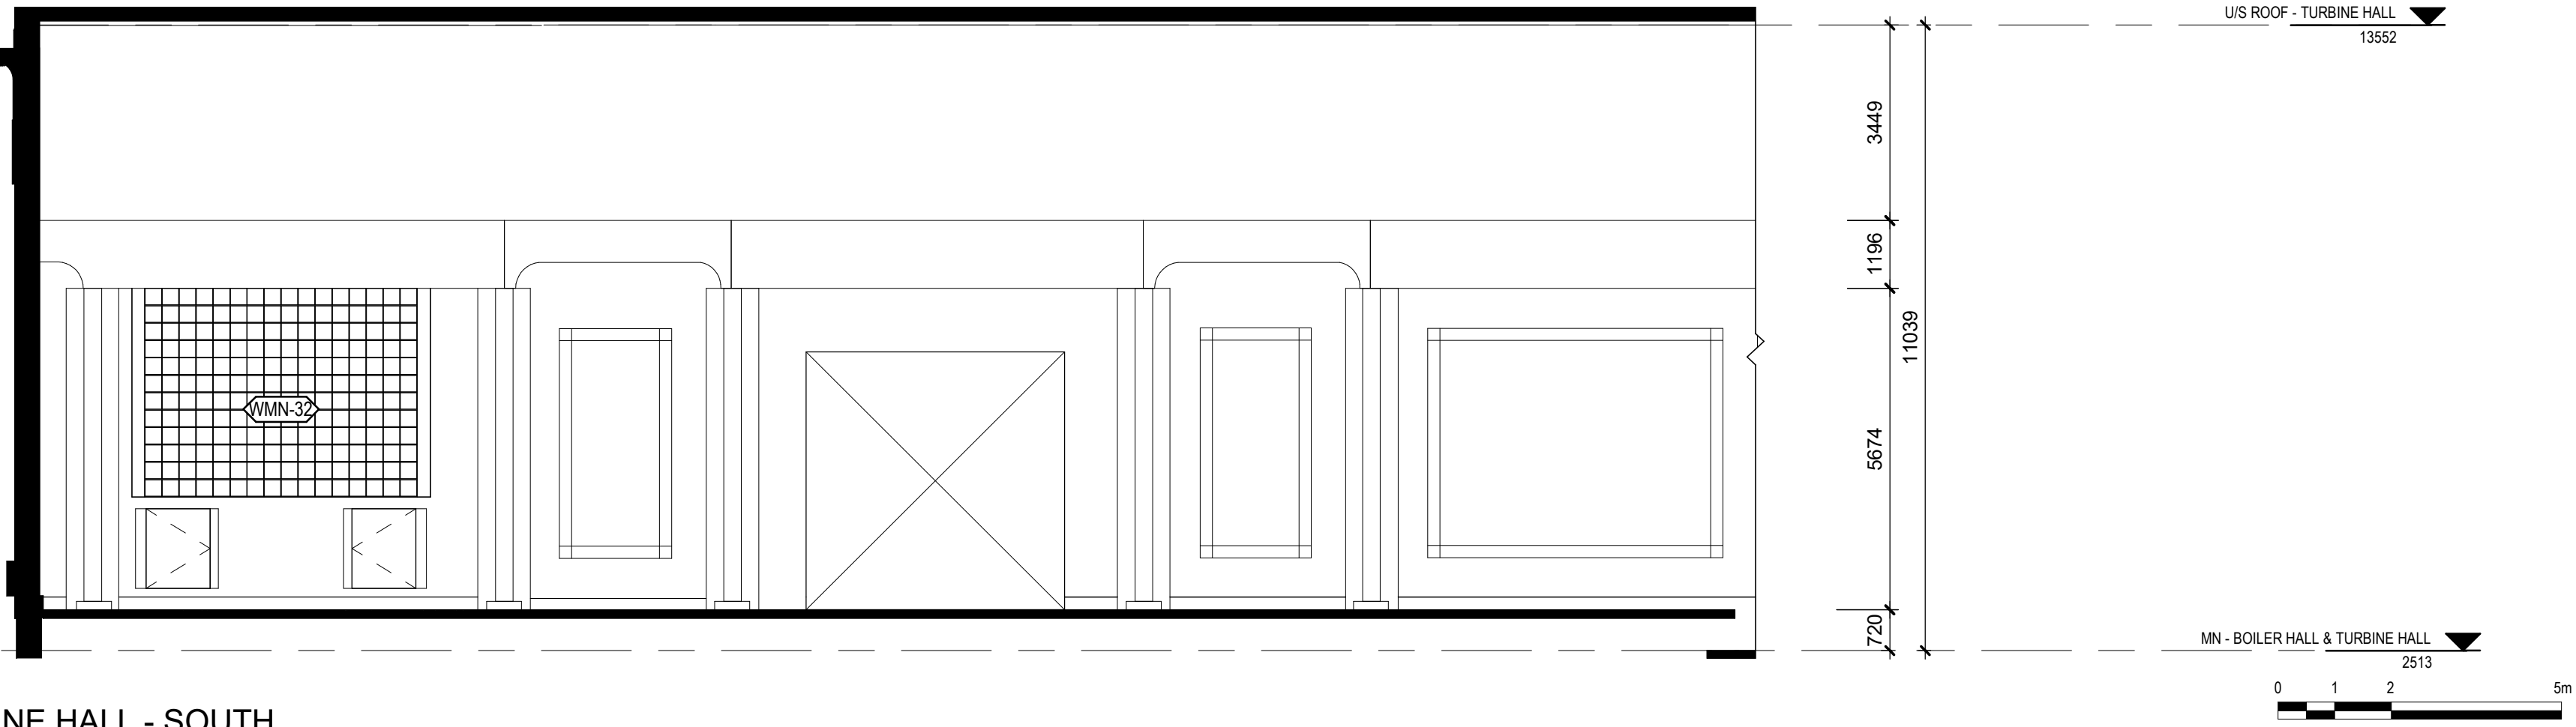

4 MN - INTERIOR WEST TURBINE HALL - SOUTH

1 : 100

HATCH LEGEND

- CONCRETE
- METAL
- PLYWOOD
- OPEN TO BELOW
- MASKED REGION
- PROJECTING SURFACE
- CUT SURFACE

Consultant

PRIME CONSULTANT/ARCHITECTURAL

the marc boutin architectural collaborative inc.

205 9th Avenue SE, Suite 100

Calgary, AB, T2C 0R3

Contact: Richard Colter

MECHANICAL/ELECTRICAL

Williams Engineering Canada Inc.

10085 Jasper Ave #200,

Edmonton, AB T5J 3B1

Contact: Sheldon Samborsky (M), Ben Rajewski (E)

HERITAGE

DPS Inc. Architecture & Design

400 Boulevard de Maisonneuve O,

Montreal, QC H3A 1L4

Contact: Evan Ostend

ARCHITECTURAL

Saucier + Perrotte Architectes

7043 Waverly St,

Montreal, QC H2S 3J1

Contact: Anne-Marie Saucier

STRUCTURAL/CIVIL/BUILDING ENVELOPE

Reed Jones Christofferson Ltd

17415 102 Ave NW #100,

Edmonton, AB T5S 1J6

Contact: Frank Cavalliere (S), John Balla (C), Nick Trovati (RE)

BUILDING/FIRE CODE

Jensen Hughes

5855 9 St SE #106,

Calgary, AB T2H 1Z9

Contact: Kyle Duckworth

COST

BTY Group

404 8 Ave SW #645,

Calgary, AB T2P 0R9

Contact: Michael Giesert

INDIGENITY

Nahayewit

1205 - 10903 103 Ave NW,

Edmonton, Alberta, T5K 2K6

Contact: Hunter Cardinal

CONSULTANT PROJECT 20008

Seal	Permit
	PRELIMINARY NOT FOR CONSTRUCTION

Edmonton

ROSSDALE POWER PLANT
ADVANCED ASSESSMENT AND
PRIORITY REHABILITATION -
HISTORIC BUILDING RECORD

CP-9496

Department INTEGRATED INFRASTRUCTURE SERVICES

No.	Description	Date
1	BUILDING RECORD	2021-02-02
2	BUILDING RECORD	2021-02-15
3	BUILDING RECORD	2021-02-19
4	CONDIONS ASSESSMENT	2021-03-06
5	CONDIONS ASSESSMENT	2021-03-07
6	BUILDING RECORD	2021-03-12
7	BUILDING RECORD	2021-04-23

Location ID

ROS 105, ROS106, ROS107

Description

LOW PRESSURE PLANT -
CONDITIONS ASSESSMENT

Drawing Title

ROS106 TURBINE HALL MN
INTERIOR ELEVATIONS

Discipline	HERITAGE	Drawn	BD
Volume		Drawing	
Sheet	H658	Number	
File			