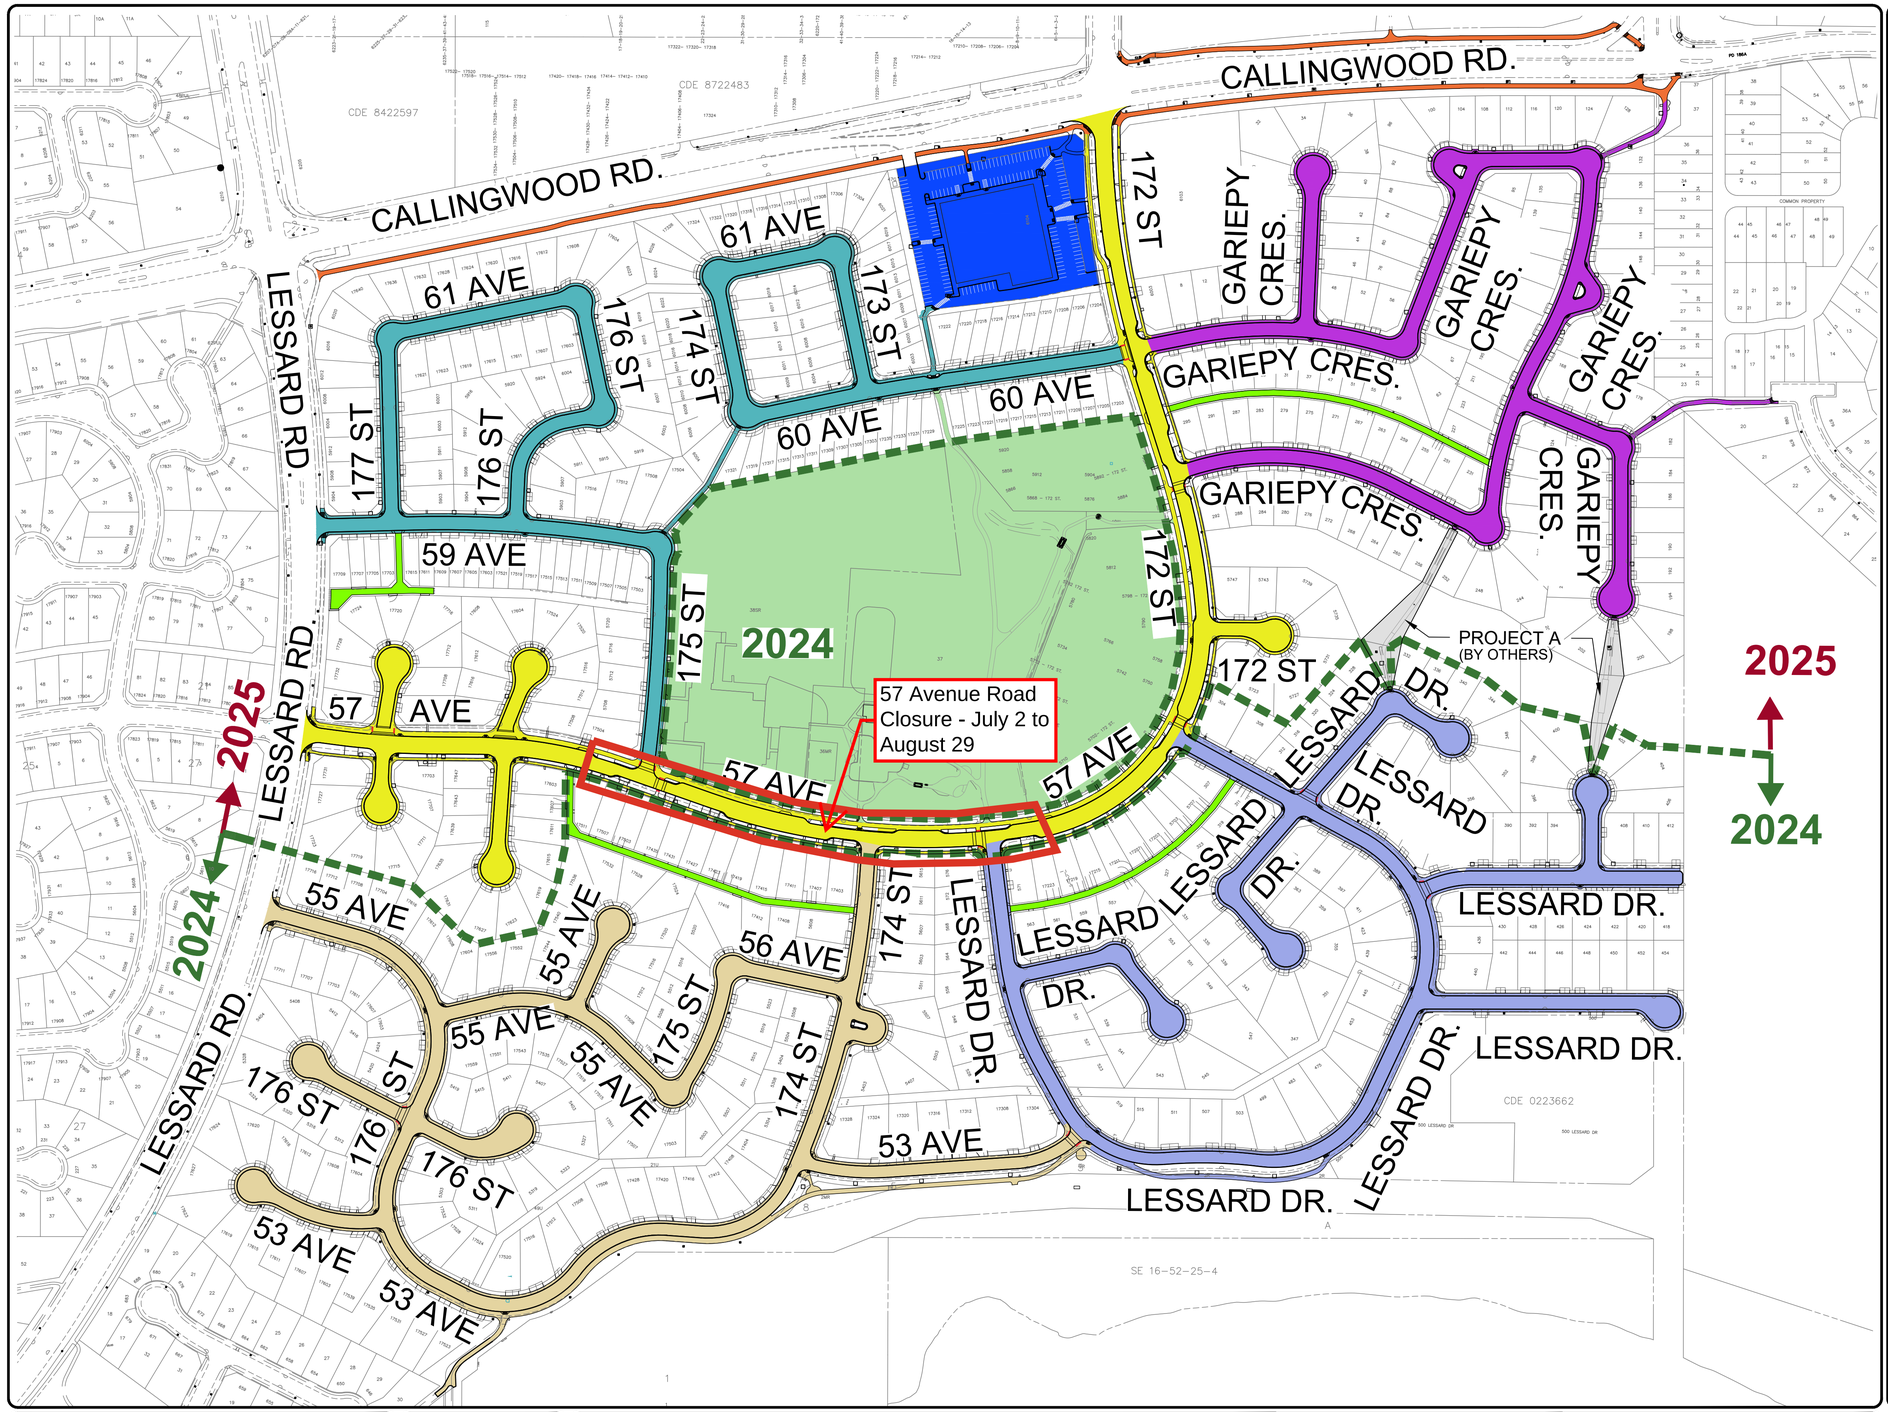

N

PROJECT NAME

- PROJECT P10
- PROJECT P11
- PROJECT P12
- PROJECT P13
- PROJECT P14
- PROJECT A (BY OTHERS)
- PROJECT B (BY OTHERS)
- PROJECT C
- PROJECT D
- ALLEY

LEGEND

- YEAR 2025
- YEAR 2024

NO.	REVISIONS	BY	DATE	APP'D
7				
6				
5				
4				
3				
2				
1	ISSUED FOR CONSTRUCTION	TN	2024-APR-26	PSL

CONTRACT NO. 2400

FOR INFORMATION ONLY

DRAWN S.P. & P.N.	DATE APRIL 12, 2024	
DESIGNED D.D. & T.N.	DATE APRIL 12, 2024	
CHECKED T.N. & P.S.L.	DATE APRIL 12, 2024	

THE CITY OF Edmonton

INTEGRATED INFRASTRUCTURE SERVICES
BUILDING GREAT NEIGHBOURHOODS BRANCH

PROJECT
GARIEPY NEIGHBOURHOOD AND ALLEY RENEWAL

CONSTRUCTION PROJECT AREA / YEARLY SCOPE SPLIT MAP

DRAWING
GARI 241 006