Inglewood Neighbourhood Renewal - Linear Park Site Development Plan

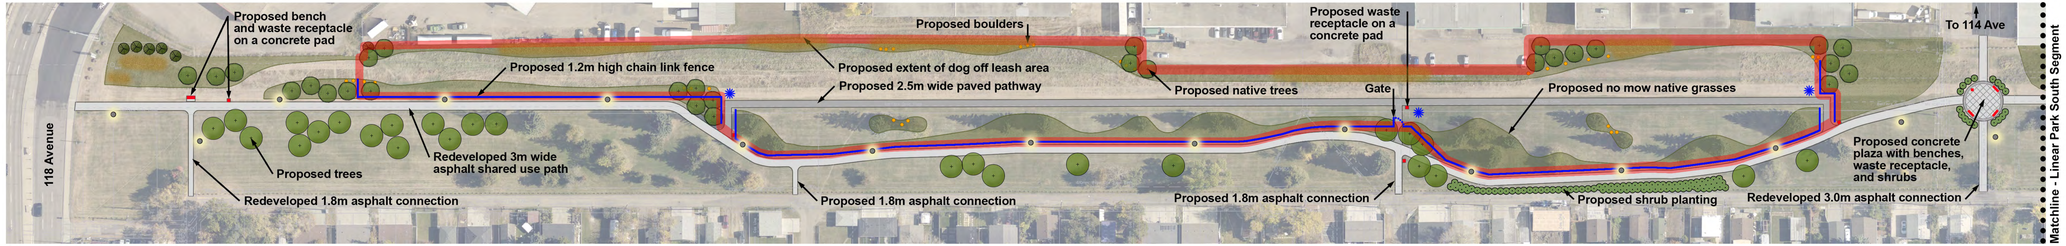

Linear Park North Segment

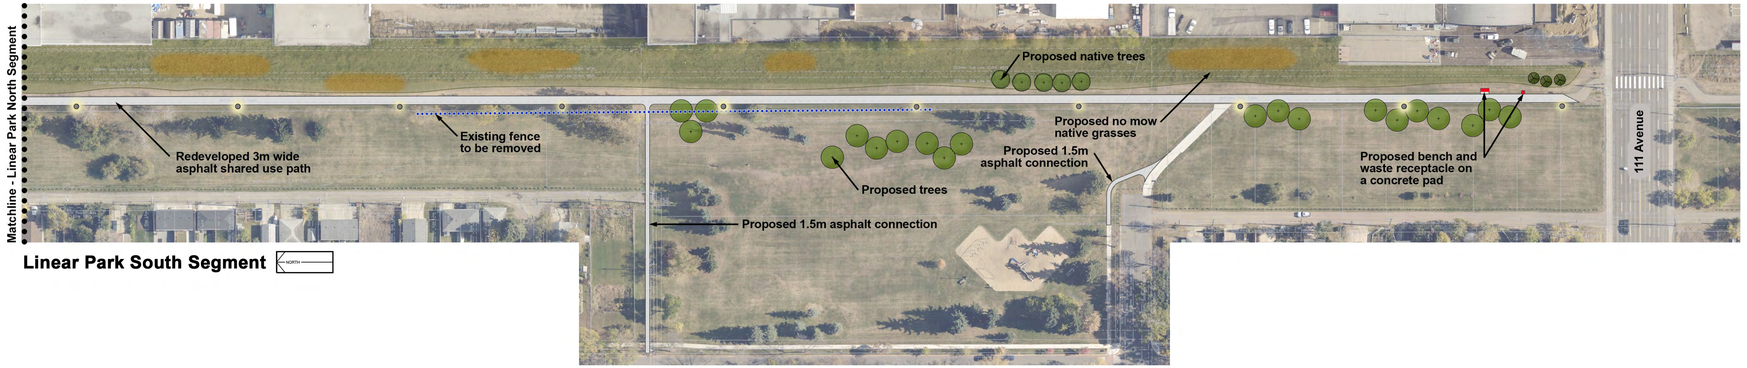

Linear Park South Segment

Legend

- Existing fence to be removed
- Proposed tree (deciduous)
- Proposed native trees
- Proposed native no mow grass
- Potential future naturalization planting areas
- Proposed light pole location
- Proposed waste receptacle on concrete pad
- Proposed bench on concrete pad
- Proposed boulders
- Proposed extent of dog off leash area
- Proposed 1.2m high chain link fence
- Proposed dog bag dispenser
- Proposed 2.5m wide paved trail
- Proposed 3m wide asphalt trail (width of trail connections vary)

Note: Design is subject to variation as the results of the detail design process and funding.