# STRATHCONA

## FINAL NEIGHBOURHOOD CONCEPT PLAN
## TRAFFIC CALMING / SIDEWALKS / PEDESTRIAN SAFETY

LEGEND
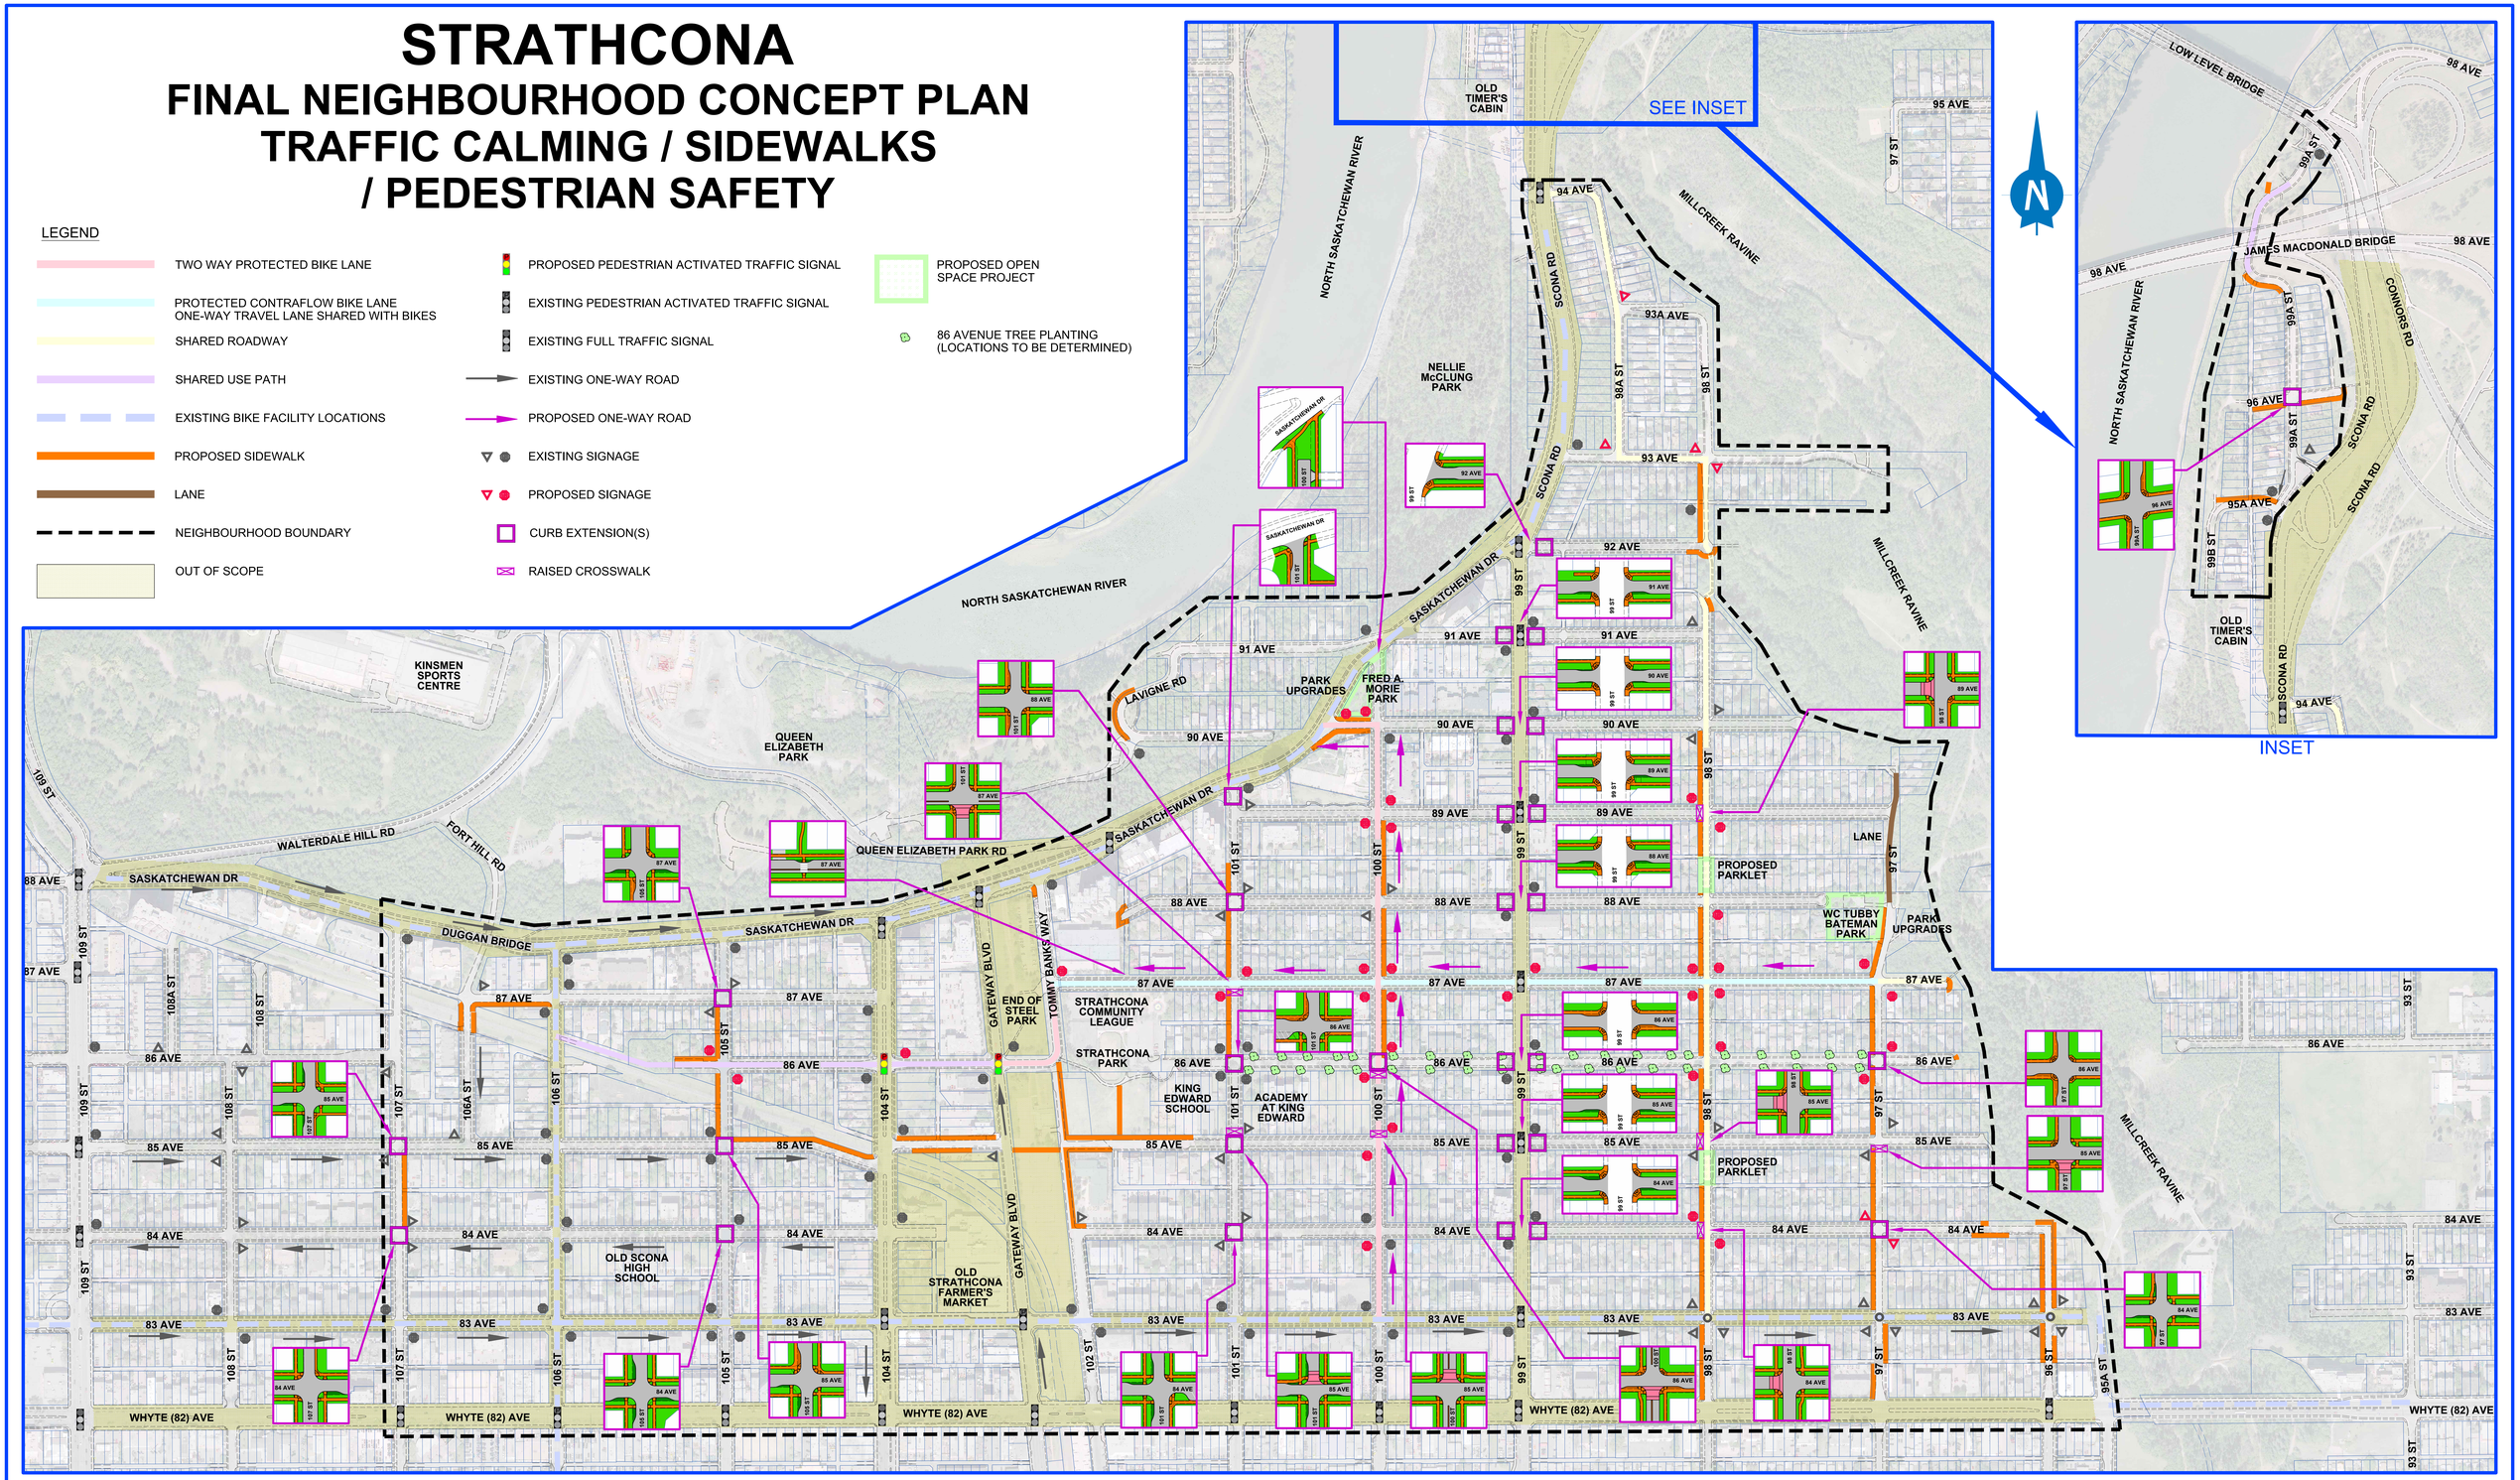
- TWO WAY PROTECTED BIKE LANE
- PROTECTED CONTRAFLOW BIKE LANE ONE-WAY TRAVEL LANE SHARED WITH BIKES
- SHARED ROADWAY
- SHARED USE PATH
- EXISTING BIKE FACILITY LOCATIONS
- PROPOSED SIDEWALK
- LANE
- NEIGHBOURHOOD BOUNDARY
- OUT OF SCOPE
- PROPOSED PEDESTRIAN ACTIVATED TRAFFIC SIGNAL
- EXISTING PEDESTRIAN ACTIVATED TRAFFIC SIGNAL
- EXISTING FULL TRAFFIC SIGNAL
- EXISTING ONE-WAY ROAD
- PROPOSED ONE-WAY ROAD
- EXISTING SIGNAGE
- PROPOSED SIGNAGE
- CURB EXTENSION(S)
- RAISED CROSSWALK
- PROPOSED OPEN SPACE PROJECT
- 86 AVENUE TREE PLANTING (LOCATIONS TO BE DETERMINED)