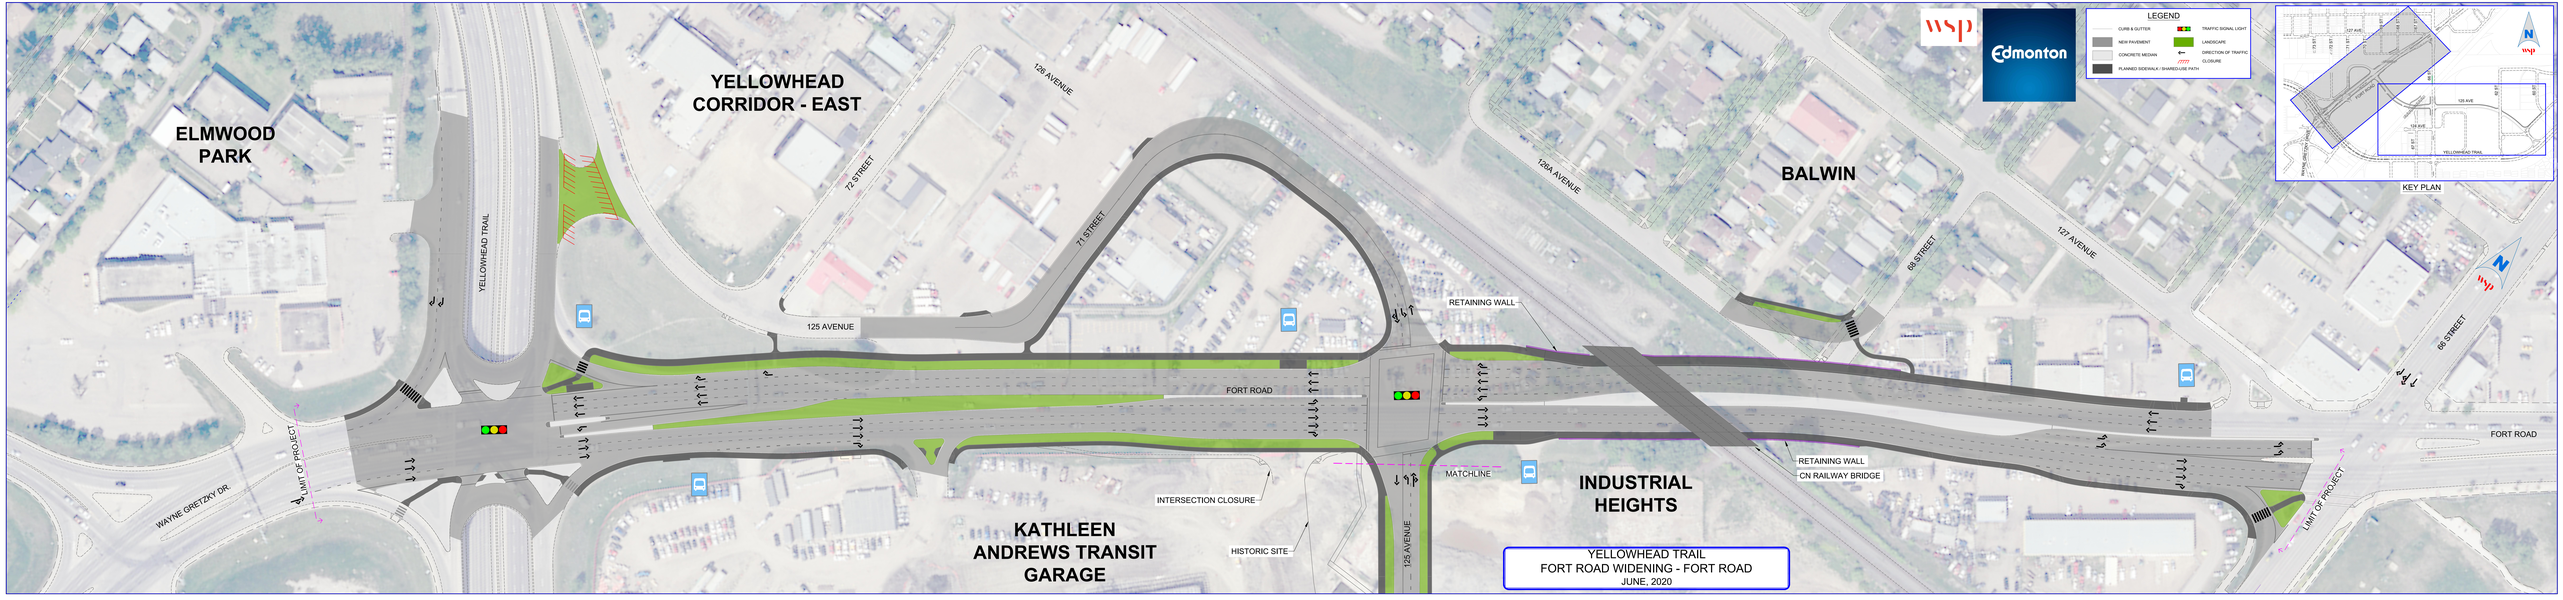
ELMWOOD PARK
YELLOWHEAD CORRIDOR - EAST
BALWIN
KATHLEEN ANDREWS TRANSIT GARAGE
INDUSTRIAL HEIGHTS
YELLOWHEAD TRAIL
72 STREET
71 STREET
126 AVENUE
126A AVENUE
125 AVENUE
124 AVENUE
123 AVENUE
68 STREET
66 STREET
FORT ROAD
WAYNE GRETZKY DR
LIMIT OF PROJECT
RETAINING WALL
CN RAILWAY BRIDGE
MATCHLINE
INTERSECTION CLOSURE
HISTORIC SITE
LEGEND
CURB & GUTTER
NEW PAVEMENT
CONCRETE MEDIAN
PLANNED SIDEWALK / SHAREDUSE PATH
TRAFFIC SIGNAL LIGHT
LANDSCAPE
DIRECTION OF TRAFFIC
CLOSURE
KEY PLAN
YELLOWHEAD TRAIL
FORT ROAD WIDENING - FORT ROAD
JUNE, 2020