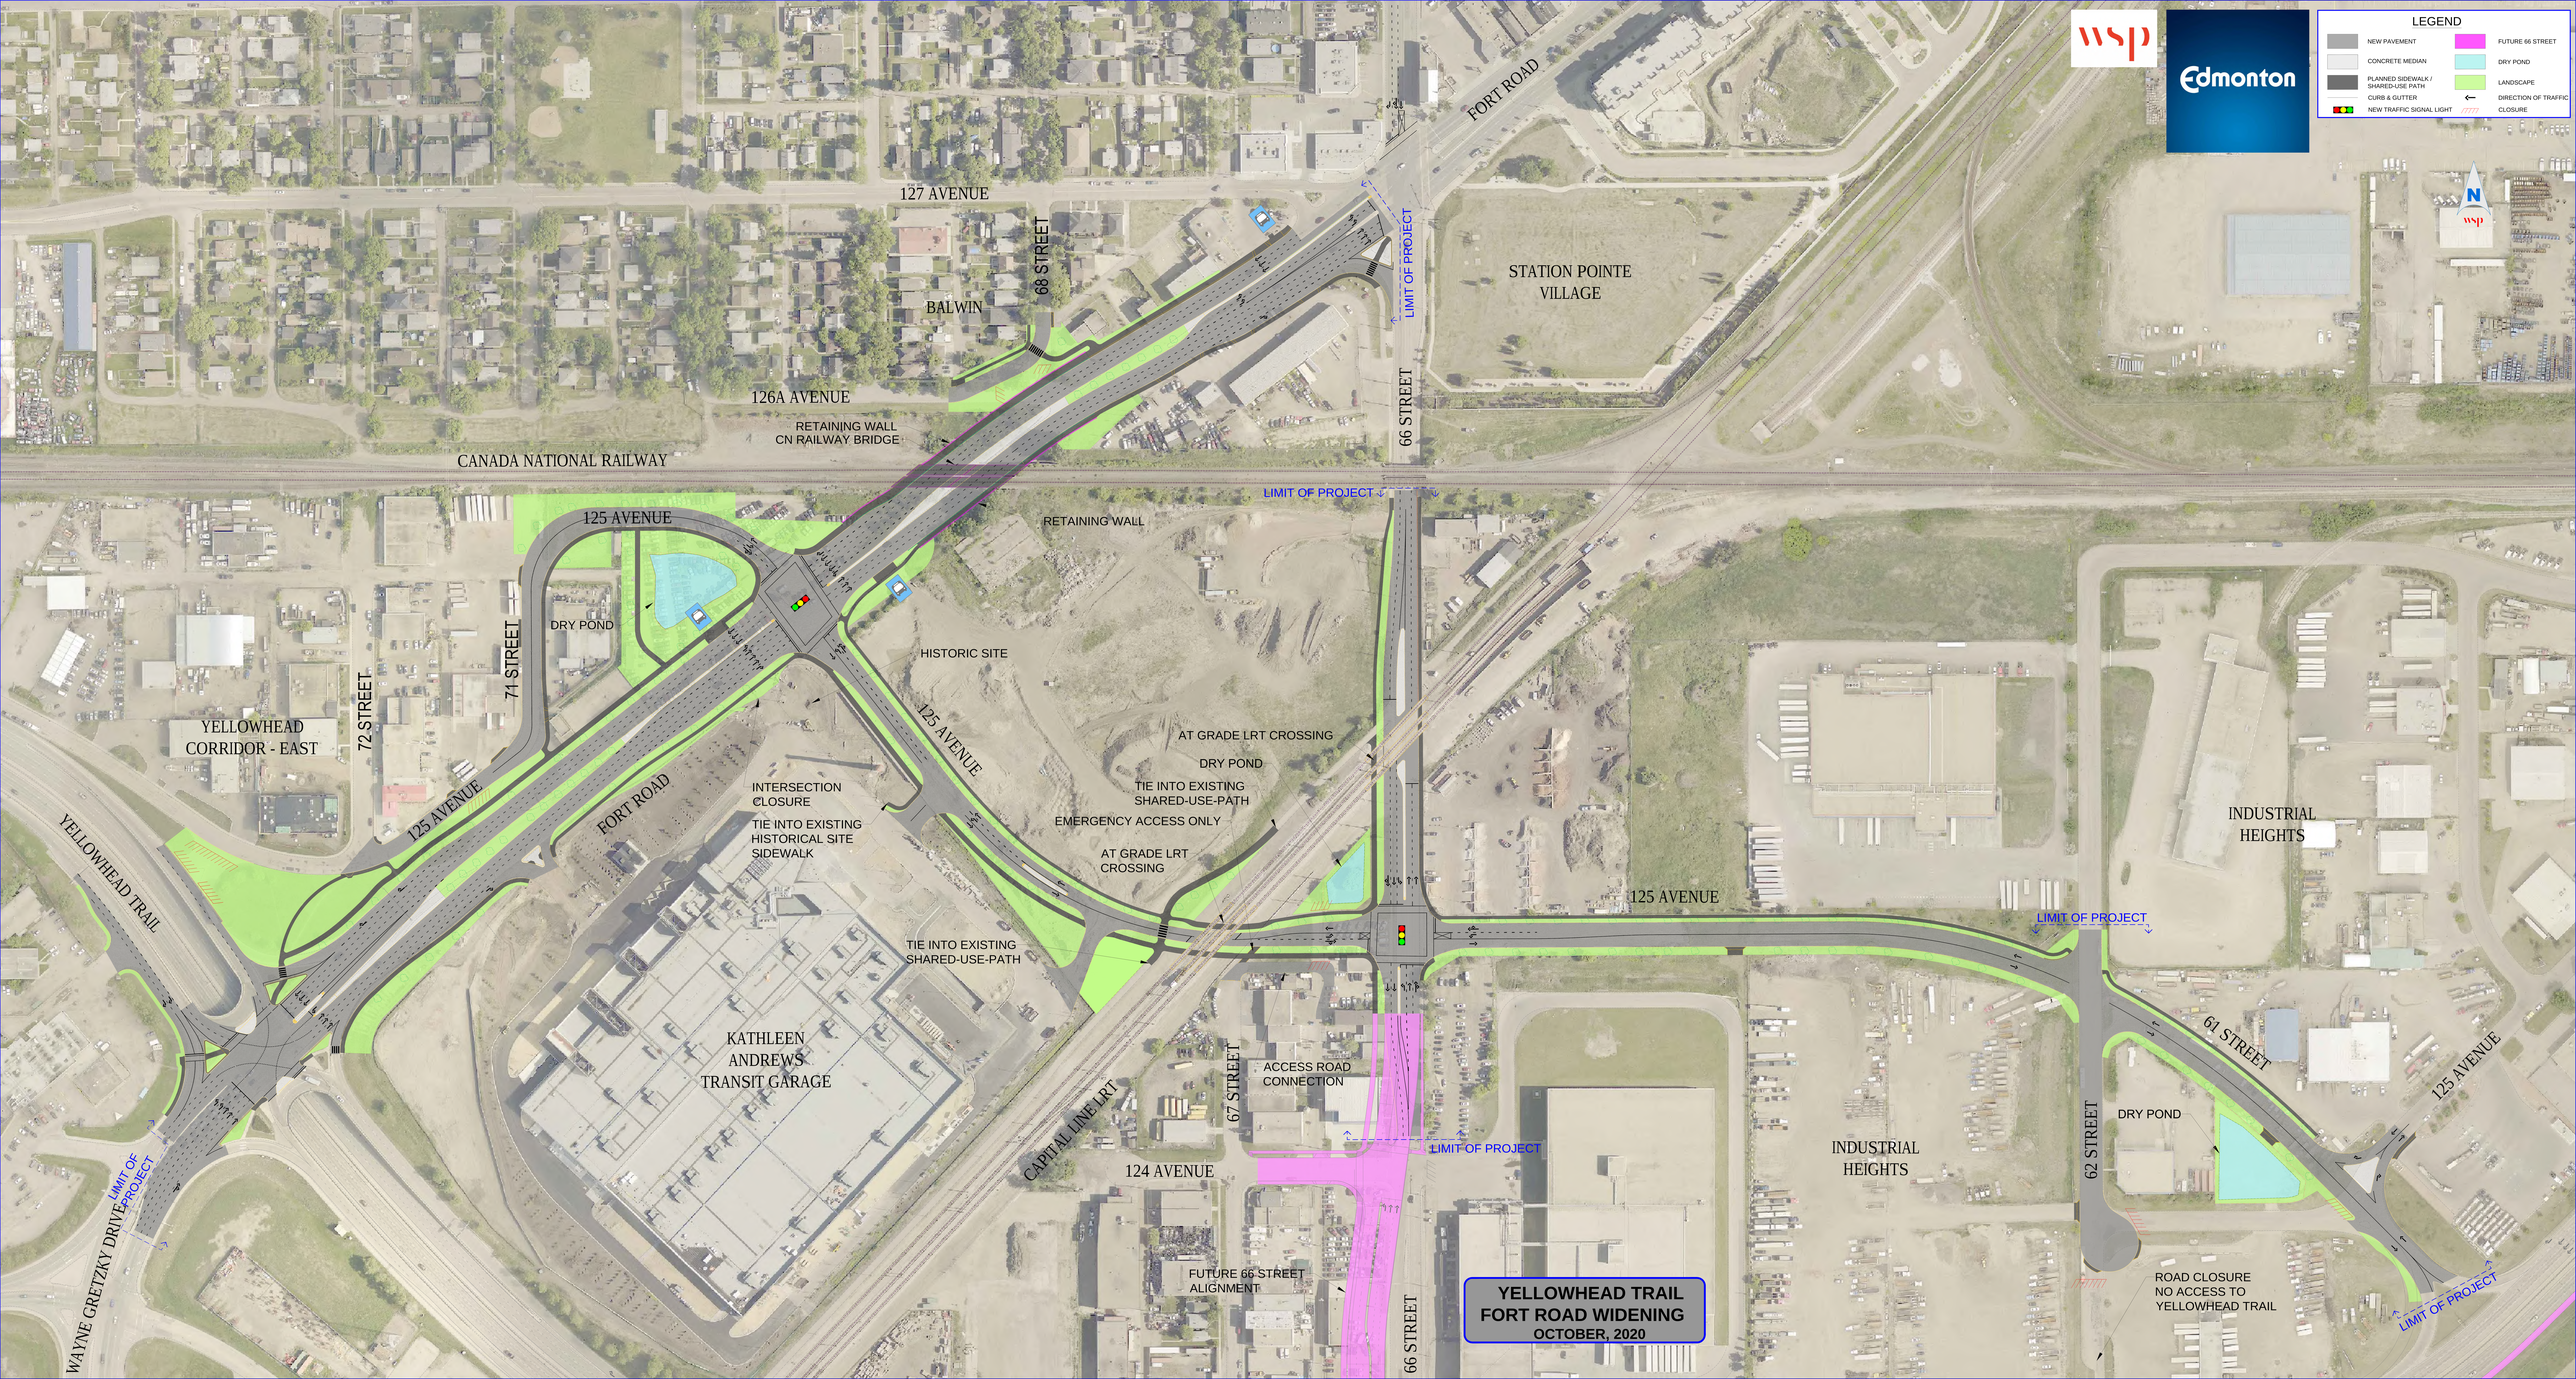
LEGEND
NEW PAVEMENT
CONCRETE MEDIAN
PLANNED SIDEWALK / SHARED-USE PATH
CURB & GUTTER
NEW TRAFFIC SIGNAL LIGHT
FUTURE 66 STREET
DRY POND
LANDSCAPE
DIRECTION OF TRAFFIC
CLOSURE
wsp
Edmonton
N
FORT ROAD
127 AVENUE
68 STREET
BALWIN
126A AVENUE
RETAINING WALL
CN RAILWAY BRIDGE
CANADA NATIONAL RAILWAY
LIMIT OF PROJECT
STATION POINTE VILLAGE
66 STREET
125 AVENUE
RETAINING WALL
DRY POND
HISTORIC SITE
71 STREET
72 STREET
YELLOWHEAD CORRIDOR - EAST
125 AVENUE
FORT ROAD
INTERSECTION CLOSURE
TIE INTO EXISTING HISTORICAL SITE SIDEWALK
AT GRADE LRT CROSSING
DRY POND
TIE INTO EXISTING SHARED-USE-PATH
EMERGENCY ACCESS ONLY
AT GRADE LRT CROSSING
YELLOWHEAD TRAIL
TIE INTO EXISTING SHARED-USE-PATH
KATHLEEN ANDREWS TRANSIT GARAGE
CAPITAL LINE LRT
67 STREET
ACCESS ROAD CONNECTION
124 AVENUE
FUTURE 66 STREET ALIGNMENT
WAYNE GRETZKY DRIVE
INDUSTRIAL HEIGHTS
INDUSTRIAL HEIGHTS
62 STREET
61 STREET
DRY POND
ROAD CLOSURE NO ACCESS TO YELLOWHEAD TRAIL
YELLOWHEAD TRAIL
FORT ROAD WIDENING
OCTOBER, 2020