STRATHCONA
NEIGHBOURHOOD RENEWAL
PAVEMENT MARKING AND SIGNAGE
YEAR 3 - 2021

PRELIMINARY
SUBJECT TO CHANGE

DETAIL LEGEND
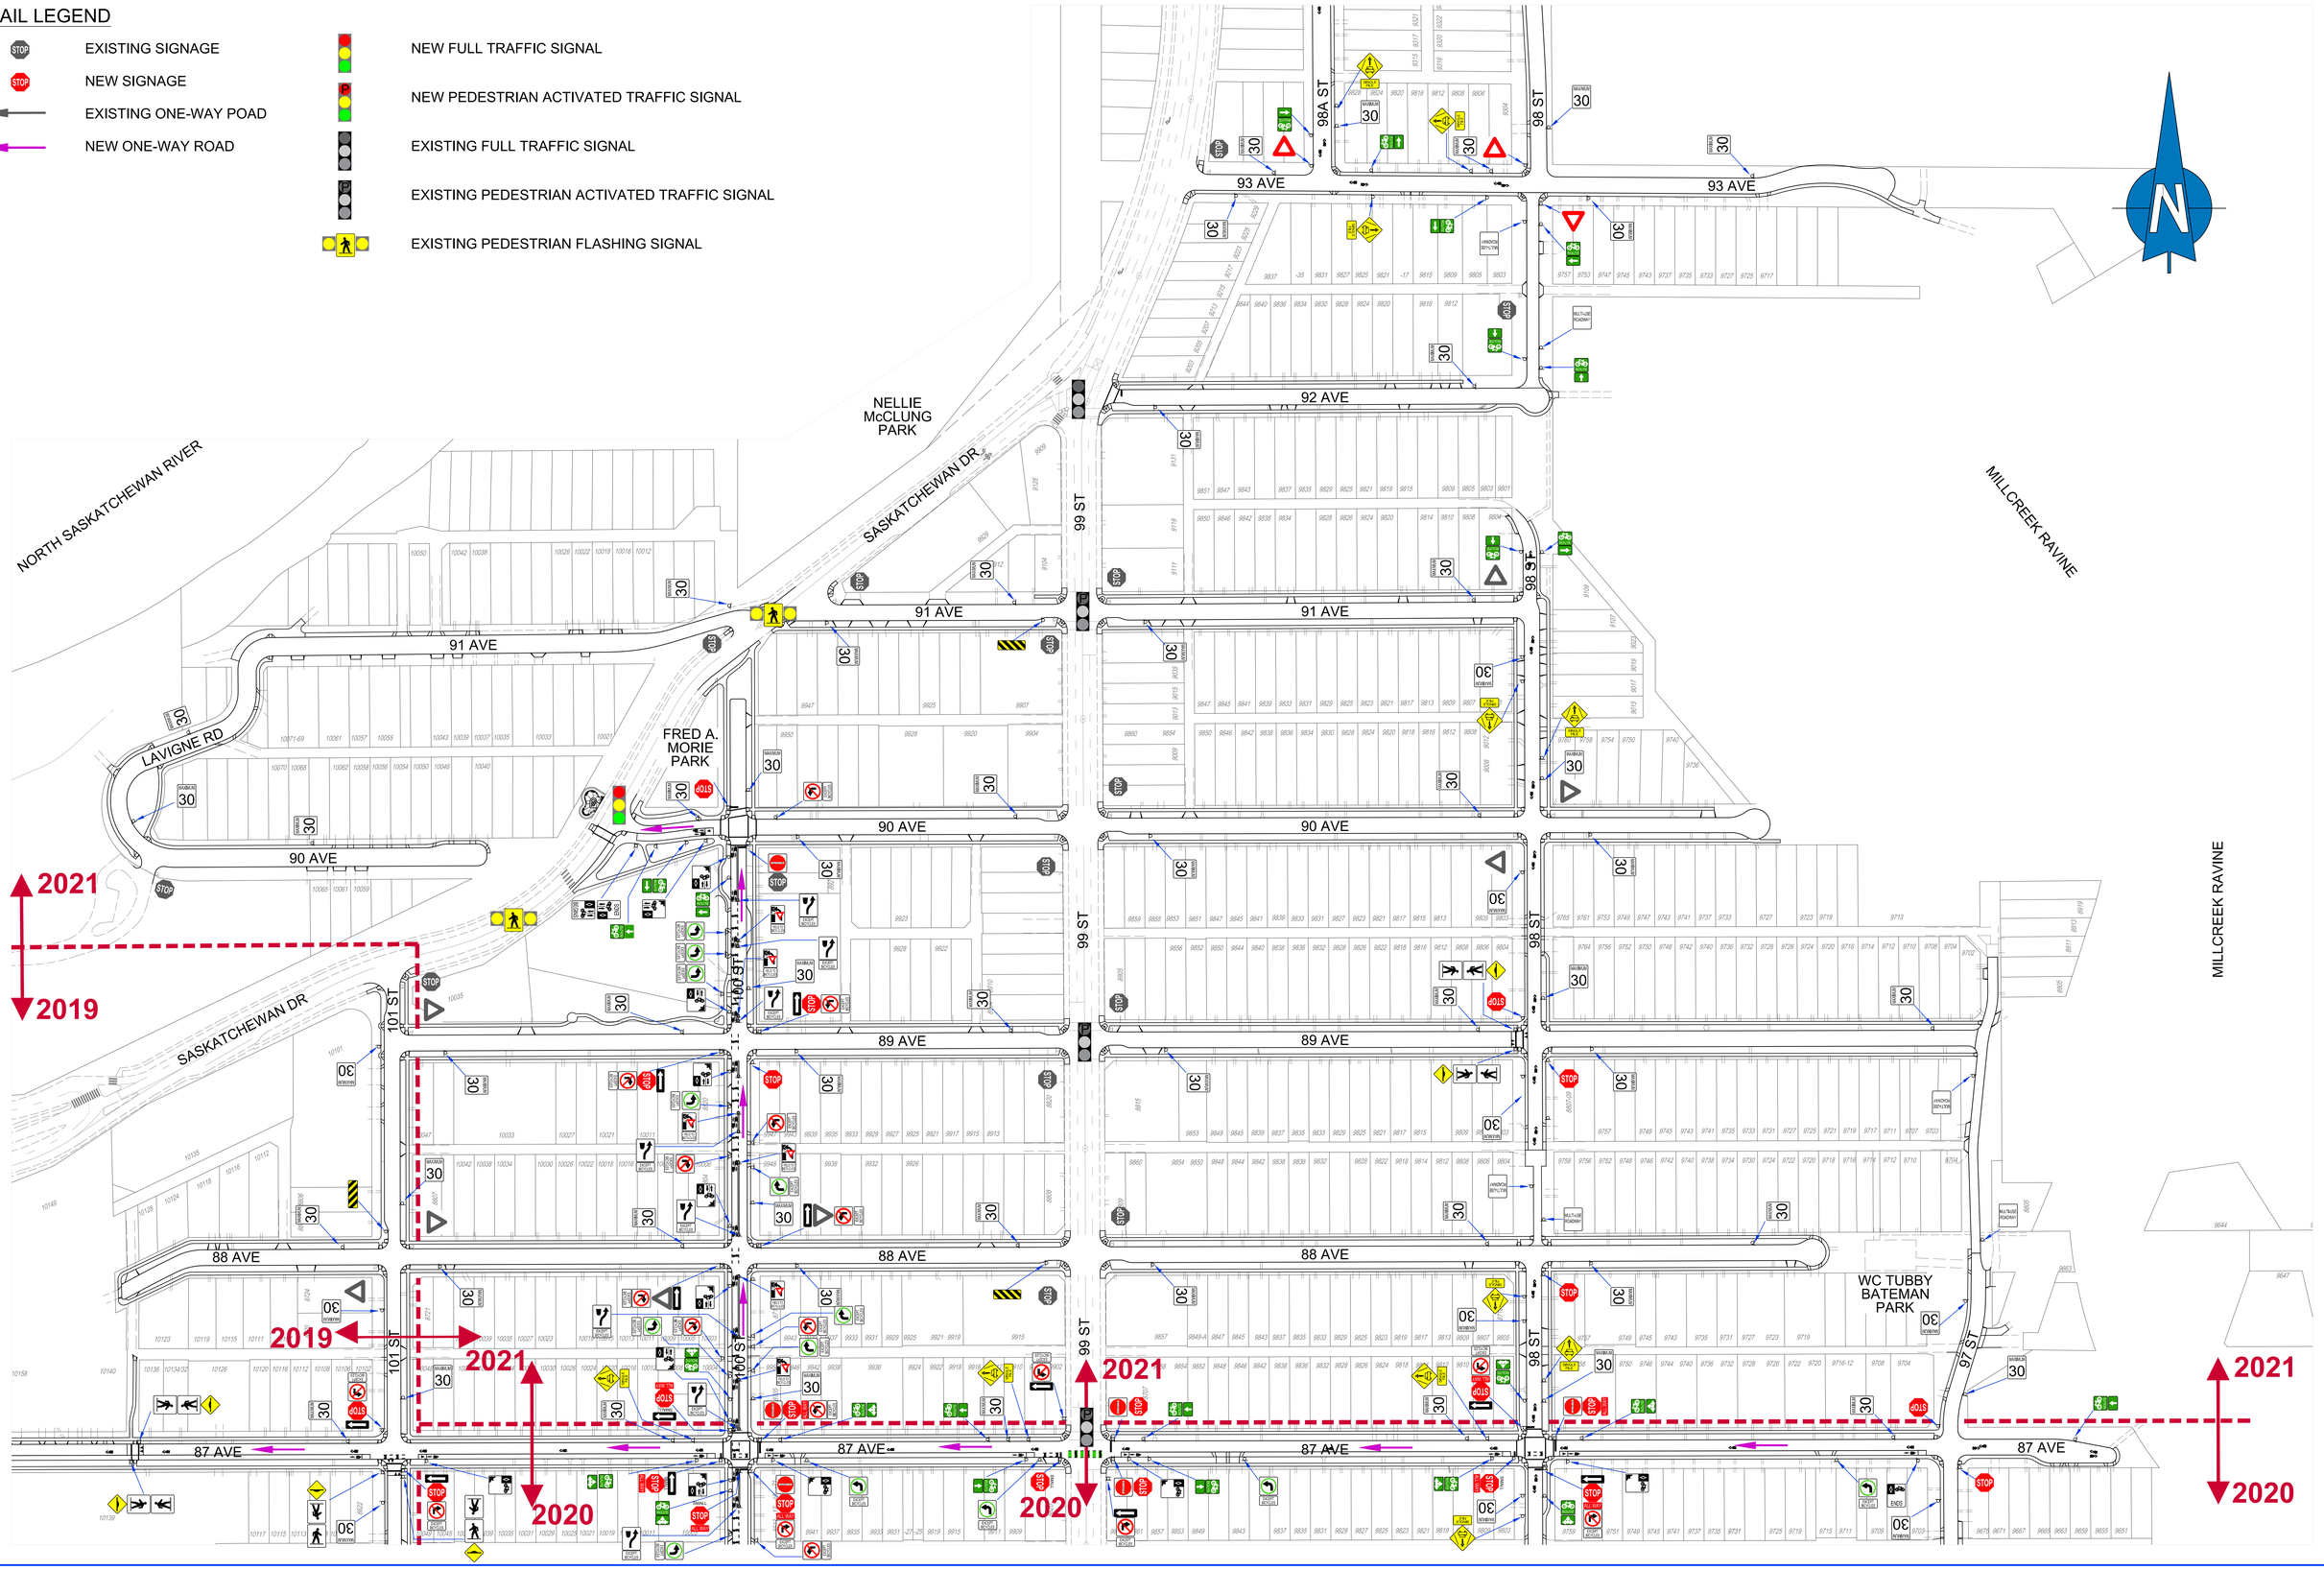
- EXISTING SIGNAGE
- NEW SIGNAGE
- EXISTING ONE-WAY POAD
- NEW ONE-WAY ROAD
- NEW FULL TRAFFIC SIGNAL
- NEW PEDESTRIAN ACTIVATED TRAFFIC SIGNAL
- EXISTING FULL TRAFFIC SIGNAL
- EXISTING PEDESTRIAN ACTIVATED TRAFFIC SIGNAL
- EXISTING PEDESTRIAN FLASHING SIGNAL